Westlink Stage 2 - 30m Eastern Buffer

Mamre Road, Kemps Creek

Landscape Development Application

© 2021 Site Image (NSW) Pty Ltd ABN 44 801 262 380 as agent for Site Image NSW Partnership. All rights reserved. This drawing is copyright and shall not be reproduced or copied in any form or by any means (graphic, electronic or mechanical including photocopy) without the written permission of Site Image (NSW) Pty Ltd Any license, expressed or implied, to use this document for any purpose what so ever is restricted to the terms of the written agreement between Site Image (NSW) Pty Ltd and the instructing party.


The contractor shall check and verify all work on site (including work by others) before commencing the landscape installation. Any discrepancies are to be reported to the Project Manager or Landscape Architect prior to commencing work. Do not scale this drawing. Any required dimensions not shown shall be referred to the Landscape Architect for confirmation.

Drawing Schedule

Drawing Number	Drawing Title	Scale
000	Landscape Coversheet	N/A
101	Landscape Plan	1:200
102	Landscape Plan	1:200
103	Landscape Plan	1:200
104	Landscape Plan	1:200
105	Landscape Plan	1:200
501	Landscape Details	As Shown
601	Landscape Sections	1:100
602	Landscape Sections	1:100
603	Landscape Sections	1:100

Proposed Plant Schedule

	Botanic Name	Common Name	Mature Size	Pot Size	Density	DCP Tree	ESR List	Qty
	Trees							
Ac	*Angophora costata*	Grey Box	20 x 10	100L	As Shown	*		14
Bp	*Brachychiton populneus*	Kurrajong	10 x 5	100L	As Shown	*		15
Cm	*Corymbia maculata*	Forest Red Gum	25 x 15	100L	As Shown	*		12
Cv	*Callistemon viminalis*		8 x 4.5	100L	As Shown	*		17
Em	*Eucalyptus moluccana*	Grey Box	25 x 8	100L	As Shown	*		18
Epi	*Eucalyptus pilularis*	Blackbutt	30 x 10	100L	As Shown	*		13
Epu	*Eucalyptus punctata*	Grey Gum	25 x 8	100L	As Shown	*		21
Et	*Eucalyptus tereticornis*	Forest Red Gum	35 x 12	100L	As Shown	*		22
Md	*Melaleuca decora*	Feather Honeymyrtle	12 x 5	100L	As Shown	*	*	12
Ms	*Melaleuca styphelioides*	Prickly Paperbark	10 x 4	100L	As Shown	*	*	13
Wfl	*Waterhousea floribunda*	Weeping Lilly Pilly	10 x 8	100L	As Shown	*		19
	Planting Matrix Type 01							
Bs	*Bursaria spinosa*	Blackthorn	4 x 3	300mm		*	*	1147
CE	*Callistemon* 'Endevour'	Bottlebrush	2.5 x 2.5	300mm		*		1147
Cg	*Carpobrotus glaucescens*	Pigface	0.3 x 2	150mm		*	*	9172
CLJ	*Callistemon viminalis* 'Little John'	Little John Bottlebrush	0.8 x 8	300mm	Refer Detail	*		5503
Hv	*Hardenbergia violacea*	Purple Coral Pea	0.2 x 3	150mm		*	*	9172
LT	*Lomandra* 'Tanika'	Tanika Mat-Rush	0.6 x 0.6	150mm		*	*	9172
Pl	*Poa labillardieri*	Poa	1 x 0.5	150mm		*	*	4586
Wf	*Westringia fruticosa*	Coastal Rosemary	1.2 x 1.2	300mm		*	*	5045

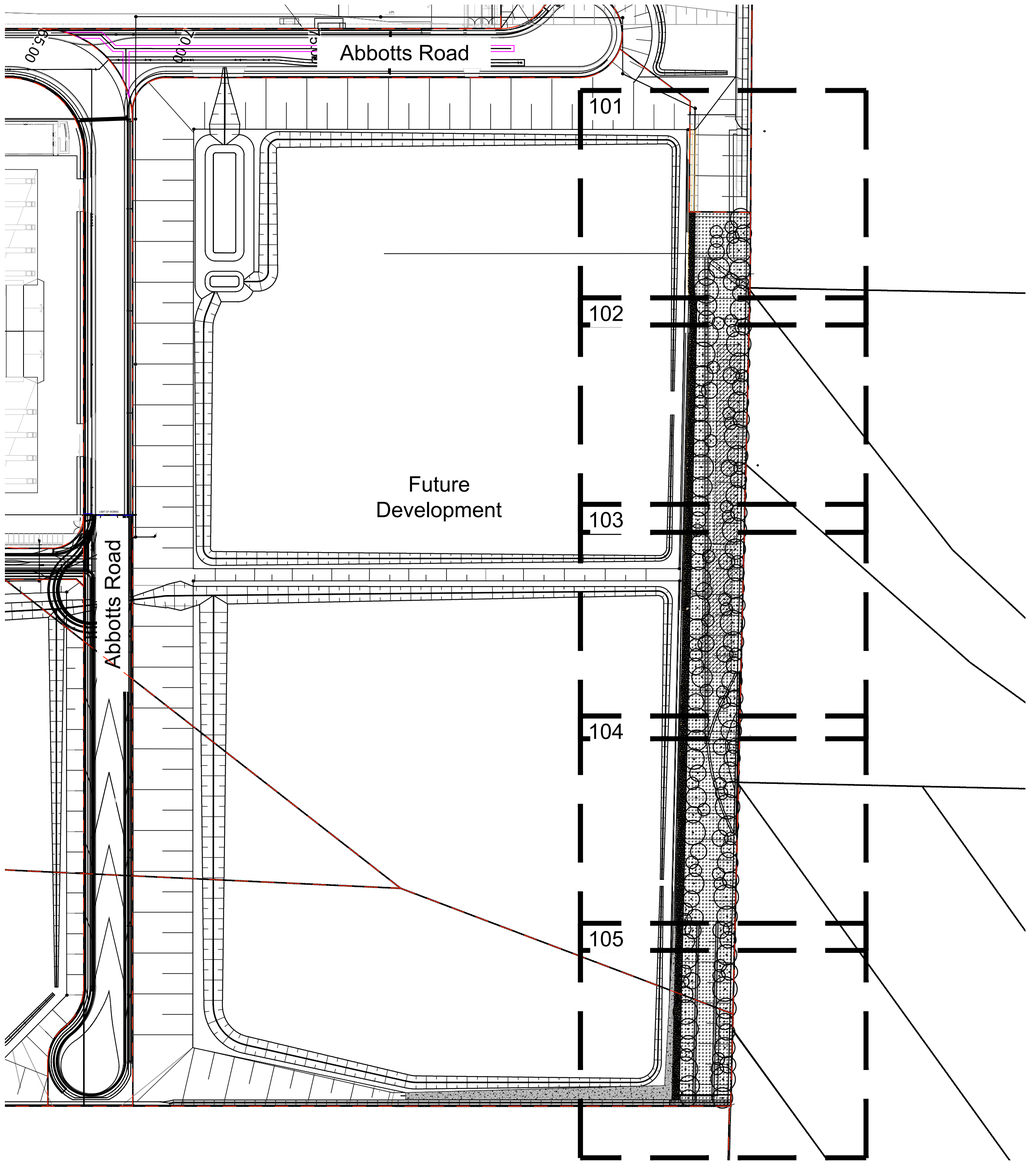

Site Plan | Scale 1:1500

Issue	Revision Description	Drawn	Check	Date
F	Containment Cell Coordination	JW	NM	27.08.2026
E	Civil Coordination	JW	NM	11.03.2026
D	Civil Coordination	JW	NM	06.02.2026
C	Revised For Comment	JW	NM	03.02.2025
B	For Comment	CS	NM	23.01.2025
A	For Comment	CS	NM	09.09.2024

Legend

Key Plan

Client
ESR

Project
Westlink Stage 2
30m Eastern Buffer
Mamre Road, Kemps Creek

SITE IMAGE
Level 1, 3-5 Baptist Street
Redfern NSW 2016
Australia
Tel: (61 2) 8332 5600
Fax: (61 2) 9698 2877
www.siteimage.com.au
Site Image (NSW) Pty Ltd
ABN 44 801 262 380
Landscape Architects

PRELIMINARY

Drawing Name
Landscape Coversheet

Scale

Job Number	Drawing Number	Issue
SS22-4971	000	F

NOT FOR CONSTRUCTION

A1

© 2021 Site Image (NSW) Pty Ltd ABN 44 801 262 380 as agent for Site Image NSW Partnership. All rights reserved. This drawing is copyright and shall not be reproduced or copied in any form or by any means (graphic, electronic or mechanical including photocopy) without the written permission of Site Image (NSW) Pty Ltd Any license, expressed or implied, to use this document for any purpose what so ever is restricted to the terms of the written agreement between Site Image (NSW) Pty Ltd and the instructing party.

The contractor shall check and verify all work on site (including work by others) before commencing the landscape installation. Any discrepancies are to be reported to the Project Manager or Landscape Architect prior to commencing work. Do not scale this drawing. Any required dimensions not shown shall be referred to the Landscape Architect for confirmation.

Issue	Revision Description	Drawn	Check	Date
F	Containment Cell Coordination	JW	NM	27.08.2026
E	Civil Coordination	JW	NM	11.03.2026
D	Civil Coordination	JW	NM	06.02.2026
C	Revised For Comment	JW	NM	03.02.2025
B	For Comment	CS	NM	23.01.2025
A	For Comment	CS	NM	09.09.2024

Future Development

Proposed grassed swale to civil engineer's detail.

1 Bp

1 Bp

1 Em

1 Ac

1 Wfl

1 Et

1 Ac

1 Epu

1 Cm

1125 Bs
1125 CE
9000 Cg
5400 CLJ
9000 Hv
9000 LT
4500 Pl
4950 Wf

1 Cv

1 Wfl

1 Cv

Boundary edge treatment to be confirmed. Provide hard edging as required.

1 Et

Final planting layout subject to Bushfire Consultant advice and relevant bushfire requirements.

1 Epi

1 Em

1 Cv

01
603

1 Epu

For continuation refer 102

1 Ac

1 Md


NOT FOR CONSTRUCTION

A1

Legend

- Site Boundary
- Proposed Trees
- Planting Matrix Type 01 *Refer Landscape Details*
- Proposed Turf *Refer Landscape Details*
- Proposed Buried Containment Cells *Location Indicative, refer Civil Engineers Drawings*

Key Plan

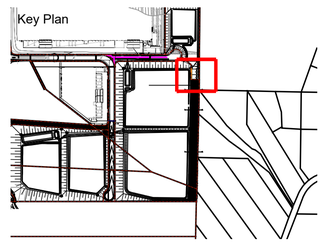

Client

ESR

Project

Westlink Stage 2
30m Eastern Buffer
Mamre Road, Kemps Creek

SITE IMAGE

Level 1, 3-5 Baptist Street
Redfern NSW 2016
Australia

Tel: (61 2) 8332 5600
Fax: (61 2) 9698 2877
www.siteimage.com.au

Site Image (NSW) Pty Ltd
ABN 44 801 262 380

Landscape Architects

PRELIMINARY

Drawing Name

Landscape Plan

Scale 1:200 @ A1

0 1 2 4 6 10m

Job Number: SS22-4971

Drawing Number: 101

Issue: F

© 2021 Site Image (NSW) Pty Ltd ABN 44 801 262 380 as agent for Site Image NSW Partnership. All rights reserved. This drawing is copyright and shall not be reproduced or copied in any form or by any means (graphic, electronic or mechanical including photocopy) without the written permission of Site Image (NSW) Pty Ltd Any license, expressed or implied, to use this document for any purpose what so ever is restricted to the terms of the written agreement between Site Image (NSW) Pty Ltd and the instructing party.

The contractor shall check and verify all work on site (including work by others) before commencing the landscape installation. Any discrepancies are to be reported to the Project Manager or Landscape Architect prior to commencing work. Do not scale this drawing. Any required dimensions not shown shall be referred to the Landscape Architect for confirmation.

Issue	Revision Description	Drawn	Check	Date
F	Containment Cell Coordination	JW	NM	27.08.2026
E	Civil Coordination	JW	NM	11.03.2026
D	Civil Coordination	JW	NM	06.02.2026
C	Revised For Comment	JW	NM	03.02.2025
B	For Comment	CS	NM	23.01.2025
A	For Comment	CS	NM	09.09.2024

Future Development

1 Ac
1 Epu
1 Md
22 Bs
22 CE
172 Cg
103 CLJ
172 Hv
172 LT
86 Pl
95 Wf
1 Et
1 Et
Proposed retaining wall to civil engineer's detail.
1 Ms
1 Epi
1 Em
1 Ms
1 Ms
1 Wfl
1 Cm
1 Bp
1 Epu
Proposed grassed swale to civil engineer's detail.
1 Et
Proposed retaining wall to civil engineer's detail.
1 Ac
1 Epi
1 Em
1 Cv

For continuation refer 101


For continuation refer 103

1 Ac
1 Md
1 Wfl
1 Md
1 Et
Final planting layout subject to Bushfire Consultant advice and relevant bushfire requirements.
1 Cm
1 Em
1 Md
Boundary edge treatment to be confirmed. Provide hard edging as required.
1 Epu
Proposed buried containment cells. Location indicative, refer Civil Engineers drawings.
1 Epi
1 Ms
1 Wfl
1 Ms
01
602
1 Et
1 Ac
1 Em
1 Ms
1 Epu
1 Cm
1 Bp
1 Wfl
1 Bp
1 Et

Legend

- Site Boundary
- Proposed Trees
- Planting Matrix Type 01 *Refer Landscape Details*
- Proposed Turf *Refer Landscape Details*
- Proposed Buried Containment Cells *Location Indicative, refer Civil Engineers Drawings*

Key Plan

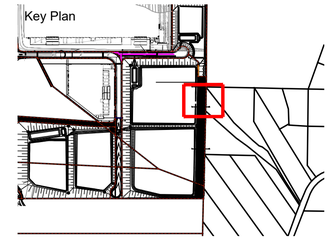

Client
ESR

Project
Westlink Stage 2
30m Eastern Buffer
Mamre Road, Kemps Creek

SITE IMAGE
Level 1, 3-5 Baptist Street
Redfern NSW 2016
Australia

Tel: (61 2) 8332 5600
Fax: (61 2) 9698 2877
www.siteimage.com.au

Site Image (NSW) Pty Ltd
ABN 44 801 262 380

Landscape Architects

PRELIMINARY


Drawing Name
Landscape Plan

Scale 1:200 @ A1
0 1 2 4 6 10m

Job Number: SS22-4971
Drawing Number: 102
Issue: F

NOT FOR CONSTRUCTION

A1

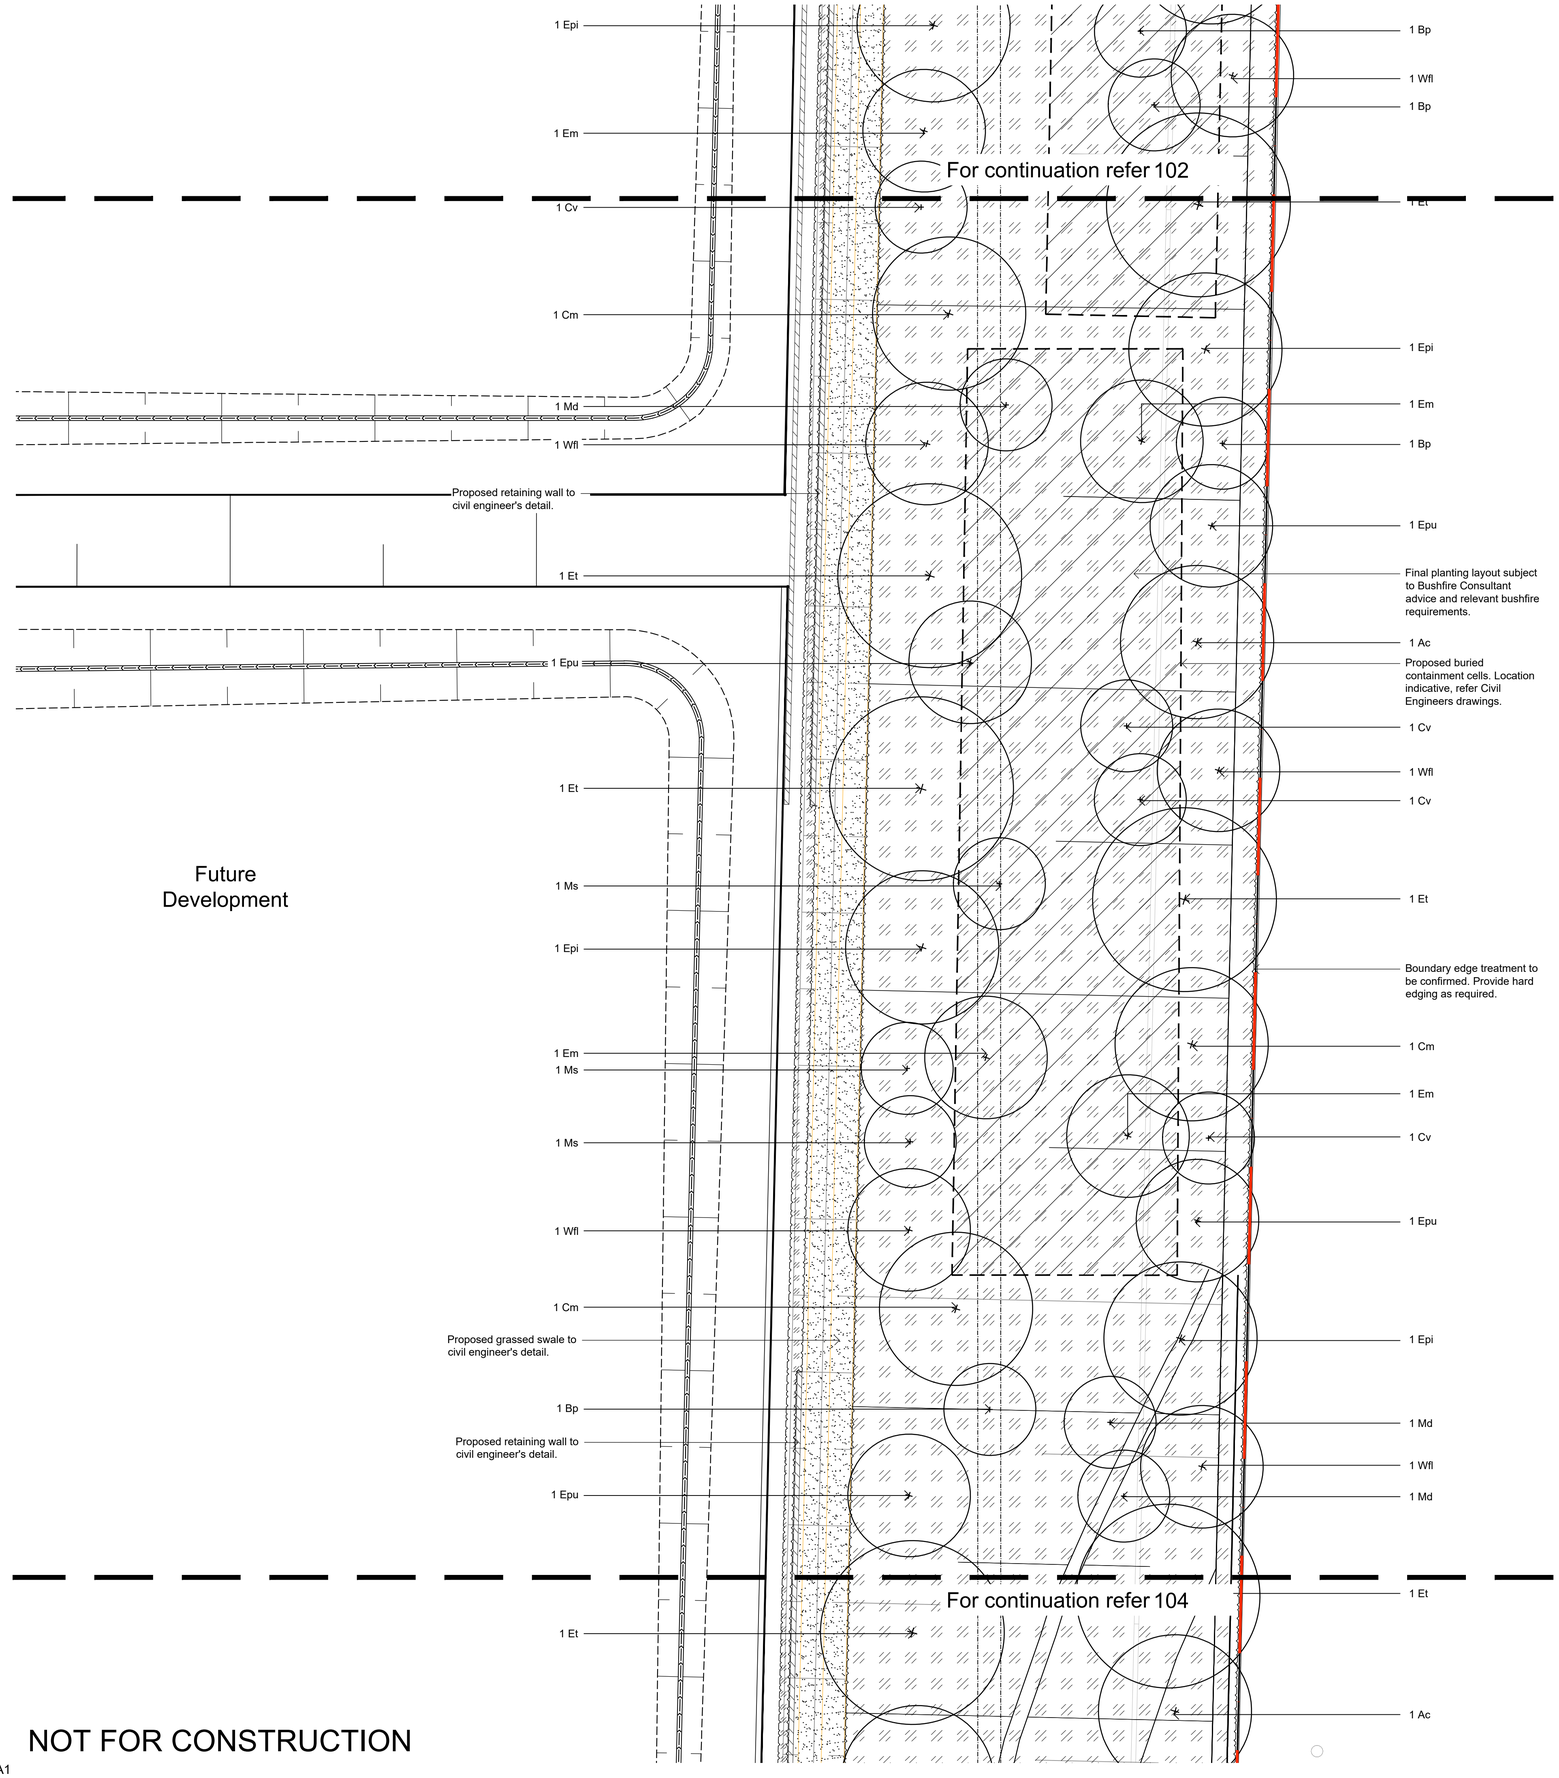

Future Development

NOT FOR CONSTRUCTION

A1

© 2021 Site Image (NSW) Pty Ltd ABN 44 801 262 380 as agent for Site Image NSW Partnership. All rights reserved. This drawing is copyright and shall not be reproduced or copied in any form or by any means (graphic, electronic or mechanical including photocopy) without the written permission of Site Image (NSW) Pty Ltd Any license, expressed or implied, to use this document for any purpose what so ever is restricted to the terms of the written agreement between Site Image (NSW) Pty Ltd and the instructing party.


The contractor shall check and verify all work on site (including work by others) before commencing the landscape installation. Any discrepancies are to be reported to the Project Manager or Landscape Architect prior to commencing work. Do not scale this drawing. Any required dimensions not shown shall be referred to the Landscape Architect for confirmation.

Issue	Revision Description	Drawn	Check	Date
E	Containment Cell Coordination	JW	NM	27.08.2026
D	Civil Coordination	JW	NM	11.03.2026
C	Civil Coordination	JW	NM	06.02.2026
B	For Comment	CS	NM	23.01.2025
A	For Comment	CS	NM	09.09.2024

Legend

- Site Boundary
- Proposed Trees
- Planting Matrix Type 01 *Refer Landscape Details*
- Proposed Turf *Refer Landscape Details*
- Proposed Buried Containment Cells *Location Indicative, refer Civil Engineers Drawings*

Key Plan

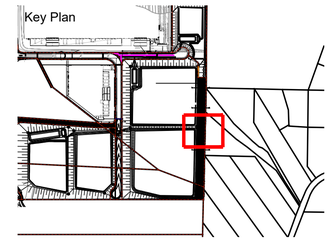

Client

ESR

Project

Westlink Stage 2

30m Eastern Buffer

Mamre Road, Kemps Creek

SITE IMAGE

Level 1, 3-5 Baptist Street
Redfern NSW 2016
Australia

Tel: (61 2) 8332 5600
Fax: (61 2) 9698 2877
www.siteimage.com.au

Site Image (NSW) Pty Ltd
ABN 44 801 262 380

Landscape Architects

PRELIMINARY

Drawing Name

Landscape Plan

Scale 1:200 @ A1

0 1 2 4 6 10m

Job Number	Drawing Number	Issue
SS22-4971	103	E

© 2021 Site Image (NSW) Pty Ltd ABN 44 801 262 380 as agent for Site Image NSW Partnership. All rights reserved. This drawing is copyright and shall not be reproduced or copied in any form or by any means (graphic, electronic or mechanical including photocopy) without the written permission of Site Image (NSW) Pty Ltd Any license, expressed or implied, to use this document for any purpose what so ever is restricted to the terms of the written agreement between Site Image (NSW) Pty Ltd and the instructing party.

The contractor shall check and verify all work on site (including work by others) before commencing the landscape installation. Any discrepancies are to be reported to the Project Manager or Landscape Architect prior to commencing work. Do not scale this drawing. Any required dimensions not shown shall be referred to the Landscape Architect for confirmation.

Issue	Revision Description	Drawn	Check	Date
F	Containment Cell Coordination	JW	NM	27.08.2026
E	Civil Coordination	JW	NM	11.03.2026
D	Civil Coordination	JW	NM	06.02.2026
C	Revised For Comment	JW	NM	03.02.2025
B	For Comment	CS	NM	23.01.2025
A	For Comment	CS	NM	09.09.2024

Future Development

1 Et
1 Ac
1 Em
1 Md
1 Epi
1 Epu
Proposed retaining wall to civil engineer's detail.
1 Em
1 Cm
1 Cv
1 Ms
1 Wfl
1 Ms
1 Cm
1 Et
1 Md
1 Wfl
Final planting layout subject to Bushfire Consultant advice and relevant bushfire requirements.
Proposed grassed swale to civil engineer's detail.
1 Et
1 Epi
1 Em
1 Ms
1 Epu
Proposed retaining wall to civil engineer's detail.
1 Ms
1 Cv
Boundary edge treatment to be confirmed. Provide hard edging as required.
1 Ac
1 Bp
1 Wfl
1 Ac
1 Bp
1 Em
1 Et
1 Cv
1 Epu
1 Cv
1 Cm
1 Em
1 Cv
1 Epu
1 Bp
1 Wfl
1 Epu

For continuation refer 103

For continuation refer 105

01
601


NOT FOR CONSTRUCTION

A1

Legend

- Site Boundary
- Proposed Trees
- Planting Matrix Type 01 *Refer Landscape Details*
- Proposed Turf *Refer Landscape Details*
- Proposed Buried Containment Cells *Location Indicative, refer Civil Engineers Drawings*

Key Plan

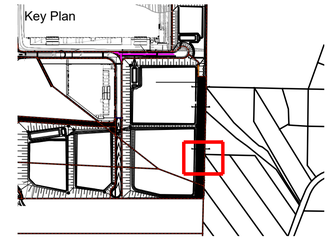

Client

ESR

Project

Westlink Stage 2
30m Eastern Buffer
Mamre Road, Kemps Creek

SITE IMAGE

Level 1, 3-5 Baptist Street
Redfern NSW 2016
Australia

Tel: (61 2) 8332 5600
Fax: (61 2) 9698 2877
www.siteimage.com.au

Site Image (NSW) Pty Ltd
ABN 44 801 262 380

Landscape Architects

PRELIMINARY

Drawing Name

Landscape Plan

Scale 1:200 @ A1

0 1 2 4 6 10m

Job Number | Drawing Number | Issue

SS22-4971 | 104 | F

© 2021 Site Image (NSW) Pty Ltd ABN 44 801 262 380 as agent for Site Image NSW Partnership. All rights reserved. This drawing is copyright and shall not be reproduced or copied in any form or by any means (graphic, electronic or mechanical including photocopy) without the written permission of Site Image (NSW) Pty Ltd Any license, expressed or implied, to use this document for any purpose what so ever is restricted to the terms of the written agreement between Site Image (NSW) Pty Ltd and the instructing party.

The contractor shall check and verify all work on site (including work by others) before commencing the landscape installation. Any discrepancies are to be reported to the Project Manager or Landscape Architect prior to commencing work. Do not scale this drawing. Any required dimensions not shown shall be referred to the Landscape Architect for confirmation.

Issue	Revision Description	Drawn	Check	Date
E	Containment Cell Coordination	JW	NM	27.08.2026
D	Civil Coordination	JW	NM	11.03.2026
C	Civil Coordination	JW	NM	06.02.2026
B	For Comment	CS	NM	23.01.2025
A	For Comment	CS	NM	09.09.2024

For continuation refer 104

1 Cv
1 Epu
1 Wfl
1 Em
1 Bp
1 Epu
1 Ac
1 Bp
1 Em
1 Bp
1 Wfl
1 Et
1 Epu
1 Ac
1 Epu
1 Et
1 Epi
1 Epu
1 Epi
1 Cv
1 Wfl
1 Cv
Proposed sandstone log retaining wall. Refer civil engineer's detail.
1 Et
Proposed sandstone log retaining wall. Refer civil engineer's detail.
1 Ac
Final planting layout subject to Bushfire Consultant advice and relevant bushfire requirements.
1 Epu
1 Em
1 Em
Boundary edge treatment to be confirmed. Provide hard edging as required.
1 Cm
1 Md
1 Wfl
1 Md
1 Et
1 Epi
Proposed retaining wall to to future development, refer civil engineer's detail.

Future Development


NOT FOR CONSTRUCTION

A1

Legend

- Site Boundary
- Proposed Trees
- Planting Matrix Type 01
  Refer Landscape Details
- Proposed Turf
  Refer Landscape Details
- Proposed Buried Containment Cells
  Location Indicative, refer Civil Engineers Drawings

Key Plan

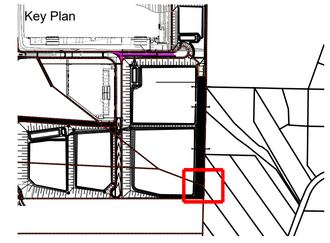

Client
ESR

Project
Westlink Stage 2
30m Eastern Buffer
Mamre Road, Kemps Creek

SITE IMAGE
Level 1, 3-5 Baptist Street
Redfern NSW 2016
Australia

Tel: (61 2) 8332 5600
Fax: (61 2) 9698 2877
www.siteimage.com.au

Site Image (NSW) Pty Ltd
ABN 44 801 262 380


Landscape Architects

PRELIMINARY


Drawing Name
Landscape Plan

Scale 1:200 @ A1
0 1 2 4 6 10m


Job Number: SS22-4971
Drawing Number: 105
Issue: E

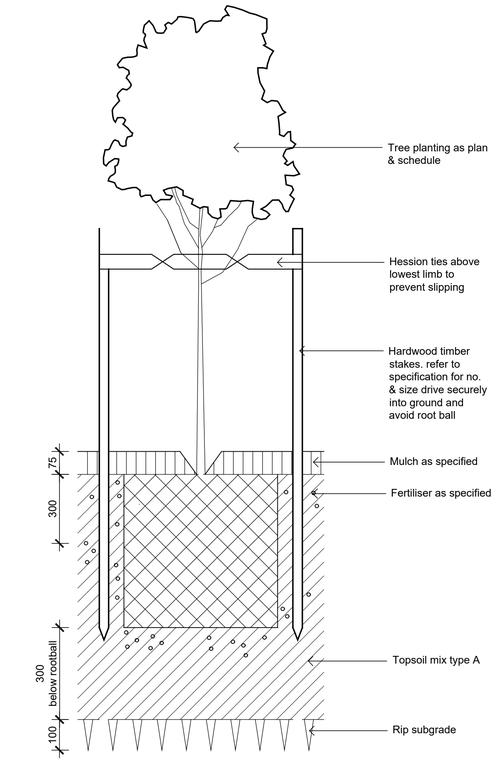


Detail 75-200L Tree Planting on Grade
1:10

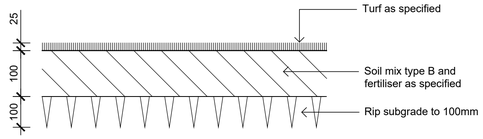


Detail Turf on Even Grade
1:10

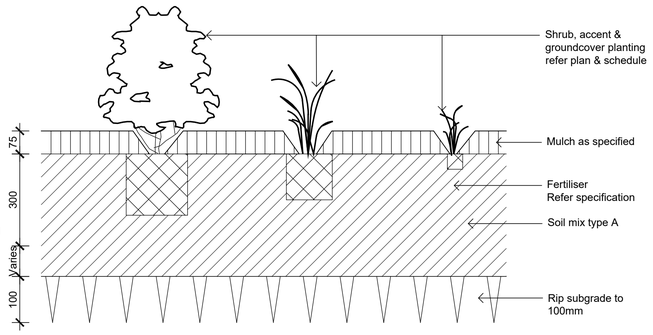


Detail Shrub Accent & Groundcover Planting
1:10

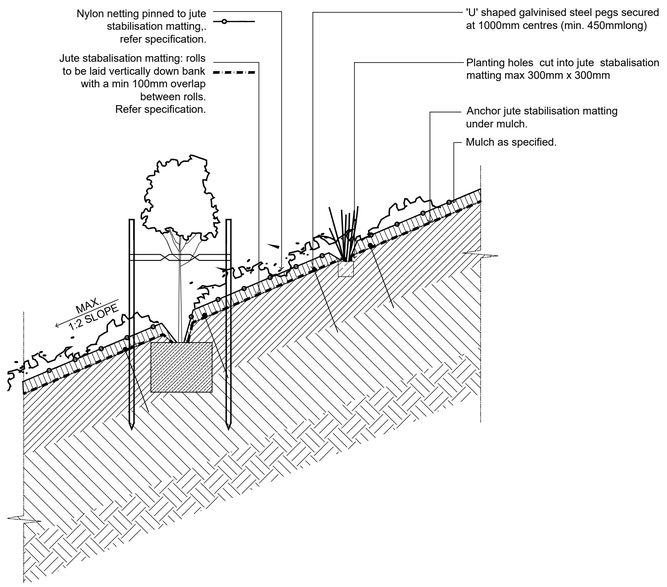


Typical Embankment Planting
1:20

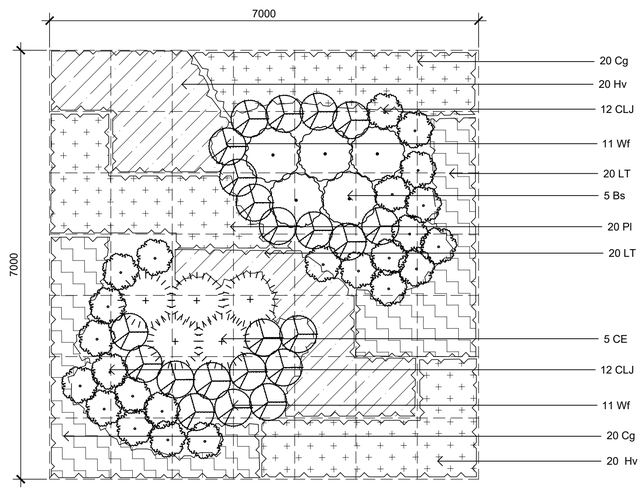

Planting Matrix Type 01
1:50
Note: Final planting layout subject to Bushfire Consultant's advice and relevant bushfire requirements.

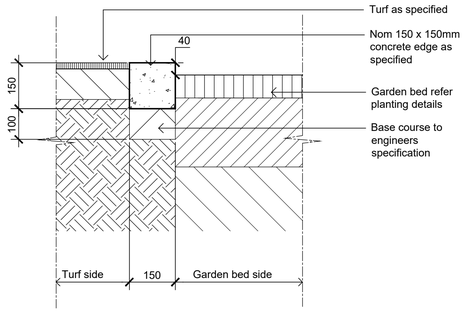

Typical Concrete Edge
1:10

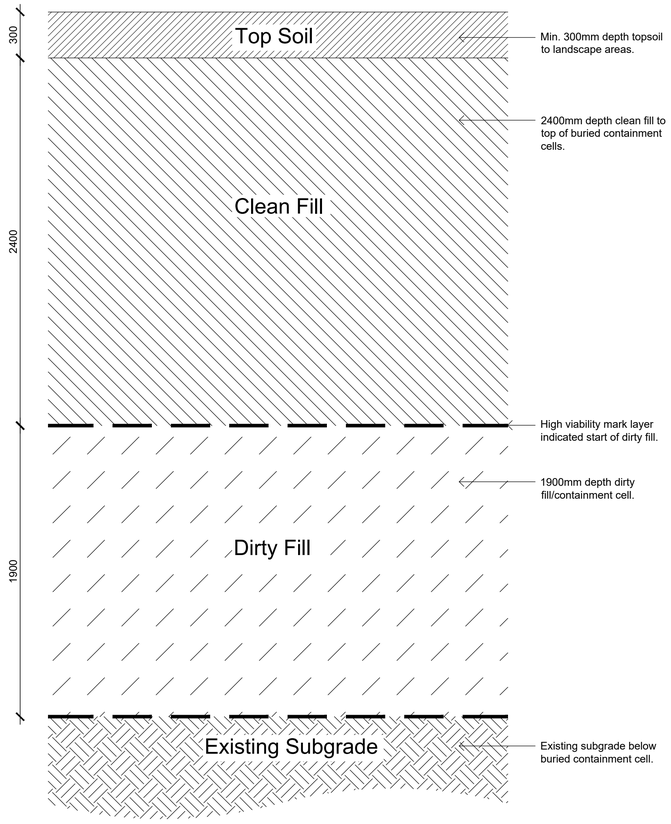

Containment Cell Burrial
1:20

NOT FOR CONSTRUCTION

A1

© 2021 Site Image (NSW) Pty Ltd ABN 44 801 262 380 as agent for Site Image NSW Partnership. All rights reserved. This drawing is copyright and shall not be reproduced or copied in any form or by any means (graphic, electronic or mechanical including photocopy) without the written permission of Site Image (NSW) Pty Ltd Any license, expressed or implied, to use this document for any purpose what so ever is restricted to the terms of the written agreement between Site Image (NSW) Pty Ltd and the instructing party.

The contractor shall check and verify all work on site (including work by others) before commencing the landscape installation. Any discrepancies are to be reported to the Project Manager or Landscape Architect prior to commencing work. Do not scale this drawing. Any required dimensions not shown shall be referred to the Landscape Architect for confirmation.

Issue	Revision Description	Drawn	Check	Date
C	Containment Cell Coordination	JW	NM	27.08.2026
B	For Comment	CS	NM	23.01.2025
A	For Comment	CS	NM	09.09.2024

Legend

Key Plan

Client
ESR

Project
Westlink Stage 2
30m Eastern Buffer
Mamre Road, Kemps Creek

SITE IMAGE
Level 1, 3-5 Baptist Street
Redfern NSW 2016
Australia
Tel: (61 2) 8332 5600
Fax: (61 2) 9698 2877
www.siteimage.com.au
Site Image (NSW) Pty Ltd
ABN 44 801 262 380
Landscape Architects

PRELIMINARY


Drawing Name
Landscape Details

Scale As Shown

Job Number	Drawing Number	Issue
SS22-4971	501	C

© 2021 Site Image (NSW) Pty Ltd ABN 44 801 262 380 as agent for Site Image NSW Partnership. All rights reserved. This drawing is copyright and shall not be reproduced or copied in any form or by any means (graphic, electronic or mechanical including photocopy) without the written permission of Site Image (NSW) Pty Ltd Any license, expressed or implied, to use this document for any purpose what so ever is restricted to the terms of the written agreement between Site Image (NSW) Pty Ltd and the instructing party.

The contractor shall check and verify all work on site (including work by others) before commencing the landscape installation. Any discrepancies are to be reported to the Project Manager or Landscape Architect prior to commencing work. Do not scale this drawing. Any required dimensions not shown shall be referred to the Landscape Architect for confirmation.

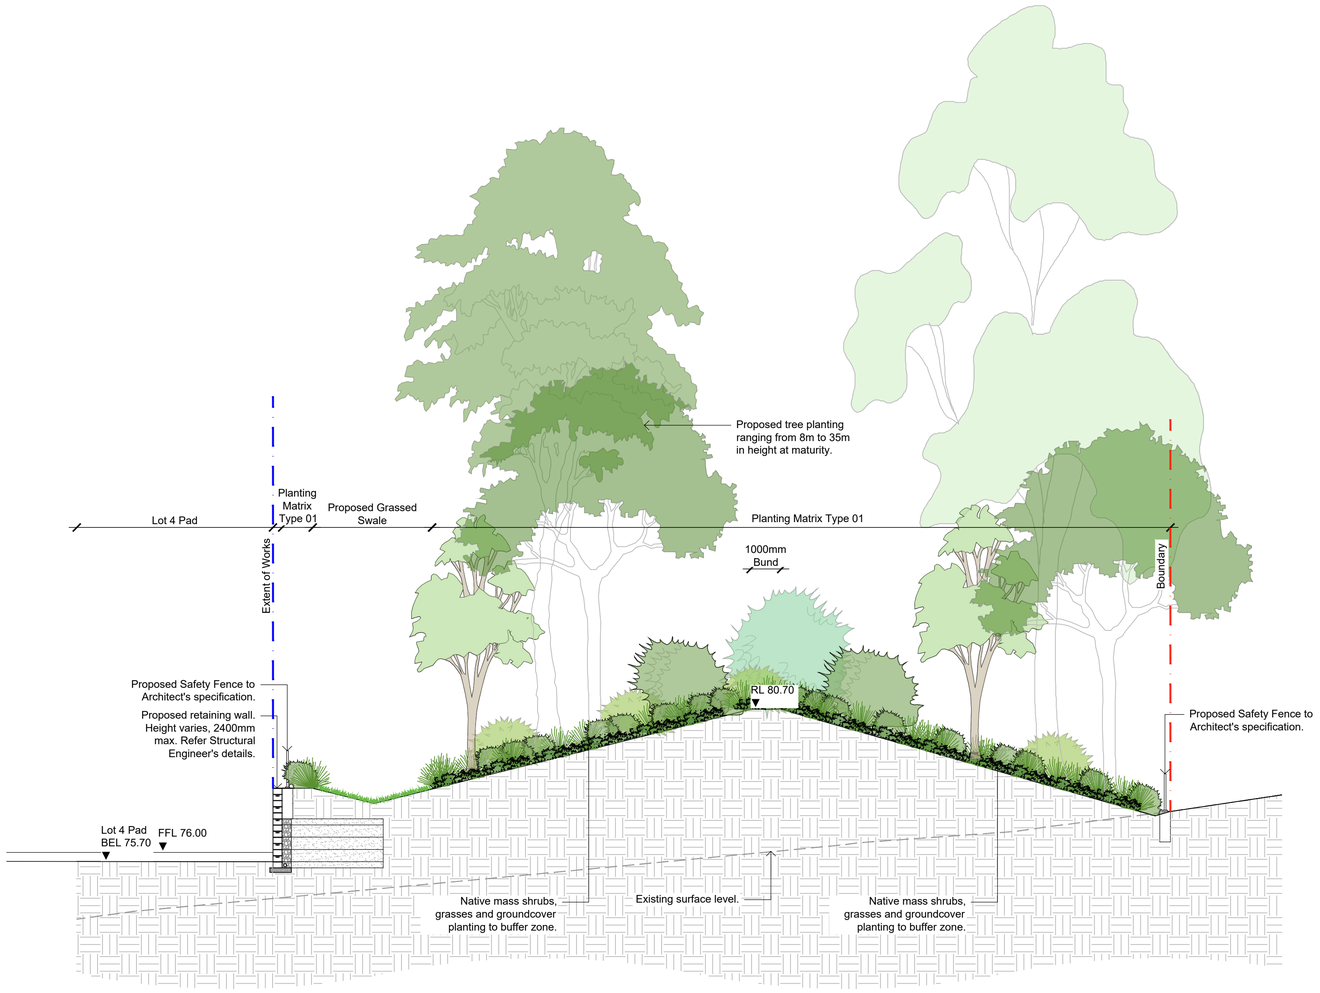

01 / 601 Typical 30m Eastern Buffer Section

1:200

Issue	Revision Description	Drawn	Check	Date
D	Civil Coordination	JW	NM	11.03.2026
C	Revised For Comment	JW	NM	03.02.2025
B	For Comment	CS	NM	23.01.2025
A	For Comment	CS	NM	09.09.2024

Legend

Key Plan

Client

ESR

Project

Westlink Stage 2

30m Eastern Buffer

Mamre Road, Kemps Creek

SITE IMAGE

Level 1, 3-5 Baptist Street
Redfern NSW 2016
Australia

Tel: (61 2) 8332 5600
Fax: (61 2) 9698 2877
www.siteimage.com.au

Site Image (NSW) Pty Ltd
ABN 44 801 262 380

Landscape Architects

PRELIMINARY

Drawing Name

Landscape Sections

Scale As Shown

Job Number	Drawing Number	Issue
SS22-4971	601	D


NOT FOR CONSTRUCTION

A1

© 2021 Site Image (NSW) Pty Ltd ABN 44 801 262 380 as agent for Site Image NSW Partnership. All rights reserved. This drawing is copyright and shall not be reproduced or copied in any form or by any means (graphic, electronic or mechanical including photocopy) without the written permission of Site Image (NSW) Pty Ltd Any license, expressed or implied, to use this document for any purpose what so ever is restricted to the terms of the written agreement between Site Image (NSW) Pty Ltd and the instructing party.

The contractor shall check and verify all work on site (including work by others) before commencing the landscape installation. Any discrepancies are to be reported to the Project Manager or Landscape Architect prior to commencing work. Do not scale this drawing. Any required dimensions not shown shall be referred to the Landscape Architect for confirmation.

Issue	Revision Description	Drawn	Check	Date
B	Civil Coordination	JW	NM	11.03.2026
A	Revised For Comment	JW	NM	03.02.2025

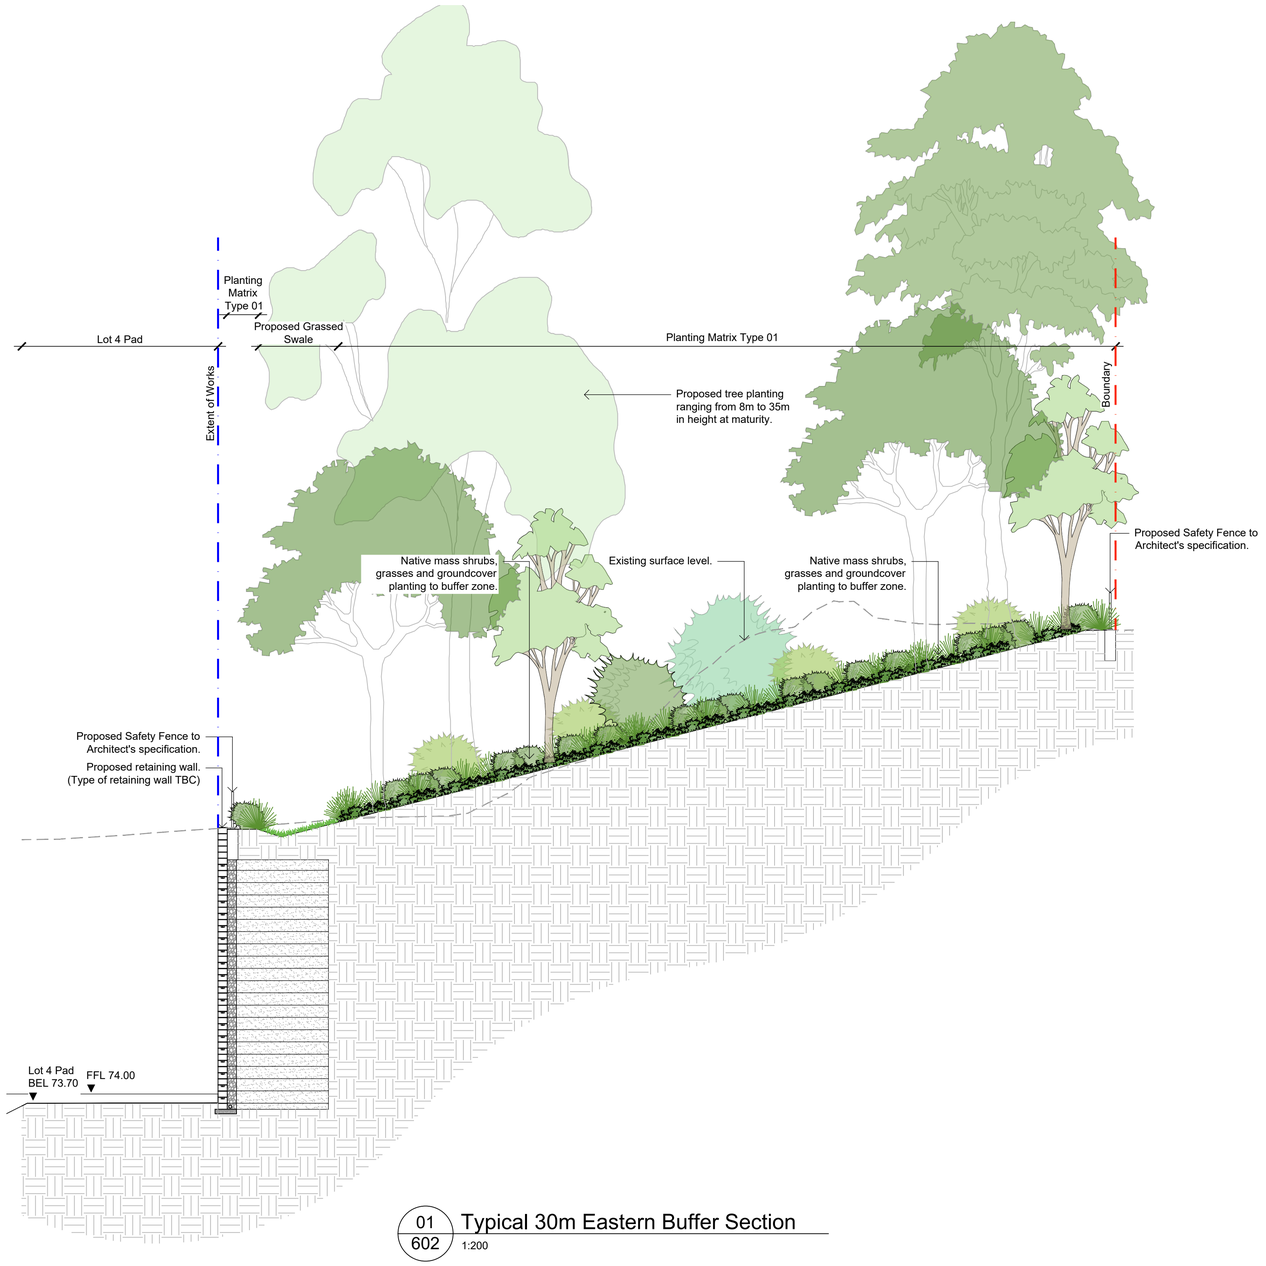

01/602 Typical 30m Eastern Buffer Section
1:200

Legend

Key Plan

Client
ESR

Project
Westlink Stage 2
30m Eastern Buffer
Mamre Road, Kemps Creek

SITE IMAGE
Level 1, 3-5 Baptist Street
Redfern NSW 2016
Australia
Tel: (61 2) 8332 5600
Fax: (61 2) 9698 2877
www.siteimage.com.au
Site Image (NSW) Pty Ltd
ABN 44 801 262 380
Landscape Architects

PRELIMINARY

Drawing Name
Landscape Sections

Scale As Shown

Job Number	Drawing Number	Issue
SS22-4971	602	B

NOT FOR CONSTRUCTION

A1

© 2021 Site Image (NSW) Pty Ltd ABN 44 801 262 380 as agent for Site Image NSW Partnership. All rights reserved. This drawing is copyright and shall not be reproduced or copied in any form or by any means (graphic, electronic or mechanical including photocopy) without the written permission of Site Image (NSW) Pty Ltd Any license, expressed or implied, to use this document for any purpose what so ever is restricted to the terms of the written agreement between Site Image (NSW) Pty Ltd and the instructing party.

The contractor shall check and verify all work on site (including work by others) before commencing the landscape installation. Any discrepancies are to be reported to the Project Manager or Landscape Architect prior to commencing work. Do not scale this drawing. Any required dimensions not shown shall be referred to the Landscape Architect for confirmation.

Issue	Revision Description	Drawn	Check	Date
B	Civil Coordination	JW	NM	11.03.2026
A	Revised For Comment	JW	NM	03.02.2025



01/603 Typical 30m Eastern Buffer Section
1:200

Legend

Key Plan

Client
ESR

Project
Westlink Stage 2
30m Eastern Buffer
Mamre Road, Kemps Creek

SITE IMAGE
Level 1, 3-5 Baptist Street
Redfern NSW 2016
Australia

Tel: (61 2) 8332 5600
Fax: (61 2) 9698 2877
www.siteimage.com.au

Site Image (NSW) Pty Ltd
ABN 44 801 262 380

Landscape Architects

PRELIMINARY

Drawing Name
Landscape Sections

Scale As Shown

Job Number	Drawing Number	Issue
SS22-4971	603	B

NOT FOR CONSTRUCTION

A1