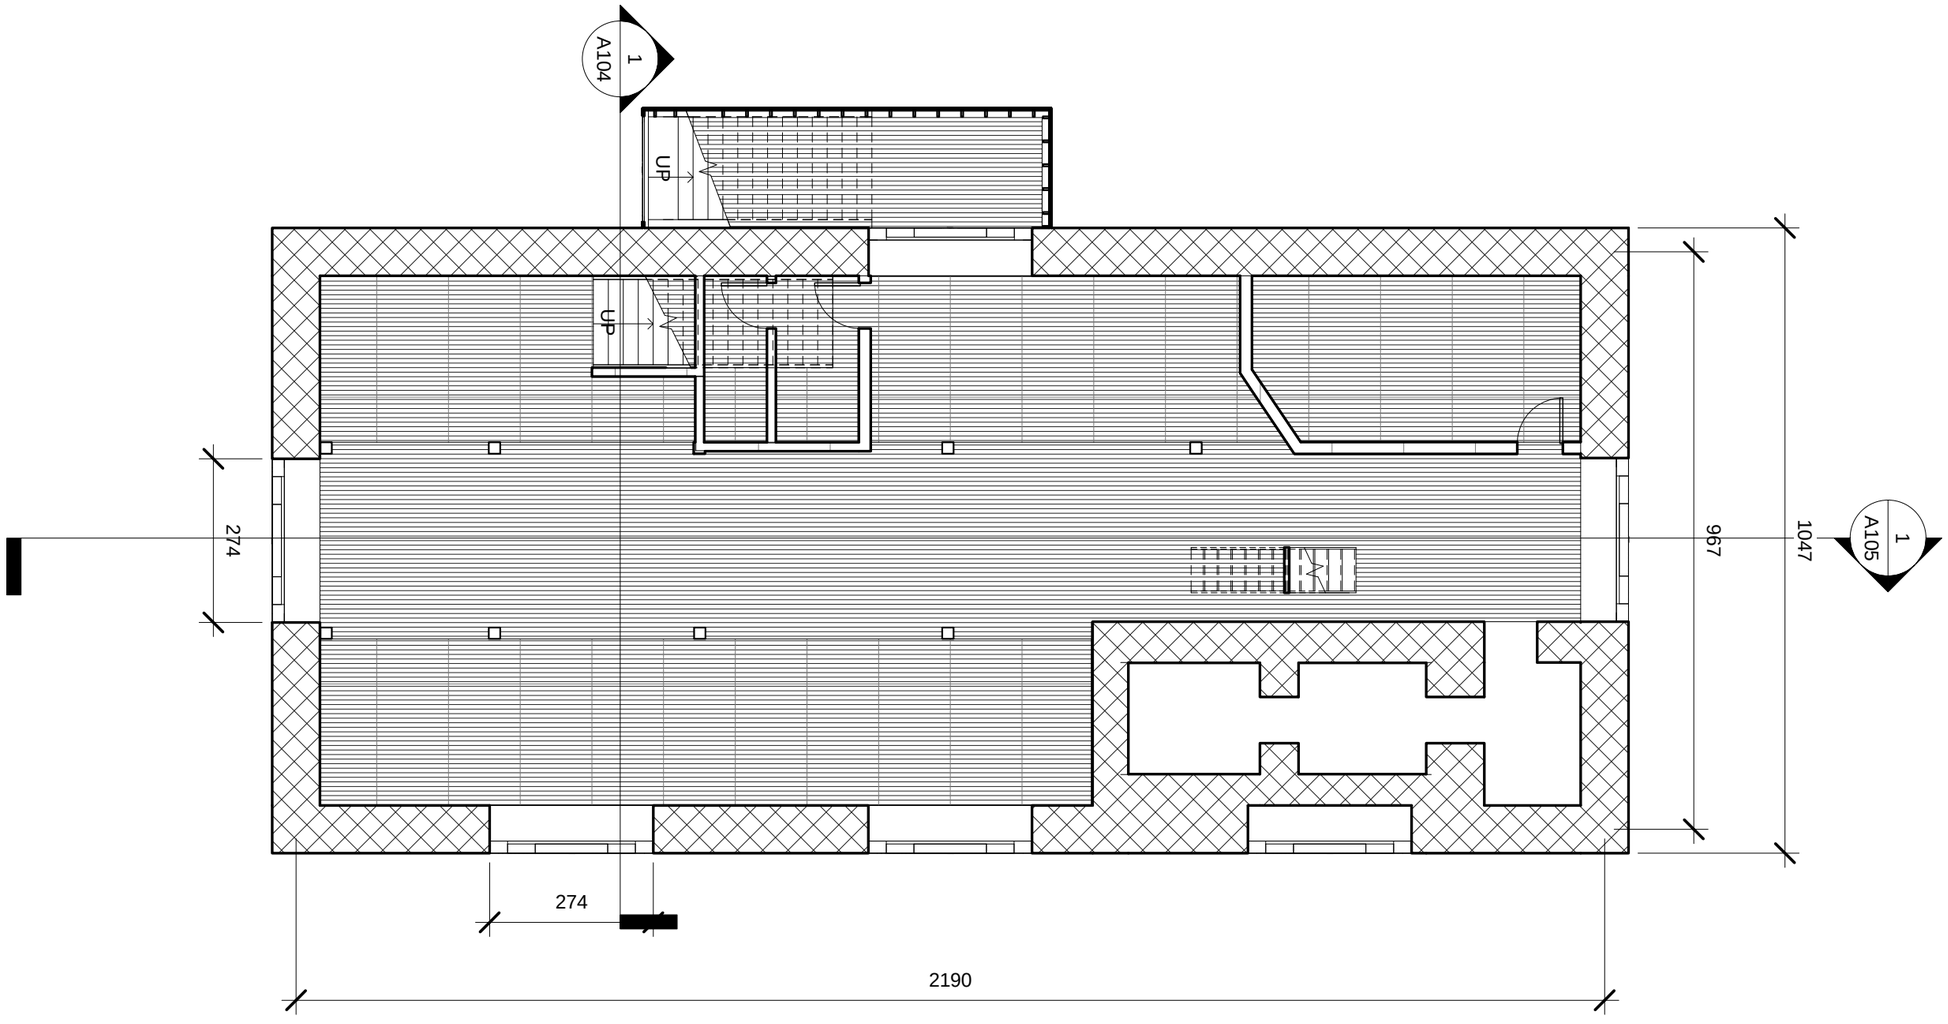


Carleton Immersive Media Studio

Carleton University
Visualization and Simulation Building,
Fourth Floor
1125 Colonel By Drive
Ottawa, ON, K1S5B6


t: 613 520 2600 x2867
f: 613 520 7841
info@cims.carleton.ca
www.cims.carleton.ca

Commissariat Building

Plan - Level 1

Project	CDMICA	A101	
Date	Issue Date		
Drawn by	Author	Do not scale drawings.	
Checked by	Checker	Scale	1 : 100

29/07/2013 5:03:18 PM

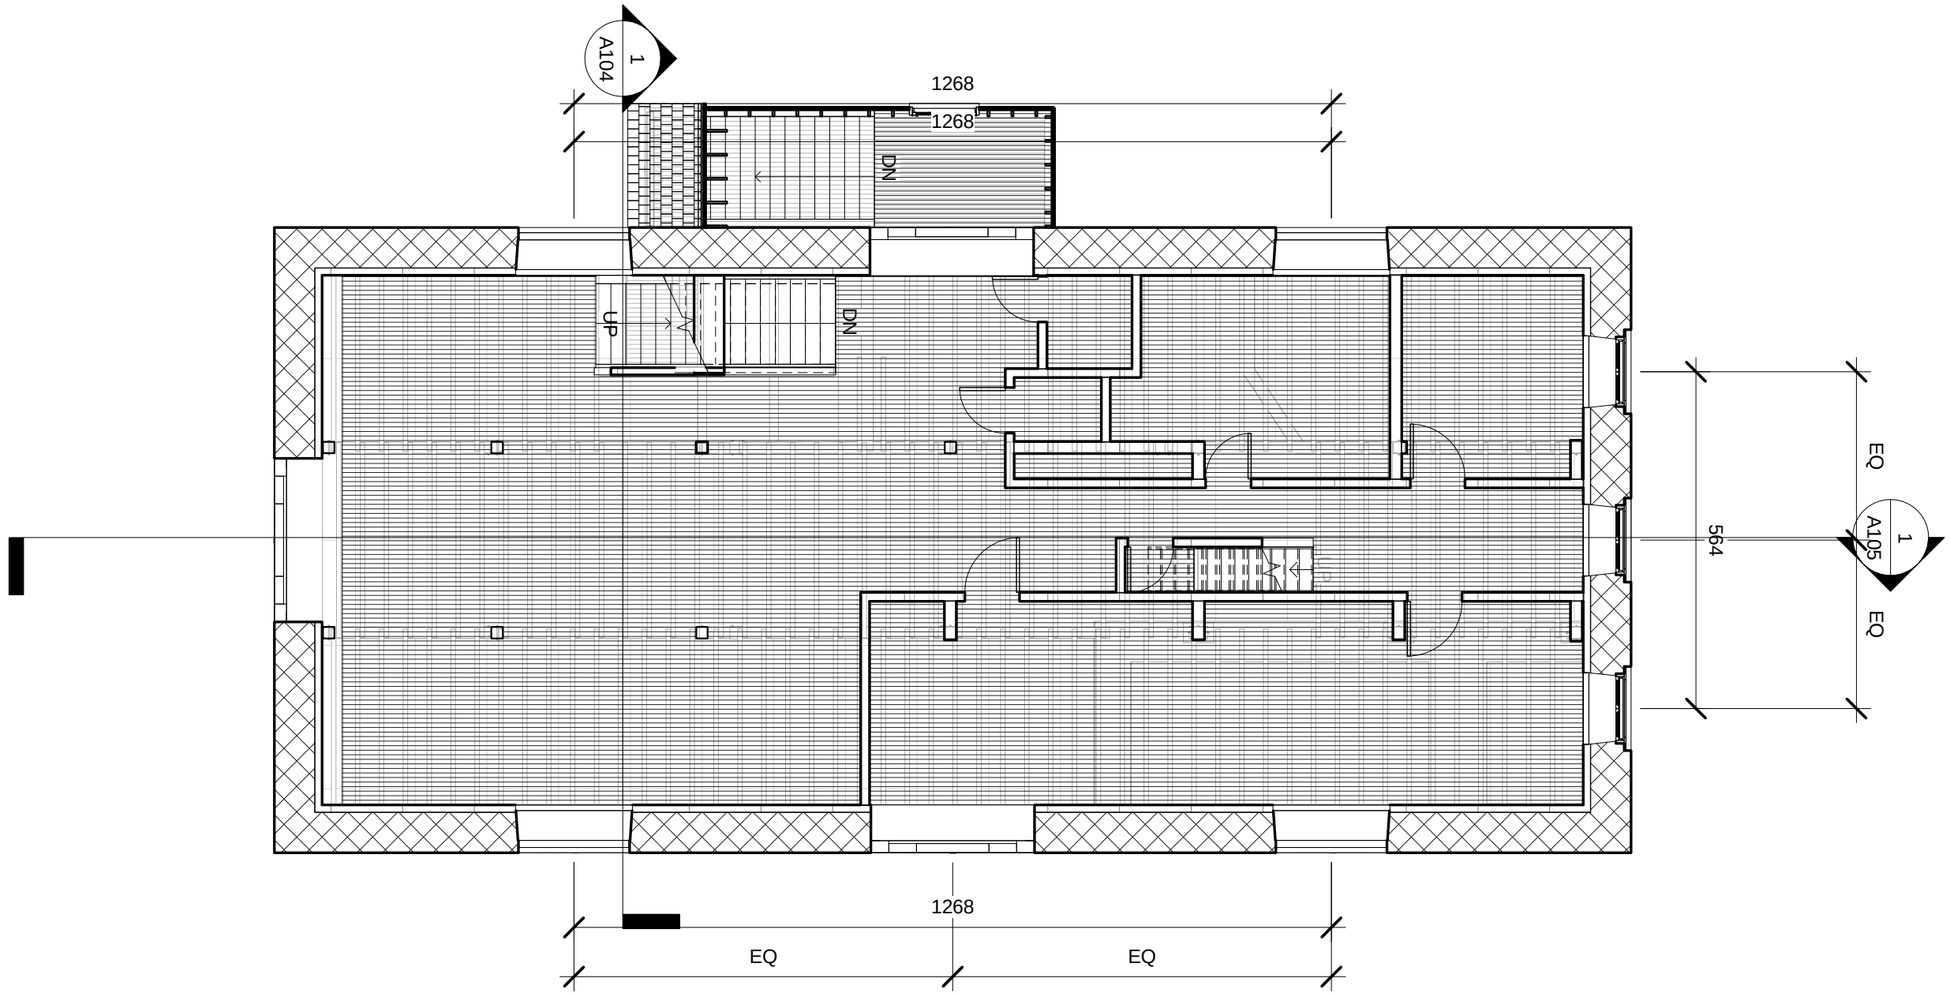

Carleton Immersive Media Studio

Carleton University
Visualization and Simulation Building,
Fourth Floor
1125 Colonel By Drive
Ottawa, ON, K1S5B6

t: 613 520 2600 x2867
f: 613 520 7841
info@cims.carleton.ca
www.cims.carleton.ca

Commissariat Building

Plan - Level 2


Project	CDMICA
Date	Issue Date
Drawn by	Author
Checked by	Checker

A102

Do not scale drawings.

Scale 1 : 100

29/07/2013 5:03:24 PM

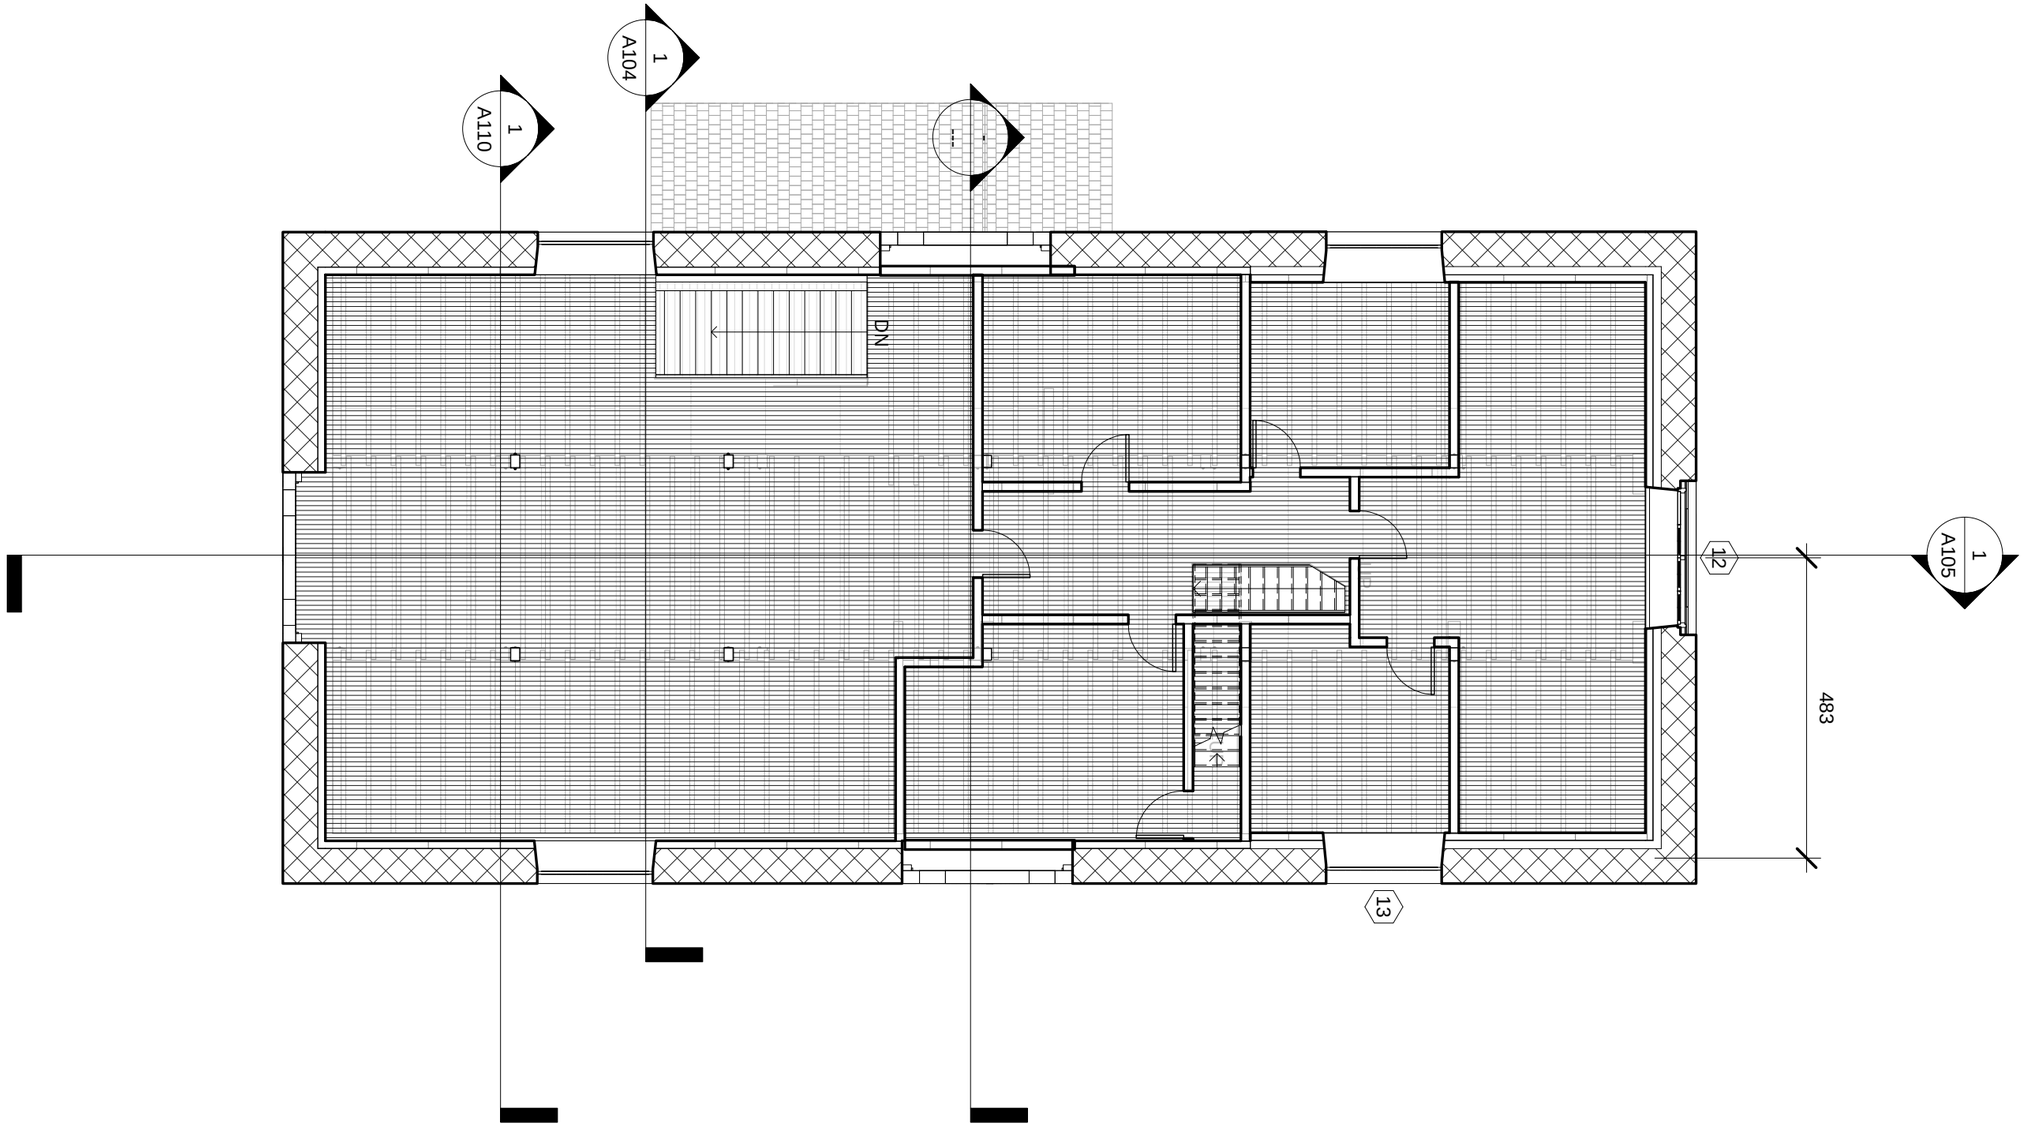

Carleton Immersive Media Studio

Carleton University
Visualization and Simulation Building,
Fourth Floor
1125 Colonel By Drive
Ottawa, ON, K1S5B6

t: 613 520 2600 x2867
f: 613 520 7841
info@cims.carleton.ca
www.cims.carleton.ca

Commissariat Building

Plan - Level 3


Project	CDMICA
Date	Issue Date
Drawn by	Author
Checked by	Checker

A103

Do not scale drawings.

Scale 1 : 96

29/07/2013 5:03:29 PM

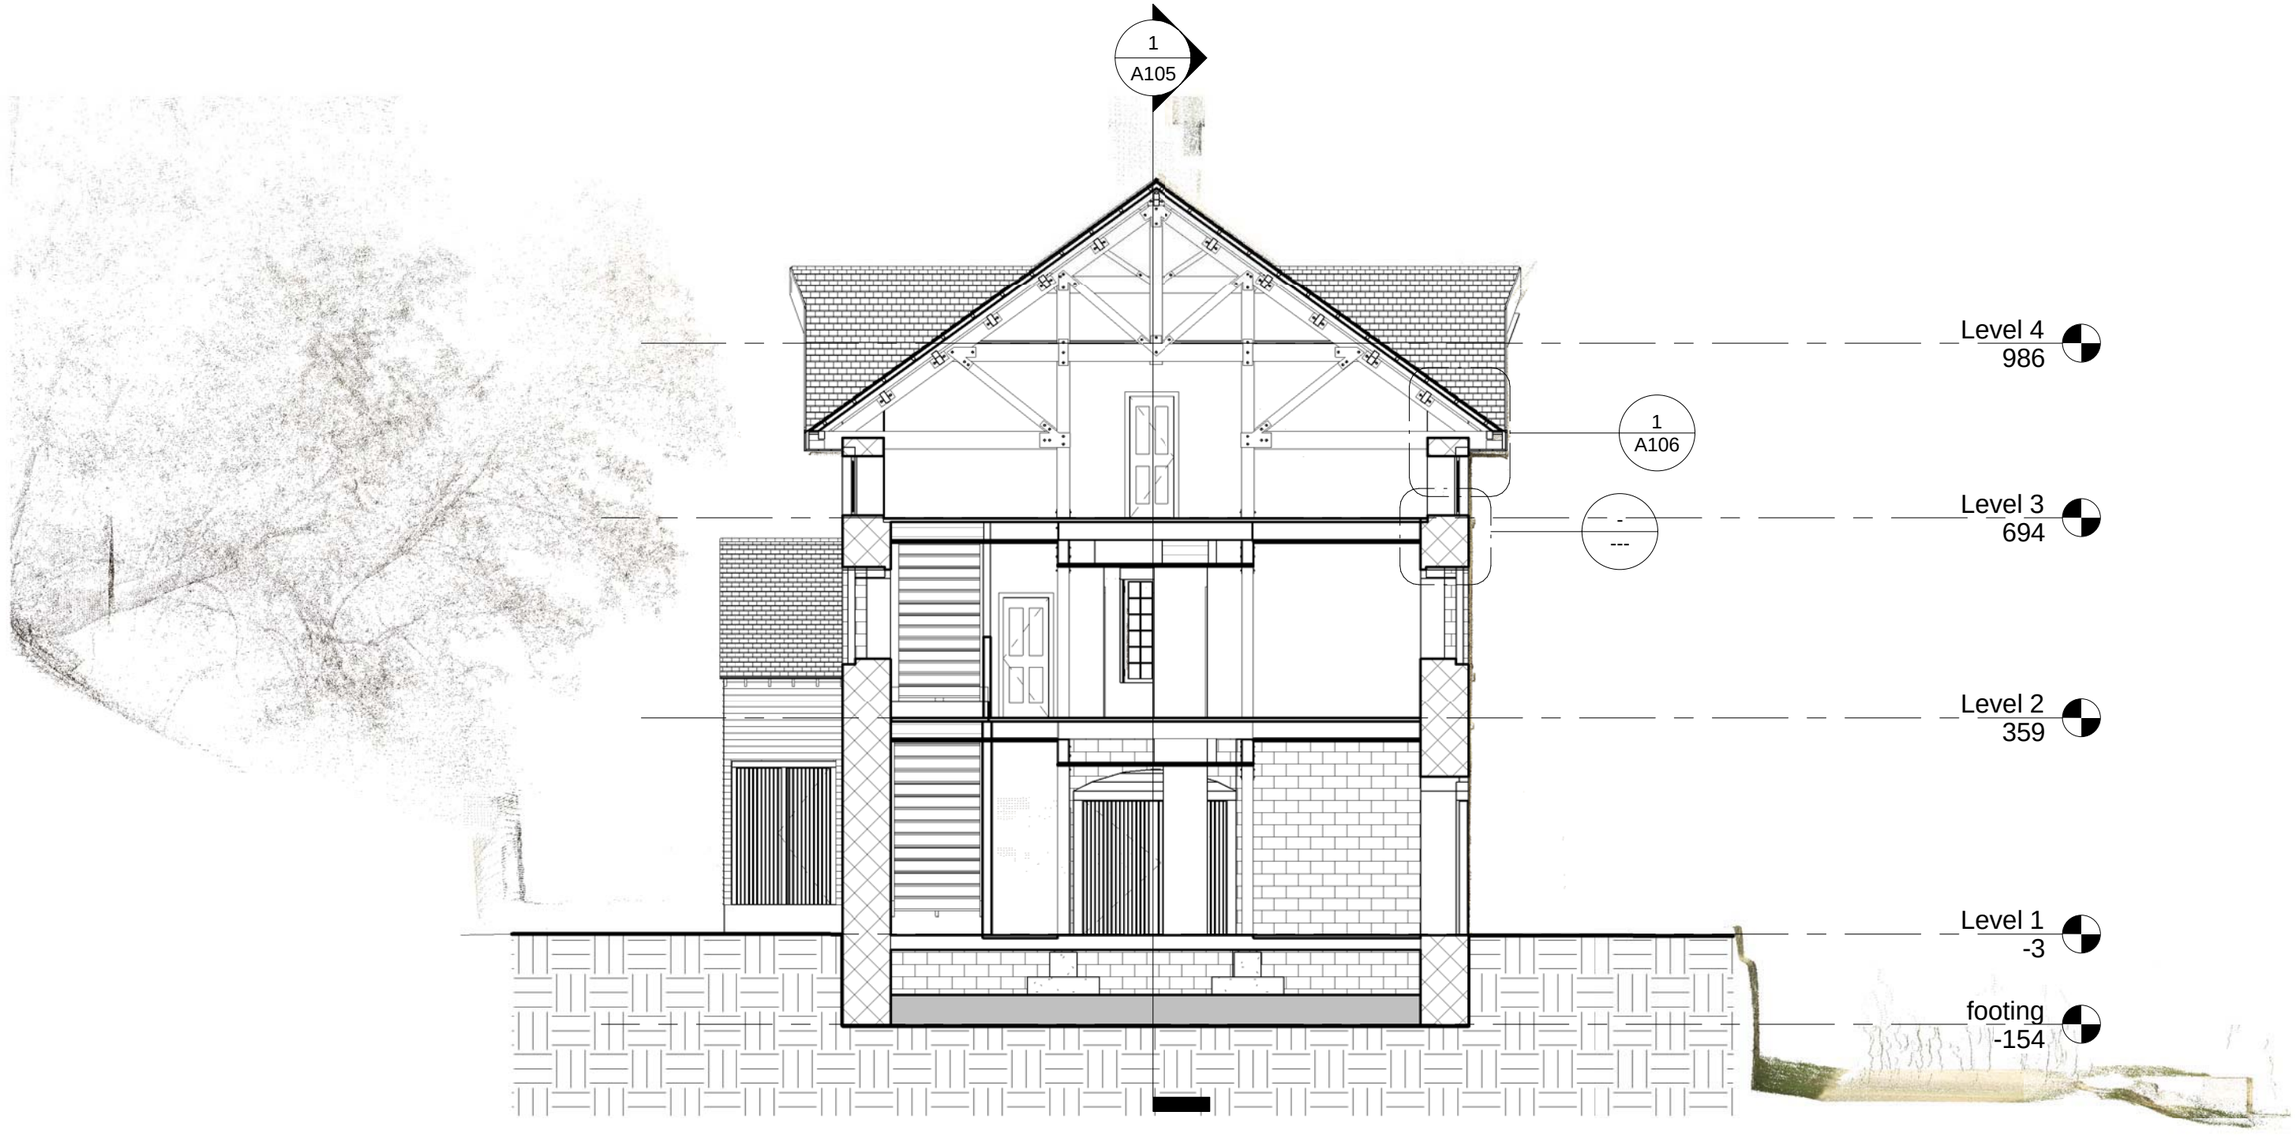

Carleton Immersive Media Studio

Carleton University
Visualization and Simulation Building,
Fourth Floor
1125 Colonel By Drive
Ottawa, ON, K1S5B6


t: 613 520 2600 x2867
f: 613 520 7841
info@cims.carleton.ca
www.cims.carleton.ca

Commissariat Building

Section - Transverse

Project	CDMICA	A104
Date	Issue Date	
Drawn by	Author	Do not scale drawings.
Checked by	Checker	Scale 1 : 100

29/07/2013 5:03:43 PM

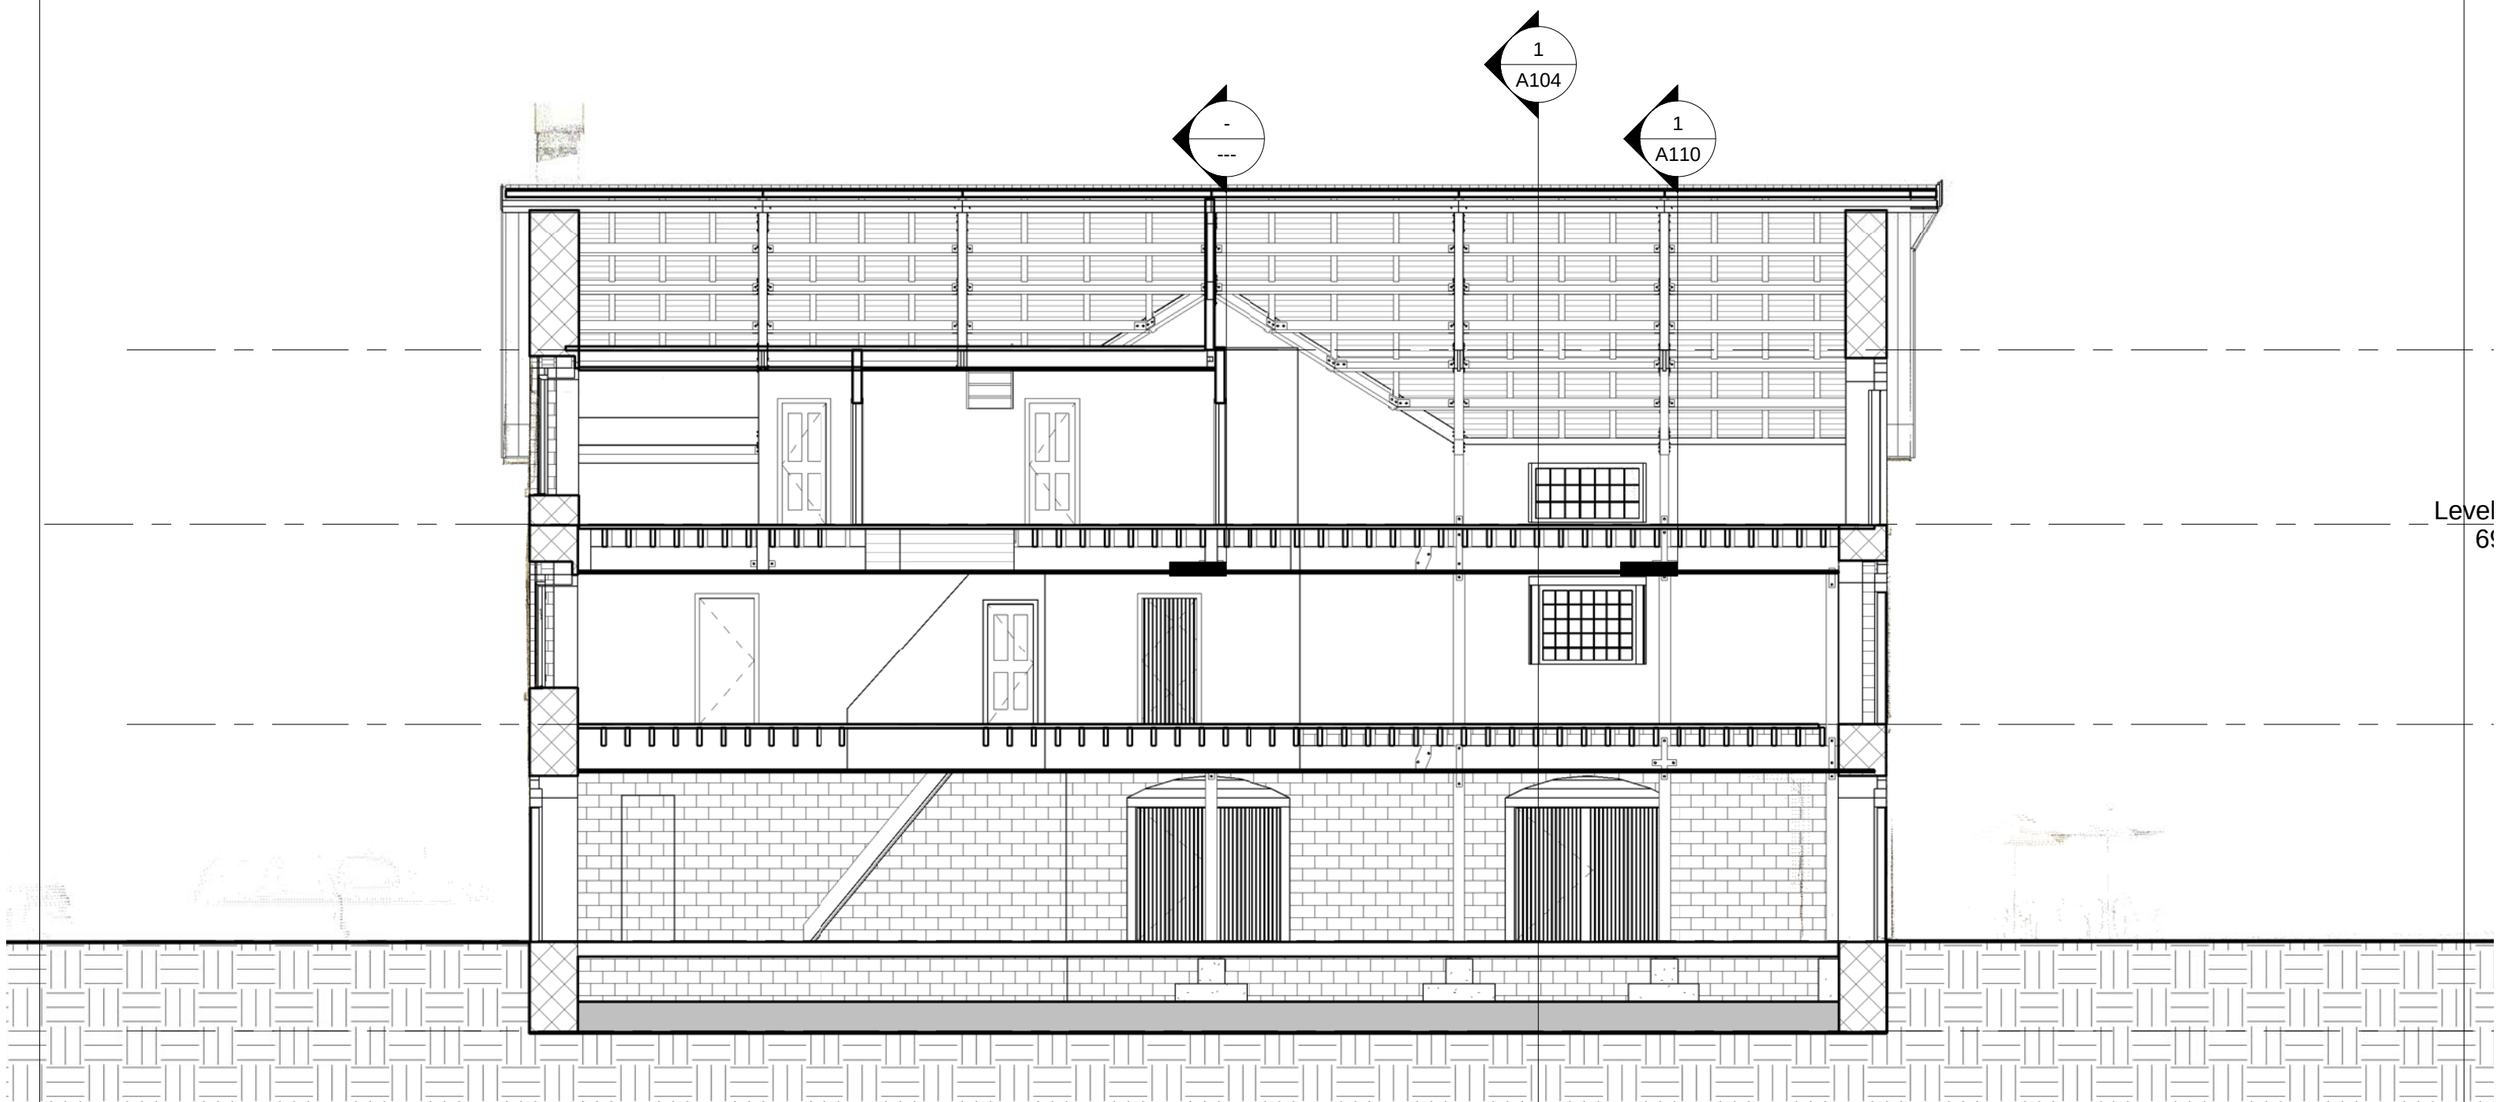

Level
69

Carleton Immersive Media Studio

Carleton University
Visualization and Simulation Building,
Fourth Floor
1125 Colonel By Drive
Ottawa, ON, K1S5B6

t: 613 520 2600 x2867
f: 613 520 7841
info@cims.carleton.ca
www.cims.carleton.ca

Commissariat Building

Section - Longitudinal


Project	CDMICA
Date	Issue Date
Drawn by	Author
Checked by	Checker


A105

Do not scale drawings.

Scale 1 : 100

29/07/2013 5:03:52 PM

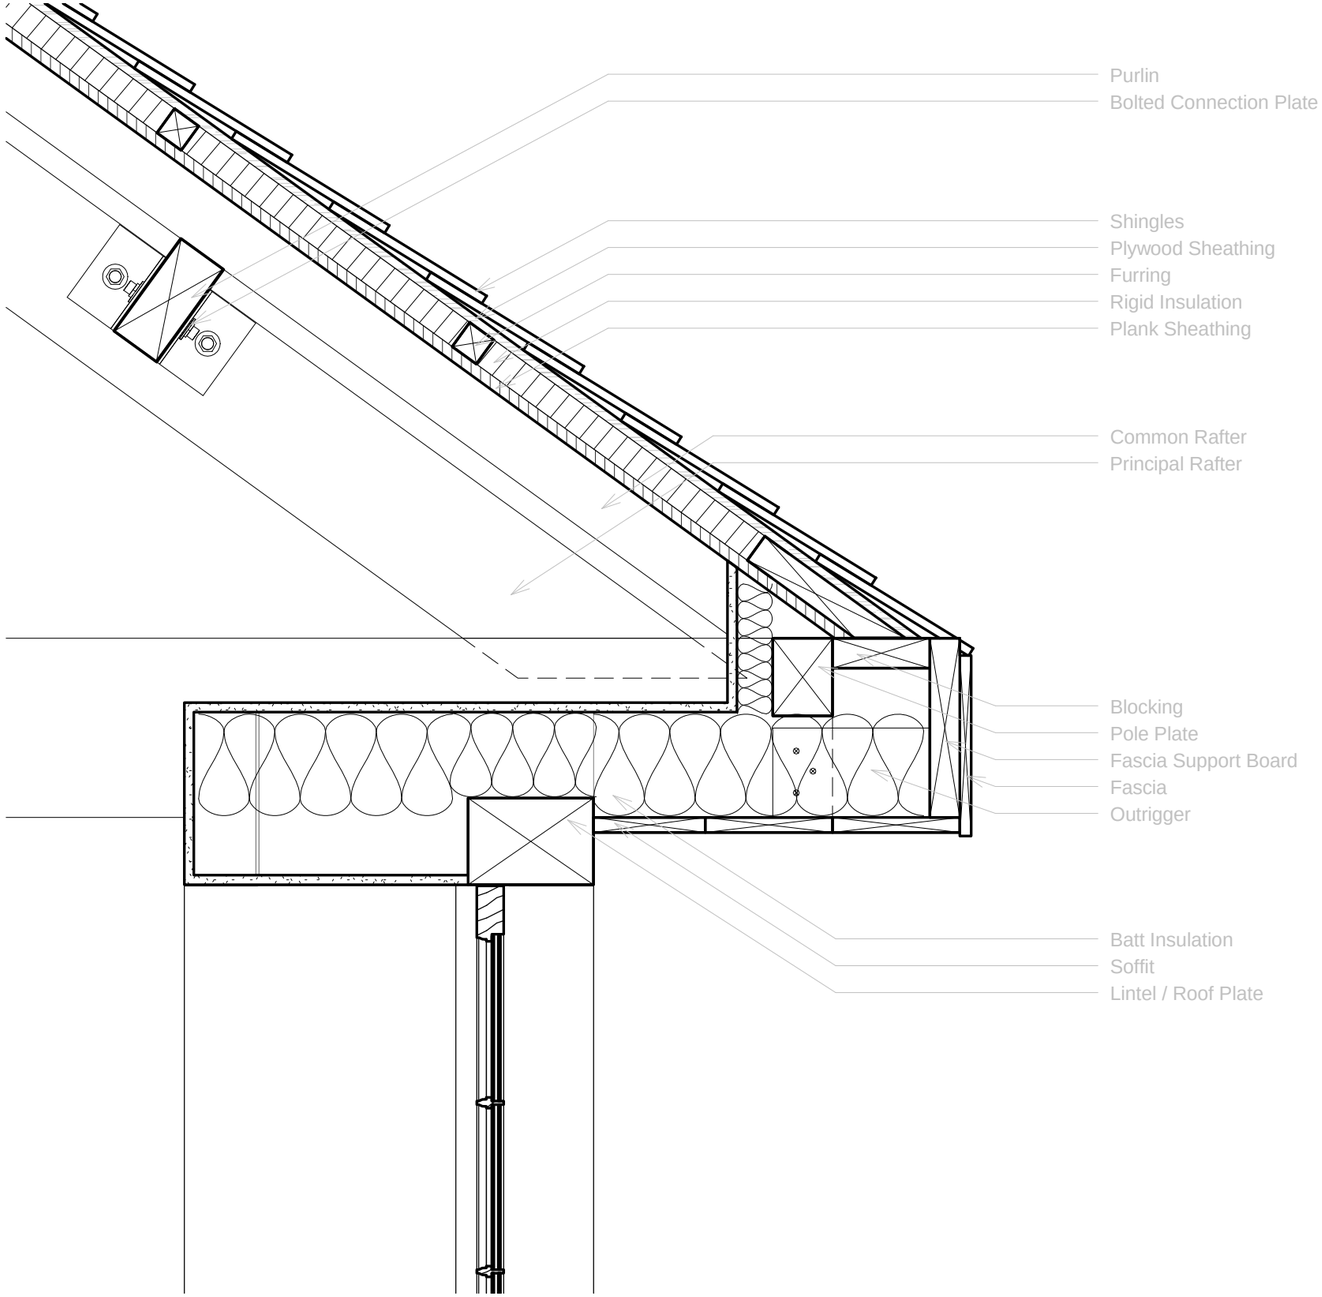

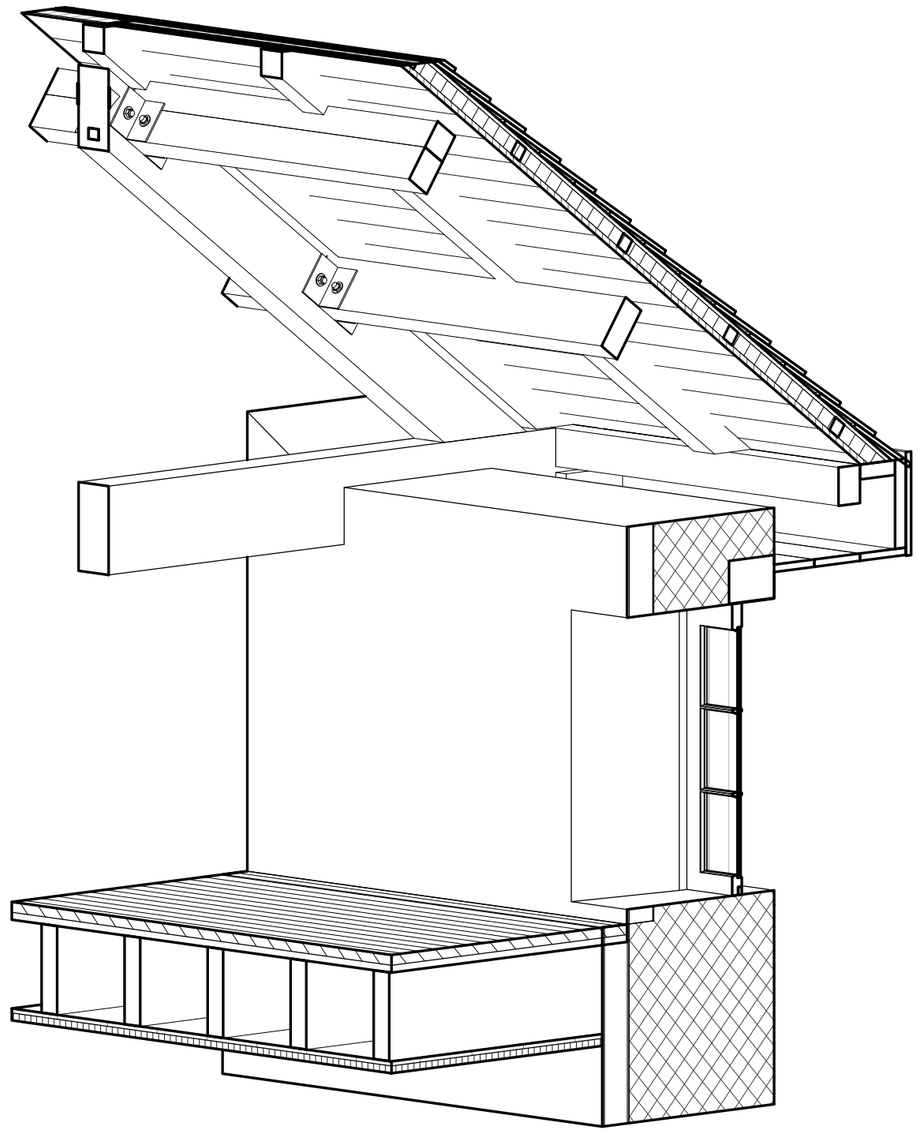

Carleton Immersive Media Studio

Carleton University
Visualization and Simulation Building,
Fourth Floor
1125 Colonel By Drive
Ottawa, ON, K1S5B6


t: 613 520 2600 x2867
f: 613 520 7841
info@cims.carleton.ca
www.cims.carleton.ca

Commissariat Building

Detail - Eaves

Project	CDMICA	A106
Date	Issue Date	
Drawn by	Author	Do not scale drawings.
Checked by	Checker	Scale 1 : 10

29/07/2013 5:03:59 PM

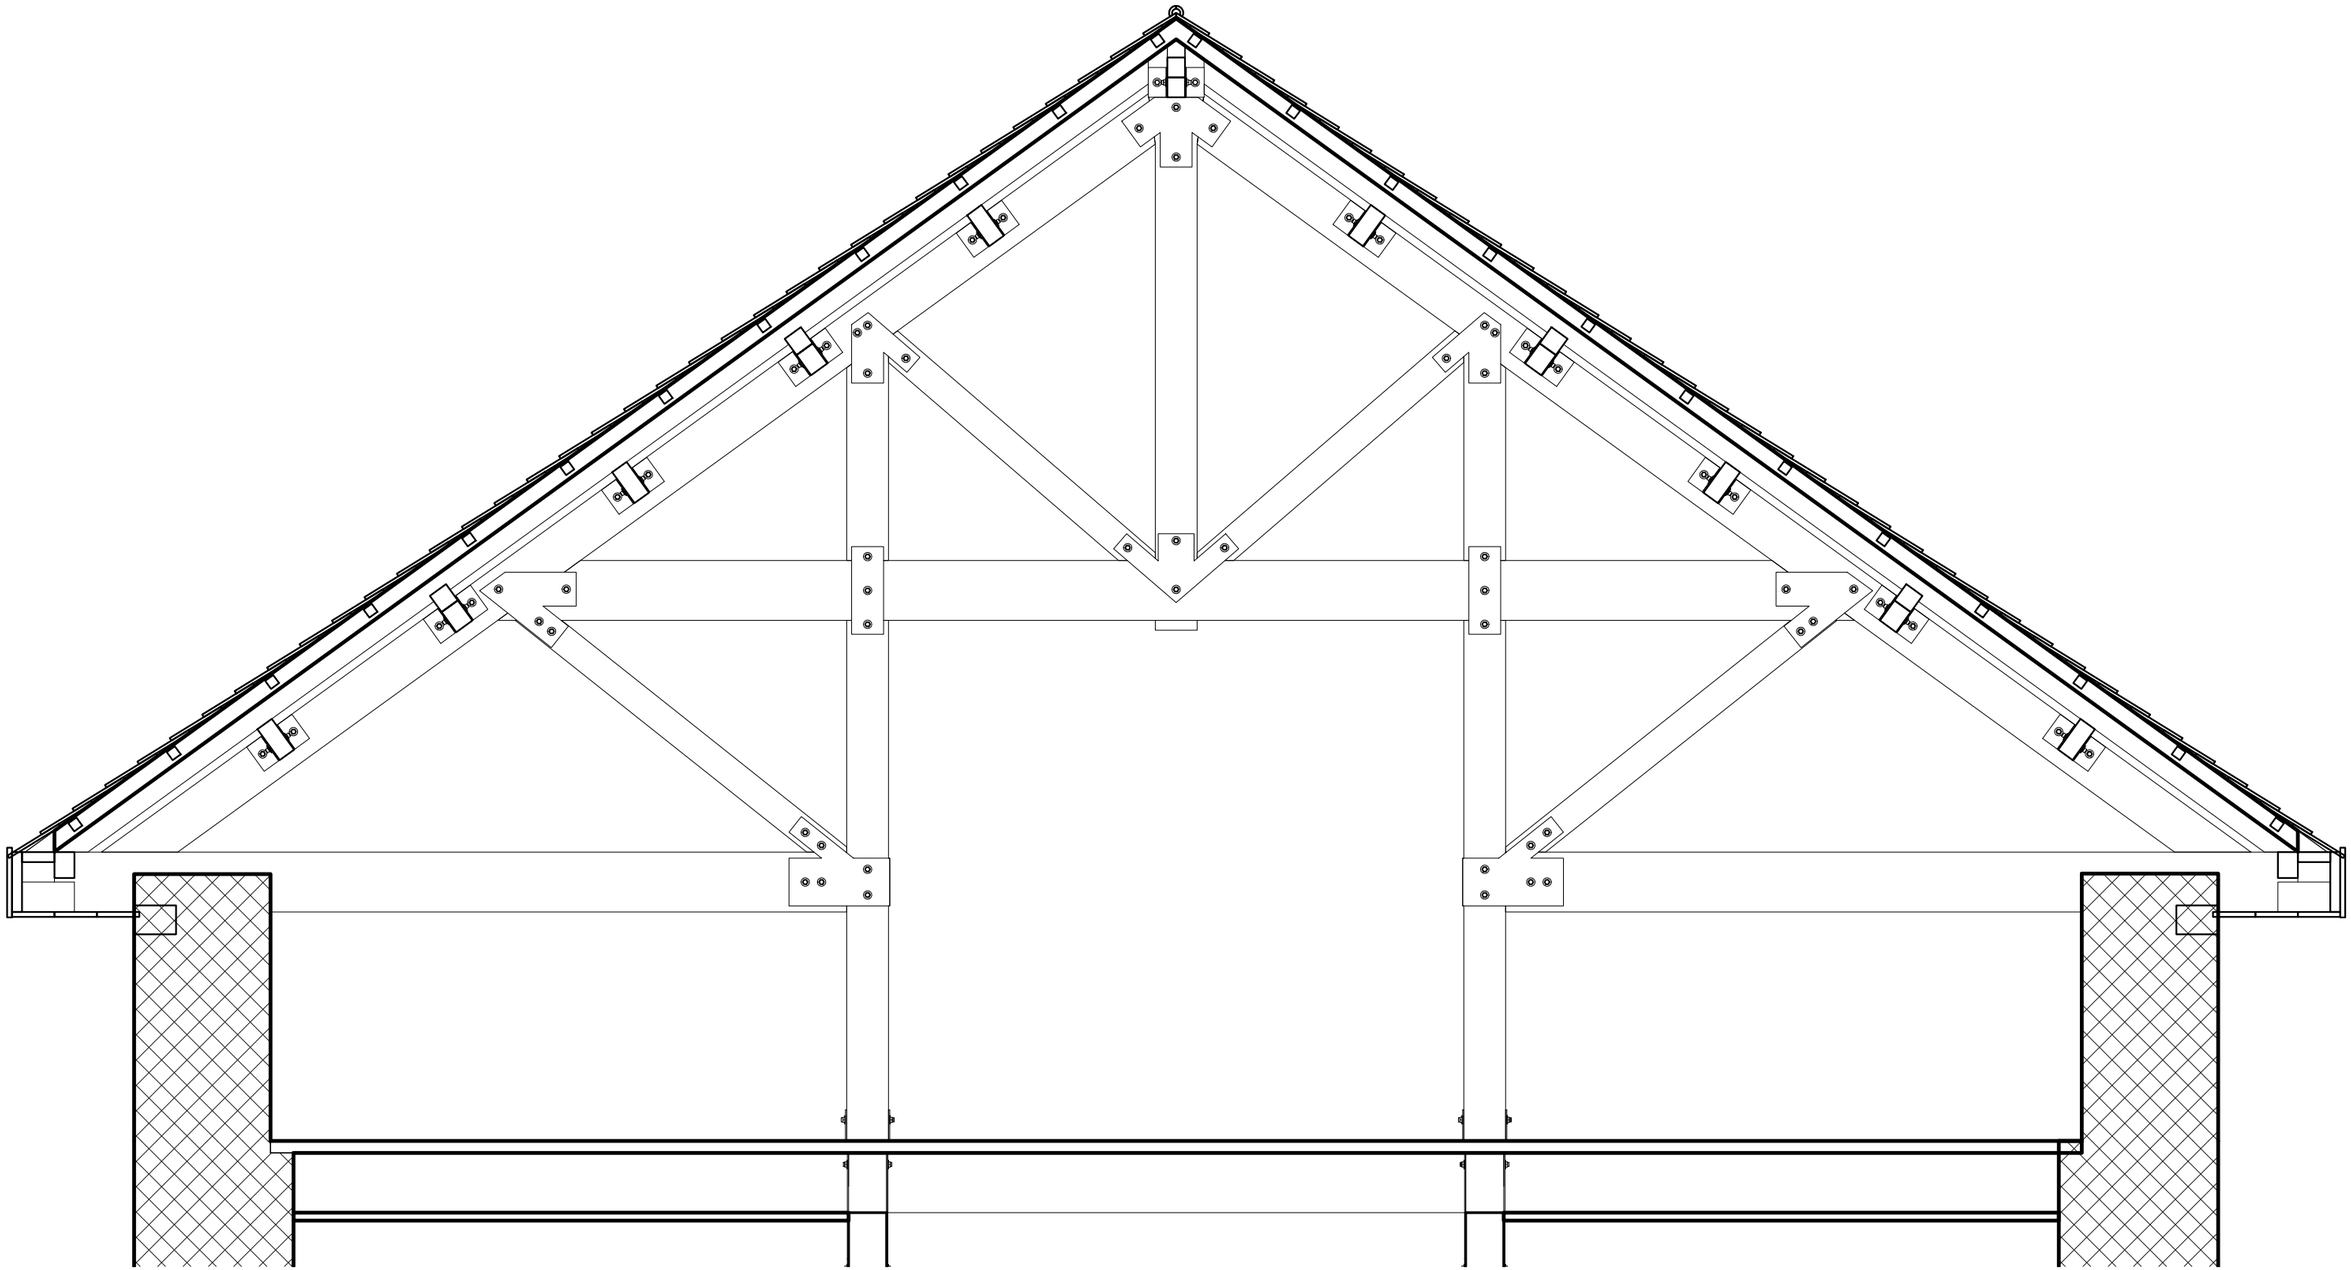

Carleton Immersive Media Studio

Carleton University
Visualization and Simulation Building,
Fourth Floor
1125 Colonel By Drive
Ottawa, ON, K1S5B6

t: 613 520 2600 x2867
f: 613 520 7841
info@cims.carleton.ca
www.cims.carleton.ca

Commissariat Building

Rafter Detail


Project	CDMICA
Date	Issue Date
Drawn by	Author
Checked by	Checker

A110

Do not scale drawings.

Scale 1 : 30

29/07/2013 5:04:04 PM

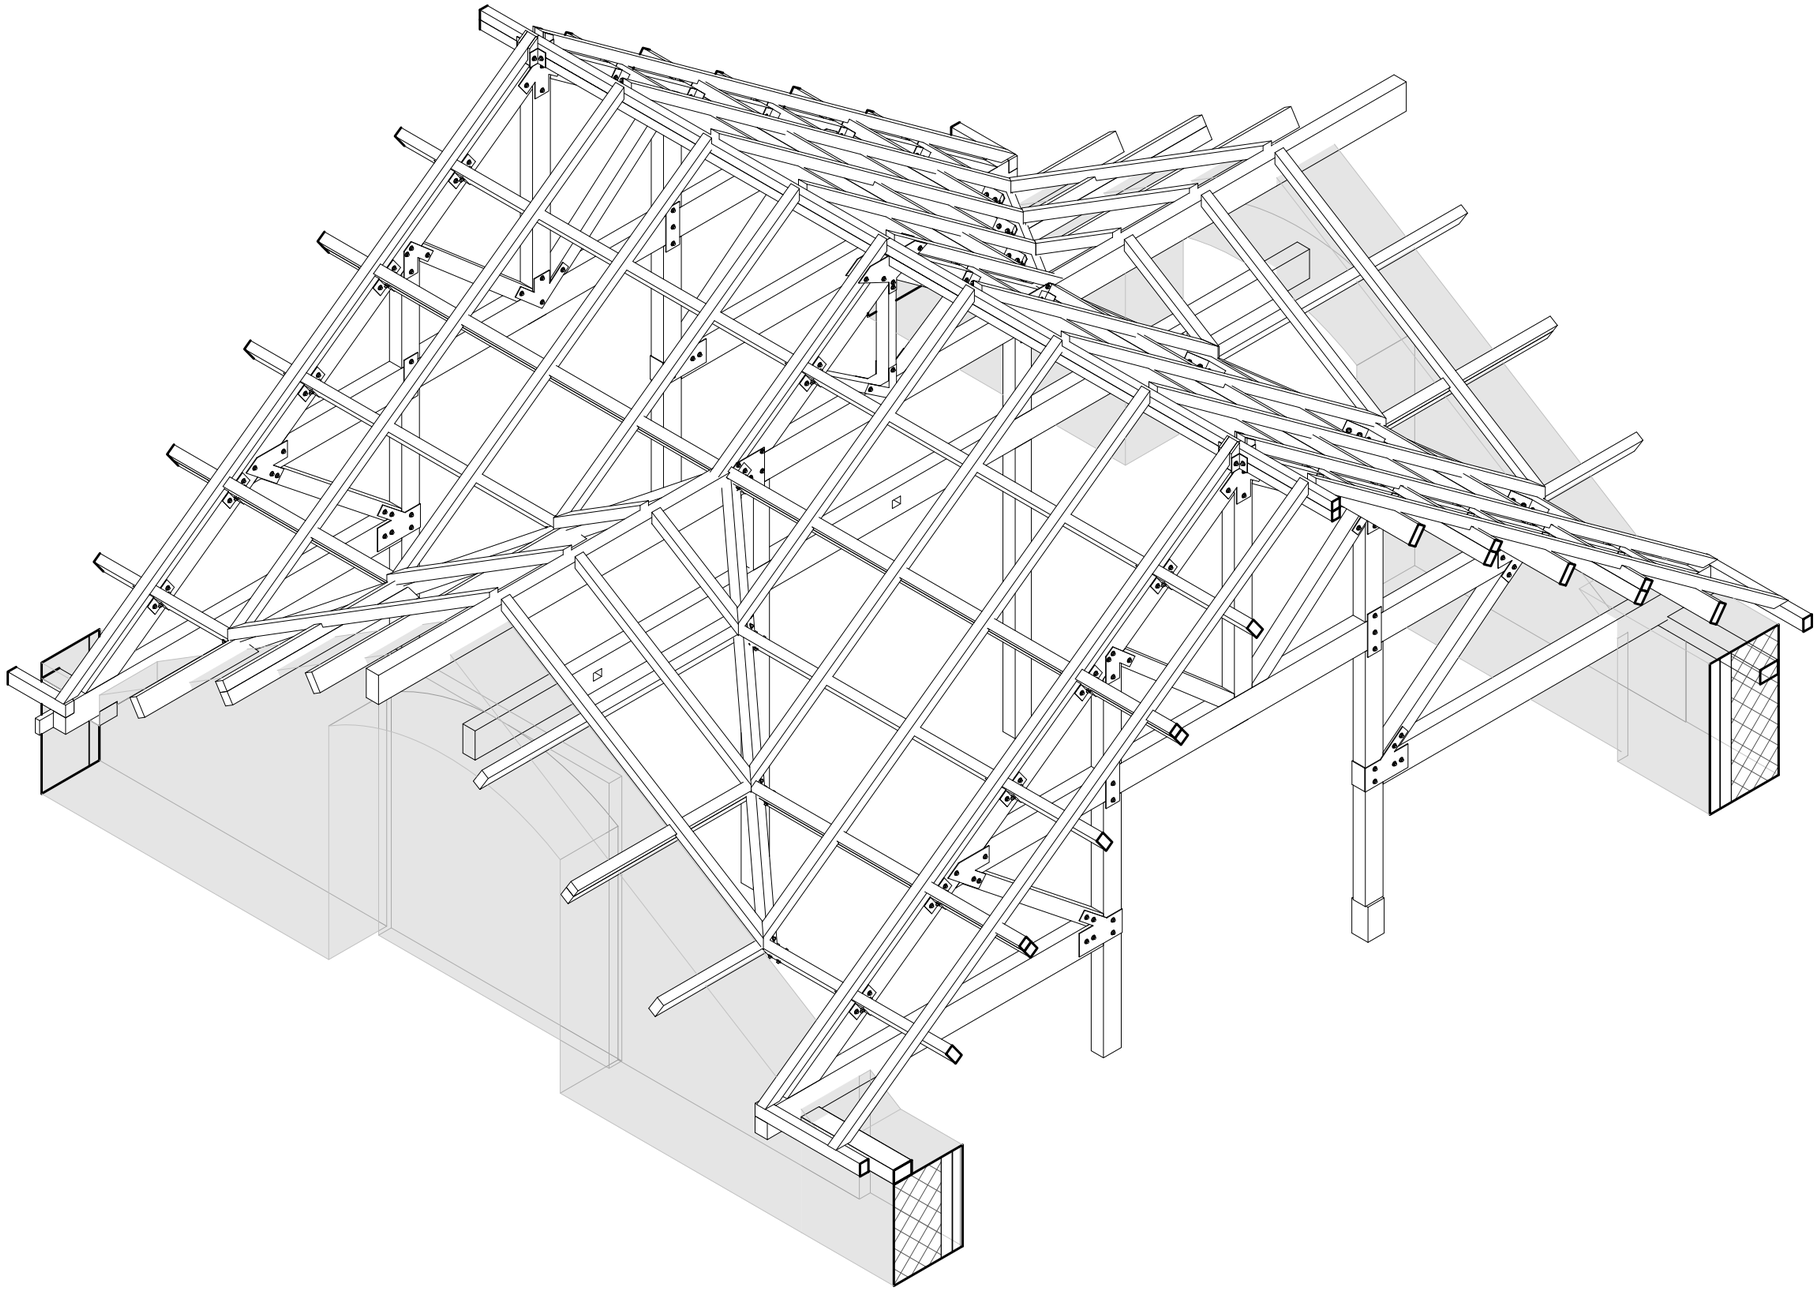

Carleton Immersive Media Studio

Carleton University
Visualization and Simulation Building,
Fourth Floor
1125 Colonel By Drive
Ottawa, ON, K1S5B6


t: 613 520 2600 x2867
f: 613 520 7841
info@cims.carleton.ca
www.cims.carleton.ca

Commissariat Building

Gable Framing Axo

Project	CDMICA	A111
Date	Issue Date	
Drawn by	Author	Do not scale drawings.
Checked by	Checker	Scale

29/07/2013 5:04:09 PM

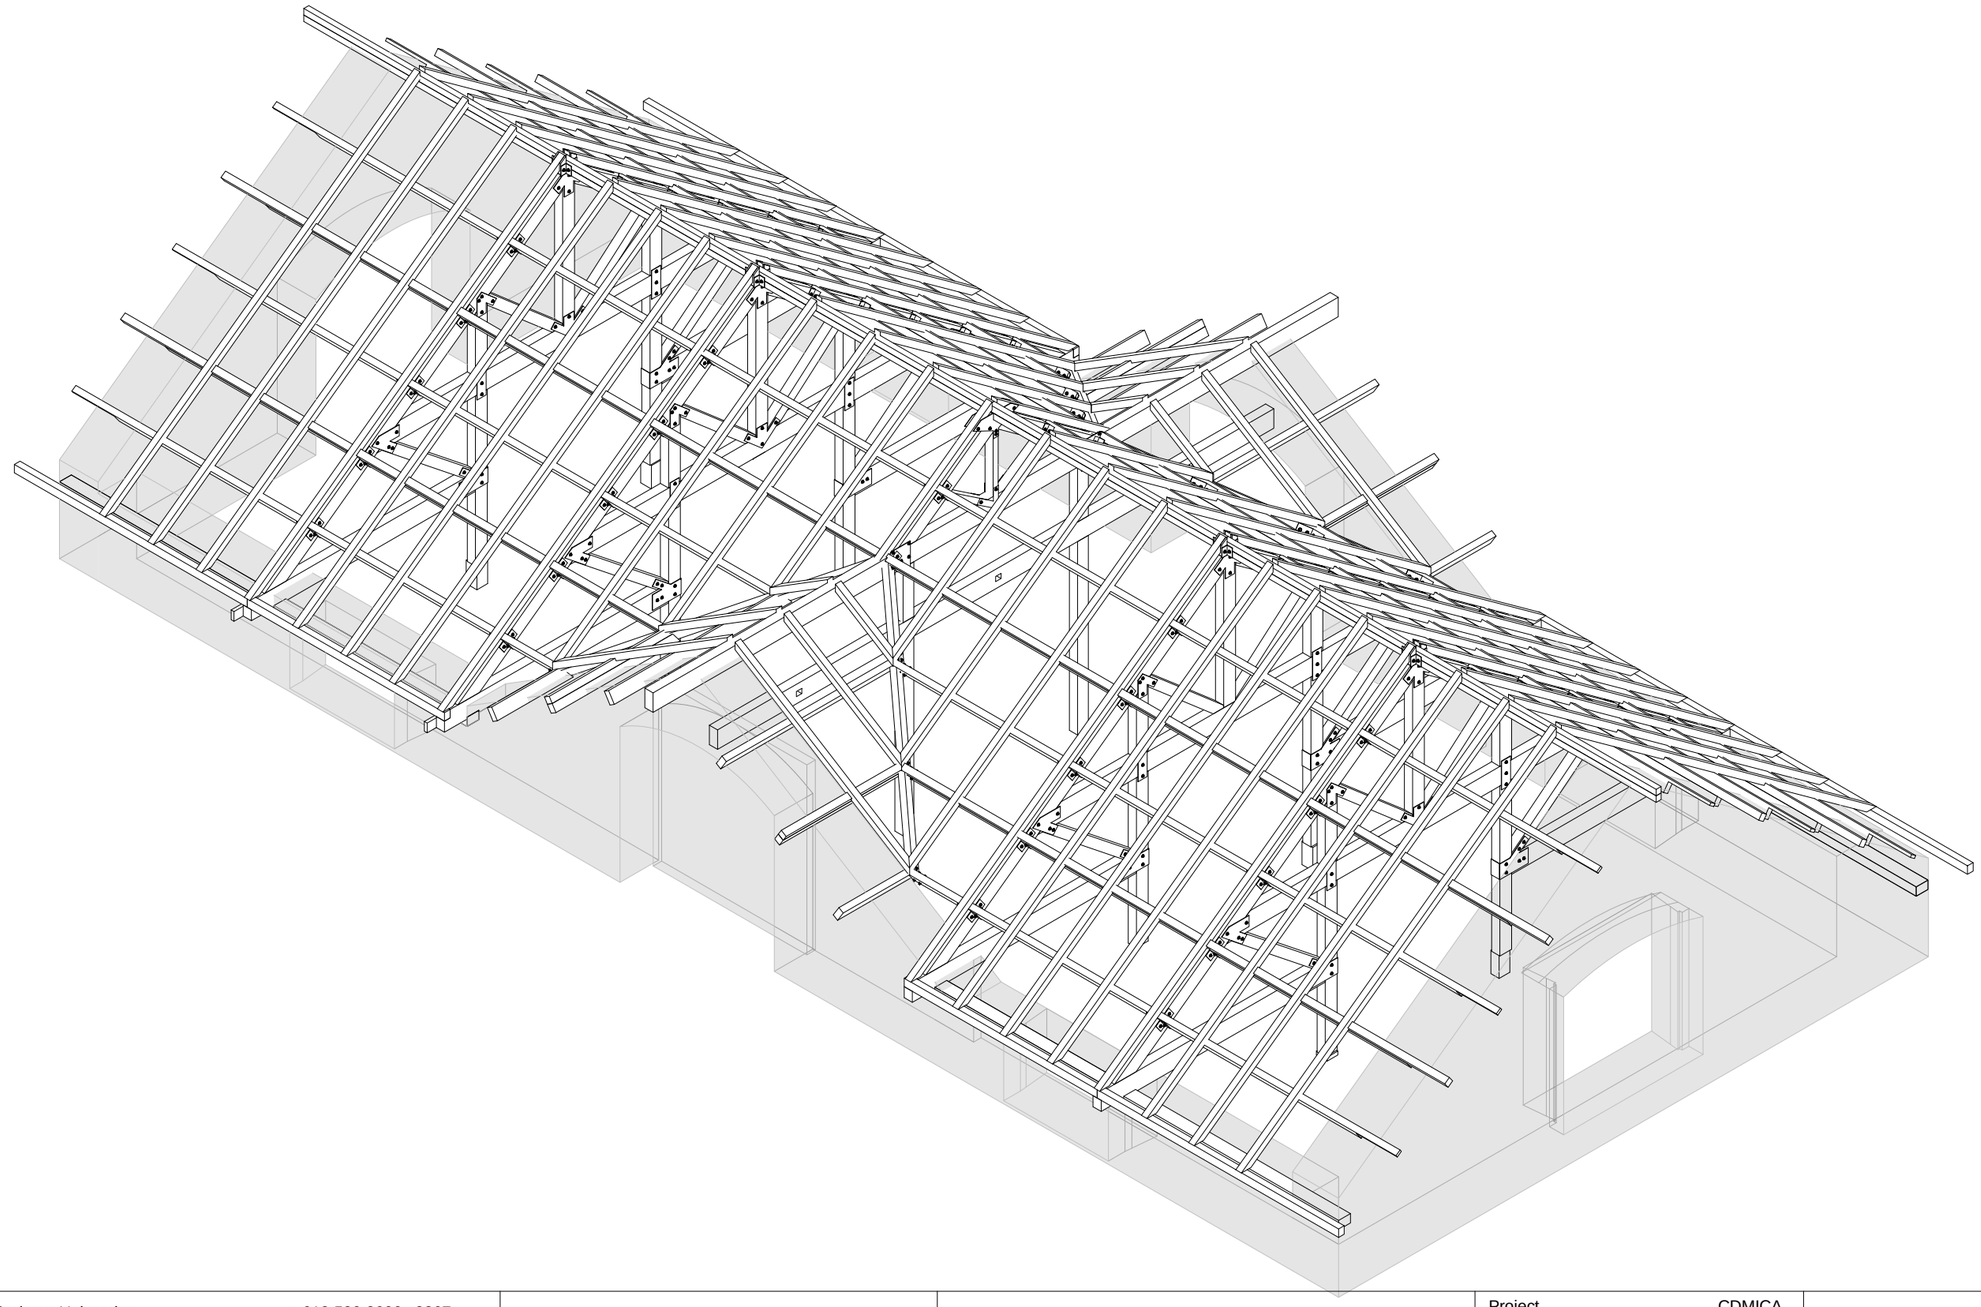

Carleton Immersive Media Studio

Carleton University
Visualization and Simulation Building,
Fourth Floor
1125 Colonel By Drive
Ottawa, ON, K1S5B6


t: 613 520 2600 x2867
f: 613 520 7841
info@cims.carleton.ca
www.cims.carleton.ca

Commissariat Building

Roof Framing Axo

Project	CDMICA	A112
Date	Issue Date	
Drawn by	Author	Do not scale drawings.
Checked by	Checker	Scale

29/07/2013 5:04:16 PM

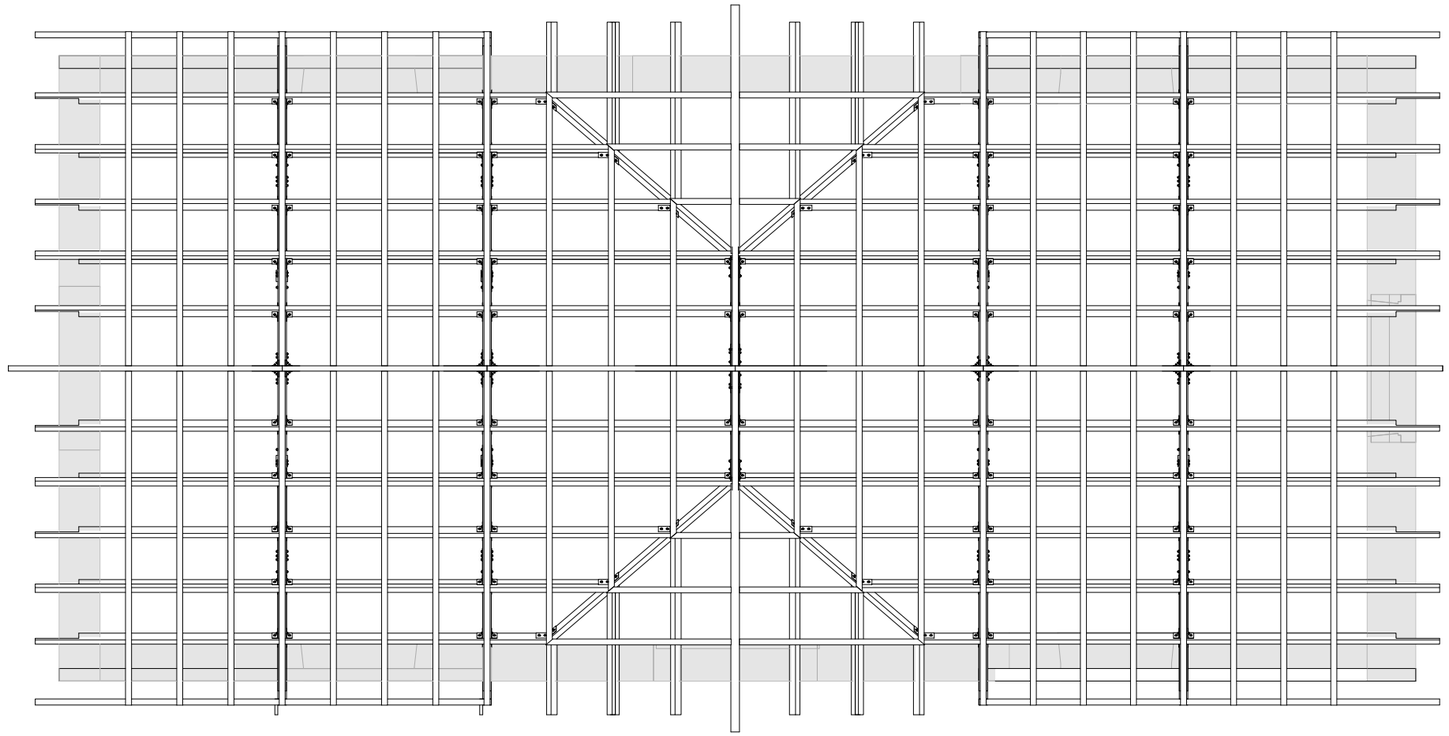

Carleton Immersive Media Studio

Carleton University
Visualization and Simulation Building,
Fourth Floor
1125 Colonel By Drive
Ottawa, ON, K1S5B6


t: 613 520 2600 x2867
f: 613 520 7841
info@cims.carleton.ca
www.cims.carleton.ca

Commissariat Building

Roof Framing Plan

Project	CDMICA	A113
Date	Issue Date	
Drawn by	Author	Do not scale drawings.
Checked by	Checker	Scale

29/07/2013 5:04:22 PM

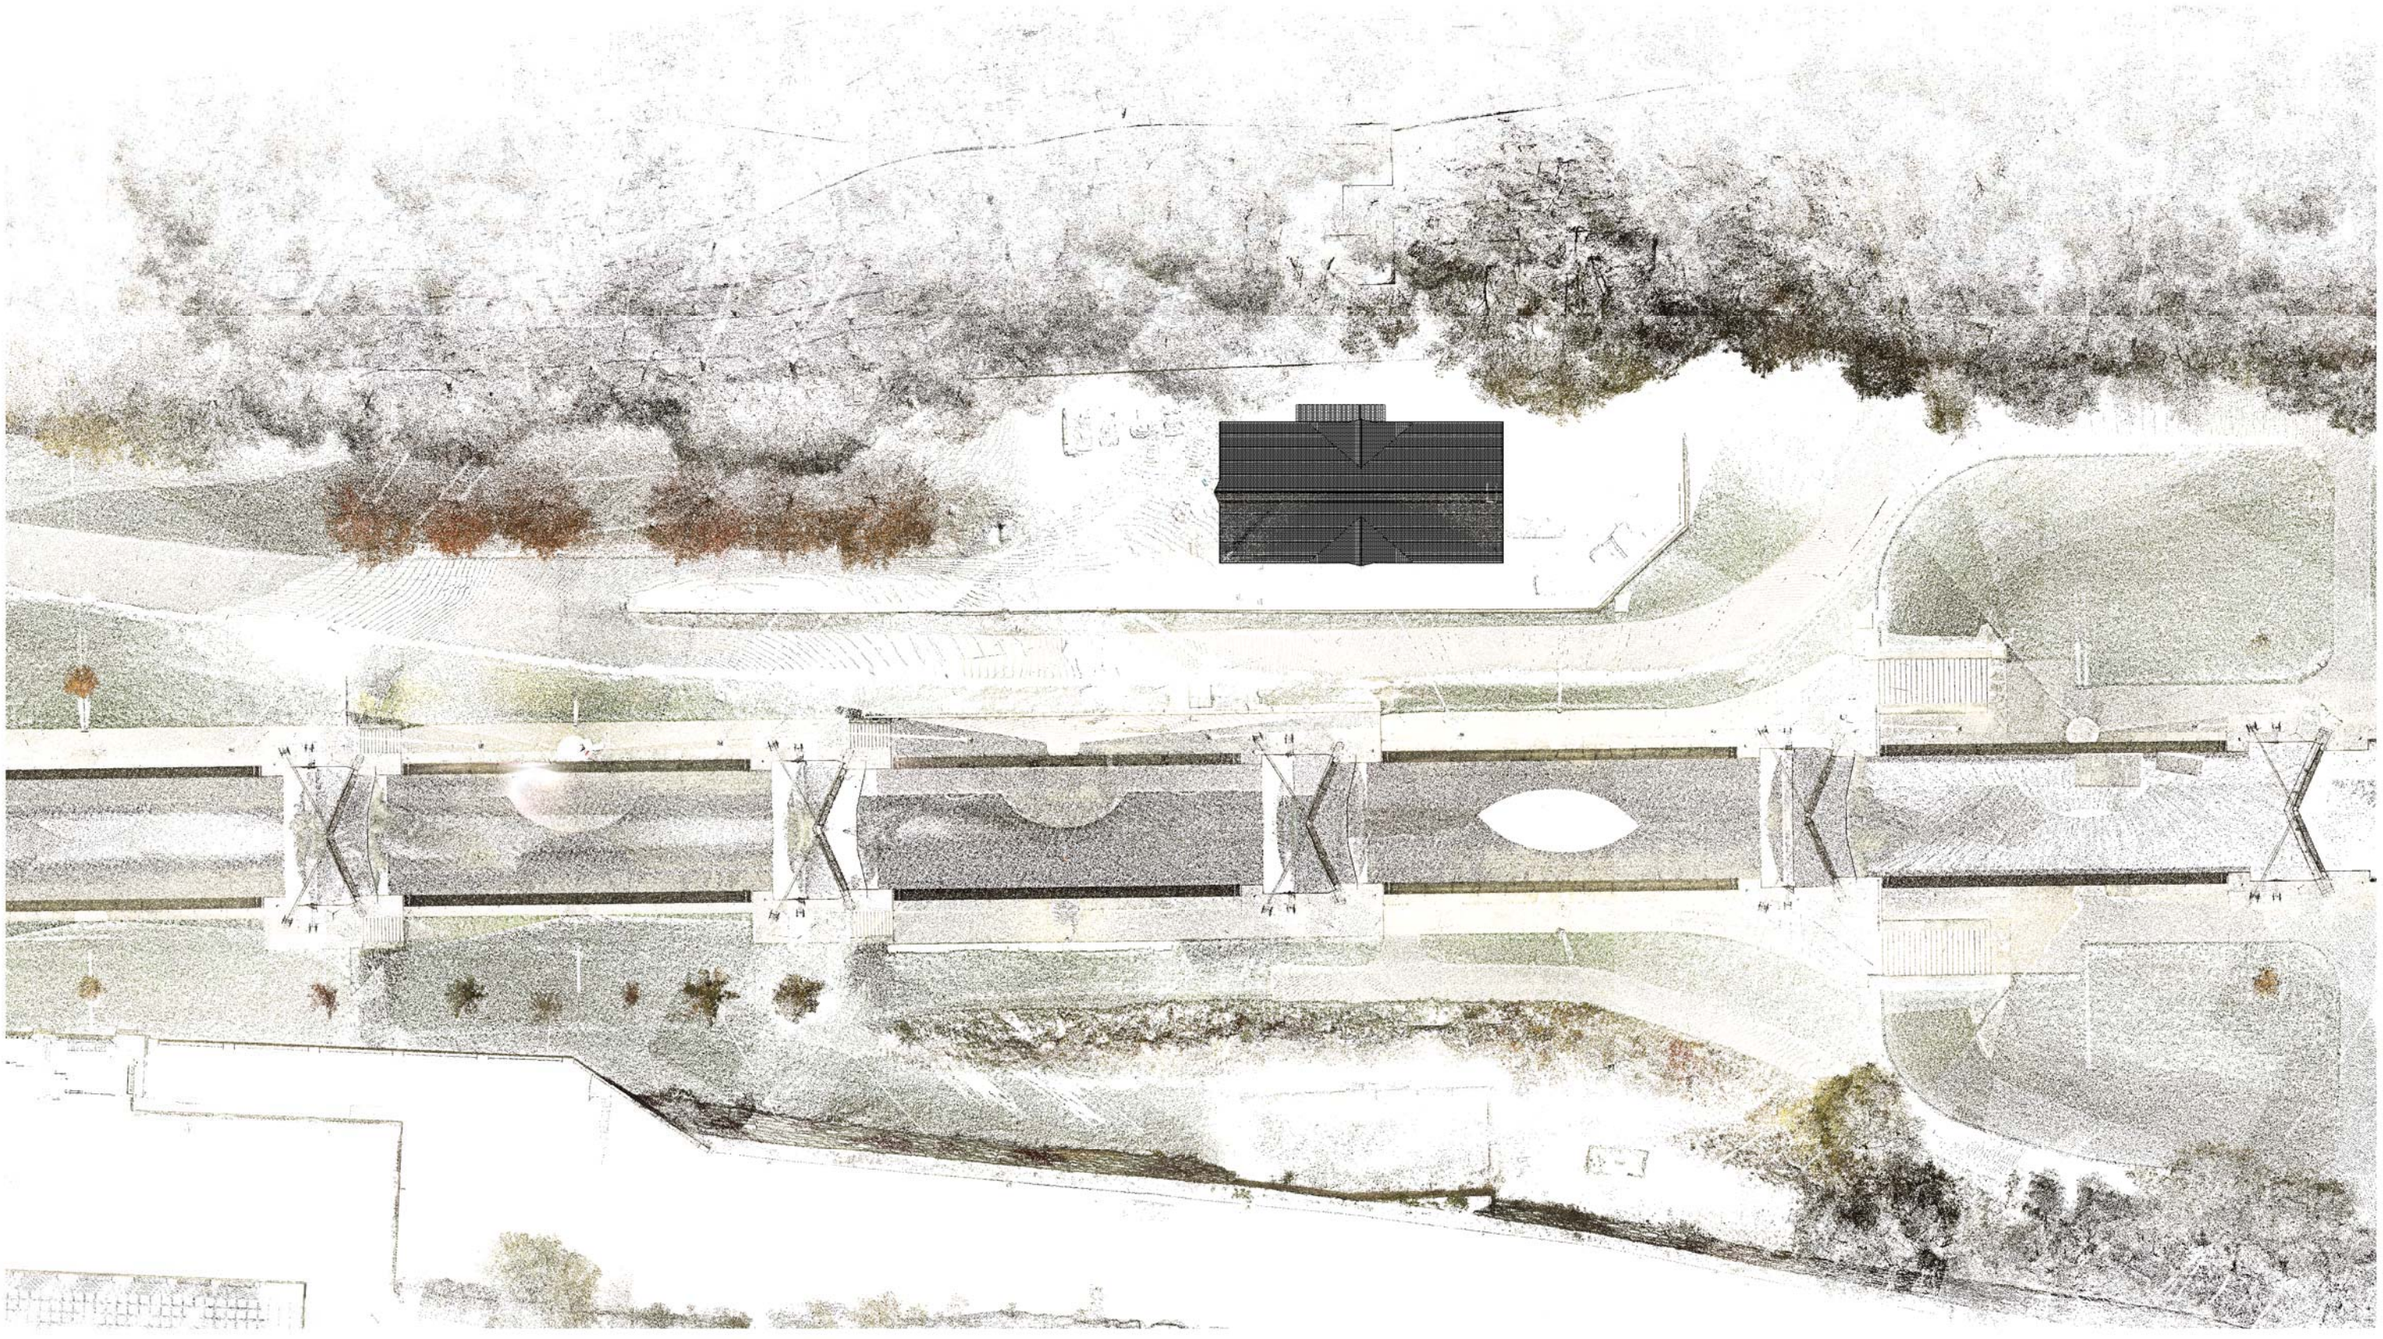

Carleton Immersive Media Studio

Carleton University
Visualization and Simulation Building,
Fourth Floor
1125 Colonel By Drive
Ottawa, ON, K1S5B6


t: 613 520 2600 x2867
f: 613 520 7841
info@cims.carleton.ca
www.cims.carleton.ca

Commissariat Building

Site Plan

Project	CDMICA	A114	
Date	Issue Date		
Drawn by	Author	Do not scale drawings.	
Checked by	Checker	Scale	1 : 500

29/07/2013 5:05:02 PM

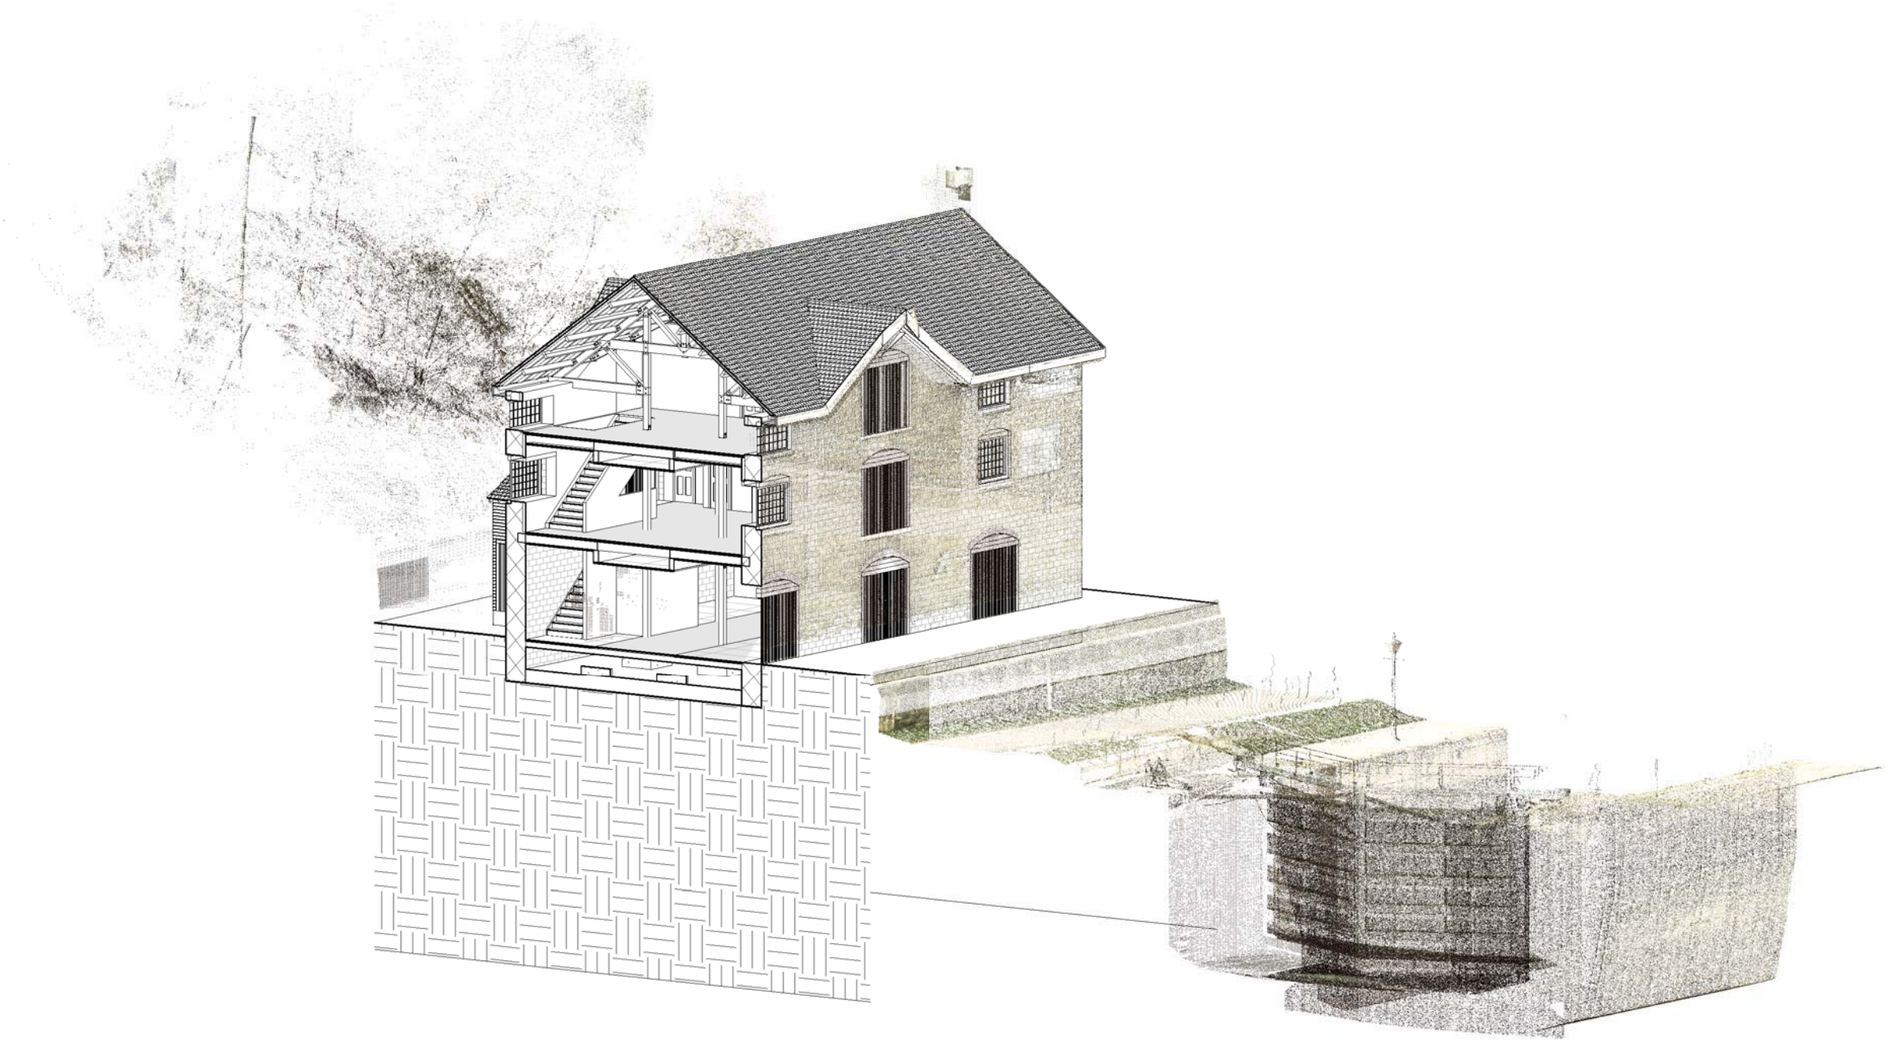

Carleton Immersive Media Studio

Carleton University
Visualization and Simulation Building,
Fourth Floor
1125 Colonel By Drive
Ottawa, ON, K1S5B6

t: 613 520 2600 x2867
f: 613 520 7841
info@cims.carleton.ca
www.cims.carleton.ca

Commissariat Building

Sectional Axo

Project	CDMICA	A115
Date	Issue Date	
Drawn by	Author	Do not scale drawings.
Checked by	Checker	Scale

29/07/2013 5:05:16 PM