
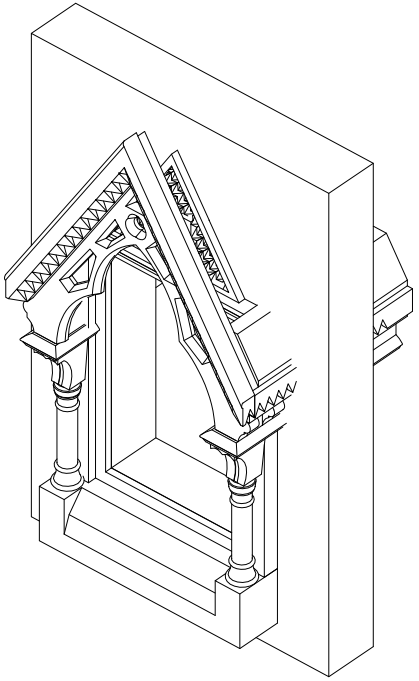


1 {3D}

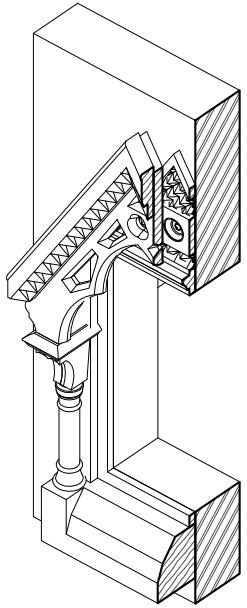

2 Axonometric Section


Carleton Immersive Media Studio
Carleton University
Visualization and Simulation Building,
Fourth Floor
1125 Colonel By Drive
Ottawa, ON, K1S5B6
t: 613 520 2600
x2867
f: 613 520 7841
info@cims.carleton.ca
www.cims.carleton.ca

CDMICA


Gothic Revival- Dormer Window-
Axonometric view

Project	CDMICA	A101
Date	Issue Date	
Drawn by	Pallavi Swaranjali	Do not scale drawings.
Checked by	Checker	Scale

7/12/2017 12:08:20 PM

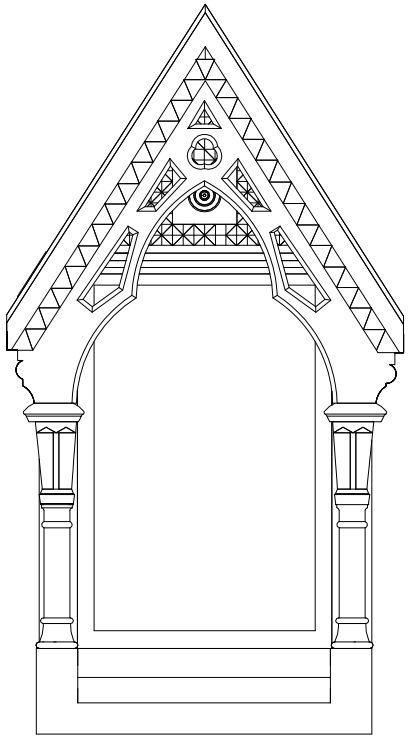

1 Front Elevation
1 : 20

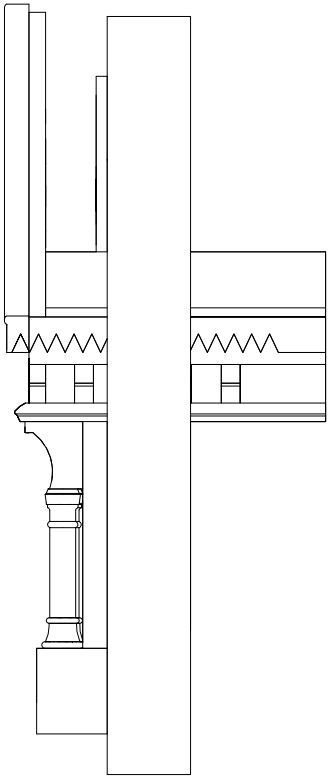

2 Side Elevation
1 : 20


Carleton Immersive Media Studio
Carleton University
Visualization and Simulation Building,
Fourth Floor
1125 Colonel By Drive
Ottawa, ON, K1S5B6
t: 613 520 2600
x2867
f: 613 520 7841
info@cims.carleton.ca
www.cims.carleton.ca

CDMICA

Gothic Revival- Dormer Windows- Elevation

Project	CDMICA	A103
Date	Issue Date	
Drawn by	Pallavi Swaranjali	Do not scale drawings.
Checked by	Checker	Scale 1 : 20

7/12/2017 12:07:24 PM

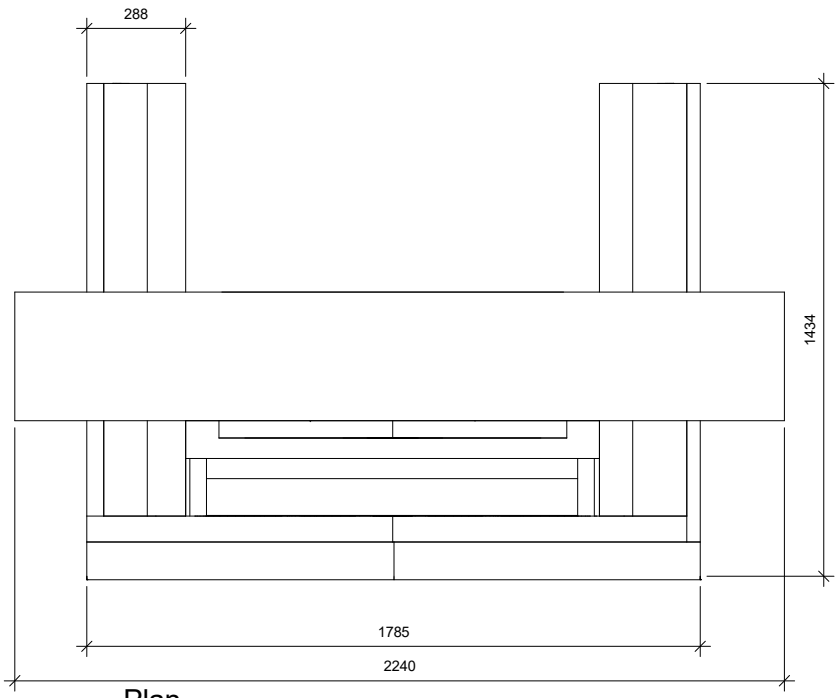

1 Plan

1 : 10

Carleton Immersive Media Studio

Carleton University
Visualization and Simulation Building,
Fourth Floor
1125 Colonel By Drive
Ottawa, ON, K1S5B6

t: 613 520 2600
x2867
f: 613 520 7841
info@cims.carleton.ca
www.cims.carleton.ca

CDMICA

Gothic Revival- Dormer Windows- Plan

Project	CDMICA	A102	
Date	Issue Date		
Drawn by	Pallavi Swaranjali	Do not scale drawings.	
Checked by	Checker	Scale	1 : 10

11/21/2017 10:58:44 AM