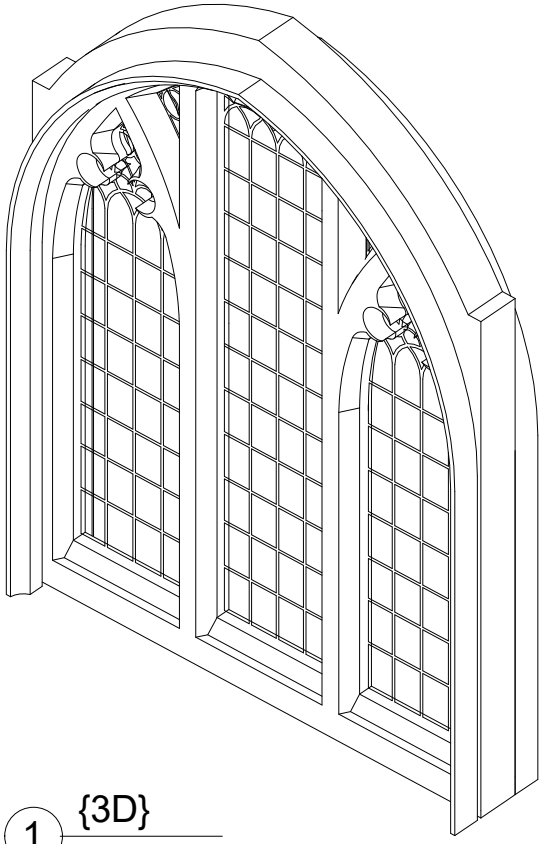


1 {3D}


Carleton Immersive Media Studio
Carleton University
Visualization and Simulation Building,
Fourth Floor
1125 Colonel By Drive
Ottawa, ON, K1S5B6
t: 613 520 2600
x2867
f: 613 520 7841
info@cims.carleton.ca
www.cims.carleton.ca

CDMICA

Gothic Revival- Window 4- Axonometric view

Project	CDMICA	A101
Date	Issue Date	
Drawn by	Pallavi Swaranjali	Do not scale drawings.
Checked by	Checker	Scale

7/12/2017 3:32:25 PM

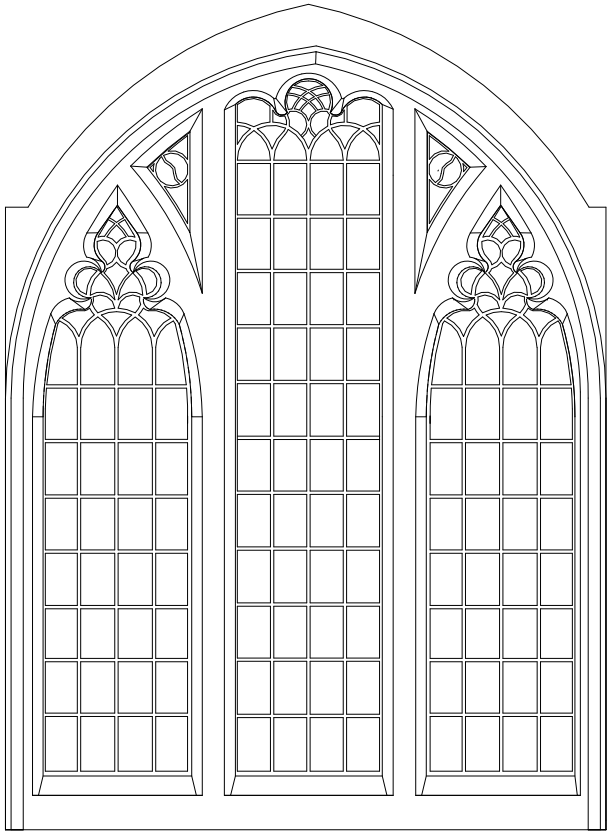

1 Front Elevation

1 : 20

Carleton Immersive Media Studio

Carleton University
Visualization and Simulation Building,
Fourth Floor
1125 Colonel By Drive
Ottawa, ON, K1S5B6

t: 613 520 2600
x2867
f: 613 520 7841
info@cims.carleton.ca
www.cims.carleton.ca

CDMICA

Gothic Revival- Window 4- Elevation


Project	CDMICA
Date	Issue Date
Drawn by	Pallavi Swaranjali
Checked by	Checker

A103

Do not scale drawings.

Scale 1 : 20

7/12/2017 3:29:39 PM

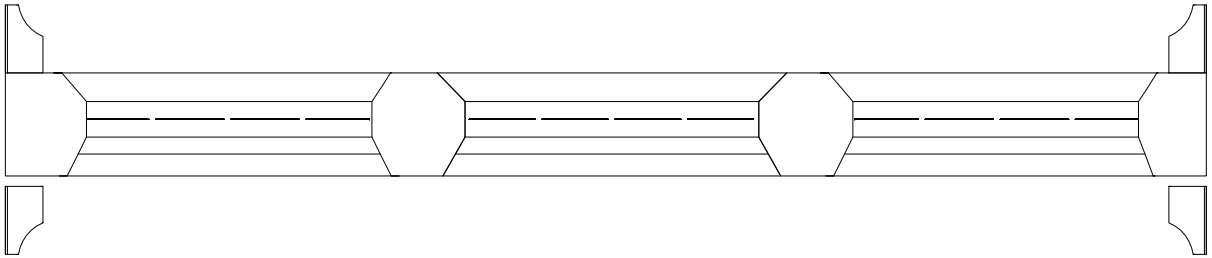

1 Plan

Carleton Immersive Media Studio
Carleton University
Visualization and Simulation Building,
Fourth Floor
1125 Colonel By Drive
Ottawa, ON, K1S5B6
t: 613 520 2600
x2867
f: 613 520 7841
info@cims.carleton.ca
www.cims.carleton.ca

CDMICA

Gothic Revival- Window 4- Plan

Project	CDMICA	A102
Date	Issue Date	
Drawn by	Pallavi Swaranjali	Do not scale drawings.
Checked by	Checker	Scale

7/12/2017 3:31:47 PM