
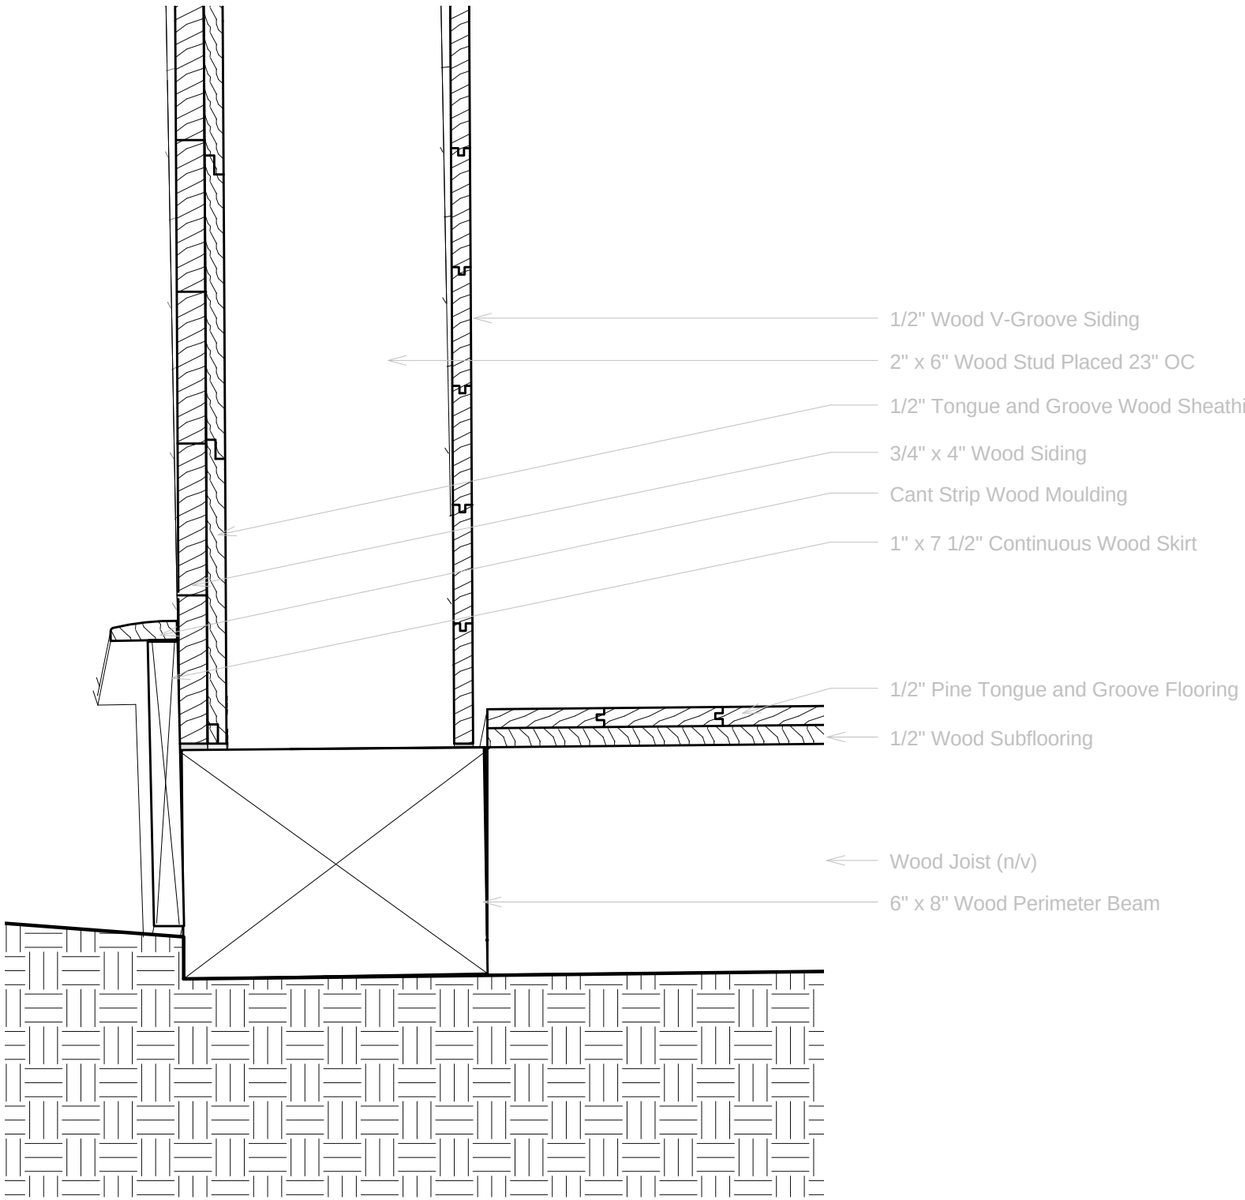


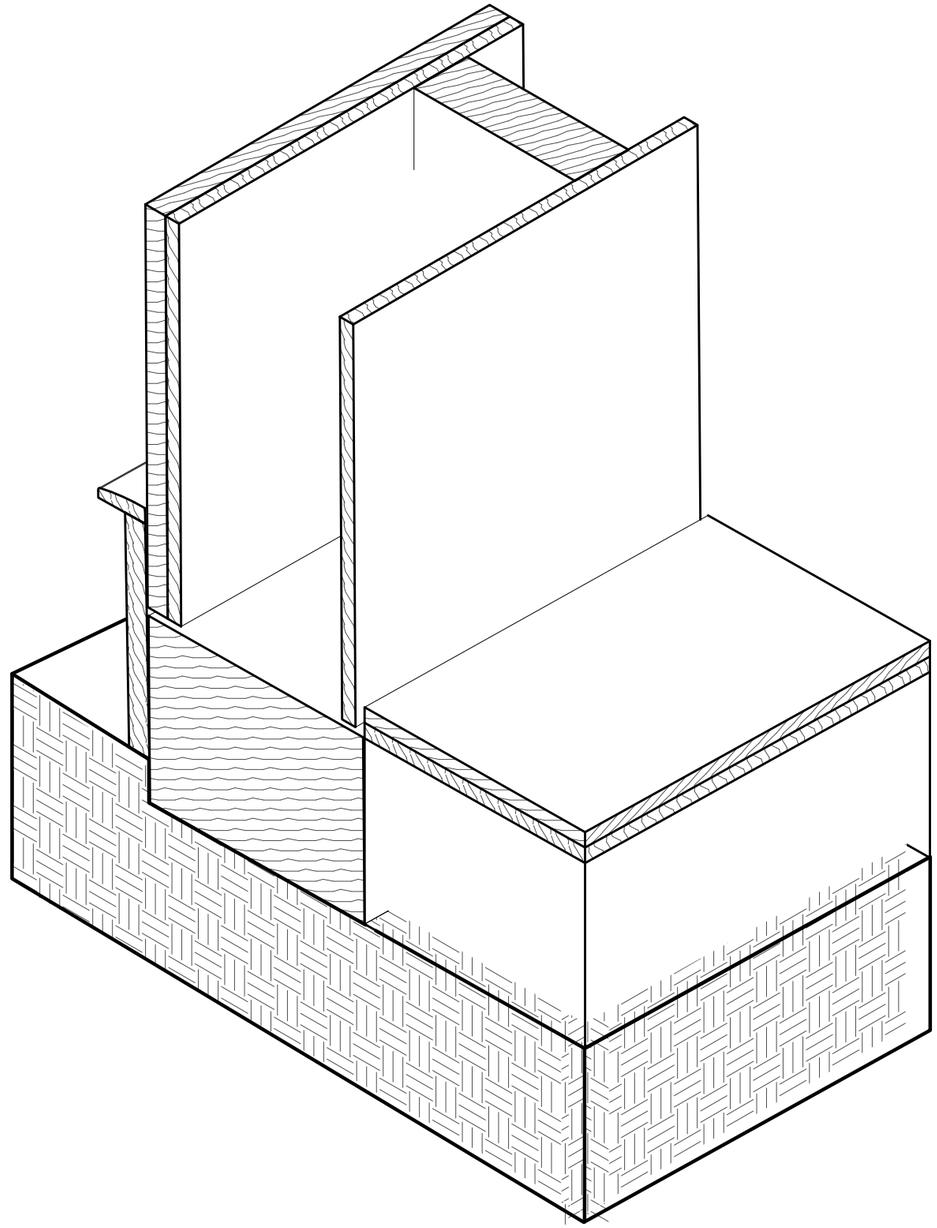

Carleton Immersive Media Studio

Carleton University
Visualization and Simulation Building,
Fourth Floor
1125 Colonel By Drive
Ottawa, ON, K1S5B6

t: 613 520 2600 x2867
f: 613 520 7841
info@cims.carleton.ca
www.cims.carleton.ca

Beth Israel Synagogue 1906,
Edenbridge, SK

Section Detail - Wall Sill


Project	CDMICA
Date	27/08/2013
Drawn by	J. Rafeiro
Checked by	Checker


A101

Do not scale drawings.

Scale 3" = 1'-0"

28/08/2013 12:04:02 PM

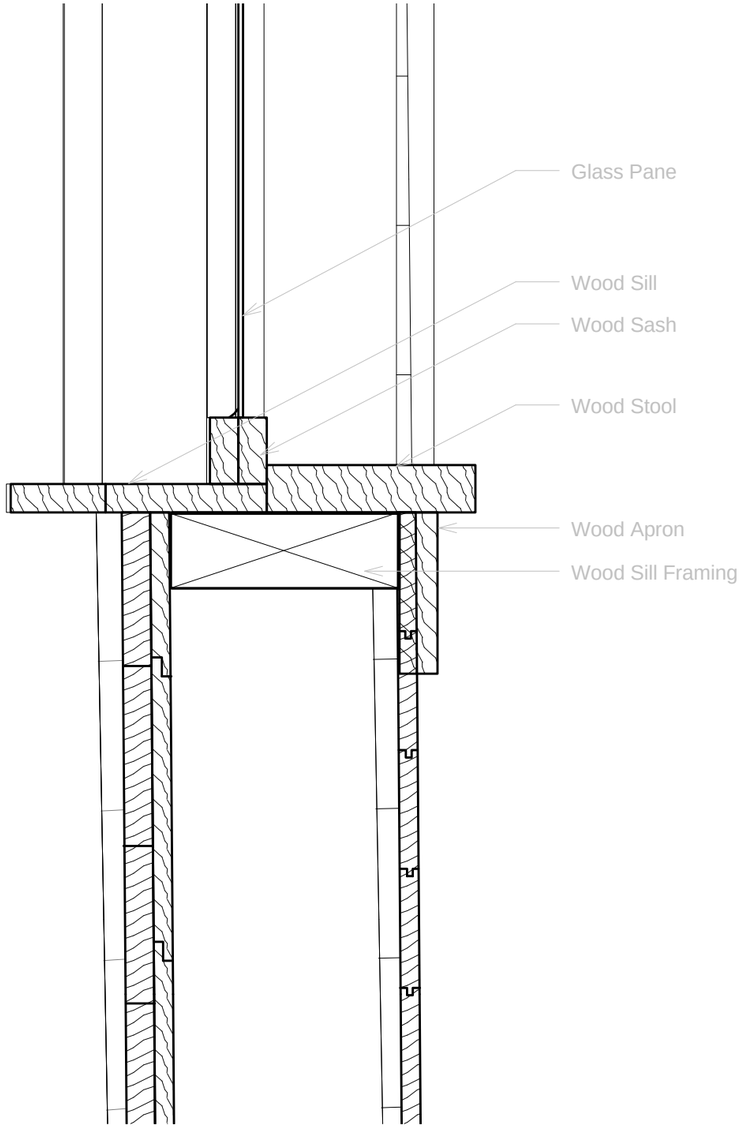

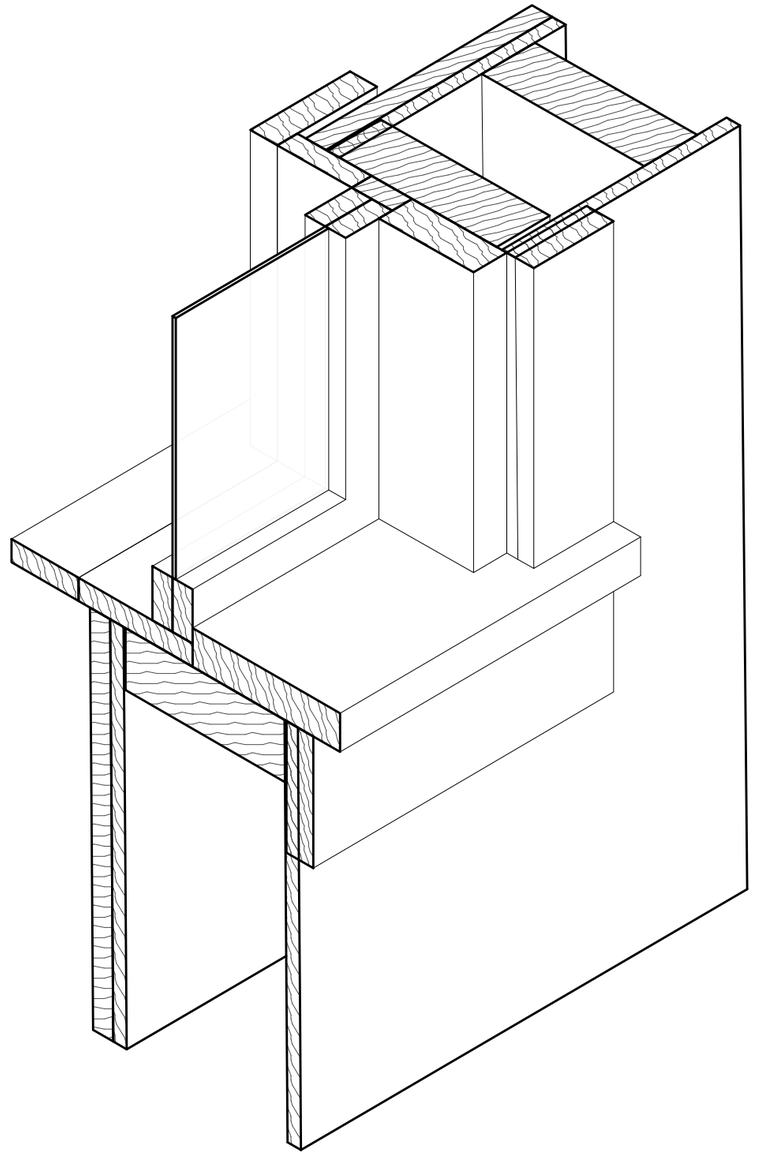

Carleton Immersive Media Studio

Carleton University
Visualization and Simulation Building,
Fourth Floor
1125 Colonel By Drive
Ottawa, ON, K1S5B6

t: 613 520 2600 x2867
f: 613 520 7841
info@cims.carleton.ca
www.cims.carleton.ca

Beth Israel Synagogue 1906,
Edenbridge, SK

Section Detail - Window Sill


Project	CDMICA
Date	27/08/2013
Drawn by	J. Rafeiro
Checked by	Checker

A102


Do not scale drawings.

Scale 3" = 1'-0"


28/08/2013 12:04:08 PM

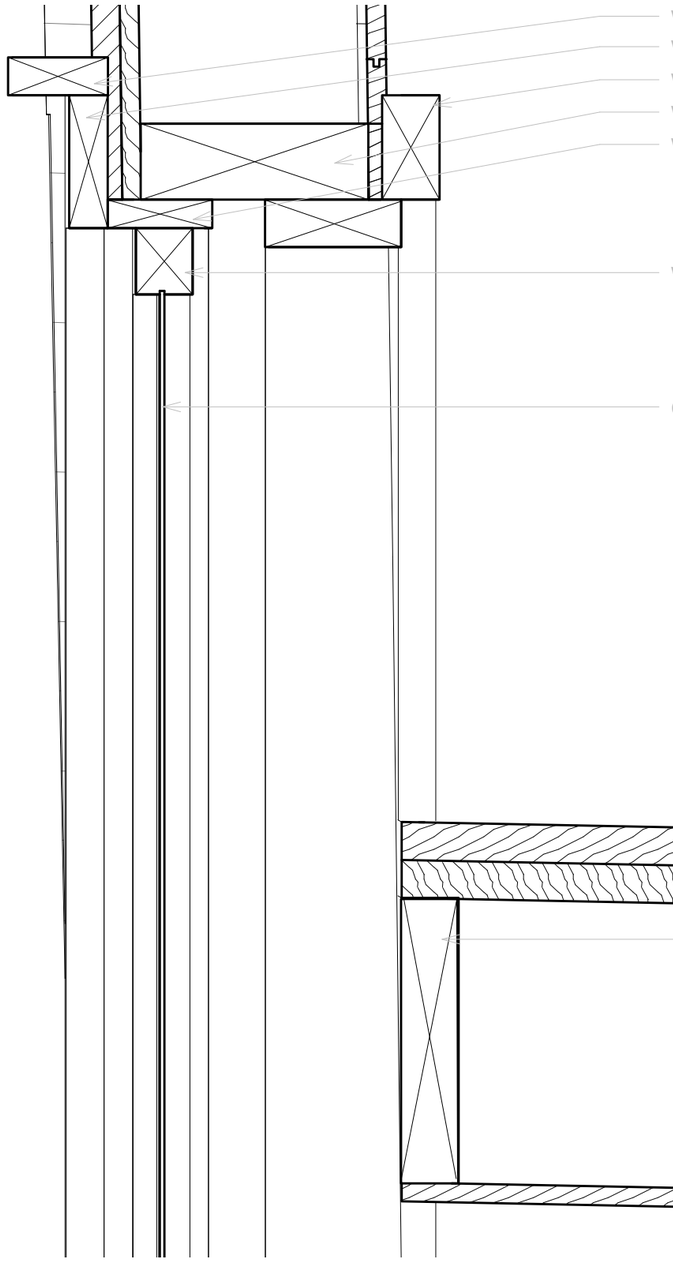

Wood Band Moulding
Wood Exterior Casing
Wood Trim
Wood Header (n/v)
Wood Stop
Wood Sash
Glass Pane

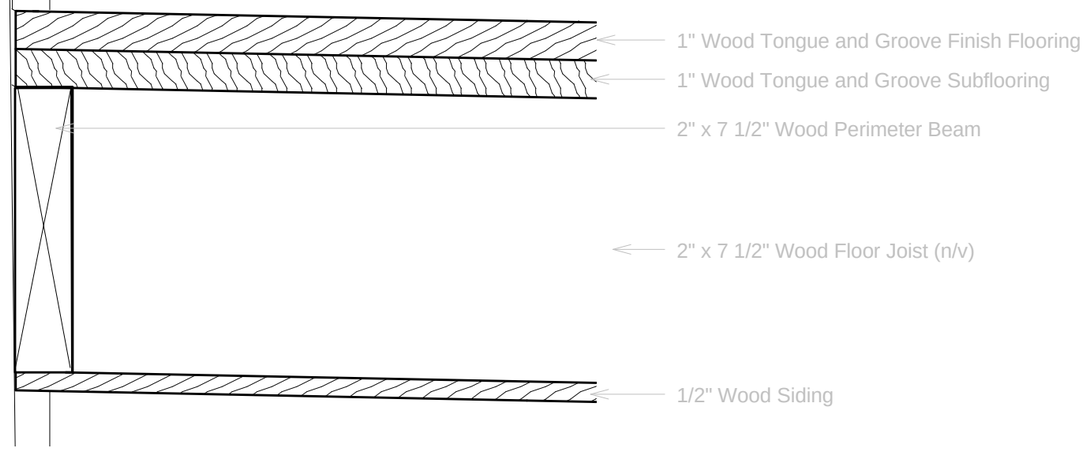

1" Wood Tongue and Groove Finish Flooring
1" Wood Tongue and Groove Subflooring
2" x 7 1/2" Wood Perimeter Beam
2" x 7 1/2" Wood Floor Joist (n/v)
1/2" Wood Siding

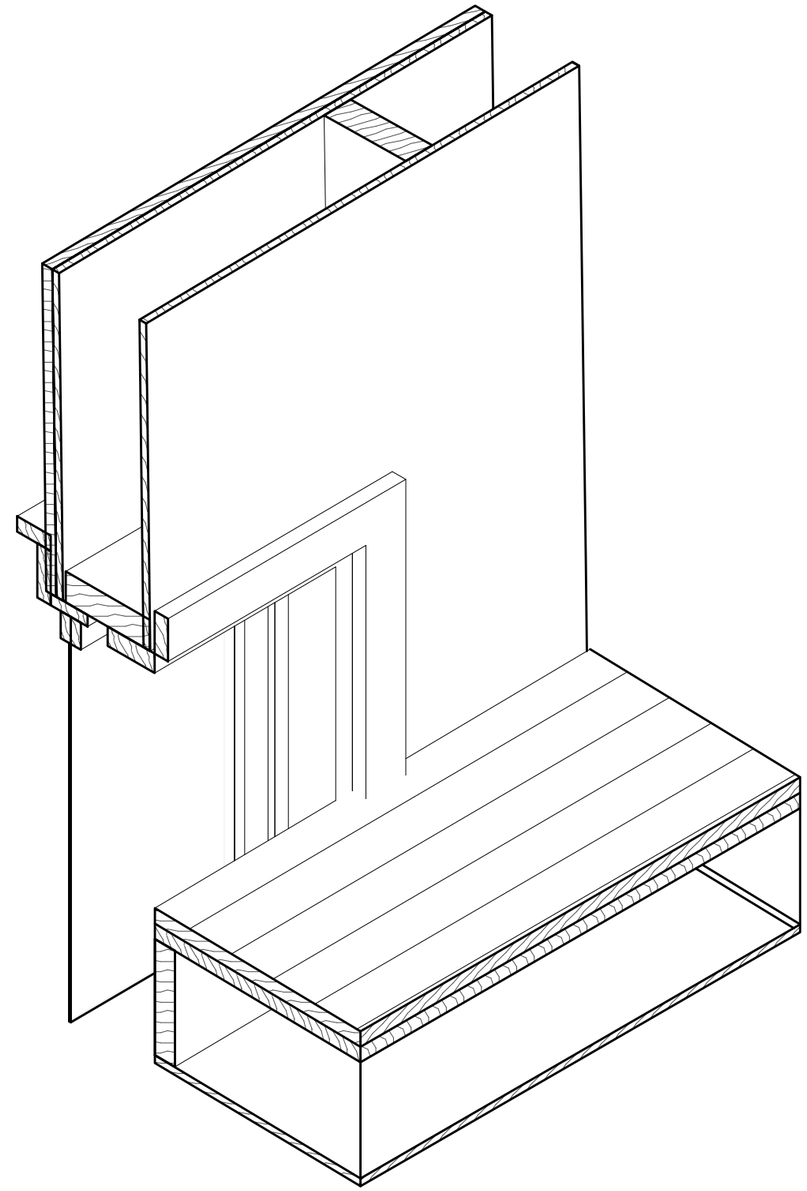

Carleton Immersive Media Studio

Carleton University
Visualization and Simulation Building,
Fourth Floor
1125 Colonel By Drive
Ottawa, ON, K1S5B6

t: 613 520 2600 x2867
f: 613 520 7841
info@cims.carleton.ca
www.cims.carleton.ca

Beth Israel Synagogue 1906,
Edenbridge, SK

Section Detail - Window Header


Project	CDMICA
Date	27/08/2013
Drawn by	J. Rafeiro
Checked by	Checker


A103

Do not scale drawings.

Scale 3" = 1'-0"

28/08/2013 12:04:18 PM

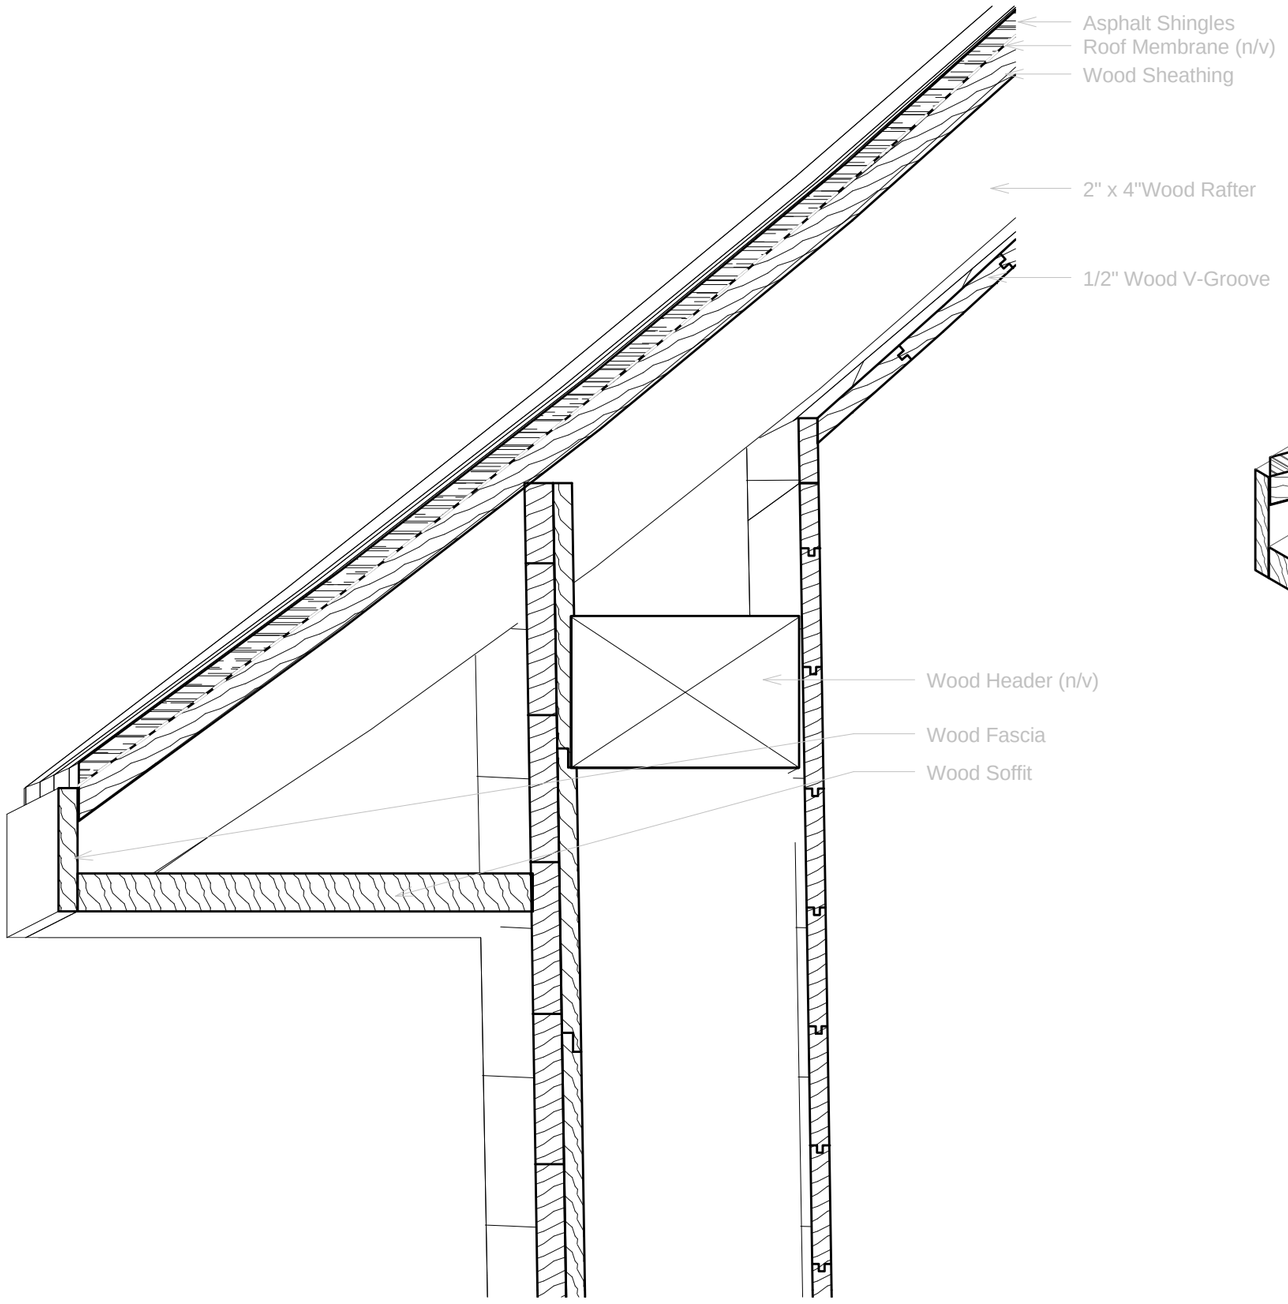

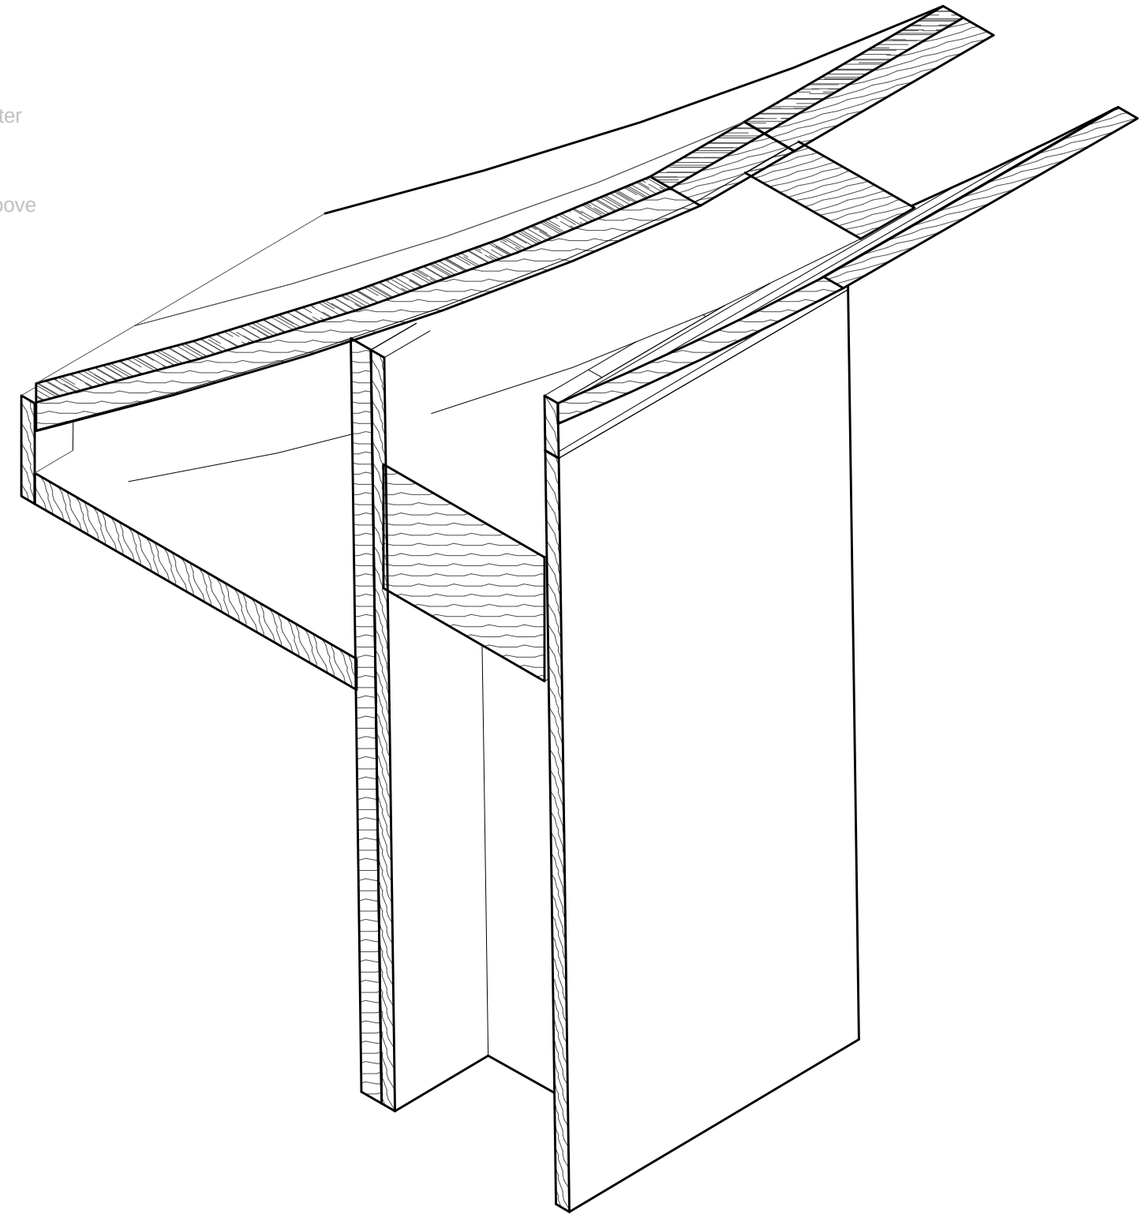

Carleton Immersive Media Studio

Carleton University
Visualization and Simulation Building,
Fourth Floor
1125 Colonel By Drive
Ottawa, ON, K1S5B6

t: 613 520 2600 x2867
f: 613 520 7841
info@cims.carleton.ca
www.cims.carleton.ca

Beth Israel Synagogue 1906,
Edenbridge, SK

Section Detail - Wall Header


Project	CDMICA
Date	27/08/2013
Drawn by	J. Rafeiro
Checked by	Checker

A104

Do not scale drawings.

Scale 3" = 1'-0"

28/08/2013 12:04:29 PM

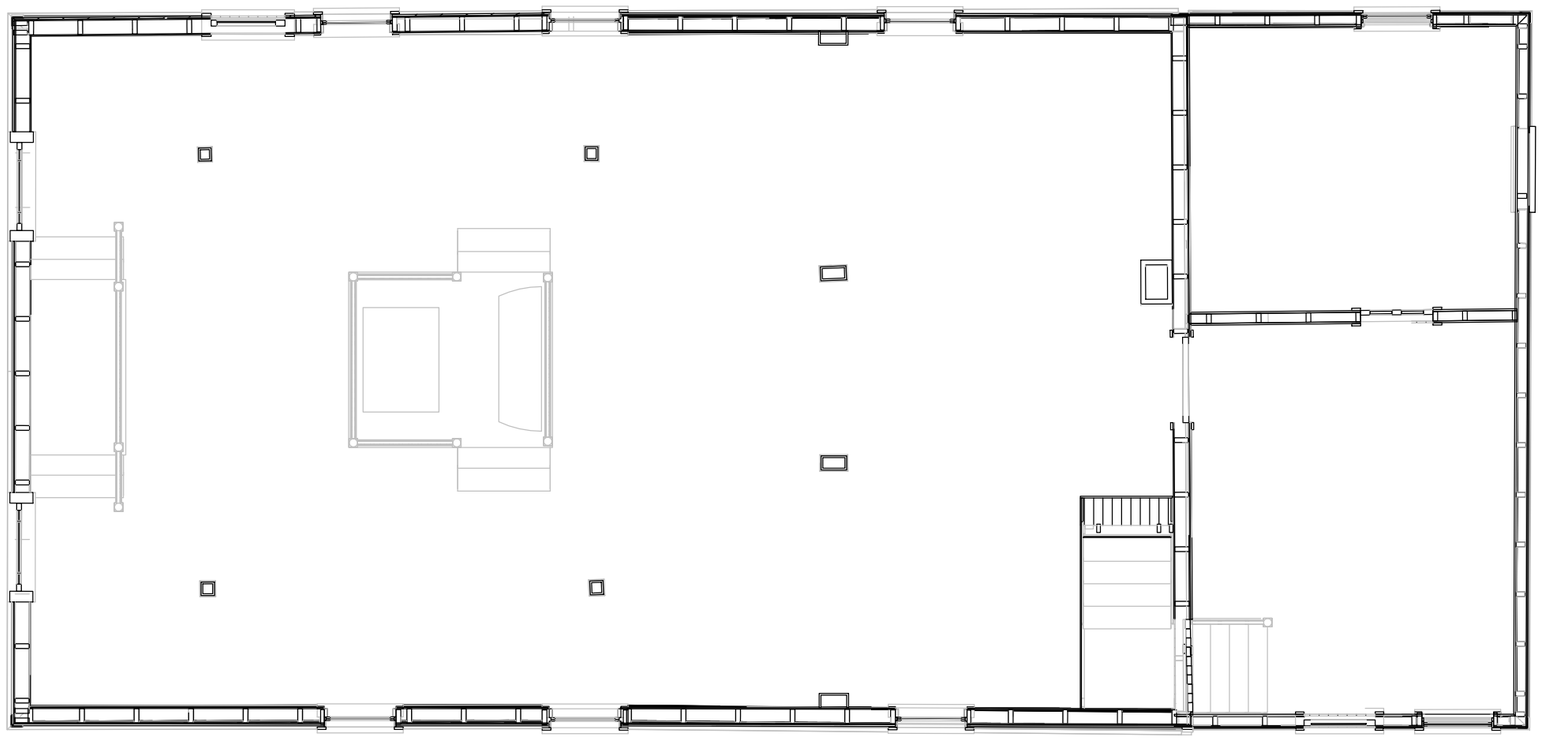



Carleton Immersive Media Studio

Carleton University
Visualization and Simulation Building,
Fourth Floor
1125 Colonel By Drive
Ottawa, ON, K1S5B6

t: 613 520 2600 x2867
f: 613 520 7841
info@cims.carleton.ca
www.cims.carleton.ca

Beth Israel Synagogue 1906,
Edenbridge, SK

Plan - Level 1


Project	CDMICA
Date	27/08/2013
Drawn by	J. Rafeiro
Checked by	Checker

A105

Do not scale drawings.

Scale

28/08/2013 12:04:38 PM

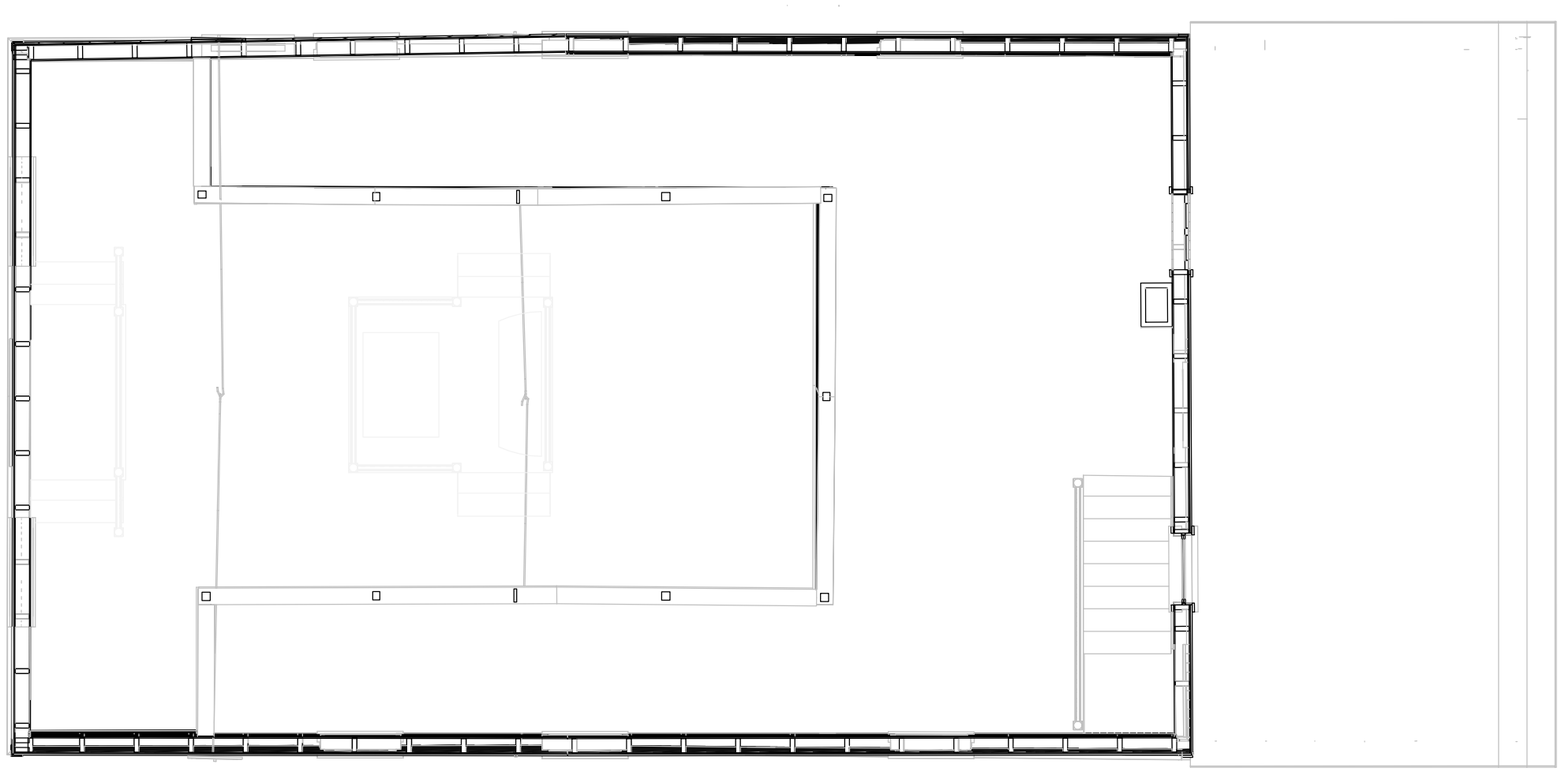

Carleton Immersive Media Studio

Carleton University
Visualization and Simulation Building,
Fourth Floor
1125 Colonel By Drive
Ottawa, ON, K1S5B6

t: 613 520 2600 x2867
f: 613 520 7841
info@cims.carleton.ca
www.cims.carleton.ca

Beth Israel Synagogue 1906,
Edenbridge, SK

Plan - Level 2


Project	CDMICA
Date	27/08/2013
Drawn by	J. Rafeiro
Checked by	Checker

A106

Do not scale drawings.

Scale

28/08/2013 12:04:49 PM

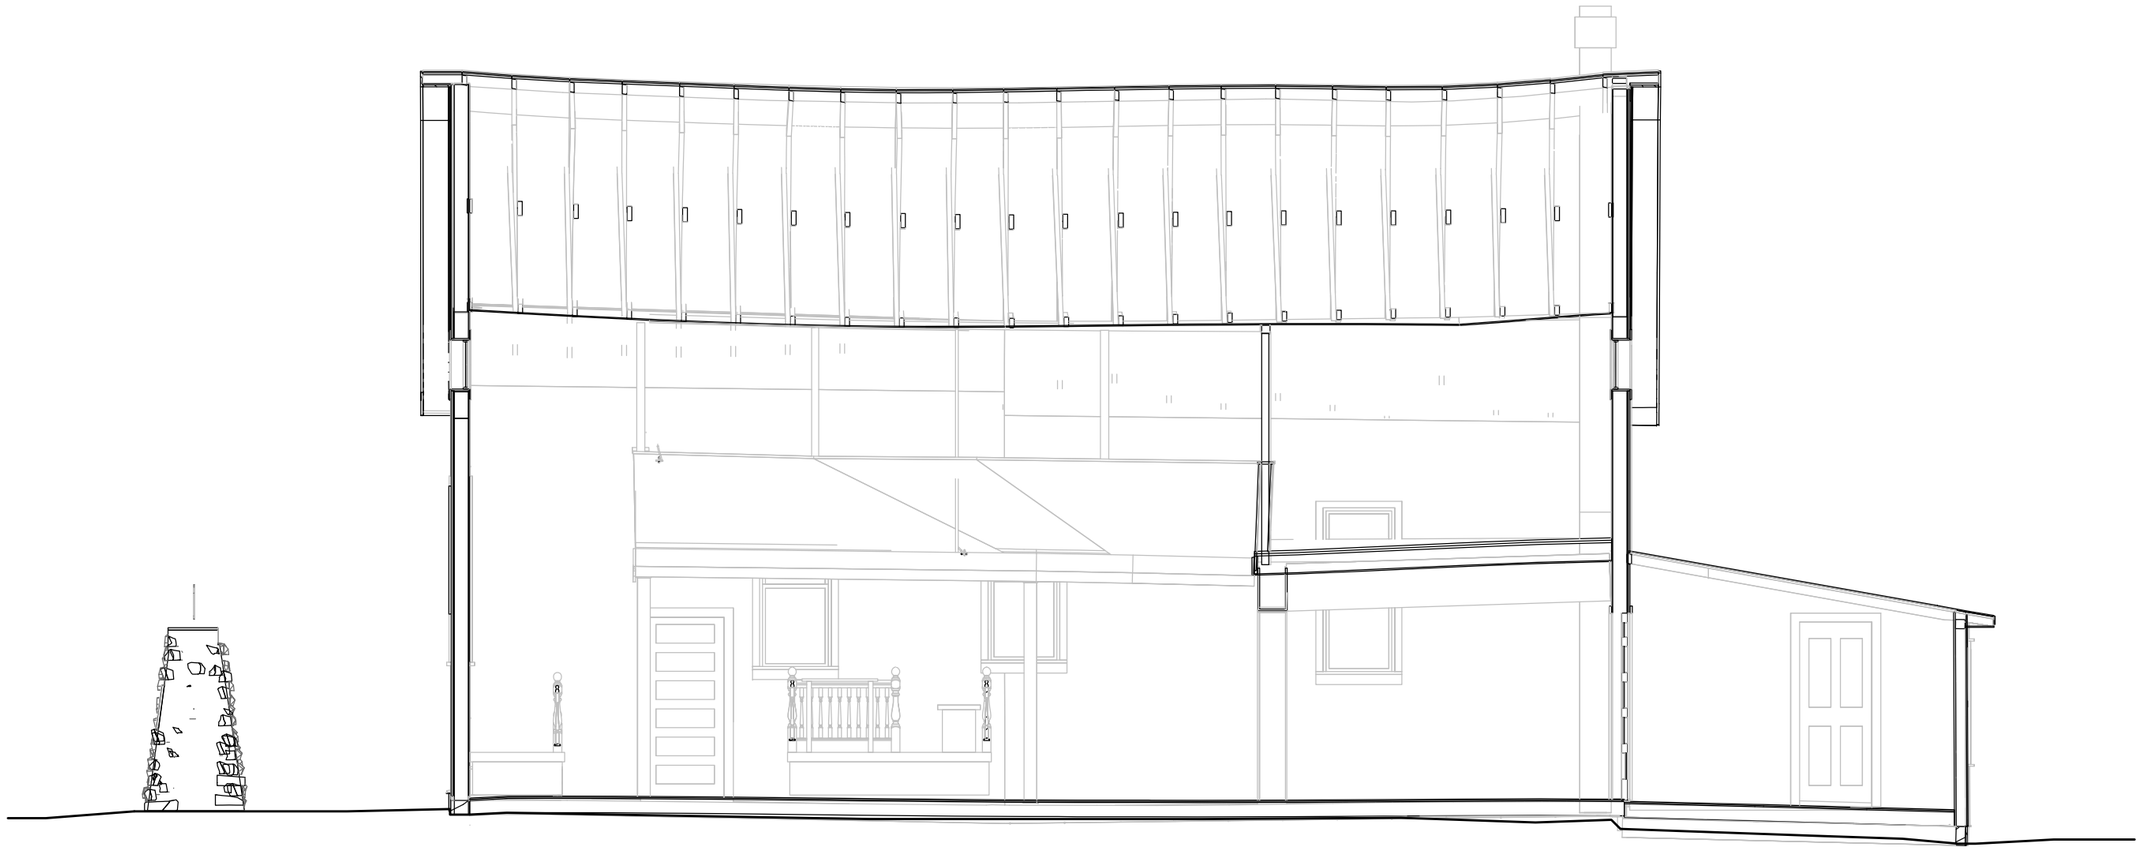

Carleton Immersive Media Studio

Carleton University
Visualization and Simulation Building,
Fourth Floor
1125 Colonel By Drive
Ottawa, ON, K1S5B6

t: 613 520 2600 x2867
f: 613 520 7841
info@cims.carleton.ca
www.cims.carleton.ca

Beth Israel Synagogue 1906, Edenbridge, SK

Section


Project	CDMICA
Date	27/08/2013
Drawn by	J. Rafeiro
Checked by	Checker

A107

Do not scale drawings.

Scale

28/08/2013 12:05:01 PM

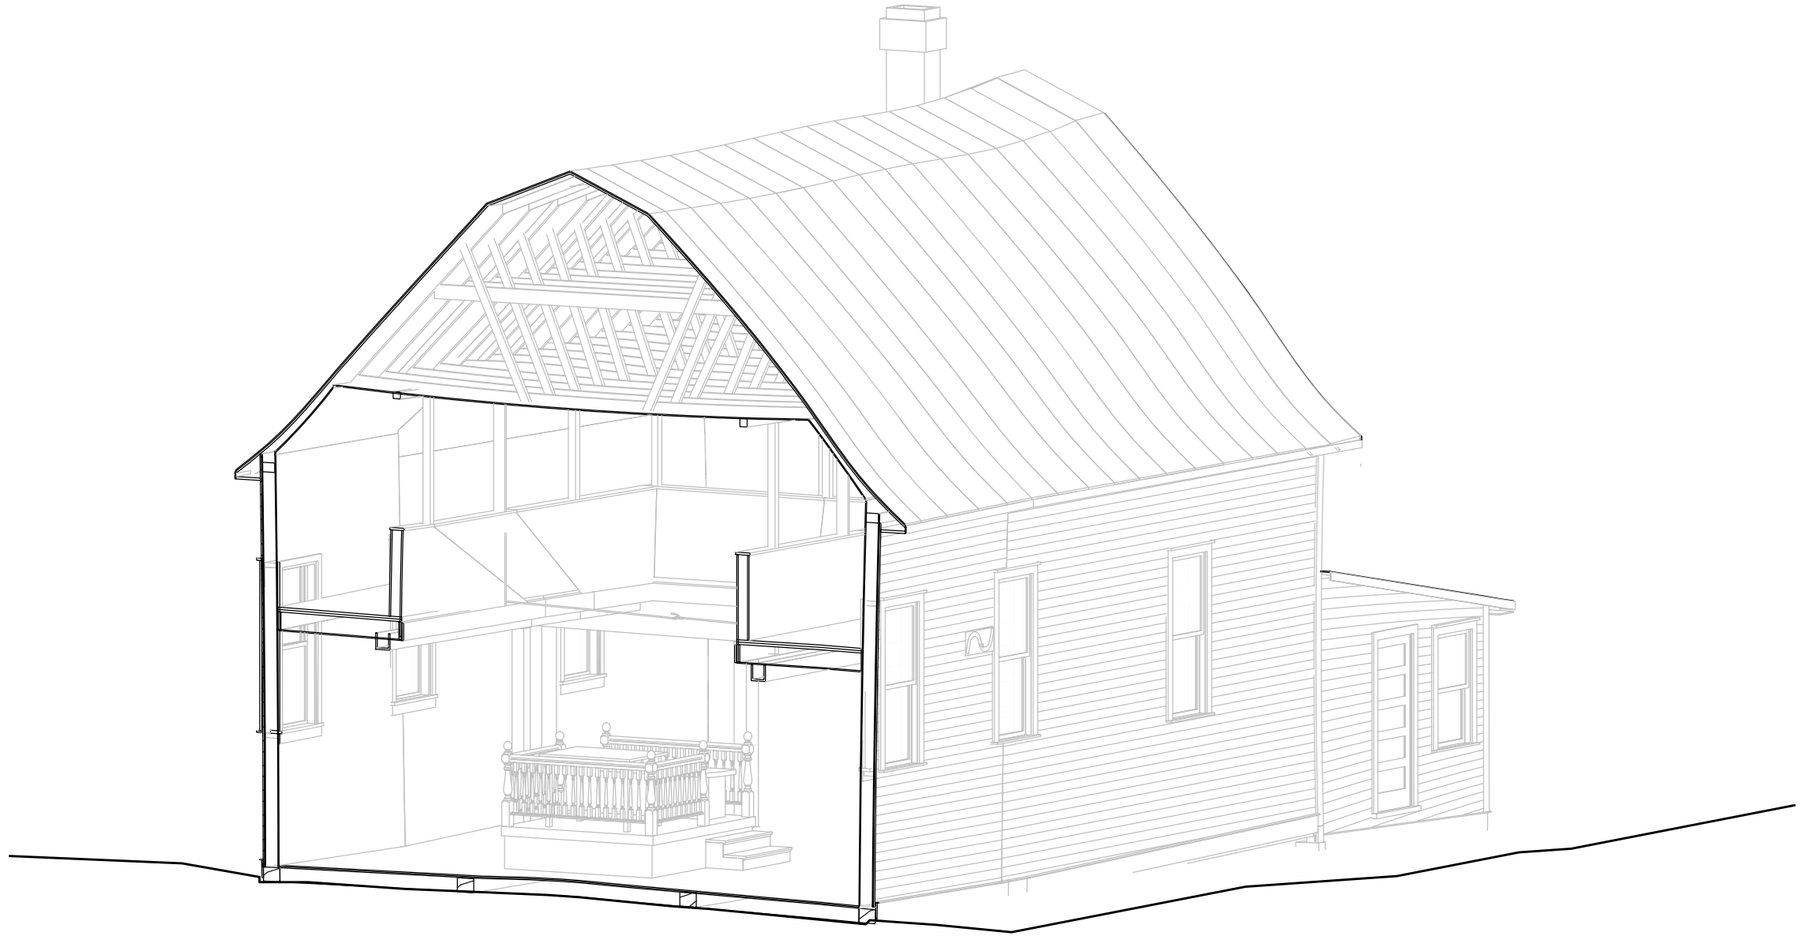

Carleton Immersive Media Studio

Carleton University
Visualization and Simulation Building,
Fourth Floor
1125 Colonel By Drive
Ottawa, ON, K1S5B6

t: 613 520 2600 x2867
f: 613 520 7841
info@cims.carleton.ca
www.cims.carleton.ca

Beth Israel Synagogue 1906,
Edenbridge, SK

Sectional Axonometric


Project	CDMICA
Date	27/08/2013
Drawn by	J. Rafeiro
Checked by	Checker

A108

Do not scale drawings.

Scale

28/08/2013 12:07:55 PM

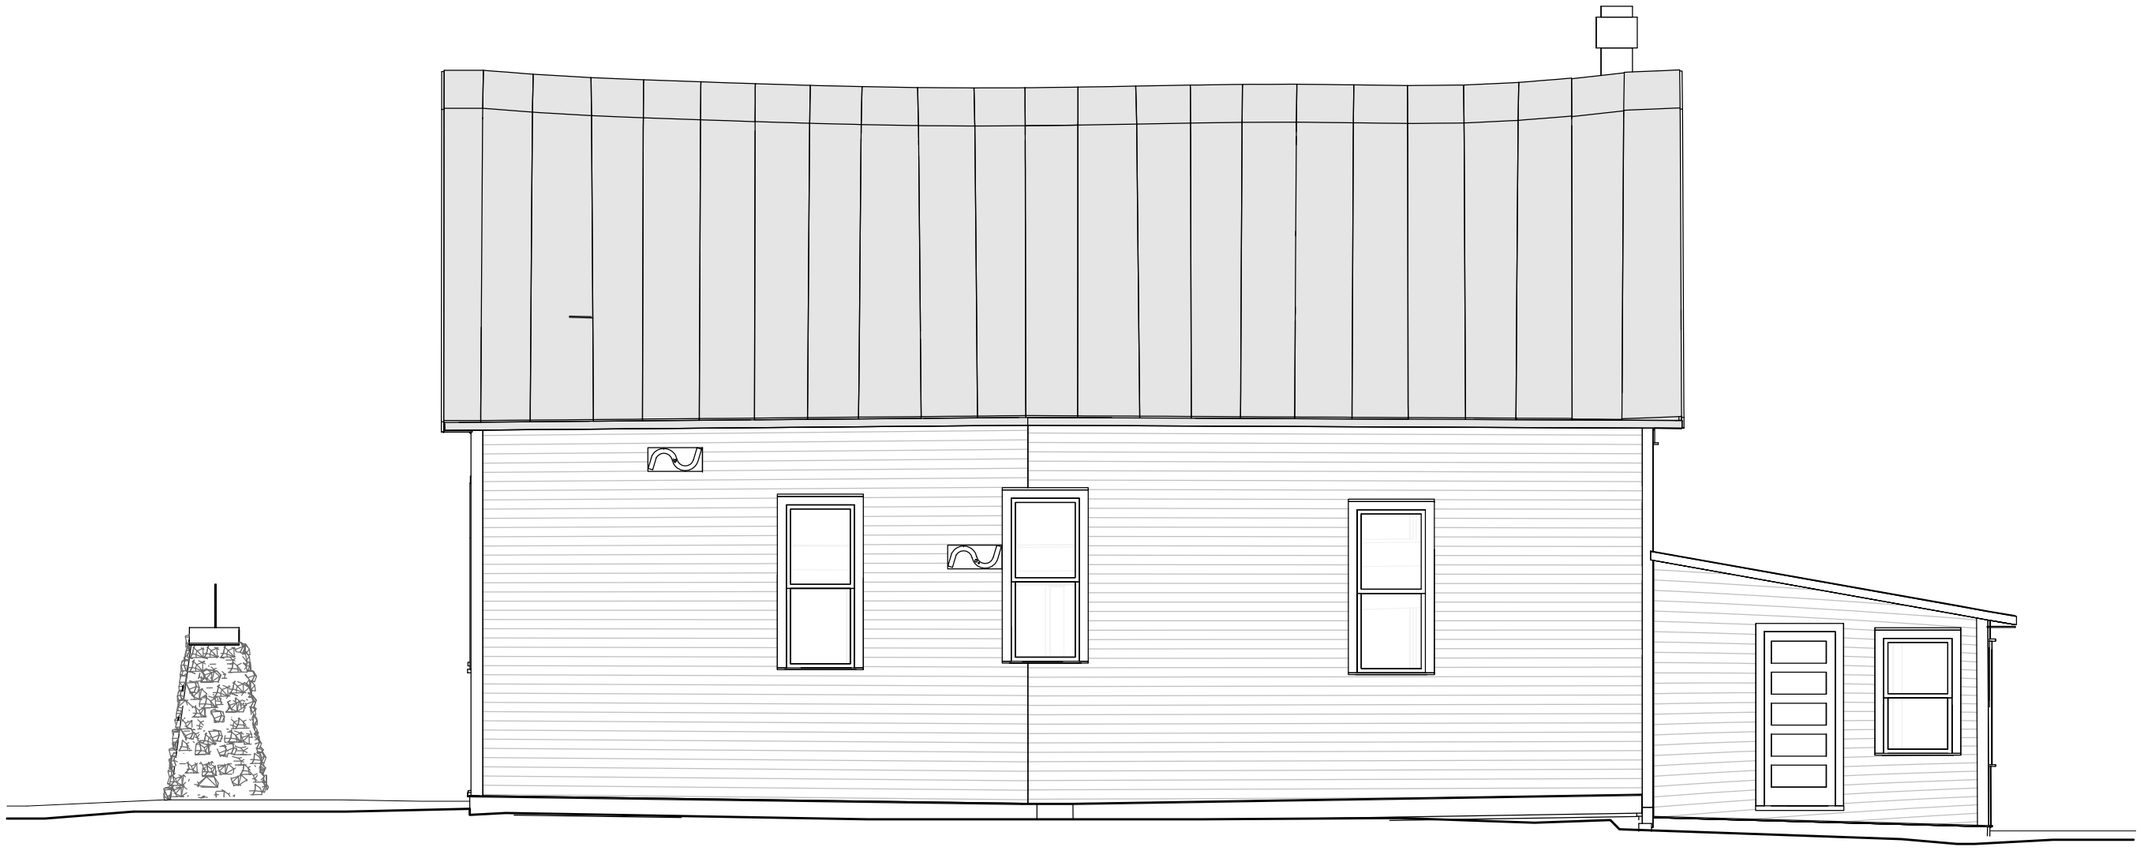

Carleton Immersive Media Studio

Carleton University
Visualization and Simulation Building,
Fourth Floor
1125 Colonel By Drive
Ottawa, ON, K1S5B6

t: 613 520 2600 x2867
f: 613 520 7841
info@cims.carleton.ca
www.cims.carleton.ca


Beth Israel Synagogue 1906,
Edenbridge, SK

North Elevation

Project	CDMICA	A109	
Date	27/08/2013		
Drawn by	J. Rafeiro	Do not scale drawings.	
Checked by	Checker	Scale	

28/08/2013 12:05:44 PM



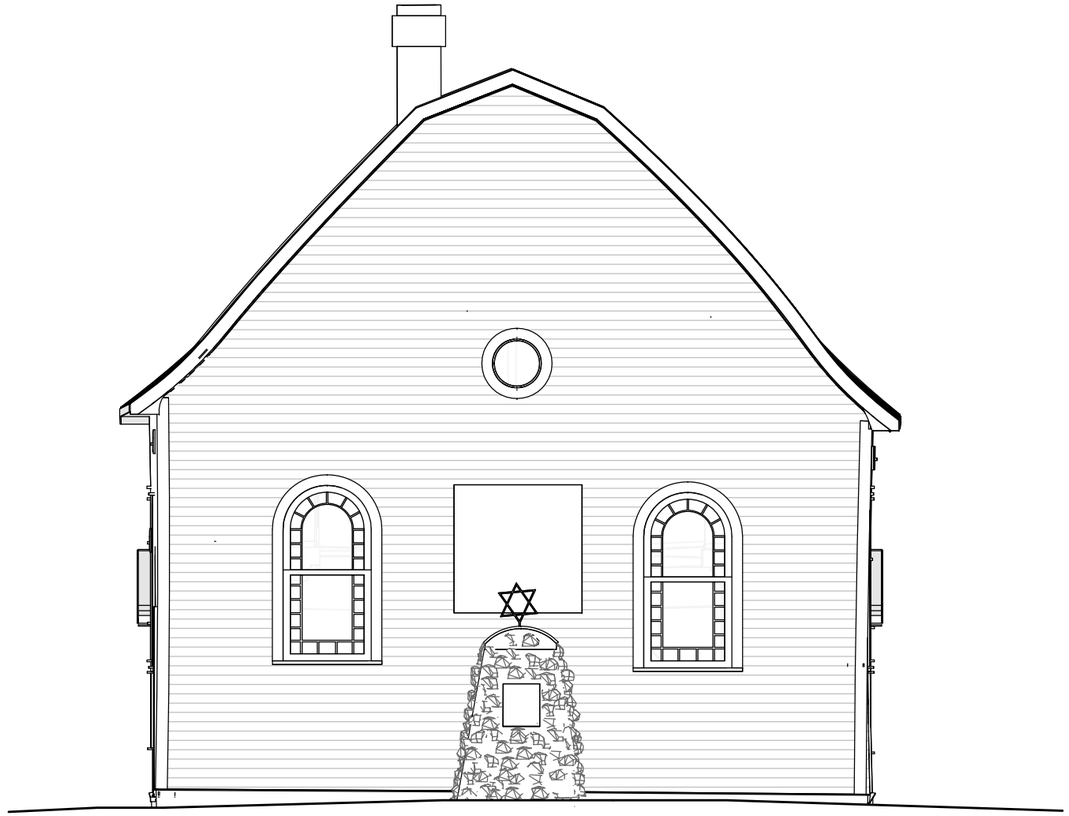

Carleton Immersive Media Studio

Carleton University
Visualization and Simulation Building,
Fourth Floor
1125 Colonel By Drive
Ottawa, ON, K1S5B6

t: 613 520 2600 x2867
f: 613 520 7841
info@cims.carleton.ca
www.cims.carleton.ca

Beth Israel Synagogue 1906,
Edenbridge, SK

West and East Elevation

Project	CDMICA	A110
Date	27/08/2013	
Drawn by	J. Rafeiro	Do not scale drawings.
Checked by	Checker	Scale

28/08/2013 12:06:12 PM