



GLOUCESTER PLACE, MARYLEBONE, W1U
£1,179.92 per week*

Carter Jonas

GLOUCESTER PLACE MARYLEBONE LONDON W1U 8JE

- Professionally managed by The Portman Estate
- One Reception Room
- Two Bedrooms
- Two Bathrooms
- Kitchen/Dining
- Patio
- Flat/Apartment
- Unfurnished (or furnished at separate cost)

THE PROPERTY

Available to rent on Gloucester Place is a spacious, newly renovated 2-bedroom flat on the lower ground floor. Features include an open-plan kitchen and dining room, two modern bathrooms, and elegant French windows leading to a lovely private patio garden. Stylish and comfortable, this beautifully finished flat offers a unique living experience in a fantastic location.


The property is professionally managed by The Portman Estate.

Available for long term rental on an unfurnished basis, or furnished (at separate cost)

Gloucester Place is ideally situated for the retail and entertainment options in Marylebone and St. Johns Wood, all of which are only 0.7 miles away, as well as the natural areas of close-by Regent's Park. It is situated just north of Dorset Square (approximately 320 meters). Marylebone Station, which serves the Jubilee, Bakerloo, Metropolitan, Circle, Hammersmith, and City lines, is conveniently situated (approximately 0.2 miles away), as is Baker Street Underground Station.

The Portman Estate's 110 acres of land within Marylebone, London W1, has a rich heritage dating back to the 16th century and is the setting for continual investment in premium residential properties, shops and independent businesses. The Portman Estate includes key places of architectural and historical interest along with a vibrant blend of shops, including Portman Village, restaurants, wine-bars, hotels and garden squares - a perfect mix of leisure opportunities for residents in the heart of London's West End.

A stunning two bedroom apartment that has been refurbished to a very high standard throughout.

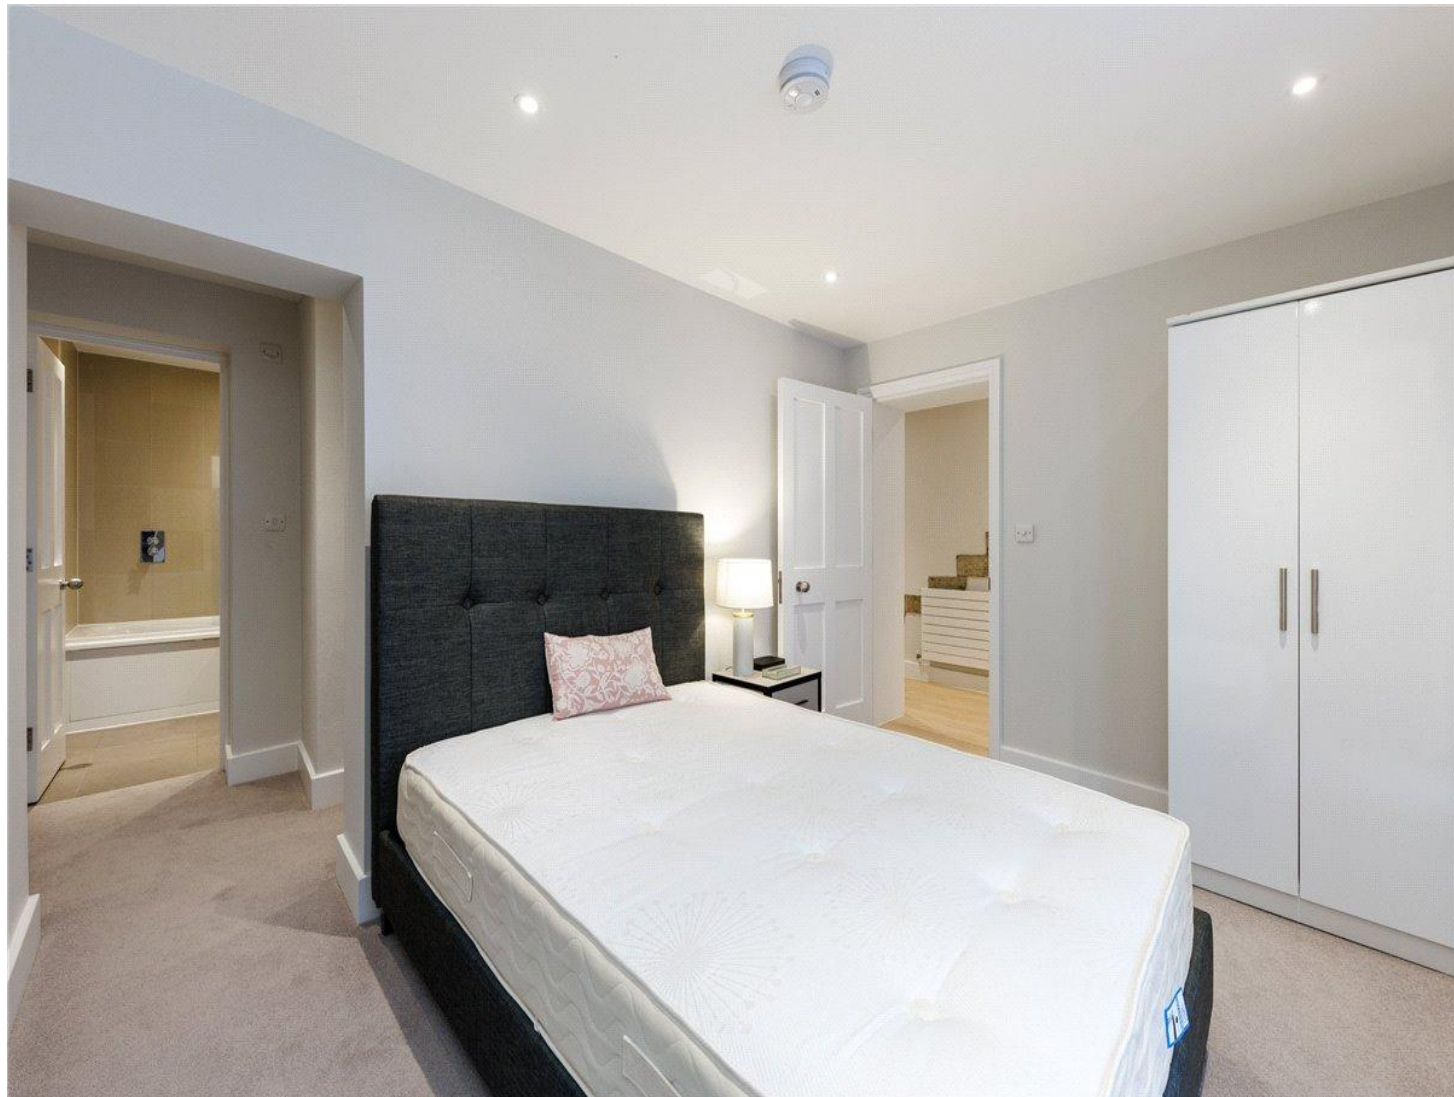

Holding deposit is 1 week's rent = £1,179.92 (at asking price)


Security deposit is 6 week's rent = £7,079.52 (at asking price
£1,179.52 pw)


Council Tax Band E

For the latest information on broadband and mobile coverage, please
visit /checker.ofcom for the most up-to-date details.

ADDITIONAL INFORMATION

Viewing	Strictly by appointment
Local Authority	City of Westminster - Selective Licences - Council Tax Band E

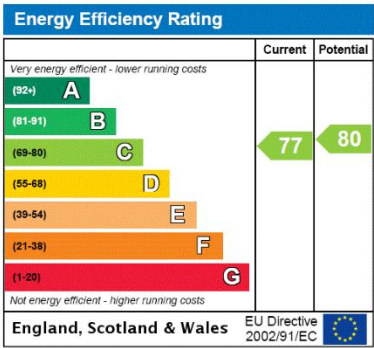

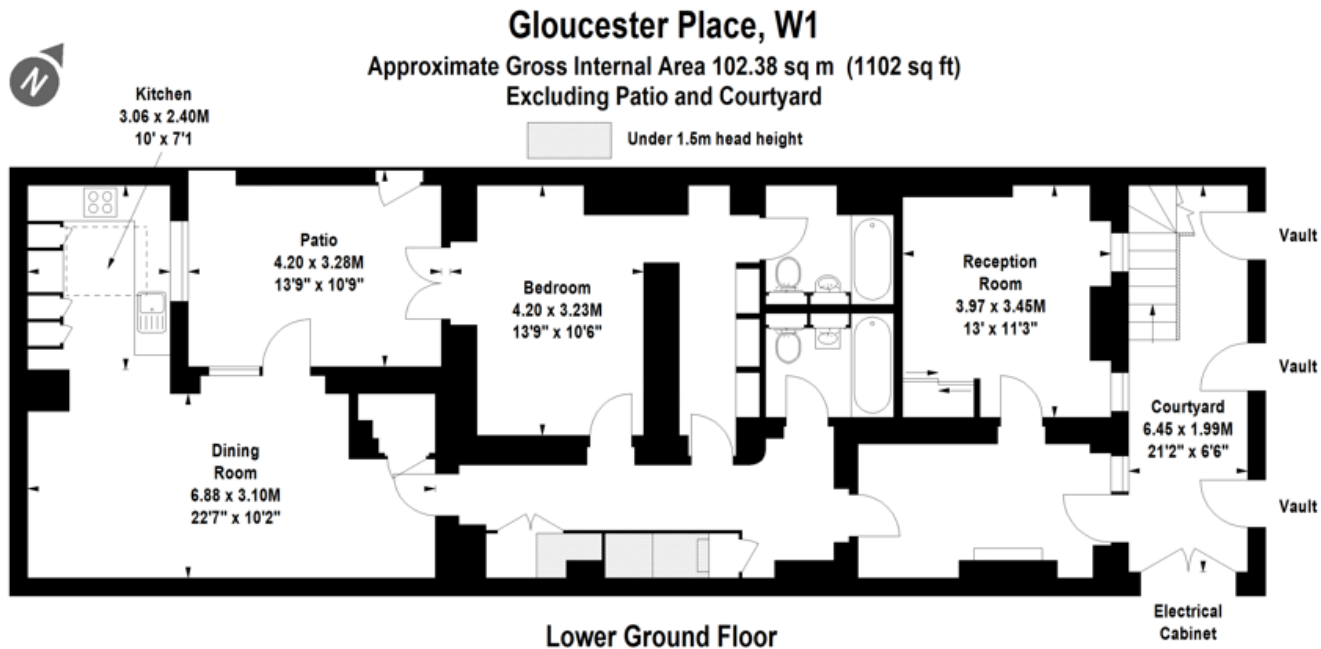

hydepark@cluttons.com 020 7262 2226 cluttons.com

Floor Plan produced for Cluttons by Mays Floorplans © . Tel 020 3397 4594
Illustration for identification purposes only, not to scale
All measurements are maximum, and include wardrobes and window bays where applicable



IMPORTANT INFORMATION

These particulars are for general information purposes only and do not represent an offer or contract or part of one. Carter Jonas or anyone in their employment has made every attempt to ensure that the particulars and other information provided are as accurate as possible and they are not intended to amount to advice on which you should rely as being factually accurate. Full information which may be relevant to your decision regarding the property can be found on the property listing on carterjonas.co.uk or a separately available material information sheet, and we would advise you to confirm the details of any material information prior to any offer being submitted. You should not assume that the property has all necessary planning, building regulations or other consents and Carter Jonas has not tested any services, facilities, or equipment. Any measurements and distances given are approximate only. Where Carter Jonas has been provided with a floorplan by a third party, we cannot guarantee that the floorplan has been measured in accordance with IPMS. Purchasers or prospective tenants must satisfy themselves of all of the aforementioned by independent inspection or otherwise. Our images only represent part of the property as it appeared at the time they were taken and do not represent the furnishings included; these are confirmed in a separate inventory. If you require further information, please contact us. *Administration fees may apply depending on tenancy type. Please contact your local branch for this information.

T: 020 7486 8866

37 New Cavendish Street, London, W1G 9TL

E: marylebone.lettings@carterjonas.co.uk

A member of



Exclusive UK affiliate of

CHRISTIE'S
INTERNATIONAL REAL ESTATE

Classification L2 - Business Data