



ALBEMARLE STREET, MAYFAIR, W1S
£9,000 per month*

Carter Jonas

ALBEMARLE STREET, MAYFAIR, LONDON, W1S

THE PROPERTY

An exceptional two-bedroom penthouse apartment, beautifully refurbished throughout to an impeccable standard and offering approximately 1,119 sq ft of elegant living accommodation in the heart of Prime Central London.

Occupying the top floor of this well-maintained building with lift access and a weekday porter, the apartment has been thoughtfully designed to create a contemporary home that perfectly balances style and practicality.

The impressive reception room is undoubtedly the heart of the home. Flooded with natural light from an array of large windows, the space enjoys far-reaching rooftop views across London, creating a bright and inviting atmosphere throughout the day. Wooden flooring and generous proportions make this an ideal setting for both relaxing and entertaining.

The brand-new kitchen has been finished to an exceptional standard and features a central island, sleek cabinetry and integrated appliances, providing a stylish focal point for everyday living.

The principal bedroom benefits from extensive wardrobes and is complemented by a beautifully appointed en-suite bathroom. A second double bedroom is served by an equally luxurious family shower room, with both bathrooms having been completely remodelled using high-quality contemporary finishes.

Further benefits include air conditioning, high-quality furnishings throughout, excellent storage, lift access within the building and a porter available Monday to Friday between 8:30am and 5:00pm.

Nearest Tube: Green Park
NHA

The deposit will be £12,461.53 at a rental value of £2,076.92 per week (asking price)


Holding deposit = 1 weeks rent of £2,076.92 per week

Deposit is 6 weeks rent (£2,076.92 per week = £12,461.53 deposit)

Council Tax Band G (Westminster County Council)


For the latest information on broadband and mobile coverage, please visit the Ofcom website <https://checker.ofcom.org.uk/en-gb/broadband-coverage>.

A beautifully refurbished two-bedroom penthouse extending to approximately 1,119 sq ft, finished to an exceptional standard and offered fully furnished. Boasting a stunning open-plan reception room with wonderful views and an abundance of natural light.

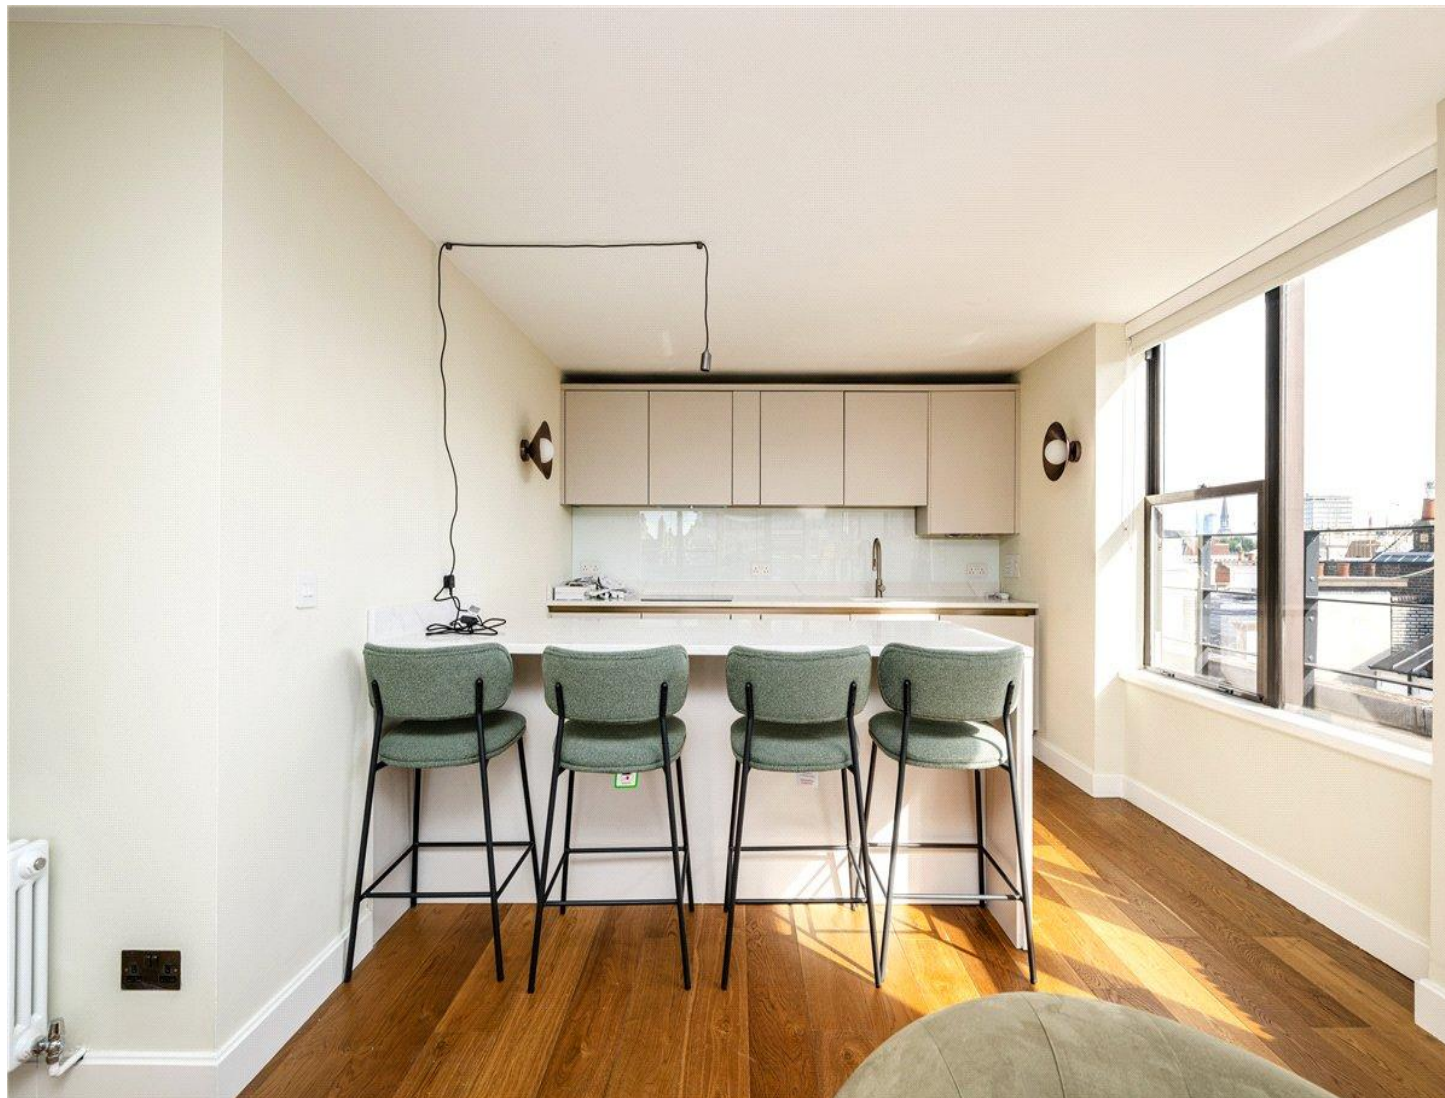

ADDITIONAL INFORMATION

Viewing	Strictly by appointment
Local Authority	Westminster City Council - Council Tax Band G

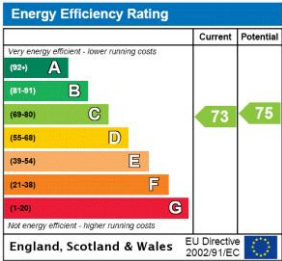


- Beautifully refurbished penthouse apartment
- Approximately 1,119 sq ft of accommodation
 - Two generous double bedrooms
 - Two luxury bathrooms (including en-suite)
- Stunning reception room with wonderful rooftop views
 - Exceptional natural light throughout
- Brand-new contemporary kitchen with central island
 - Air conditioning
- Lift and weekday porter (Monday–Friday, 8:30am–5:00pm)
 - Furnished to a high specification
 - Good wardrobes and excellent storage
 - Wooden flooring to the reception room



Albermarle Street

Approximate Gross Internal Area = 1147 sq ft / 106.6 sq m

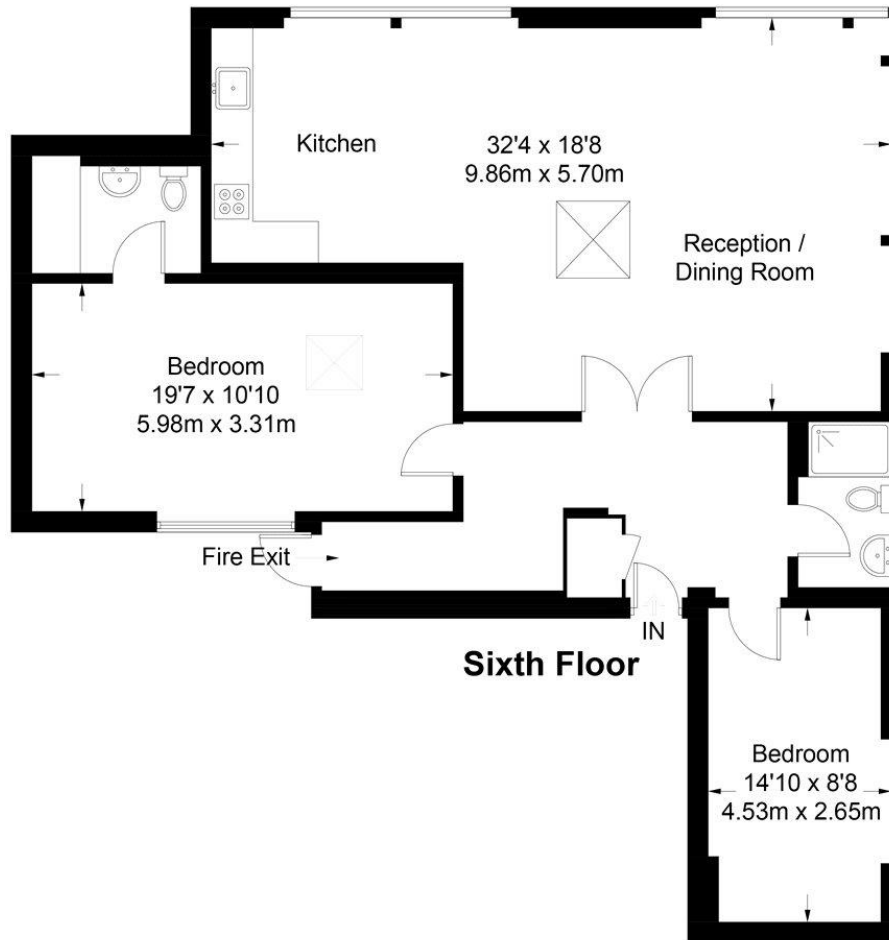

Not to scale, for guidance only and must not be relied upon as a statement of fact.
All measurements and areas are approximate only and have been prepared in
accordance with the current edition of the RICS Code of Measuring Practice.

T: 020 7493 0676

18 Davies Street, Mayfair, London, W1K 3DS

E: mayfair.lettings@carterjonas.co.uk



Exclusive UK affiliate of

CHRISTIE'S
INTERNATIONAL REAL ESTATE

Classification L2 - Business Data



IMPORTANT INFORMATION

These particulars are for general information purposes only and do not represent an offer or contract or part of one. Carter Jonas or anyone in their employment has made every attempt to ensure that the particulars and other information provided are as accurate as possible and they are not intended to amount to advice on which you should rely as being factually accurate. Full information which may be relevant to your decision regarding the property can be found on the property listing on carterjonas.co.uk or a separately available material information sheet, and we would advise you to confirm the details of any material information prior to any offer being submitted. You should not assume that the property has all necessary planning, building regulations or other consents and Carter Jonas has not tested any services, facilities, or equipment. Any measurements and distances given are approximate only. Where Carter Jonas has been provided with a floorplan by a third party, we cannot guarantee that the floorplan has been measured in accordance with IPMS. Purchasers or prospective tenants must satisfy themselves of all of the aforementioned by independent inspection or otherwise. Our images only represent part of the property as it appeared at the time they were taken and do not represent the furnishings included; these are confirmed in a separate inventory. If you require further information, please contact us. *Administration fees may apply depending on tenancy type. Please contact your local branch for this information.