

HAYS MEWS, MAYFAIR, W1J
£2,000,000

Carter Jonas

HAYS MEWS, MAYFAIR, W1J

A LOVELY ONE BEDROOM HOUSE OF APPROXIMATELY 1050 SQUARE FEET.

A lovely one bedroom house of approximately 1050 square feet. Situated on this quiet mews located in central Mayfair close to Hyde Park, the property is set over three floors. Entering on the ground floor is the spacious reception room with seperate kitchen, stairs leading up to the first floor bedroom with built in wardrobes and ensuite bathroom. The basement has abundance of storage and arrange as a home office.

Mayfair is London`s most fashionable destination.  With London`s finest buildings, largest concentration of luxury hotels, best restaurants, bars, shopping, open spaces and hidden treasures all nestled together in a beautiful village setting.

Nearest Tube: Green Park

Additional Information:

Tenure: Freehold

Local Authority: Westminster City Council (Band G)

EPC Rating: E

AMENITIES

- Furnished
- 1 Bedroom
- 1 Reception
- 1 Kitchen
- 1 Bathroom

TENURE Freehold

LOCAL AUTHORITY City of Westminster - Selective Licences

EPC BAND E








Classification L2 - Business Data








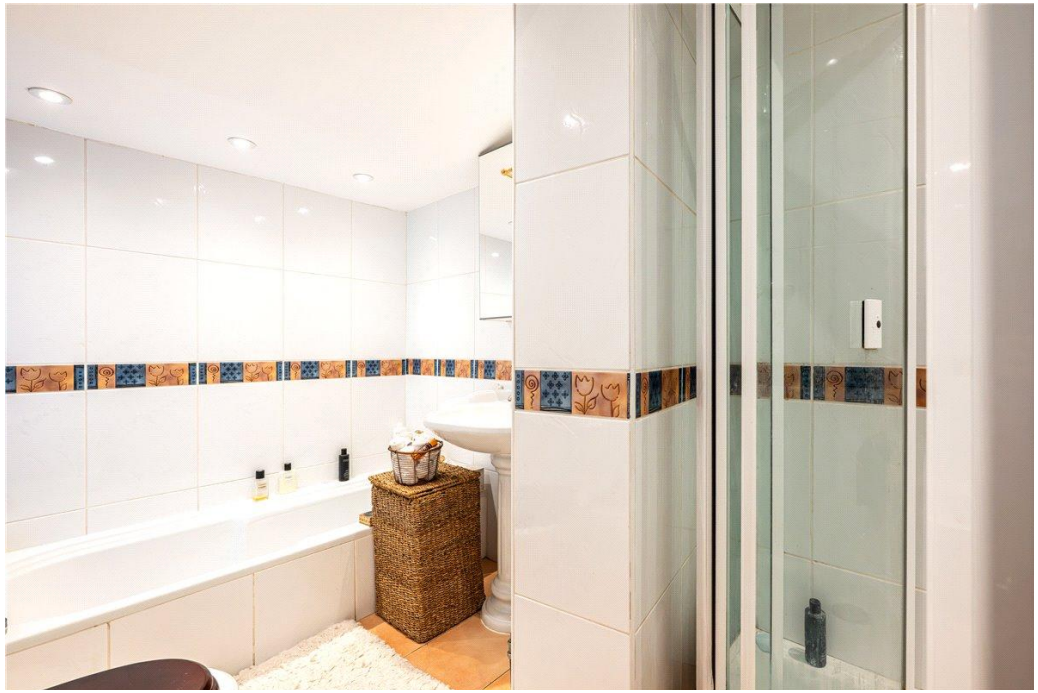

Hays Mews


Approx. Gross Internal Area 1050 Sq Ft - 97.54 Sq M

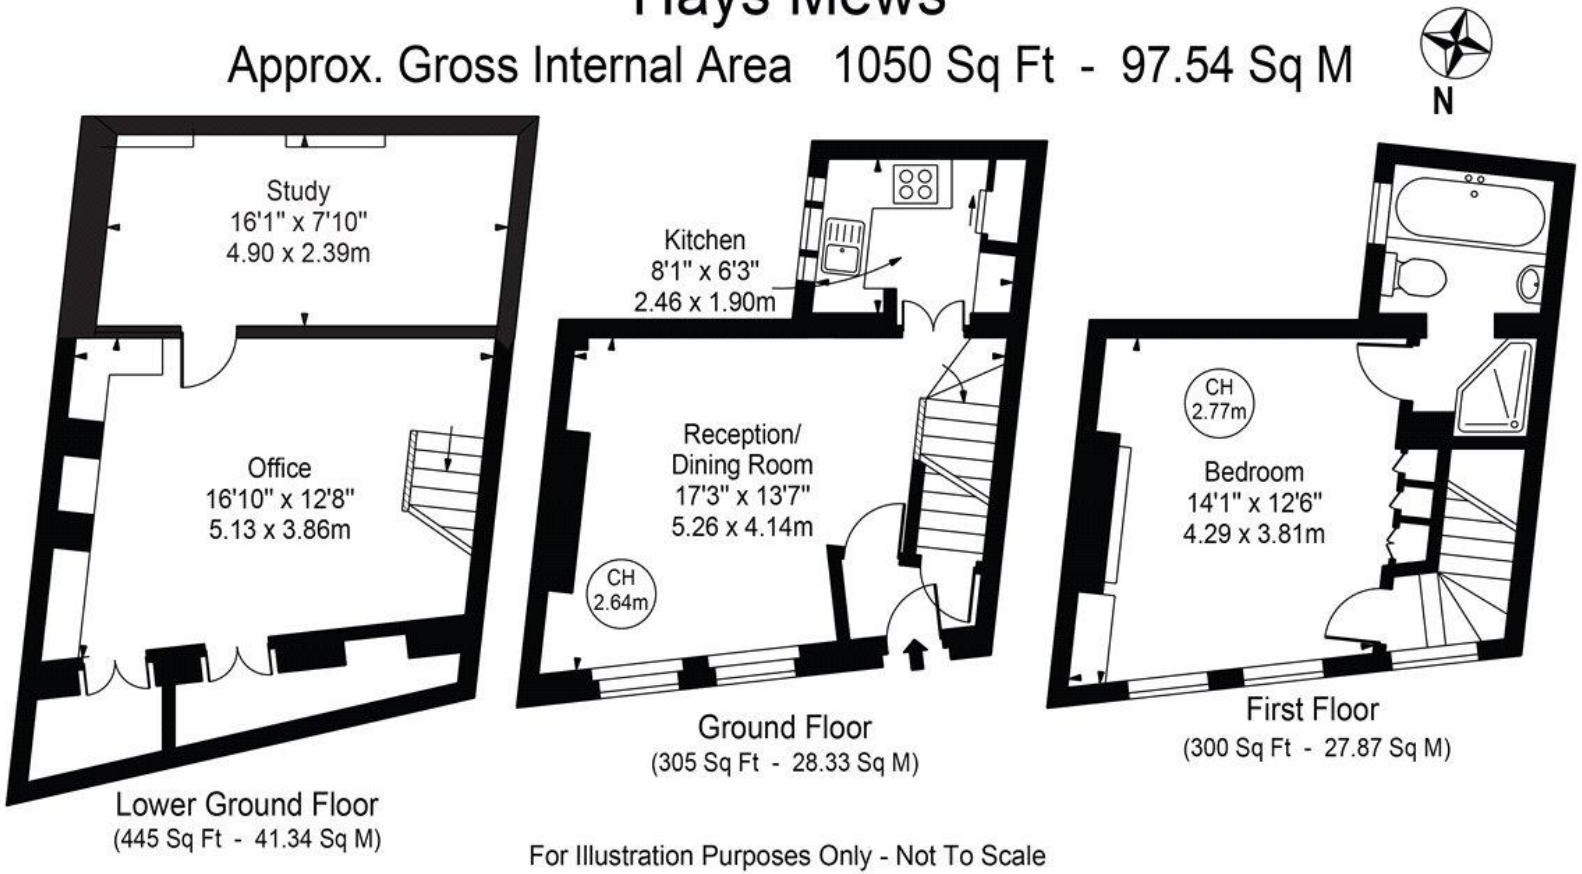

For Illustration Purposes Only - Not To Scale

This floor plan should be used as a general outline for guidance only and does not constitute in whole or in part an offer or contract.
Any intending purchaser or lessee should satisfy themselves by inspection, searches, enquiries and full survey as to the correctness of each statement.
Any areas, measurements or distances quoted are approximate and should not be used to value a property or be the basis of any sale or let.

Copyright Morriarti Photography & Design LTD

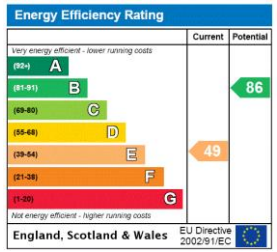

Mayfair 020 7493 0676

mayfair.sales@carterjonas.co.uk
18 Davies Street, Mayfair, London, W1K 3DS

carterjonas.co.uk
Offices throughout the UK

IMPORTANT INFORMATION

These particulars are for general information purposes only and do not represent an offer or contract or part of one. Carter Jonas or anyone in their employment has made every attempt to ensure that the particulars and other information provided are as accurate as possible and they are not intended to amount to advice on which you should rely as being factually accurate. Full information which may be relevant to your decision regarding the property can be found on the property listing on carterjonas.co.uk or, (including off market properties) on the brochure or a separately available material information sheet. We would advise you to confirm the details of any material information prior to any offer being submitted. You should not assume that the property has all necessary planning, building regulations or other consents and Carter Jonas has not tested any services, facilities or equipment. Any measurements and distances given are approximate only. Where Carter Jonas has been provided with a floorplan by a third party, we cannot guarantee that the floorplan has been measured in accordance with IPMS. Purchasers must satisfy themselves of all of the aforementioned by independent inspection or otherwise. Our images only represent part of the property as it appeared at the time they were taken and do not represent the furnishings included; these are confirmed in a separate inventory. If you require further information, please contact us.

Classification L2 - Business Data