



1 MILSOM APARTMENTS, MILSOM PLACE, BATH, SOMERSET, BA1
£2,500 per month

Carter Jonas

Modern first-floor apartment offering three bedrooms, unfurnished. Bright and stylish interiors create a cosy, homely atmosphere. Perfectly suited for comfortable living with contemporary finishes throughout. Conveniently located with easy access to local amenities.

This modern first-floor apartment offers a stylish and cosy living space, perfect for those seeking a comfortable and homely environment.

Boasting three well-proportioned bedrooms, the property provides ample space for families, couples, or a professional individual. Recently redecorated throughout, the apartment is presented in excellent condition and is ready for immediate occupation.

The interior is bright and airy, featuring contemporary fixtures and fittings that complement the modern design throughout. The open-plan living area is ideal for both relaxing and entertaining, with large windows allowing natural light to flood the space. The kitchen is equipped with sleek appliances and generous storage, making meal preparation a pleasure.

Additional benefits include a modern bathroom, ample storage solutions, secondary glazing, and convenient access to local amenities and transport links.

Situated in a charming development, this unfurnished apartment combines practicality with style, creating an inviting home for its new tenants. Ideally suited to a professional individual, couples, or families, the property offers comfortable and contemporary living in a desirable setting.

Early viewing is highly recommended to fully appreciate the quality and appeal of this delightful property.

Council Tax Band: B

EPC Rating: C

We regret that no parking is available with this property.

Offered unfurnished

Available Now.



At a rental of £2,500.00, Holding Deposit (one week's rent): £576.92- deducted from the first month's rent Security Deposit (five weeks' rent): £2884.61



ADDITIONAL INFORMATION


Viewing Strictly by appointment

Local Authority - Council Tax Band B

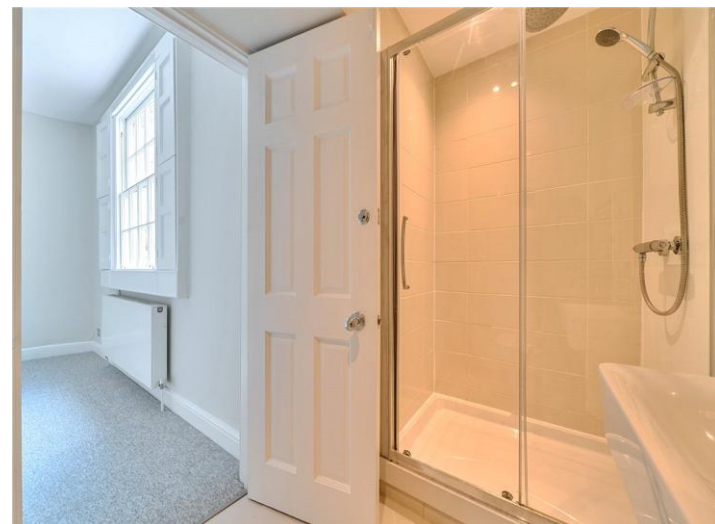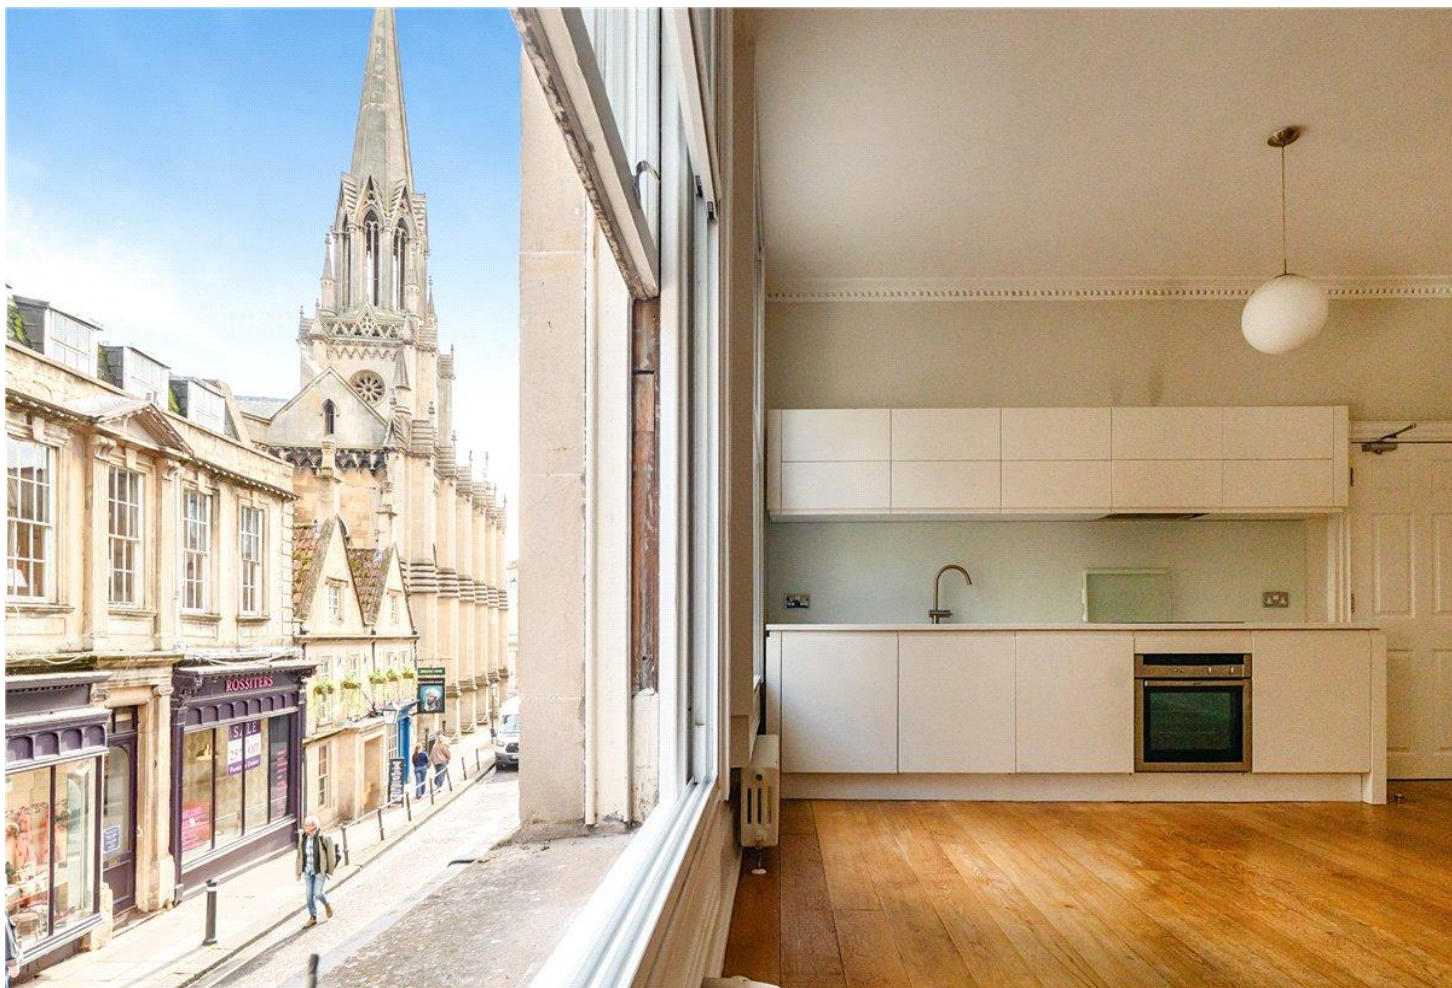


Milsom Apartments, Milsom Place, Bath, BA1

Approximate Area = 800 sq ft / 74.3 sq m
For identification only - Not to scale

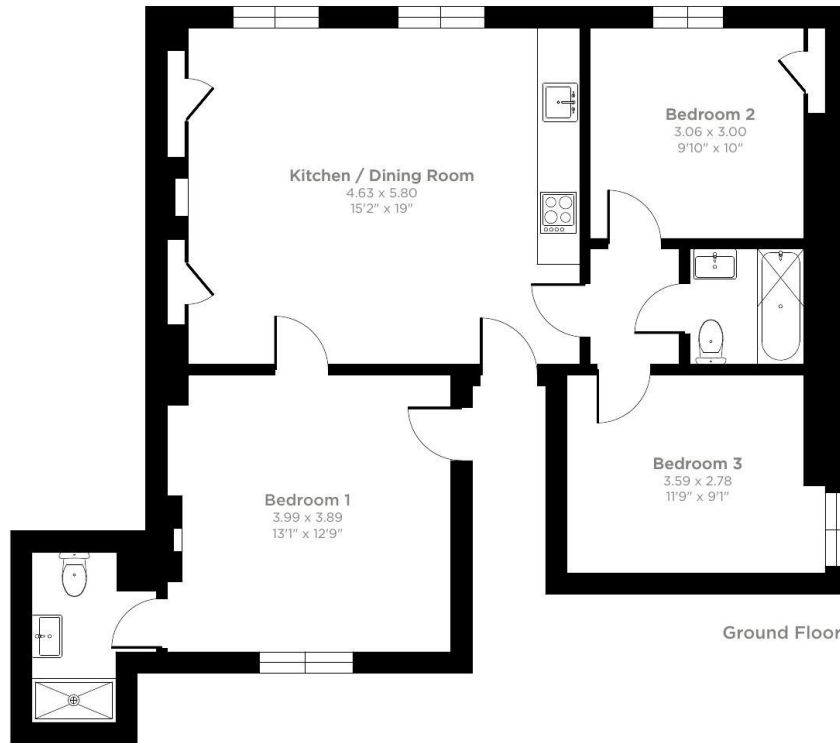

Floor plan produced in accordance with RICS Property Measurement 2nd Edition, Incorporating International Property Measurement Standards (IPMS2 Residential). © nchecom 2026. Produced for Carter Jonas. REF: 1539040

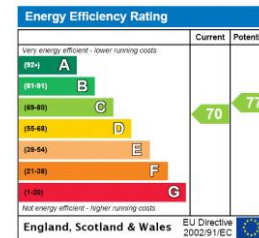

T: 01225 747250

5-6 Wood Street, Bath, BA1 2JQ

E: bath.enquiries@carterjonas.co.uk



Exclusive UK affiliate of

CHRISTIE'S
INTERNATIONAL REAL ESTATE

Classification L2 - Business Data

IMPORTANT INFORMATION

These particulars are for general information purposes only and do not represent an offer or contract or part of one. Carter Jonas or anyone in their employment has made every attempt to ensure that the particulars and other information provided are as accurate as possible and they are not intended to amount to advice on which you should rely as being factually accurate. Full information which may be relevant to your decision regarding the property can be found on the property listing on carterjonas.co.uk or a separately available material information sheet, and we would advise you to confirm the details of any material information prior to any offer being submitted. You should not assume that the property has all necessary planning, building regulations or other consents and Carter Jonas has not tested any services, facilities, or equipment. Any measurements and distances given are approximate only. Where Carter Jonas has been provided with a floorplan by a third party, we cannot guarantee that the floorplan has been measured in accordance with IPMS. Purchasers or prospective tenants must satisfy themselves of all of the aforementioned by independent inspection or otherwise. Our images only represent part of the property as it appeared at the time they were taken and do not represent the furnishings included; these are confirmed in a separate inventory. If you require further information, please contact us. *Administration fees may apply depending on tenancy type. Please contact your local branch for this information.