



DE WALDEN STREET, LONDON, W1G

£2,500 per week*

Carter Jonas

DE WALDEN STREET, LONDON, W1G 8RN

- Full refurbishment
- Two double bedrooms with fitted wardrobes
- Two en-suite shower rooms
- Open plan reception room with solid wood flooring
- Stylish kitchen with top quality finish
- Study/Office space
- Unfurnished or furnished at additional cost

THE PROPERTY

Fully remodelled to an exceptional standard, this stunning property features an open plan reception with a designer kitchen, two spacious double bedrooms both with en-suite bathrooms and an additional versatile office room.

Finished meticulously throughout with premium materials, the property benefits from an abundance of natural light. Ideally located, it offers excellent access to a wide range of local amenities and superb transport links.

Widely considered one of the prettiest streets in Marylebone Village, De Walden Street is a quiet and charming side street just off Marylebone High Street, perfectly positioned for convenient access across central London. Oxford Circus, Bond Street, Baker Street and Great Portland Street stations are all within roughly 5–10 minutes' walk.

Residents enjoy an exceptional array of local amenities in Marylebone Village, including an abundance of independent shops, cafés, restaurants and lifestyle offerings overseen by The Howard de Walden Estate.

Holding deposit is 1 week's rent = £2,500 (at asking price)

Security deposit is 6 week's rent = £15,000 (at asking price £2,500pw)

Minimum Term 12 months

Council Tax Band G

A brand new, fully refurbished property set over two floors, located in the heart of Marylebone Village on a quiet residential street.



Non AST

£90 INC VAT REFERENCES PER PERSON



£330 INC VAT TENANCY AGREEMENT

For the latest information on broadband and mobile coverage, please visit /checker.ofcom for the most up-to-date details.

ADDITIONAL INFORMATION

Offers	Available for a minimum term of 12 months longer terms will be considered
Viewing	Strictly by appointment
Local Authority	Westminster City Council - Council Tax Band NA


Score	Energy rating	Current	Potential
92+	A		
81-91	B		
69-80	C		
55-68	D	59 D	59 D
39-54	E		
21-38	F		
1-20	G		

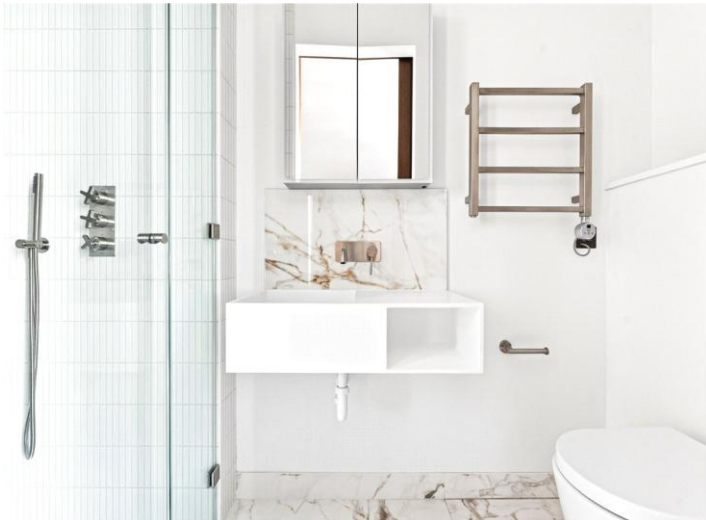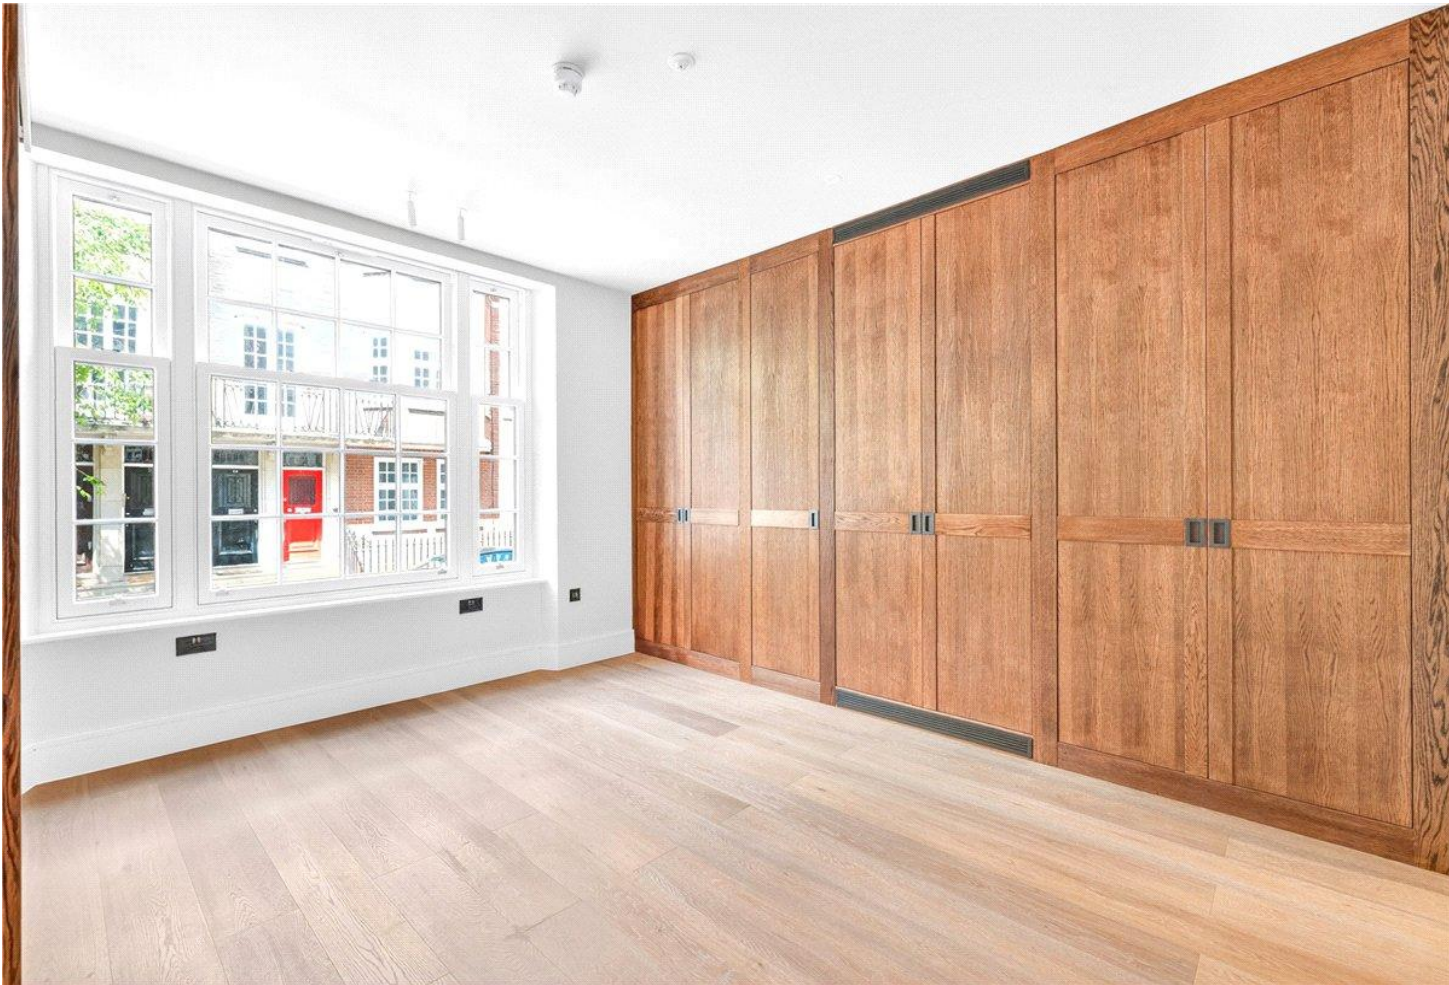

De Walden Street W1G

Approx. Gross Internal Area 1143 Sq Ft - 106.18 Sq M

Approx. Gross Patio Area 110 Sq Ft - 10.22 Sq M

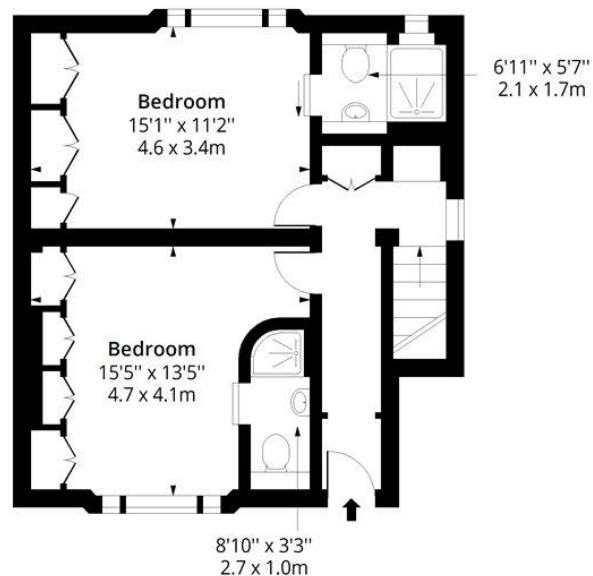

Raised Ground Floor

Floor Area 559 Sq Ft - 51.93 Sq M



Lower Ground Floor

Floor Area 584 Sq Ft - 54.25 Sq M



Measured according to RICS IPMS2. Floor plan is for illustrative purposes only and is not to scale. Every attempt has been made to ensure the accuracy of the floor plan shown, however all measurements, fixtures, fittings and data shown are an approximate interpretation for illustrative purposes only. 1 sq m = 10.76 sq feet.

lpaplus.com

Date: 21/5/2026

T: 020 7486 8866

37 New Cavendish Street, London, W1G 9TL

E: marylebone.lettings@carterjonas.co.uk


A member of



Exclusive UK affiliate of

CHRISTIE'S
INTERNATIONAL REAL ESTATE

Classification L2 - Business Data

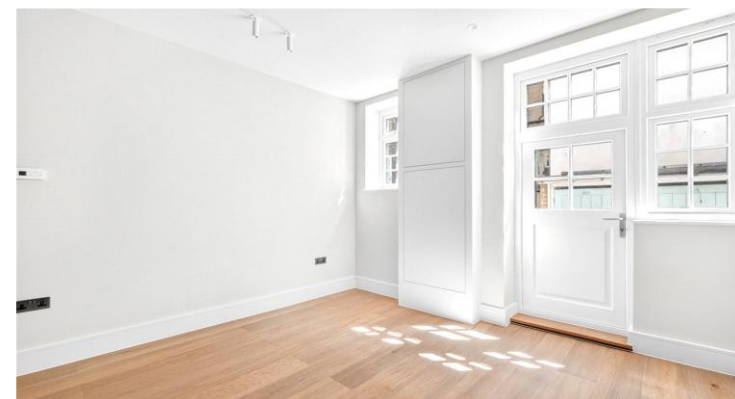

IMPORTANT INFORMATION

These particulars are for general information purposes only and do not represent an offer or contract or part of one. Carter Jonas or anyone in their employment has made every attempt to ensure that the particulars and other information provided are as accurate as possible and they are not intended to amount to advice on which you should rely as being factually accurate. Full information which may be relevant to your decision regarding the property can be found on the property listing on carterjonas.co.uk or a separately available material information sheet, and we would advise you to confirm the details of any material information prior to any offer being submitted. You should not assume that the property has all necessary planning, building regulations or other consents and Carter Jonas has not tested any services, facilities, or equipment. Any measurements and distances given are approximate only. Where Carter Jonas has been provided with a floorplan by a third party, we cannot guarantee that the floorplan has been measured in accordance with IPMS. Purchasers or prospective tenants must satisfy themselves of all of the aforementioned by independent inspection or otherwise. Our images only represent part of the property as it appeared at the time they were taken and do not represent the furnishings included; these are confirmed in a separate inventory. If you require further information, please contact us. *Administration fees may apply depending on tenancy type. Please contact your local branch for this information.