

CASTLEREAGH STREET, LONDON
£1,153 per week*

Carter Jonas

CASTLEREAGH STREET
LONDON
W1H 5BU

Stunning two bedroom apartment, renovated to an excellent standard and located on the ground floor of this new gated development in Marylebone.

- Professionally managed by The Portman Estate
- Two Bedrooms
- One Reception Room
- Two Bathrooms
- Flat/Apartment
- Ground Floor
- Garden



THE PROPERTY

This apartment features a spacious open-plan reception room with wooden floors, a high-spec kitchen, access to a private terrace, two double bedrooms, and two bathrooms (one en-suite).

The property is professionally managed by The Portman Estate.

Available for long term rental on an unfurnished basis, or furnished (at separate cost)

For the latest information on broadband and mobile coverage, please visit /checker.ofcom for the most up-to-date details.

Castlereagh Street can be found situated in the northern area of Hyde Park, which is globally renowned as one of the most iconic urban parks. In a leisurely stroll, one can access Mayfair, Knightsbridge, the West End, Marylebone, Portman Village, the artisan shops for clothing and food on Connaught Street, as well as several other locations. Additionally, it is conveniently close to both Paddington stations, which cater to the Heathrow Express, National Rail, Circle, District, Bakerloo, Crossrail, and Hammersmith & City Lines, and Edgware Road Underground Station, exclusively serving the Central line, which is just 0.4 miles away.Holding deposit is 1 week's rent = £1,153 (at asking price)

Security deposit is 5 week's rent = £6,918 (at asking price £1,153pw)


Council Band G


Classification L2 - Business Data

For the latest information on broadband and mobile coverage, please visit /checker. Ofcom for the most up-to-date details

ADDITIONAL INFORMATION

Viewing	Strictly by appointment
Local Authority	City of Westminster - Selective Licences - Council Tax Band G

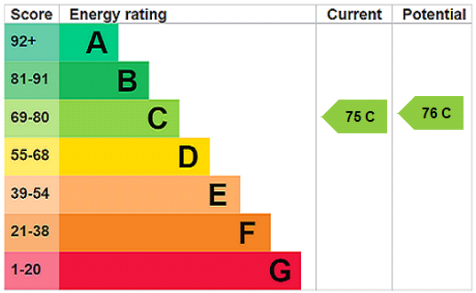

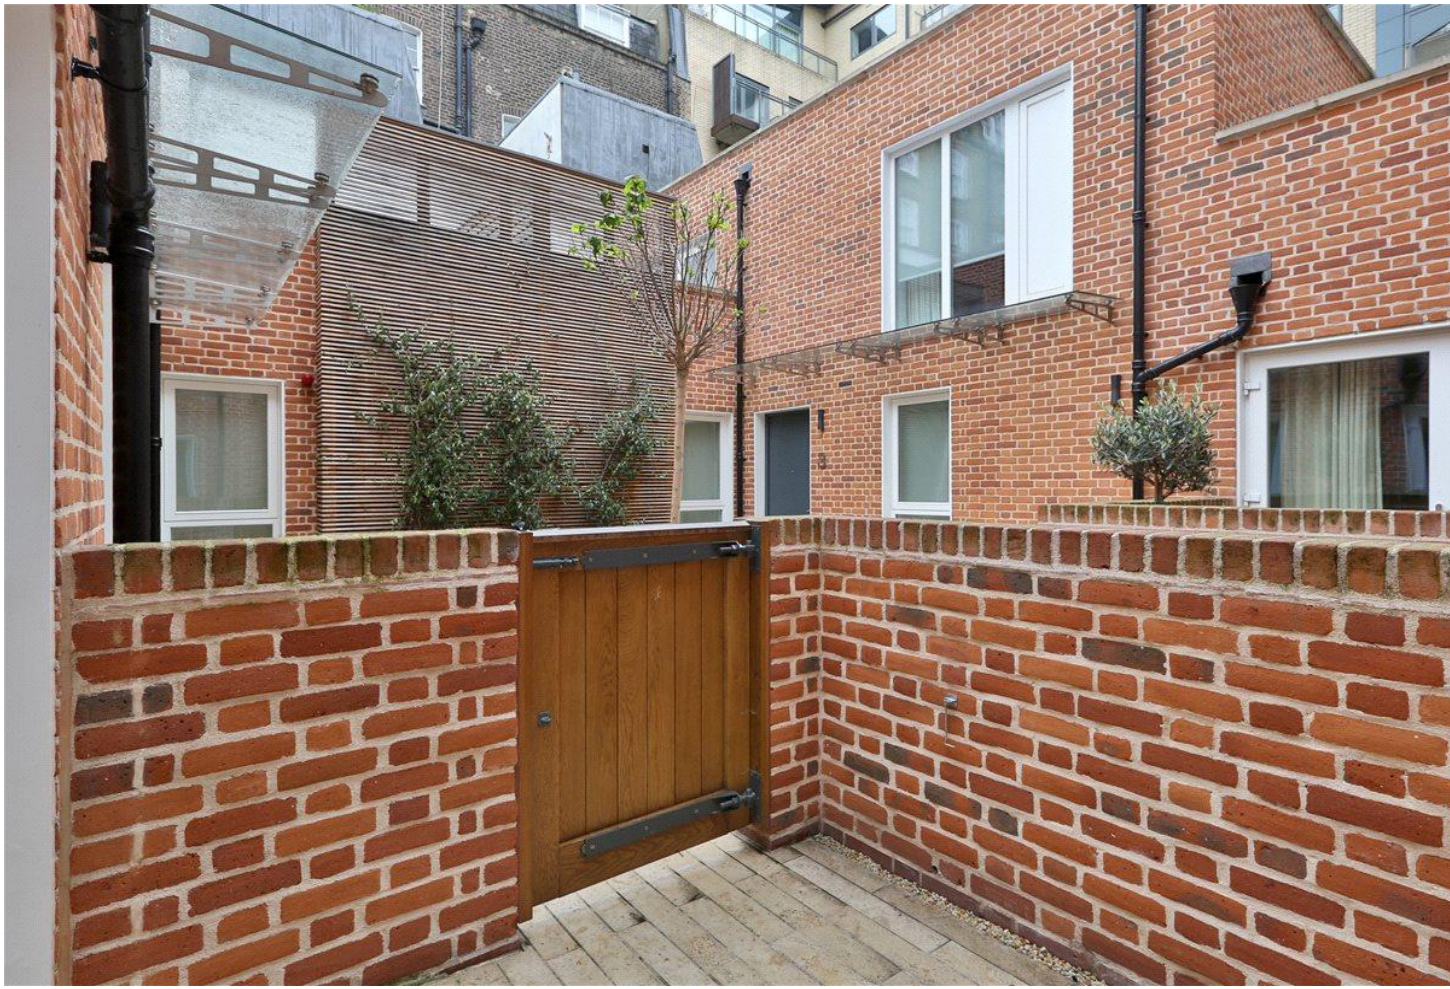








CASTLEREIGH STREET, W1

Approx. gross internal area
841 Sq Ft. / 78.1 Sq M.
Representation of current layout.
Not to scale.

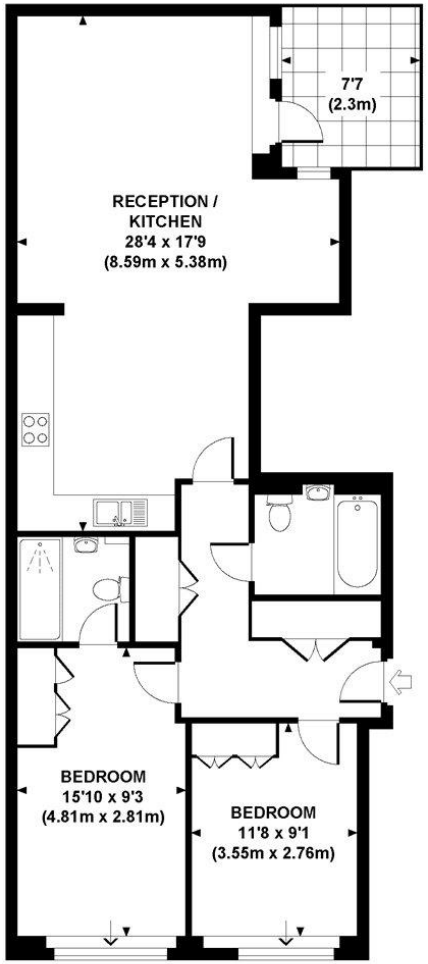

GROUND FLOOR







T: 020 7486 8866
37 New Cavendish Street, London, W1G 9TL
E: marylebone.lettings@carterjonas.co.uk

A member of OnTheMarket.com

Exclusive UK affiliate of

CHRISTIE'S INTERNATIONAL REAL ESTATE

IMPORTANT INFORMATION

These particulars are for general information purposes only and do not represent an offer or contract or part of one. Carter Jonas or anyone in their employment has made every attempt to ensure that the particulars and other information provided are as accurate as possible and they are not intended to amount to advice on which you should rely as being factually accurate. Full information which may be relevant to your decision regarding the property can be found on the property listing on carterjonas.co.uk or a separately available material information sheet, and we would advise you to confirm the details of any material information prior to any offer being submitted. You should not assume that the property has all necessary planning, building regulations or other consents and Carter Jonas has not tested any services, facilities, or equipment. Any measurements and distances given are approximate only. Where Carter Jonas has been provided with a floorplan by a third party, we cannot guarantee that the floorplan has been measured in accordance with IPMS. Purchasers or prospective tenants must satisfy themselves of all of the aforementioned by independent inspection or otherwise. Our images only represent part of the property as it appeared at the time they were taken and do not represent the furnishings included; these are confirmed in a separate inventory. If you require further information, please contact us. ***Administration fees may apply depending on tenancy type. Please contact your local branch for this information.**