


This map is reproduced from Ordnance Survey material with the permission of Ordnance Survey on behalf of the Controller of Her Majesty's Stationery Office © Crown copyright. Unauthorised reproduction infringes Crown copyright and may lead to prosecution or civil proceedings. Stockport Metropolitan Borough Council AC0000804794 2026

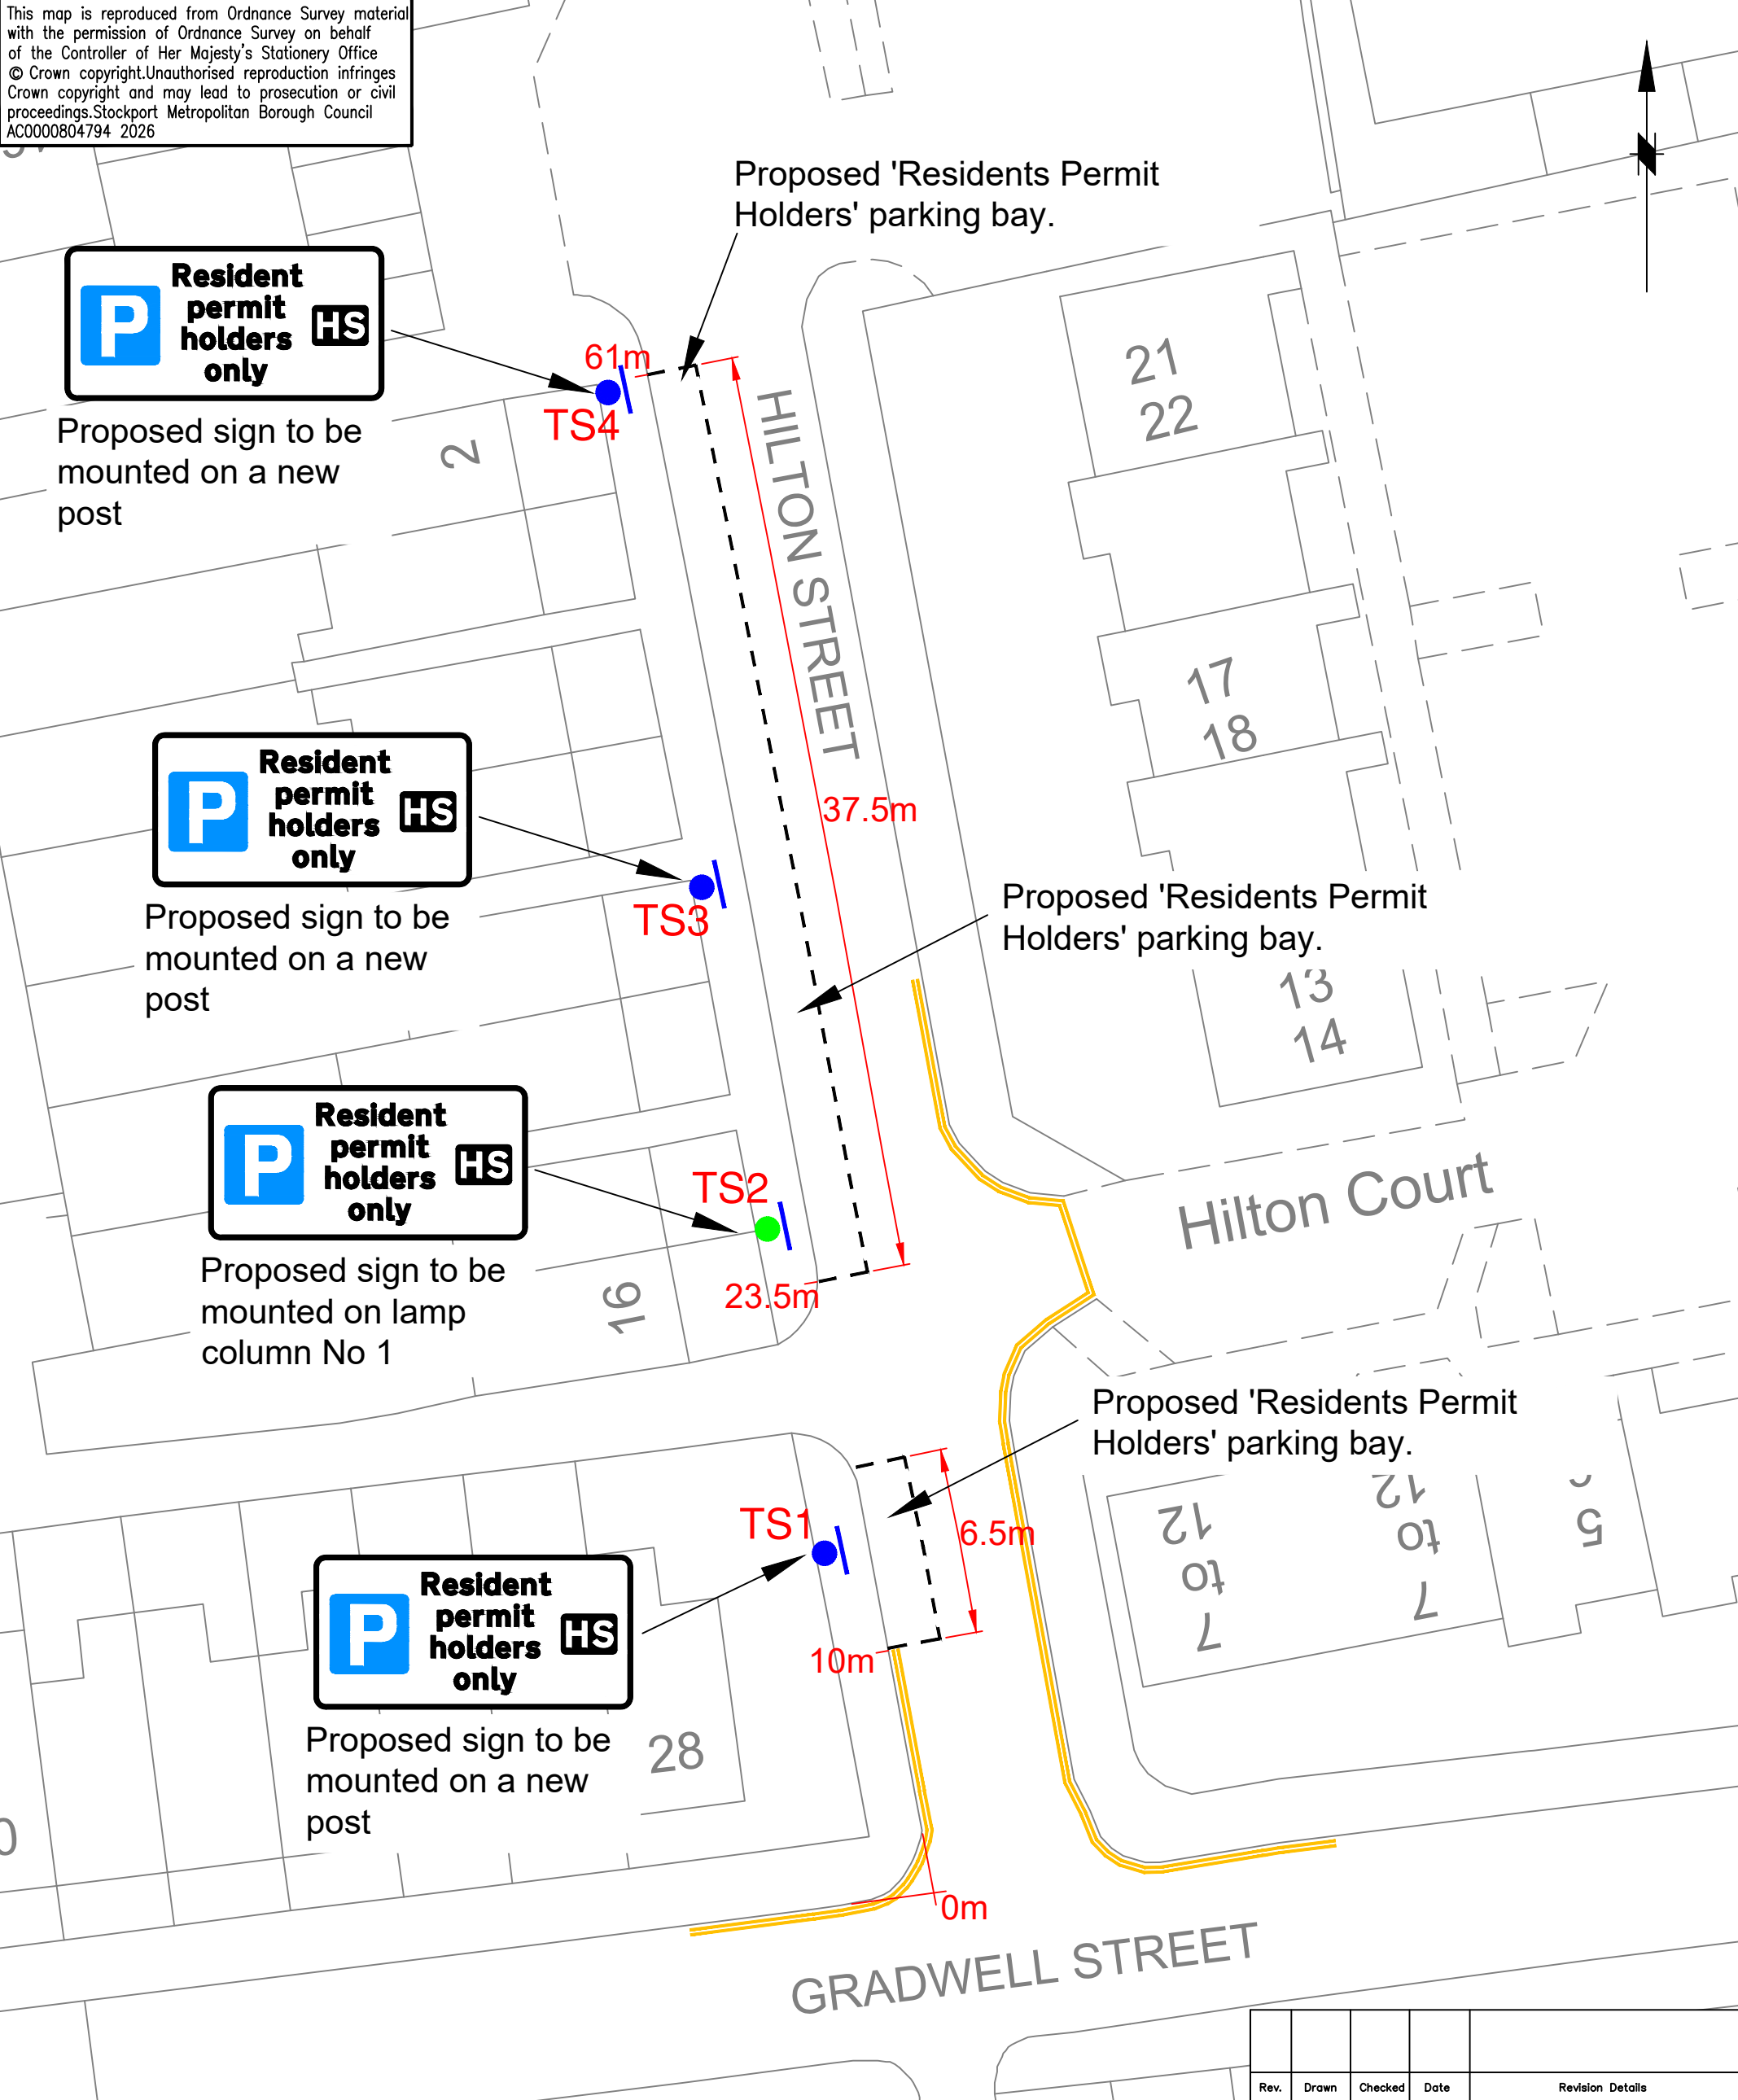

STOCKPORT
METROPOLITAN BOROUGH COUNCIL

HIGHWAYS AND TRANSPORTATION
STOPFORD HOUSE
STOCKPORT SK1 3XE

MARK GLYNN
DIRECTOR OF PLACE MANAGEMENT
JOB TITLE

Hilton Street, Edgeley, Stockport

				Rev.	Drawn	Checked	Date	Revision Details	
DRAWN CP		ENGINEER GOC		CHECKED SL		APPROVED AM			
DATE 30/06/2026		DATE 30/06/2026		DATE 30/06/2026		DATE 30/06/2026			
SCALE 1:250@A3				SCG No.					
DRAWING NUMBER NM27 - 6571 - 01								Revision	
DRAWING TITLE Proposed 'Residents Permit Holders' only Location Plan									