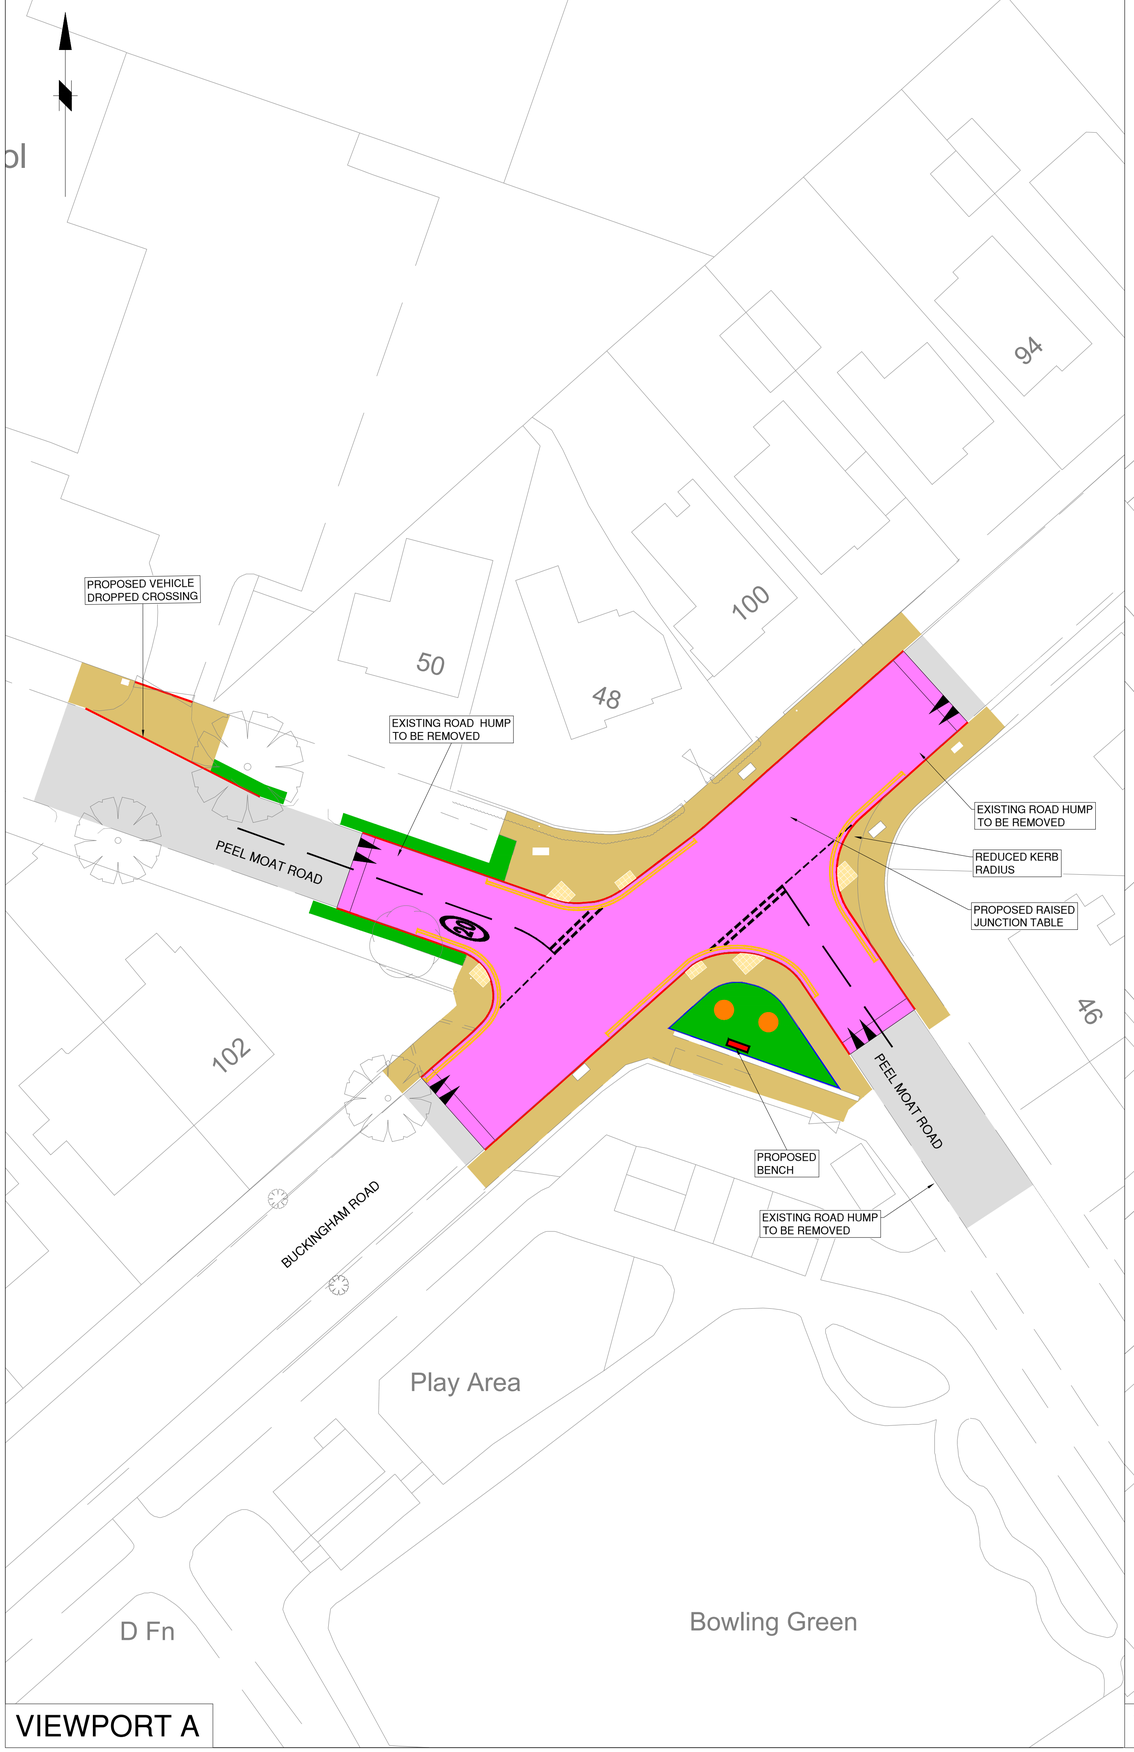



This map is reproduced from Ordnance Survey material with the permission of Ordnance Survey on behalf of the Controller of Her Majesty's Stationery Office © Crown copyright. Unauthorised reproduction infringes Crown copyright and may lead to prosecution or civil proceedings. Stockport Metropolitan Borough Council AC0000804794 2025

KEY - GENERAL:

- PROPOSED CARRIAGEWAY RESURFACING
- PROPOSED TRAFFIC CALMING FEATURE
- PROPOSED KERBS
- PROPOSED EDGINGS
- PROPOSED FOOTWAY SURFACING
- PROPOSED WHITE ROAD MARKINGS
- PROPOSED REMARKING OF EXISTING YELLOW TRAFFIC REGULATION ORDERS
- PROPOSED BUFF TACTILE PAVING (UNCONTROLLED CROSSING)
- PROPOSED BENCH
- VERGE
- PROPOSED TREE

FOR INFORMATION

Rev.	Drawn	Checked	Date	Revision Details
-	-	-	-	-

AMENDMENTS

STOCKPORT
METROPOLITAN BOROUGH COUNCIL
HIGHWAYS AND TRANSPORTATION
STOPFORD HOUSE
STOCKPORT SK1 3XE
TEL 0161 474

MARK GLYNN
DIRECTOR OF PLACE MANAGEMENT

Job Title

A6 CORRIDOR
(IN STOCKPORT)
IMPROVING JOURNEYS

Drawing Title

BUCKINGHAM RD
FEASIBILITY
GENERAL ARRANGEMENT

Drawn	Engineer	Checked	Approved
DN	SK	JG	NW
Date	Date	Date	Date
03/10/25	03/10/25	03/10/25	03/10/25
Size	Scale		
A1	1:250		

Drawing No. F-5223-A6BR-203-001 Revision –

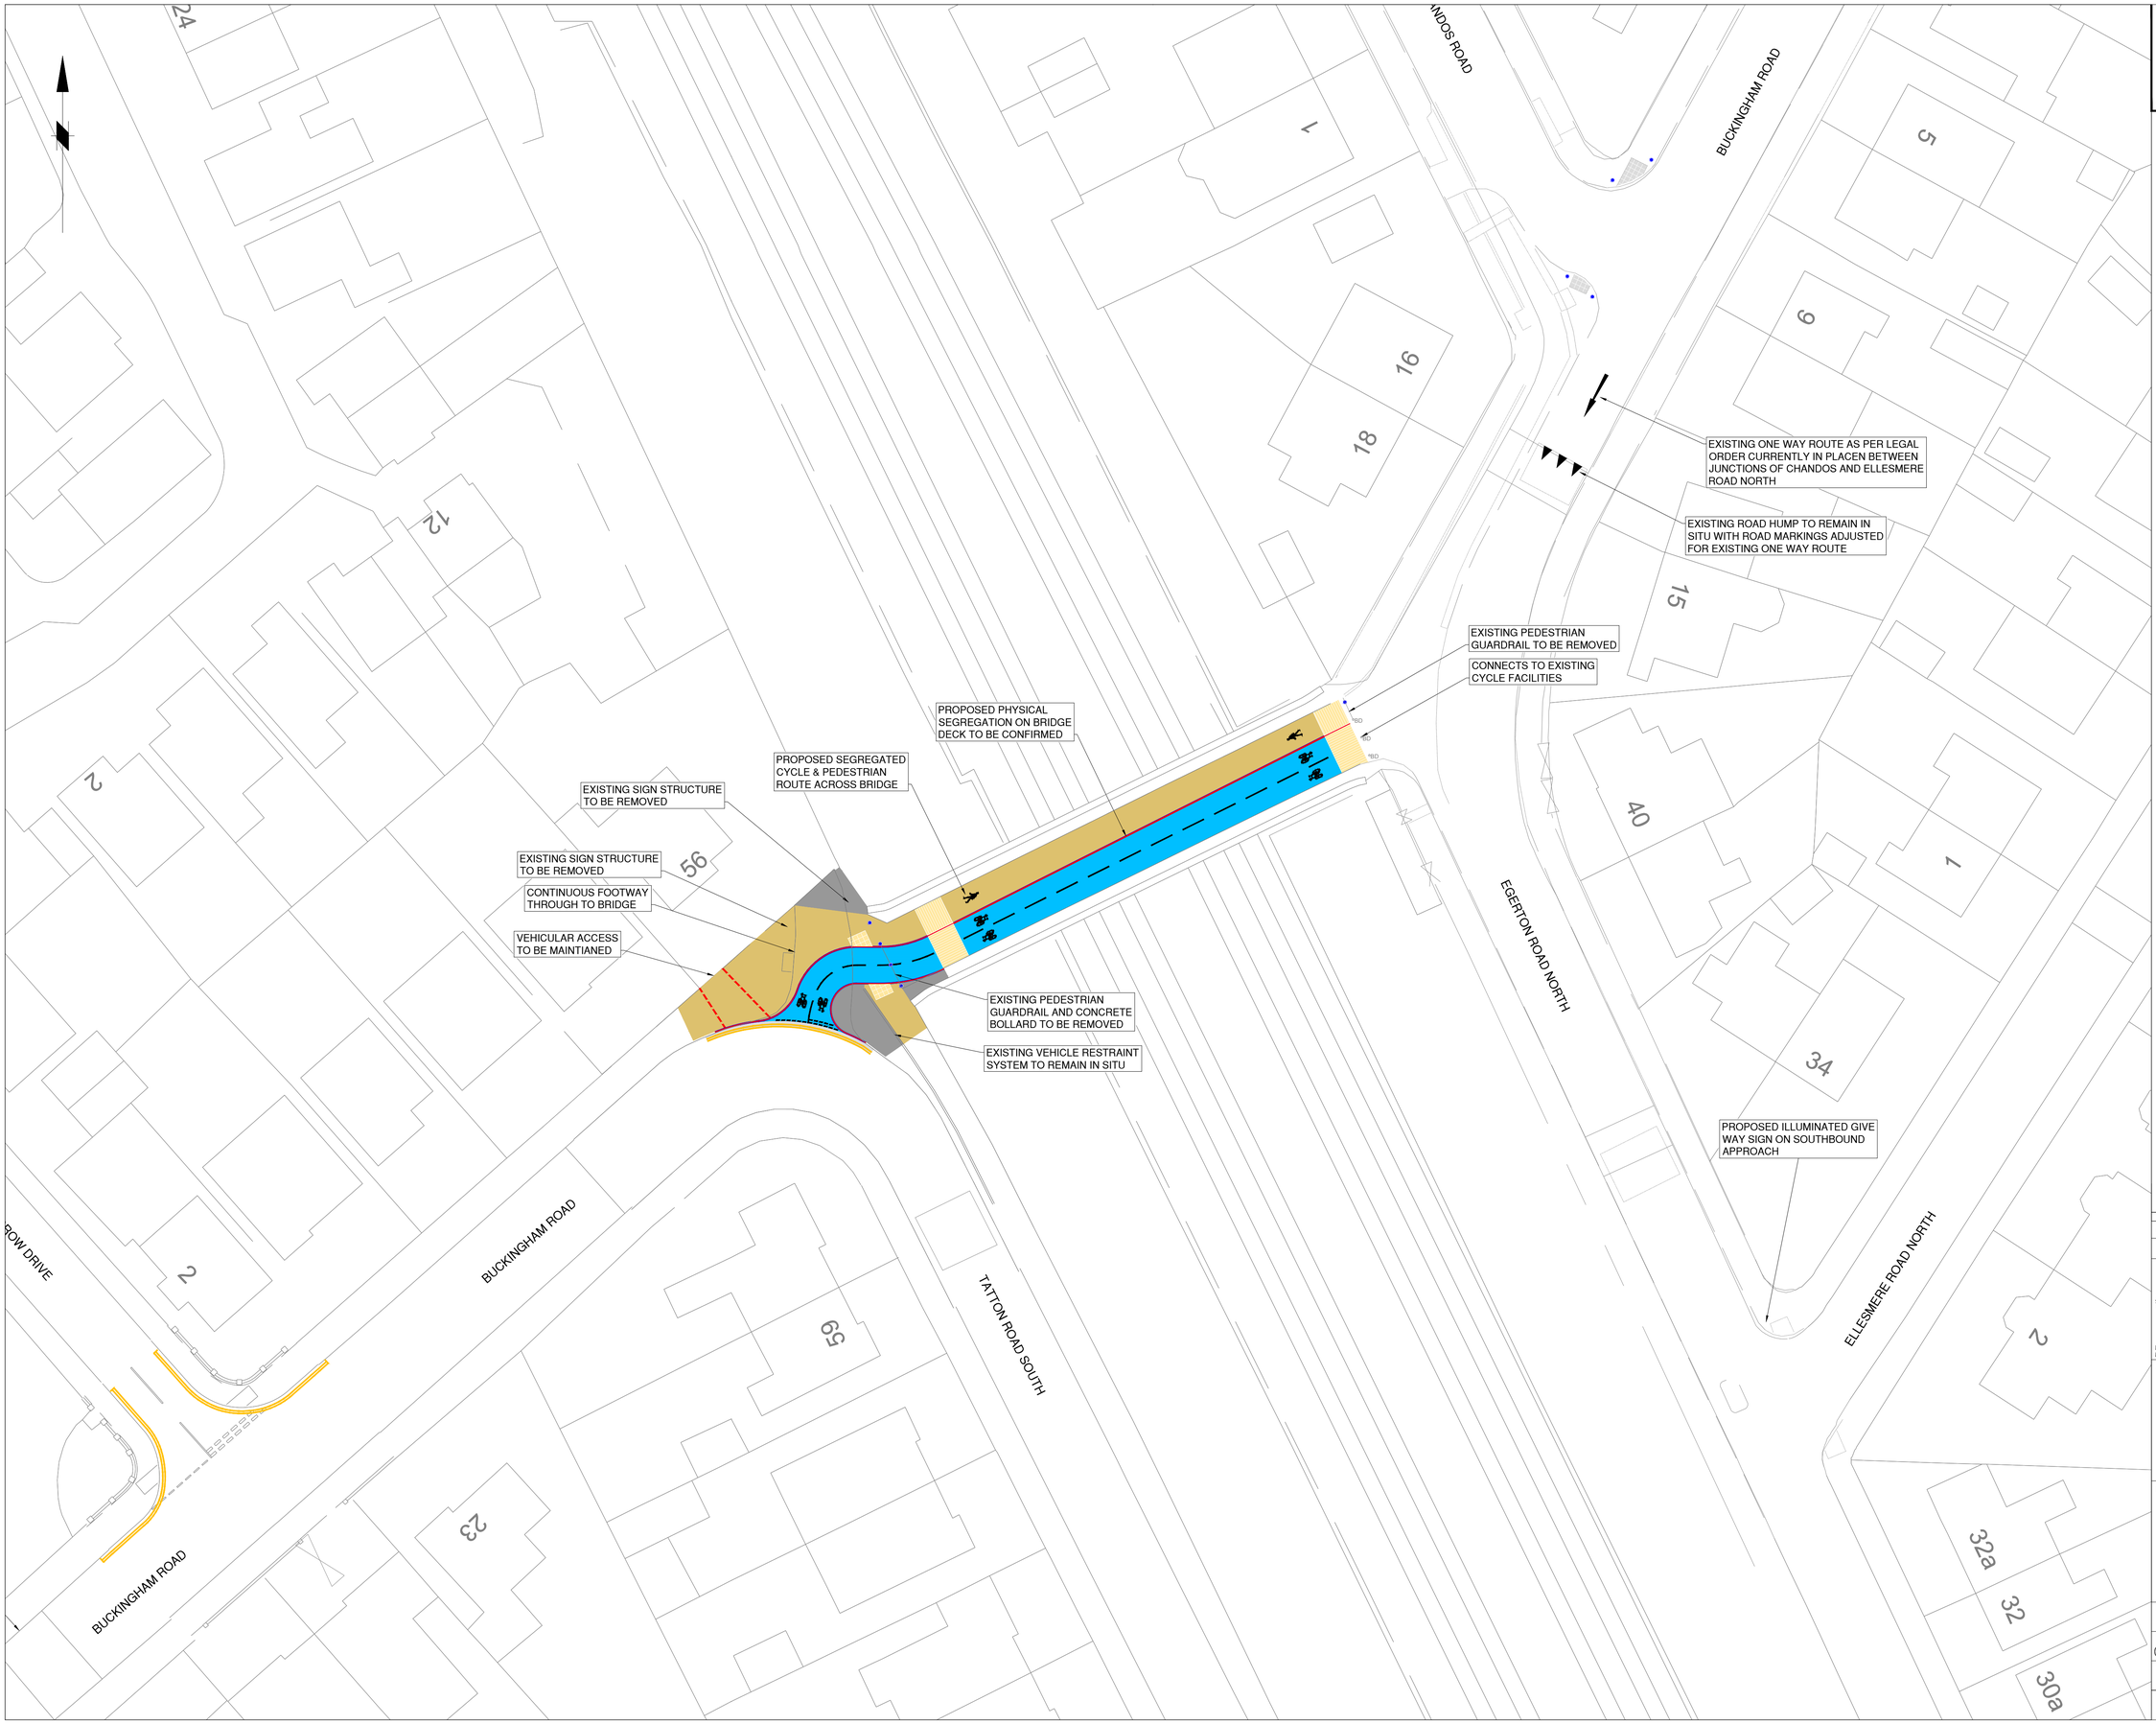
BUCKINGHAM ROAD
CHANDOS ROAD
EGERTON ROAD NORTH
ELLESMERE ROAD NORTH
TATTON ROAD SOUTH
BUCKINGHAM ROAD
ROW DRIVE
BUCKINGHAM ROAD
EXISTING ONE WAY ROUTE AS PER LEGAL ORDER CURRENTLY IN PLACEN BETWEEN JUNCTIONS OF CHANDOS AND ELLESMERE ROAD NORTH
EXISTING ROAD HUMP TO REMAIN IN SITU WITH ROAD MARKINGS ADJUSTED FOR EXISTING ONE WAY ROUTE
EXISTING PEDESTRIAN GUARDRAIL TO BE REMOVED
CONNECTS TO EXISTING CYCLE FACILITIES
PROPOSED PHYSICAL SEGREGATION ON BRIDGE DECK TO BE CONFIRMED
PROPOSED SEGREGATED CYCLE & PEDESTRIAN ROUTE ACROSS BRIDGE
EXISTING SIGN STRUCTURE TO BE REMOVED
EXISTING SIGN STRUCTURE TO BE REMOVED
CONTINUOUS FOOTWAY THROUGH TO BRIDGE
VEHICULAR ACCESS TO BE MAINTIANED
EXISTING PEDESTRIAN GUARDRAIL AND CONCRETE BOLLARD TO BE REMOVED
EXISTING VEHICLE RESTRAINT SYSTEM TO REMAIN IN SITU
PROPOSED ILLUMINATED GIVE WAY SIGN ON SOUTHBOUND APPROACH
24
12
2
56
65
23
1
16
18
5
6
15
40
34
32a
32
30a
2
1
2
1
1
1