


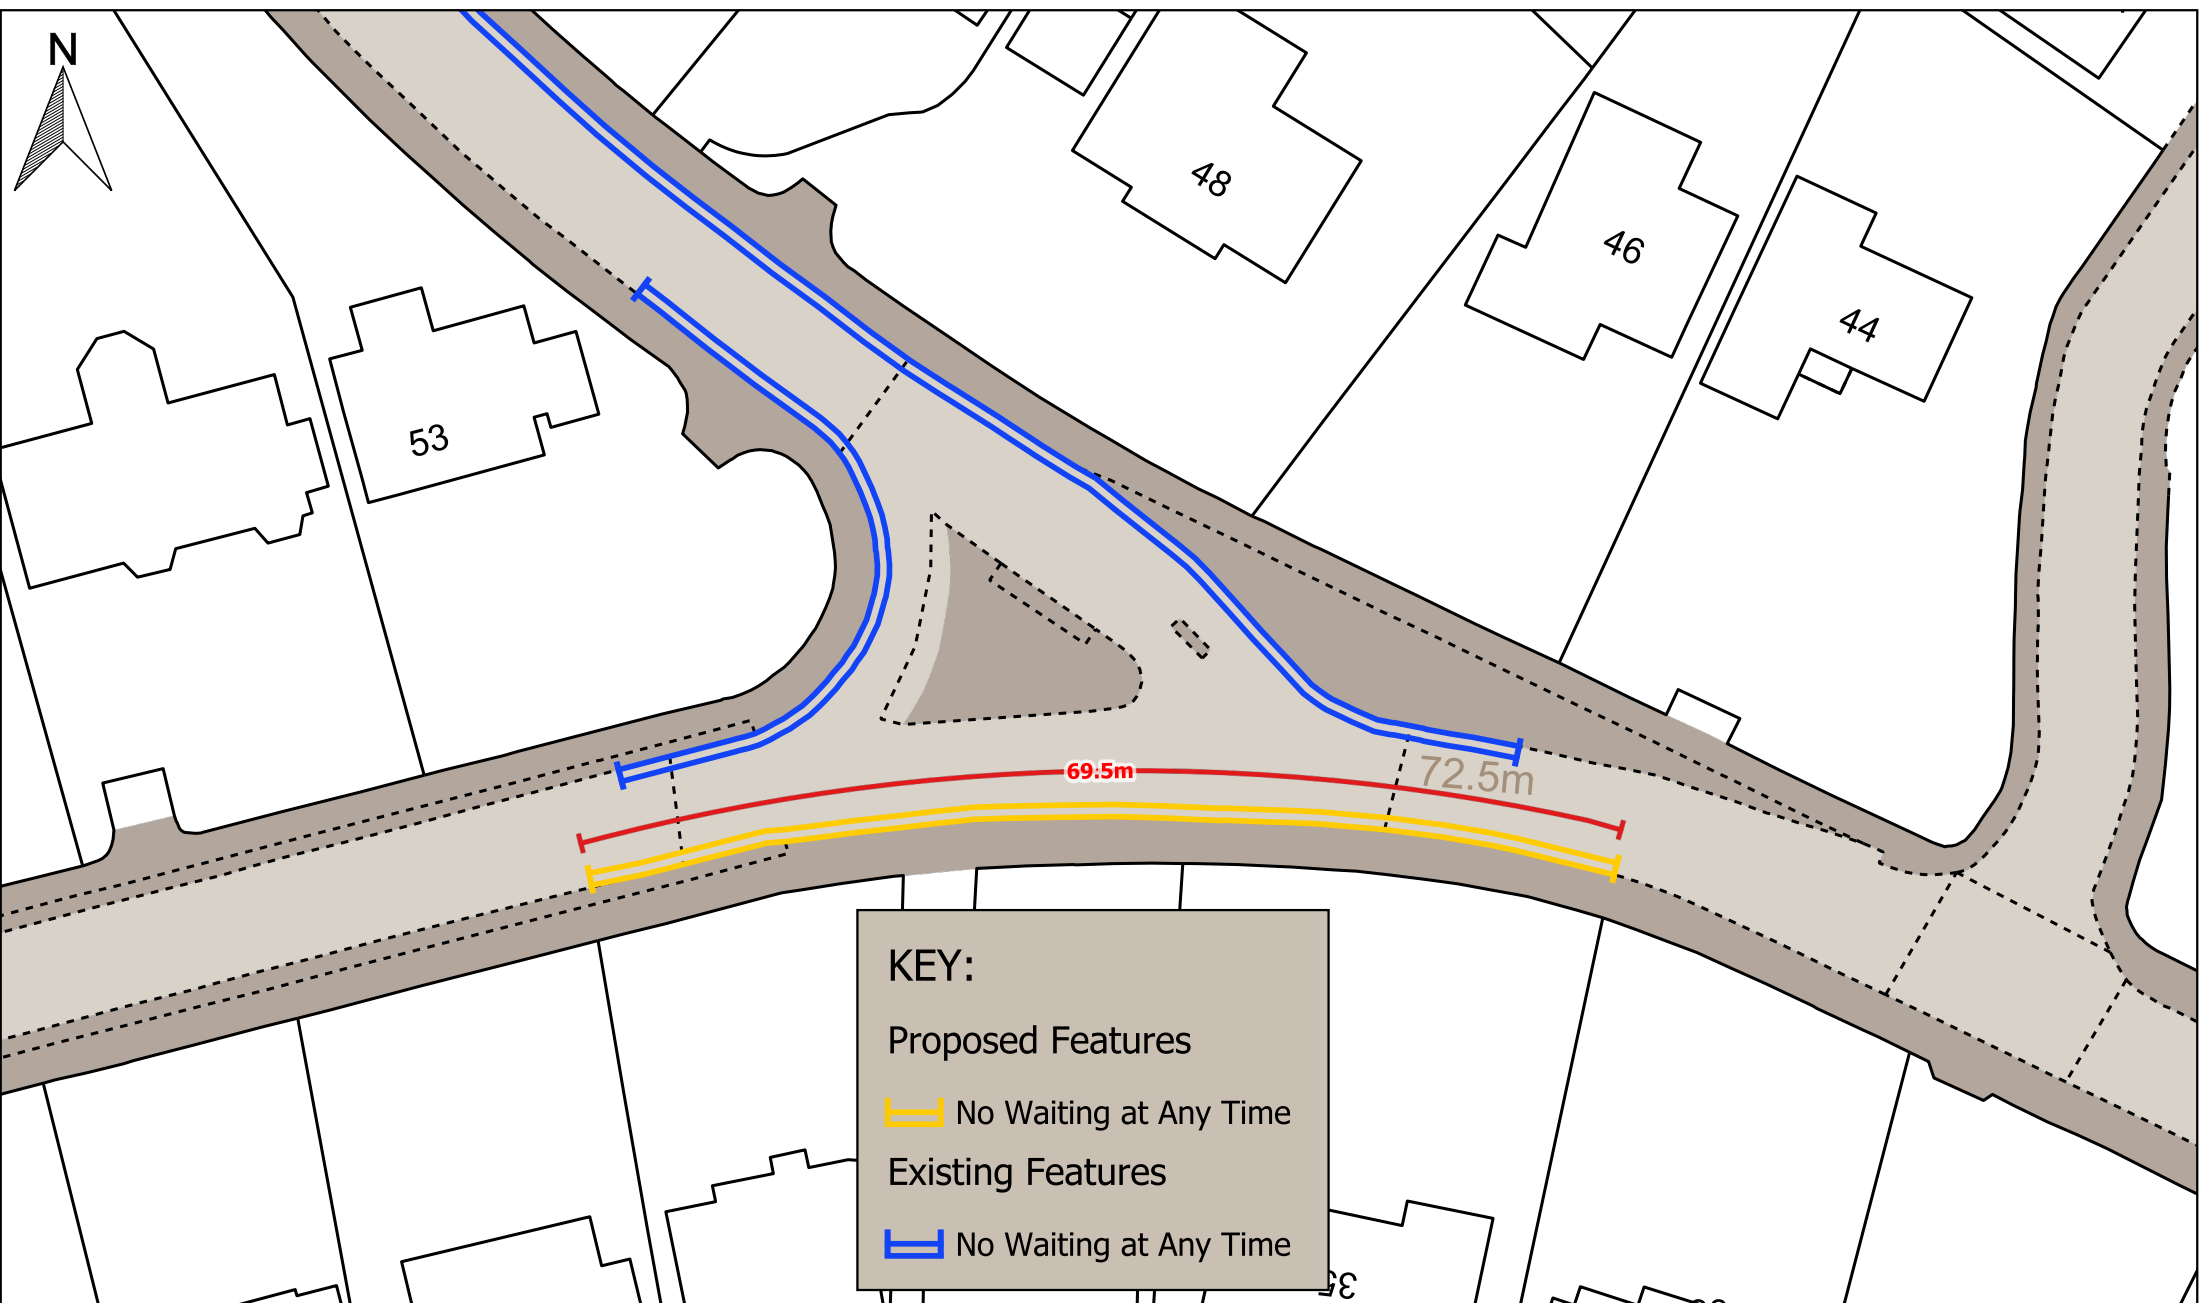

KEY:

Proposed Features

Existing Features



STOCKPORT
METROPOLITAN BOROUGH COUNCIL

Service to Place

Highways and Transportation
Stopford House
Stockport, SK1 3XE

Job Title:	Carwood Road, Bramhall
Drawing Title:	Proposed TRO Carrwood Road, Bramhall

Drawn: WD	Engineer: DK	Checked: SL	Approved: AM
Date: 04-09-26	Date: 04-09-26	Date: 04-09-26	Date: 04-09-26
Drawing Number: NM8 5140 01			Revision: A
© Crown copyright and database rights 2026 Ordnance Survey AC0000804794			Scale @A4: 1:500