This map is reproduced from Ordnance Survey material with the permission of Ordnance Survey on behalf of the Controller of Her Majesty's Stationery Office © Crown copyright.Unauthorised reproduction infringes Crown copyright and may lead to prosecution or civil proceedings.Stockport Metropolitan Borough Council 100019571 2015

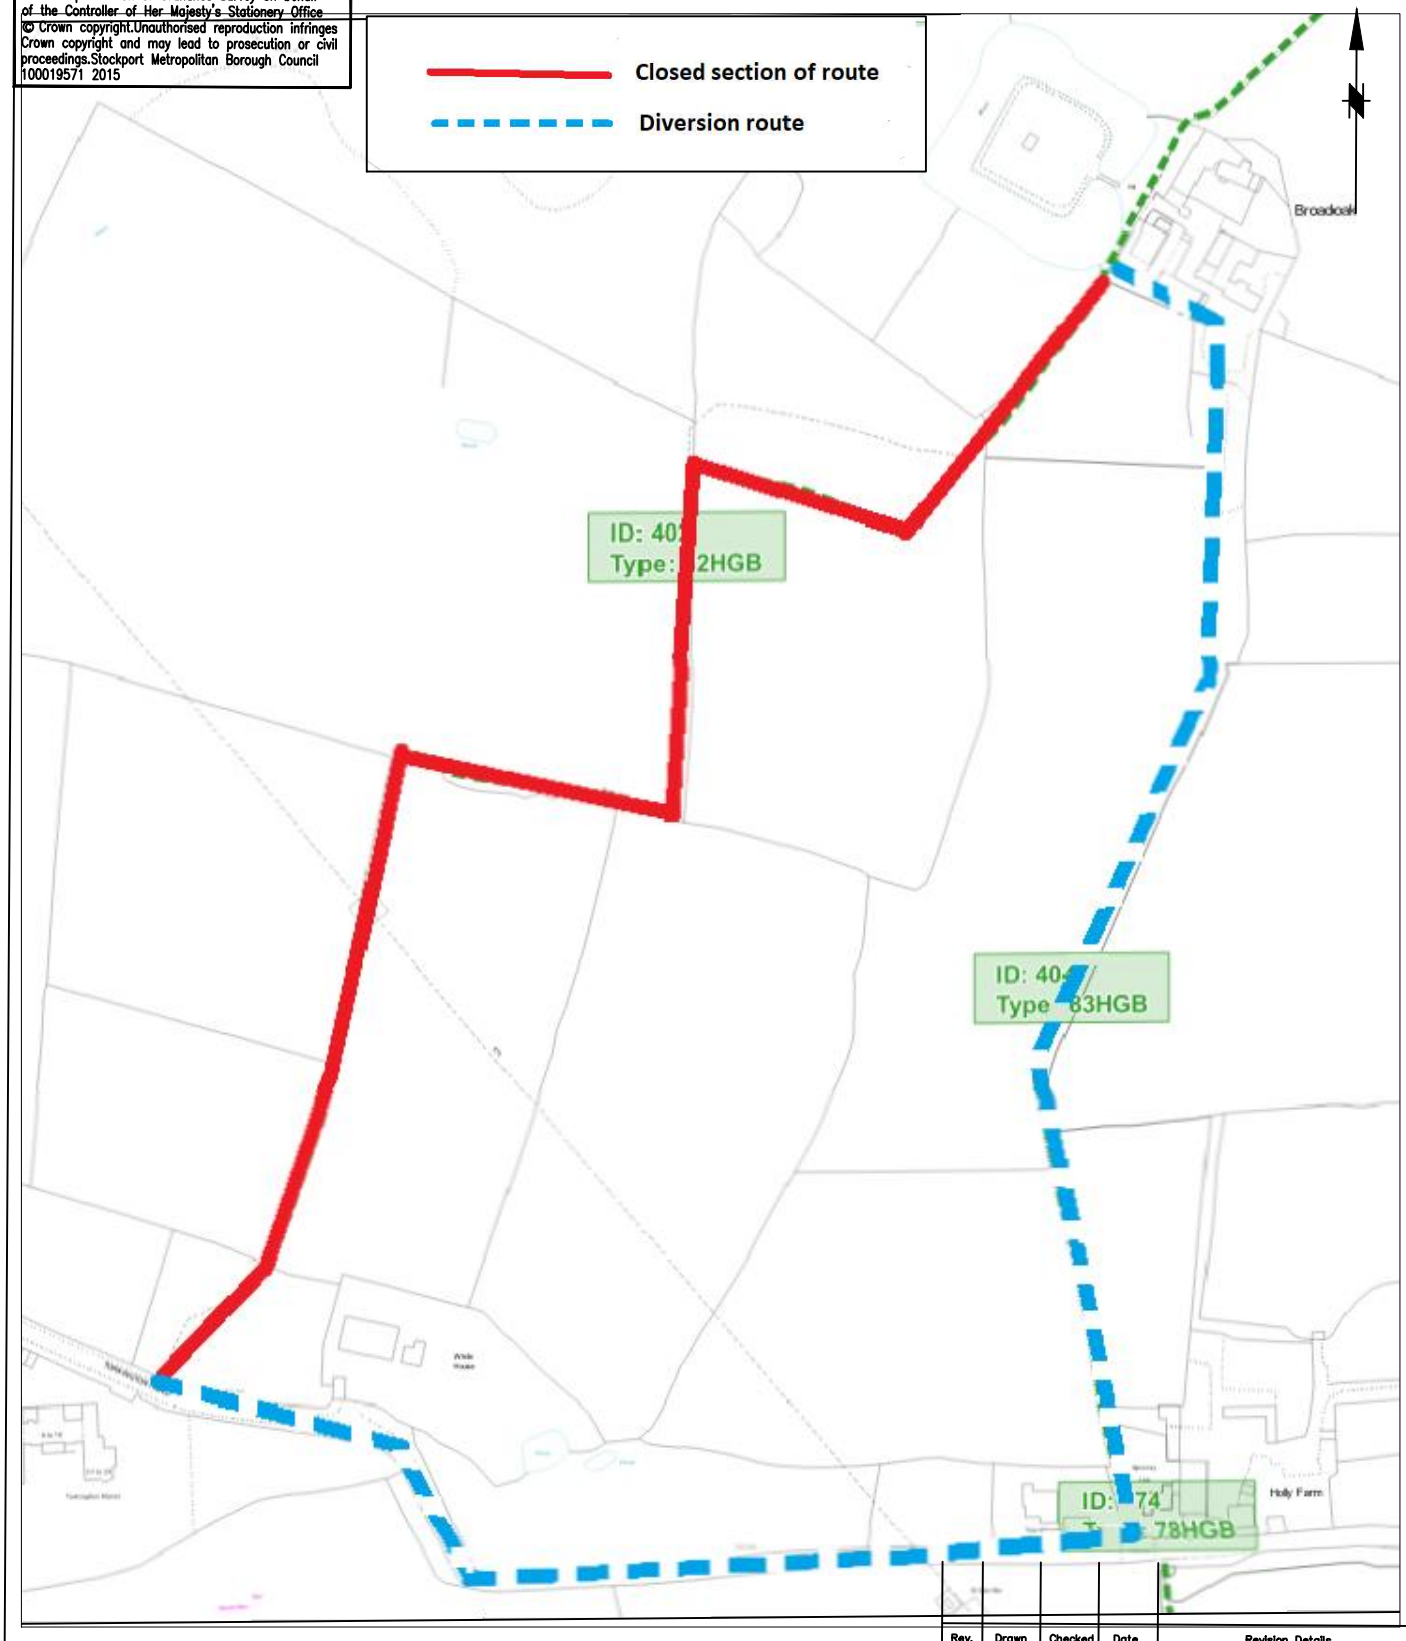

Rev.	Drawn	Checked	Date	Revision Details

STOCKPORT
METROPOLITAN BOROUGH COUNCIL

HIGHWAYS AND TRANSPORTATION
STOPFORD HOUSE
STOCKPORT SK1 3XE
Tel: 0161 474
FAX: 0161

CAROLINE SIMPSON
CORPORATE DIRECTOR
PLACE

DRAWN	ENGINEER	CHECKED	APPROVED
NMR			GOC
DATE 13/5/2019	DATE	DATE	DATE
SCALE		SCG No.	
DRAWING NUMBER			Revision

JOB TITLE
Balfour Beatty footpath closure 3

DRAWING TITLE
82 HGB closure and diversion