


This map is reproduced from Ordnance Survey material with the permission of Ordnance Survey on behalf of the Controller of His Majesty's Stationery Office © Crown copyright.Unauthorised reproduction infringes Crown copyright and may lead to prosecution or civil proceedings.Stockport Metropolitan Borough Council AC0000804794 2026

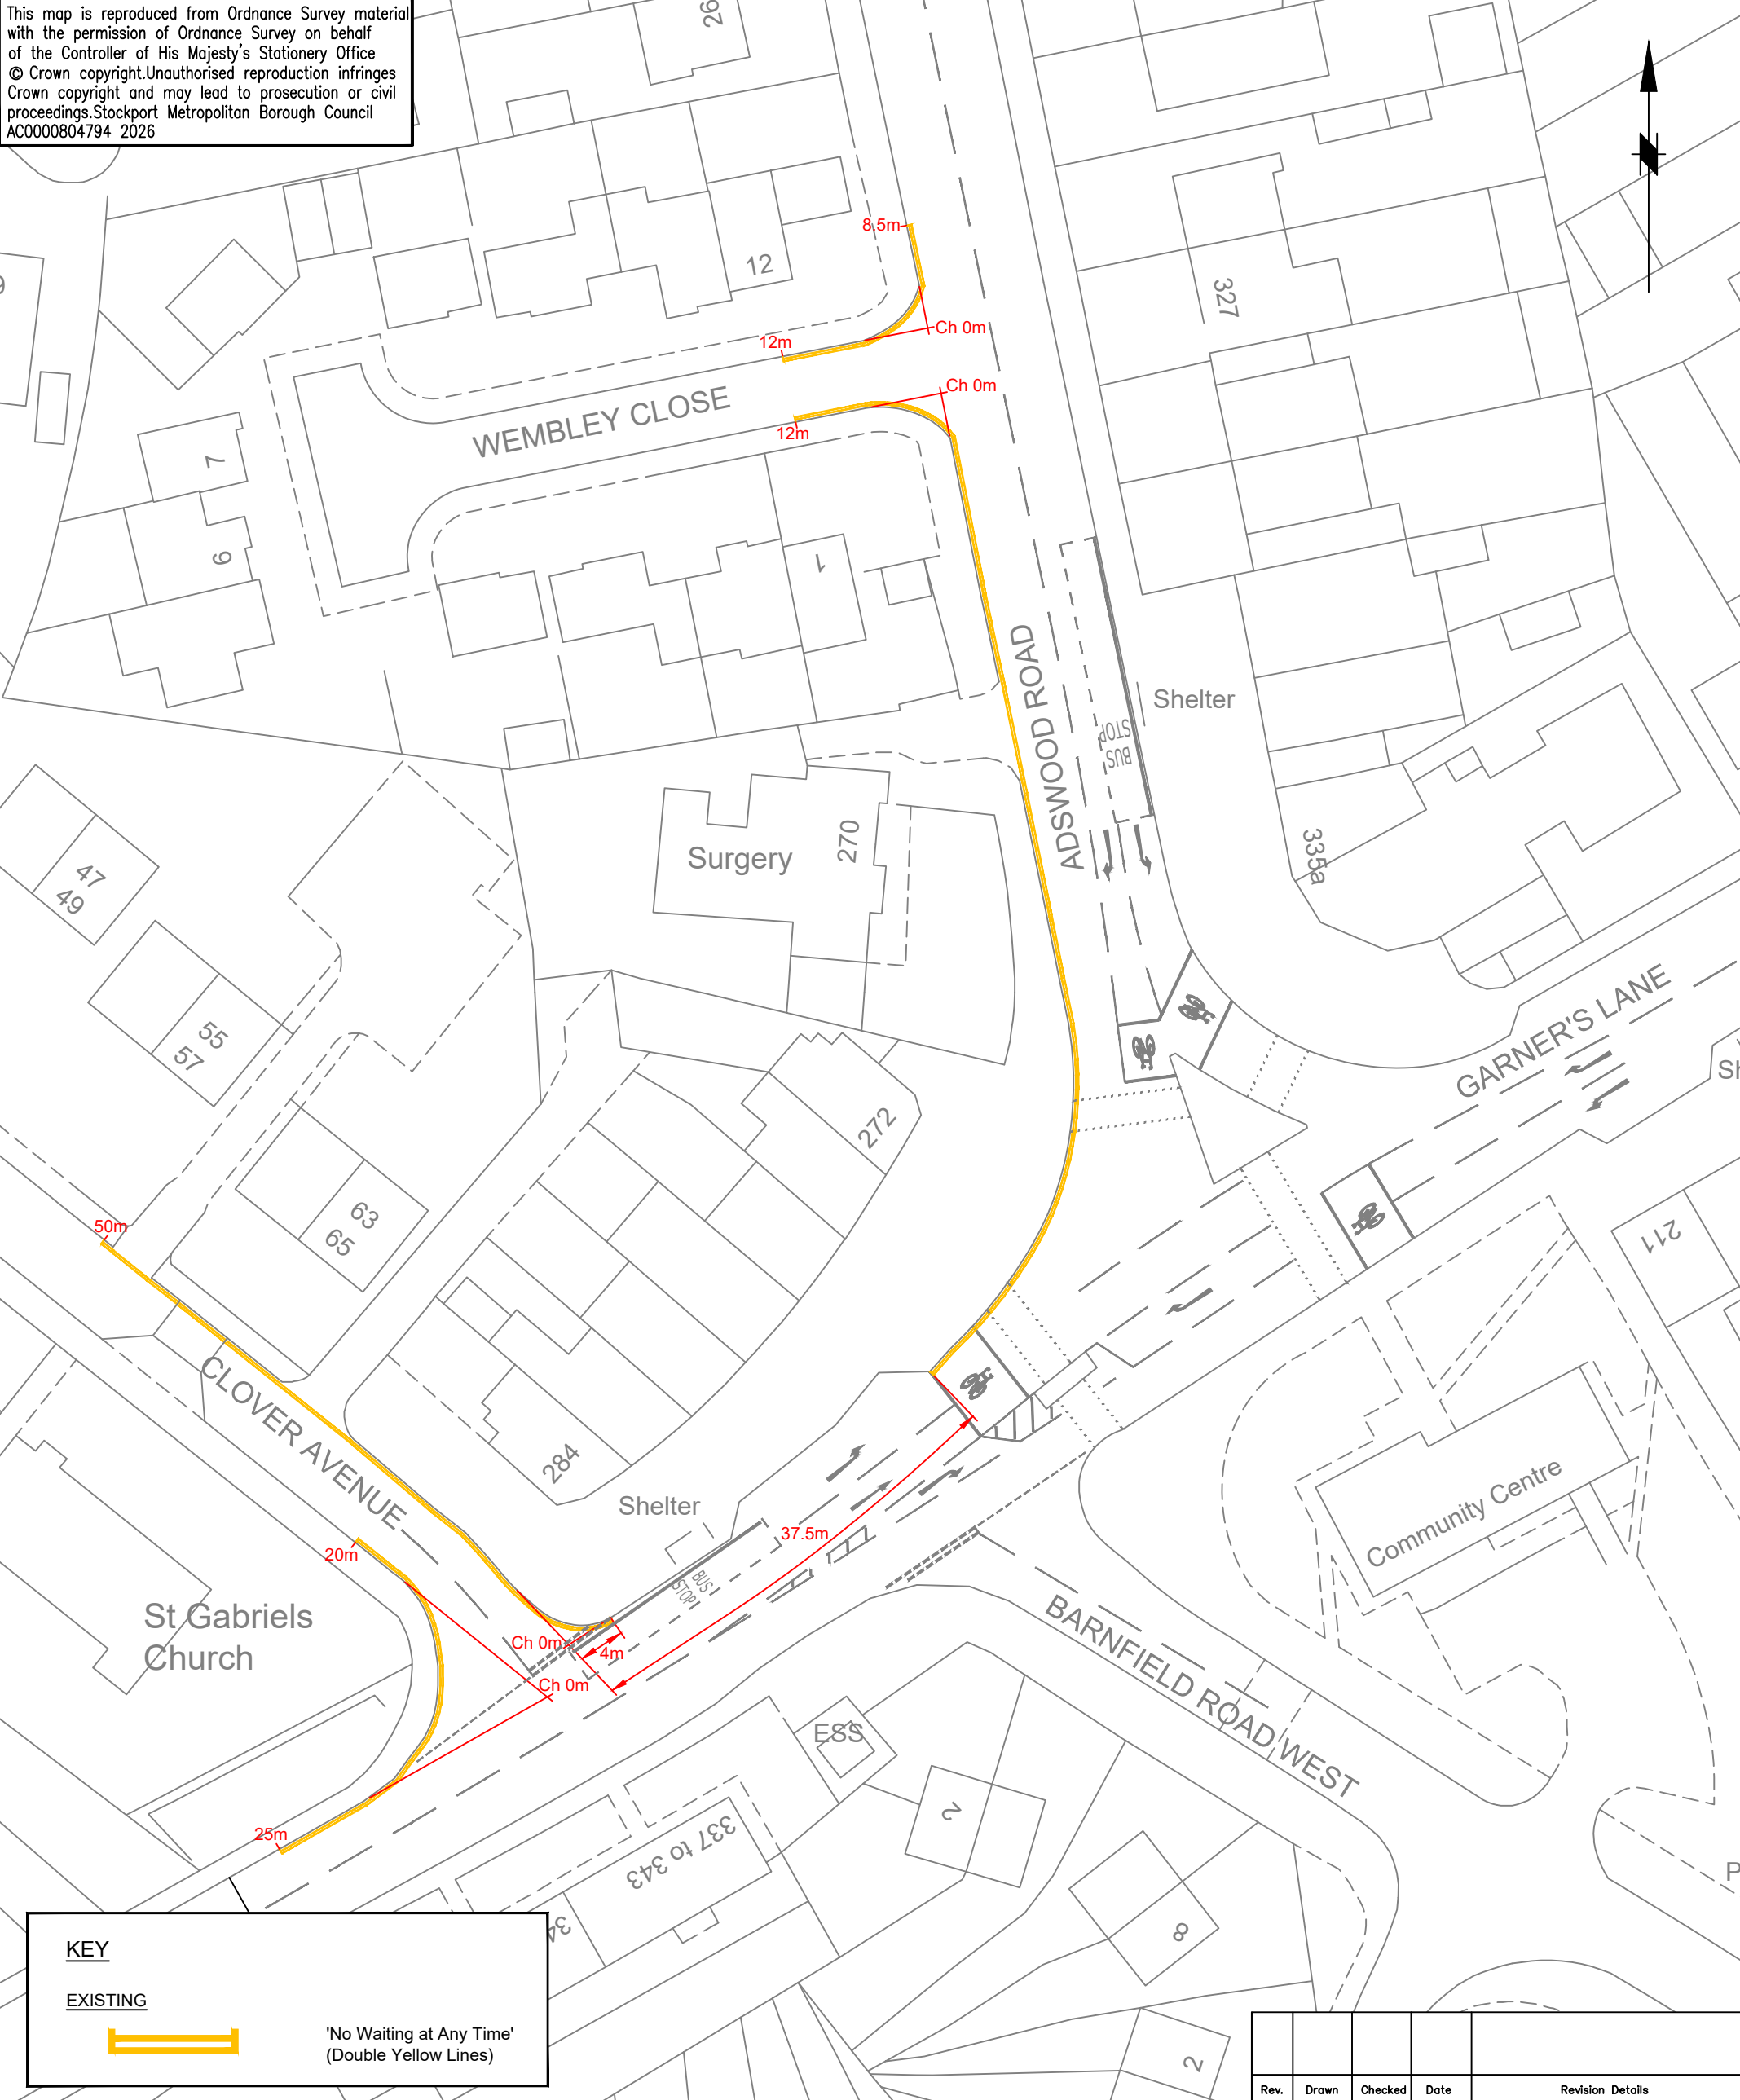

KEY

EXISTING



'No Waiting at Any Time'
(Double Yellow Lines)



STOCKPORT
METROPOLITAN BOROUGH COUNCIL

HIGHWAYS AND TRANSPORTATION
STOPFORD HOUSE
STOCKPORT SK1 3XE

MARK GLYNN
DIRECTOR OF PLACE MANAGEMENT

JOB TITLE

Clover Avenue / Adswood Road, Adswood

DRAWN

CP

ENGINEER

G'O'C

CHECKED

SL

APPROVED

AM

DATE

21/07/2026

DATE

21/07/2026

DATE

21/07/2026

DATE

21/07/2026

SCALE

1:500@A3

SCG No.

DRAWING NUMBER

NM8 - 5338 - 03

Revision

A

DRAWING TITLE

Existing Traffic Regulation Order
'No Waiting at Any Time'

Rev.	Drawn	Checked	Date	Revision Details