
INDUSTRIAL SPACE FOR LEASE

±12,977 SF

1987 Davis Street
San Leandro, CA 94577

Prologis San Leandro 10



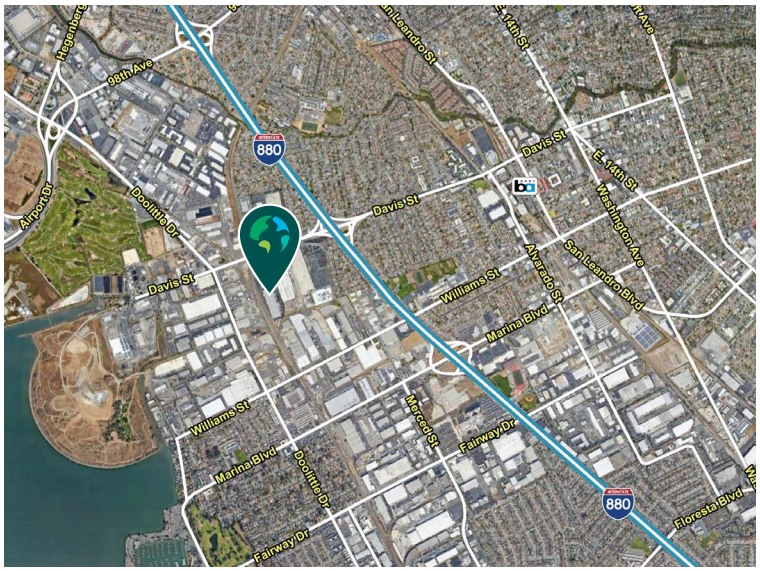

- Close proximity to Oakland International Airport and the Port of Oakland.
- Excellent access to Interstate 880 via Davis Street.
- Walking distance to Costco, Home Depot and Walmart.

Property Features


Available Space	±12,977 SF
Office SF	±680 SF
Clear Height	±24’
Dock Doors	2
Drive-In Doors	1
Electrical Service	200 Amps @ 277/480 Volts*
Sprinkler	0.33 GPM / 3,000 SF
Column Spacing	None
Lease Rate	Call Broker
Available	Now

*Tenant to confirm

Unlock the full potential of your **warehouse with one strategic, single-source partner.**

PROLOGIS SAN LEANDRO 10
1987 DAVIS STREET
SAN LEANDRO
±12,977 SF

- AVAILABLE
- LEASED
- LAND
- WATER
- YARD
- EV PARKING
- DOCK DOOR
- DRIVE-IN DOOR
- RAIL DOOR

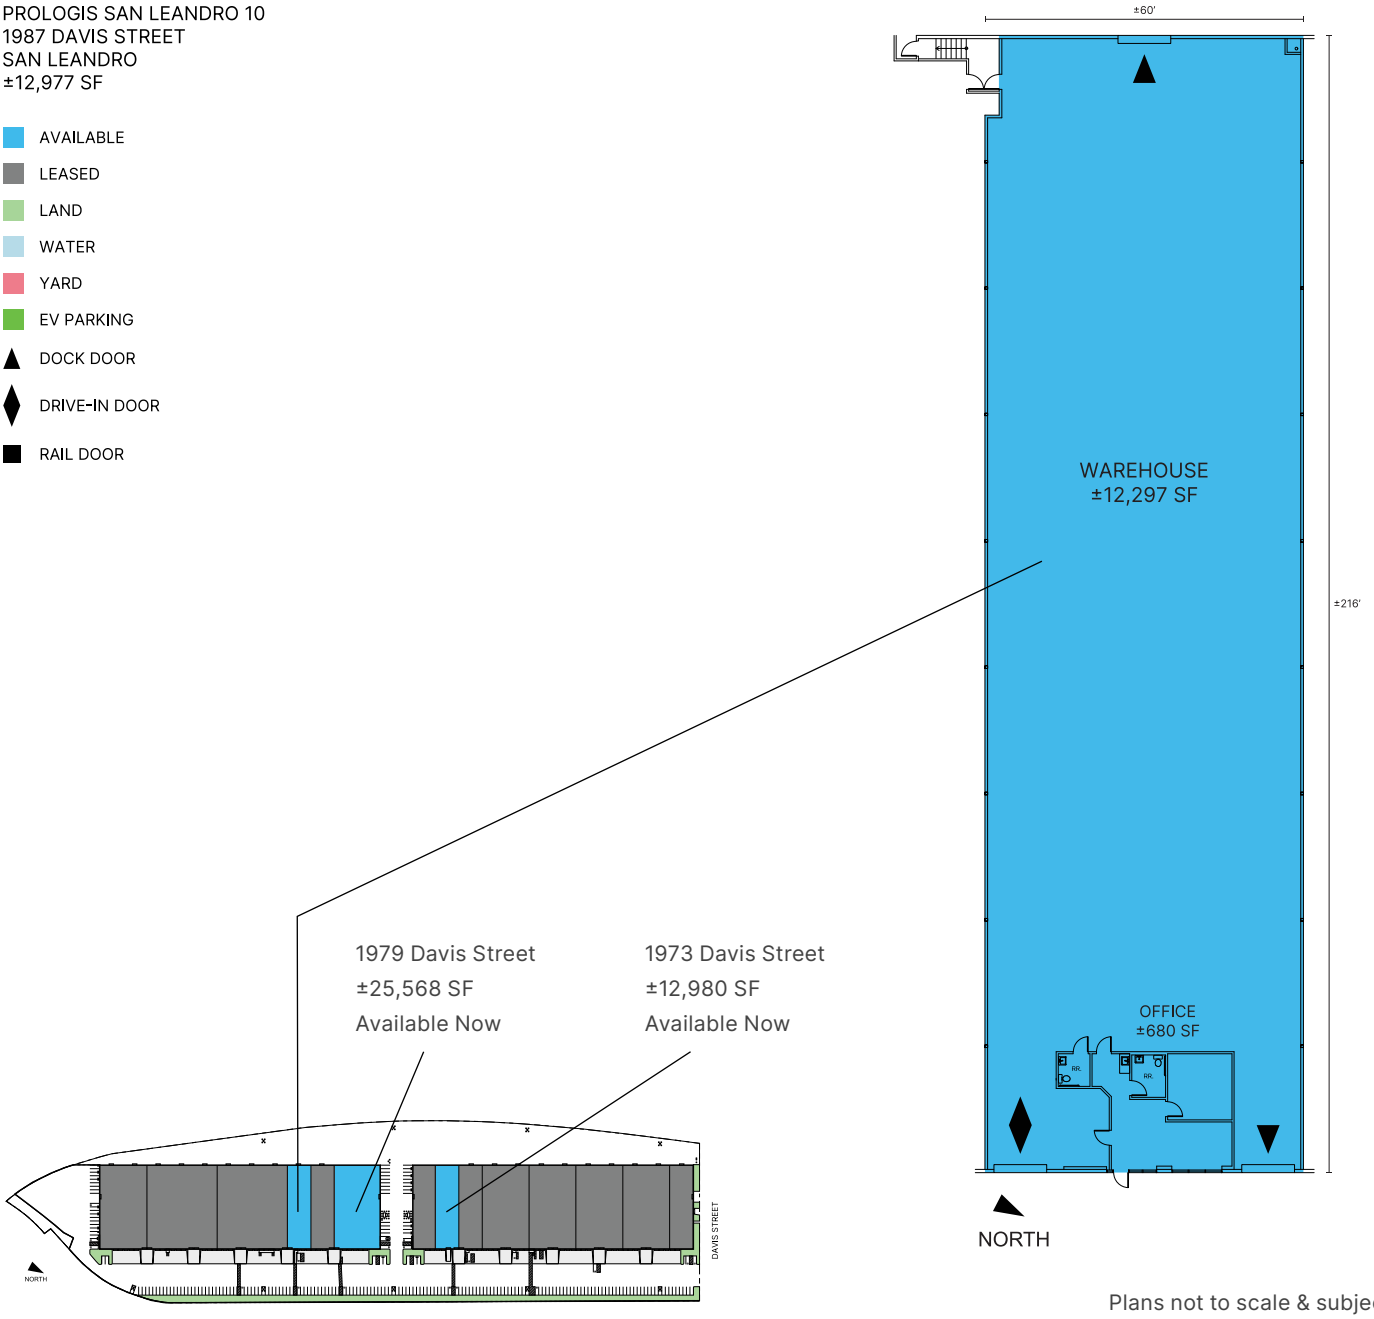

Plans not to scale & subject to change

KBC Advisors
Sam Higgins, SIOR
sam.higgins@kbcadvisors.com
ph +1 415 987 8798
DRE License# 01329023

KBC Advisors
Kevin Kennick
kevin.kennick@kbcadvisors.com
ph +1 925 330 1601
DRE License# 02110600

Prologis
Preeti Goyal
pgoyal2@prologis.com
ph +1 415 733 9519

Prologis CA DRE License# 01944561

prologis.com

All rights reserved. No warranty or representation, expressed or implied, is made as to the accuracy of the information contained herein, and same is submitted subject to error and omissions.

GO BEYOND THE BUILDING

Prologis Essentials is the single source for warehouse solutions to keep facilities running at a high level of efficiency. Our offerings are easy and convenient to procure and implement, providing support for move-in, moving forward, and growing any business.

MATERIAL HANDLING

A. Racking & Shelving
- I. Layout and Design
- II. New and Used Material
- III. Permitting Services
- IV. Buybacks and Liquidations

B. Forklifts
- I. Electric and Propane
- II. New, Used, and Refurbished
- III. Rentals
- IV. Service

ENERGY

A. Solar

B. LED Lighting

C. EV Charging

D. Generators

AUTOMATION/ ADVANCED SOLUTIONS

A. Conveyor and Sortation

B. Locus Robotics

C. VLMs, Shuttles, Carousels, AS/RS

D. Pick Modules/Mezzanine

SMART BUILDING

A. Fiber Backbone

B. Network and Cabling

C. Internet Service

D. Access Points

E. Security Cameras and Monitoring Services

F. Badge Access and Control

G. Barcode Scanning

PRODUCTS AND SERVICES

A. Moving and Relocation Services

B. HVLS Fans


C. Office Furniture

D. In-Plant Modular Offices

E. Yard Ramps

F. Janitorial Service

G. Pest Control

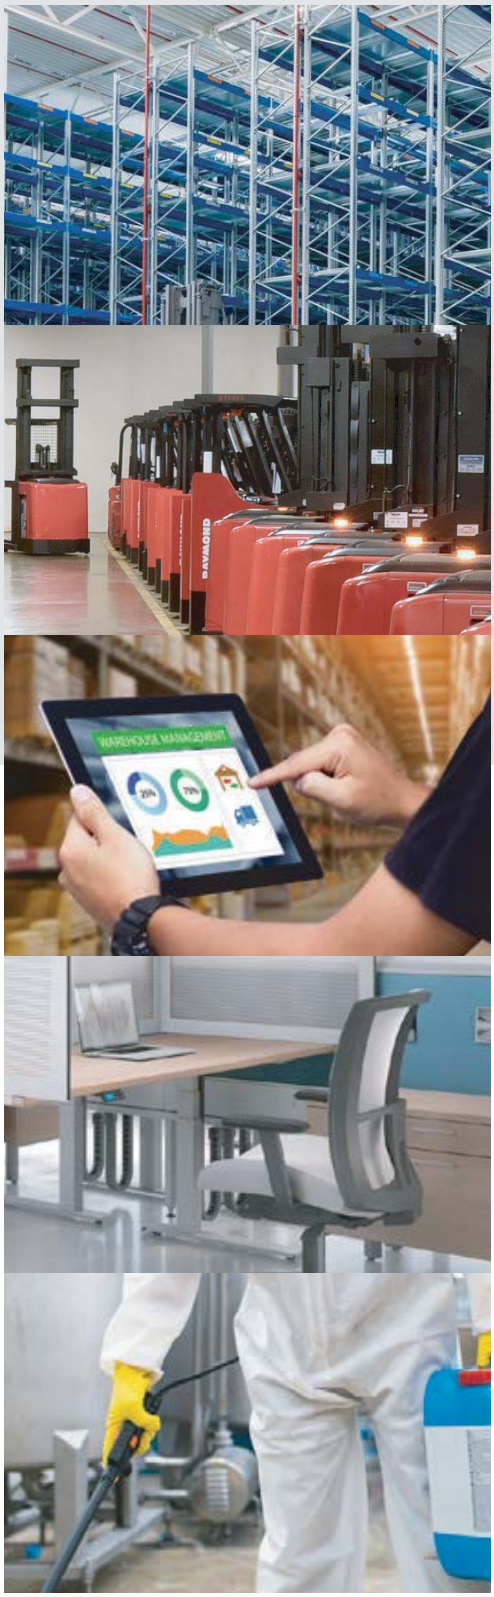

John Kenley
Essentials Solutions Manager
jkenley@prologis.com
415-733-9402

PROLOGIS® ESSENTIALS

www.prologisessentials.com