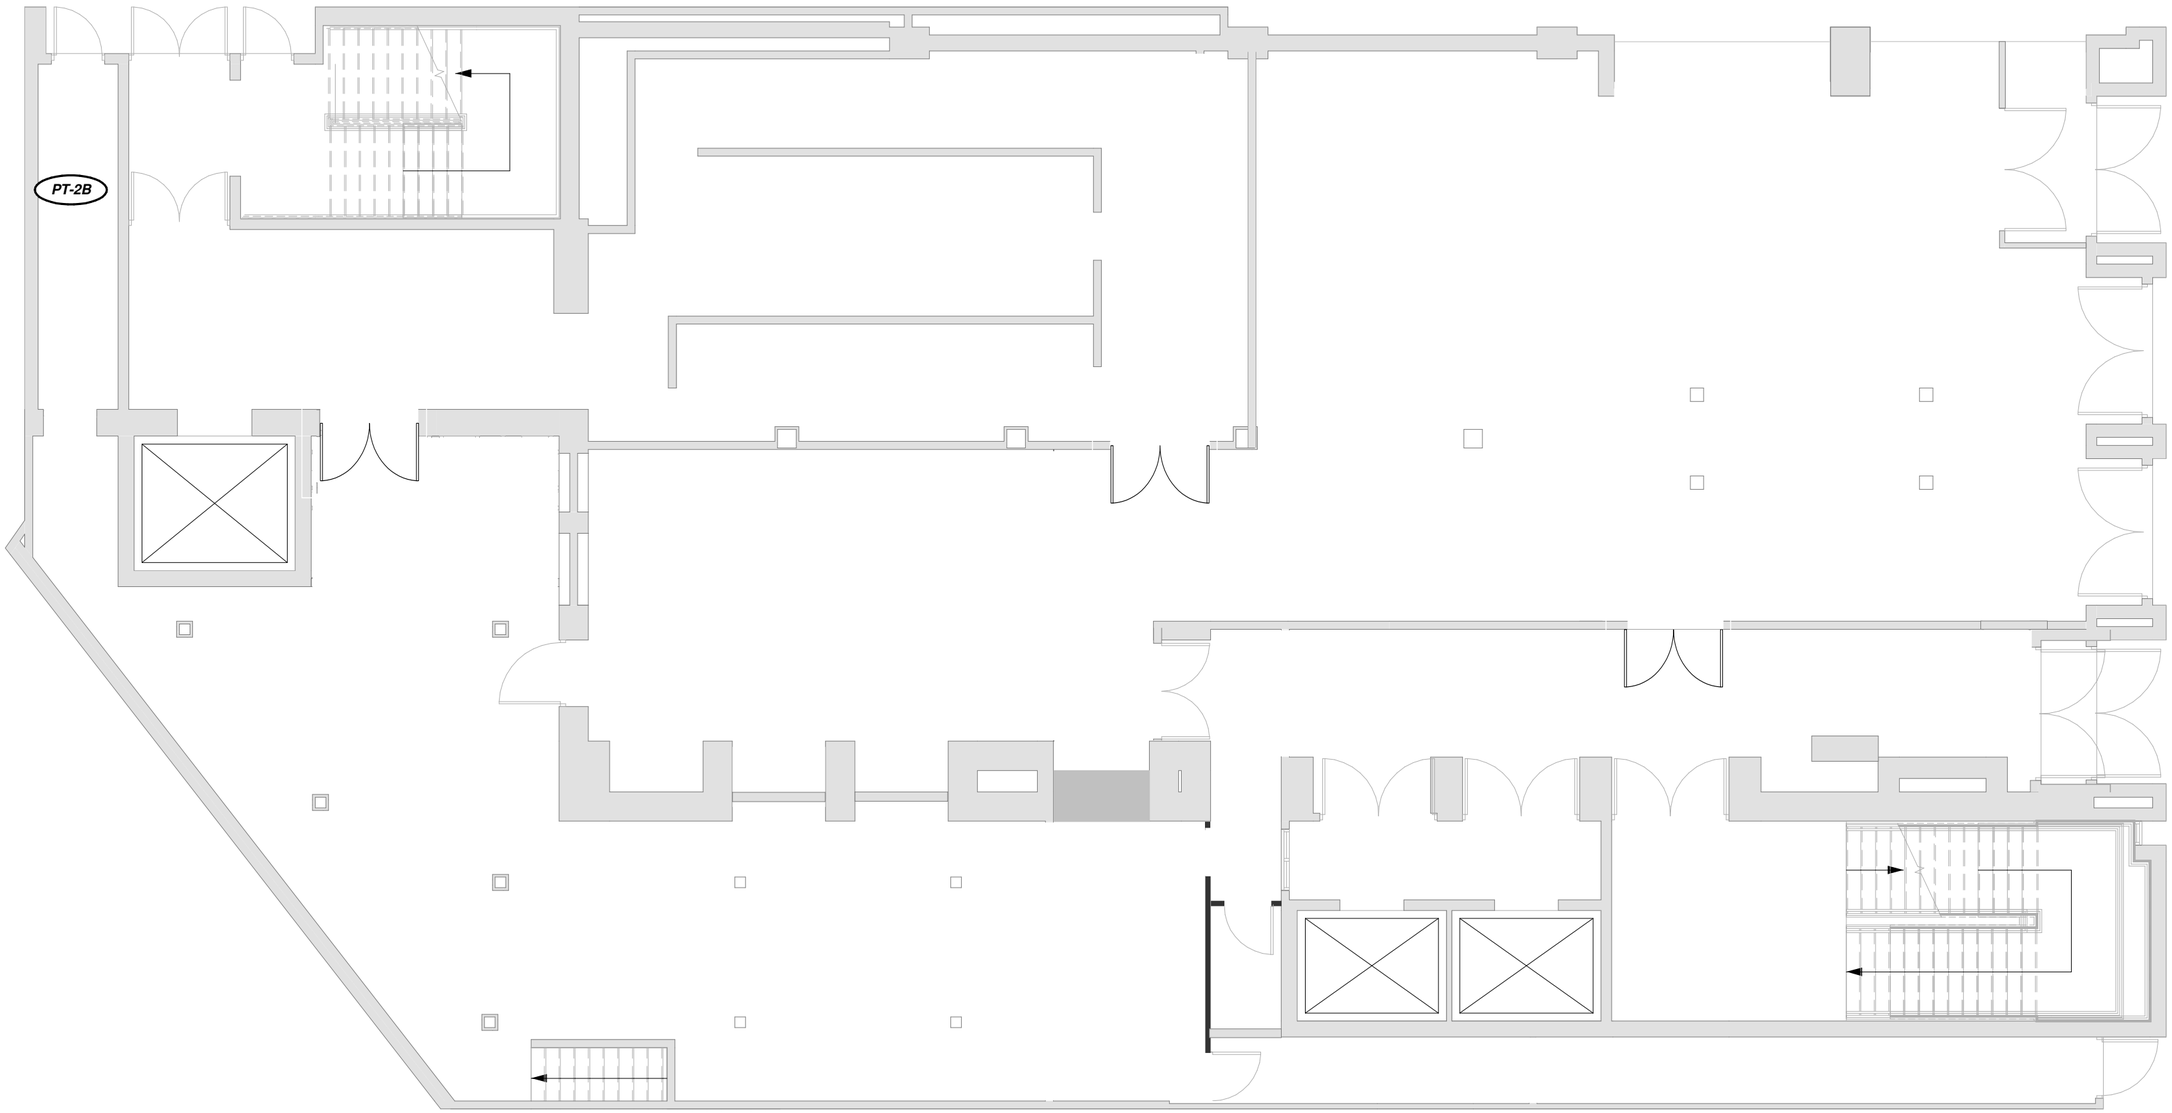

1 FIRST/GROUND FLOOR PLAN

A701