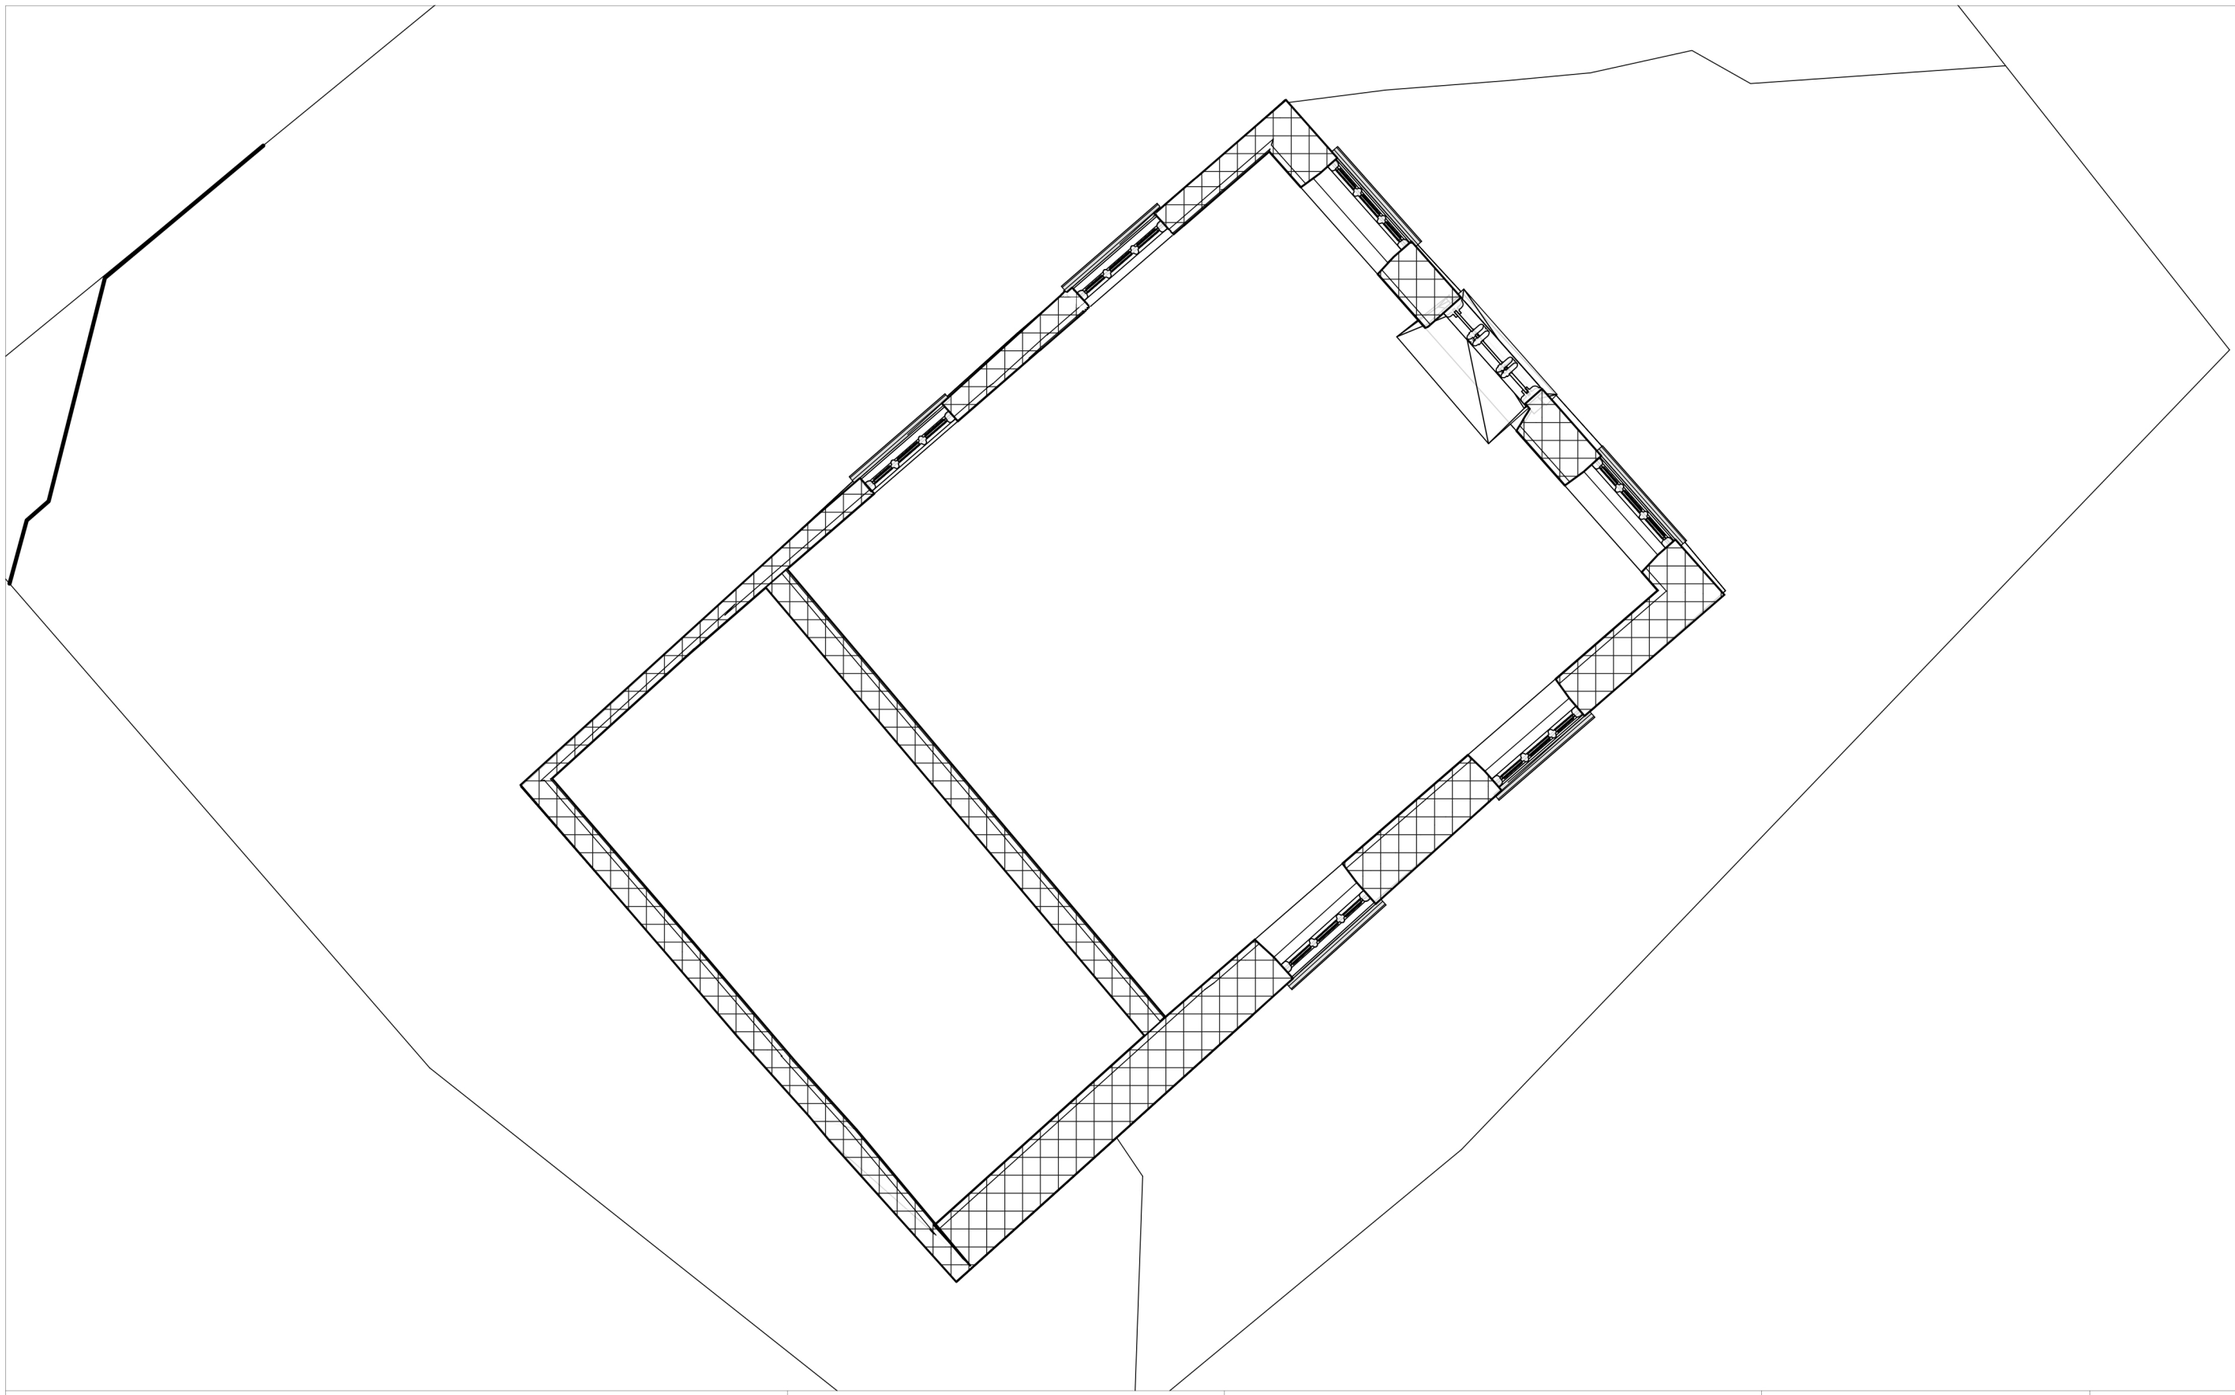


Carleton Immersive Media Studio

Carleton University
Visualization and Simulation Building,
Fourth Floor
1125 Colonel By Drive
Ottawa, ON, K1S5B6

t: 613 520 2600 x2867
f: 613 520 7841
info@cims.carleton.ca
www.cims.carleton.ca

Auld Kirk

Plan


Project	CDMICA
Date	31 October 2013
Drawn by	C. Hanley
Checked by	Checker

A101


Do not scale drawings.

Scale

2013-10-31 19:42:38

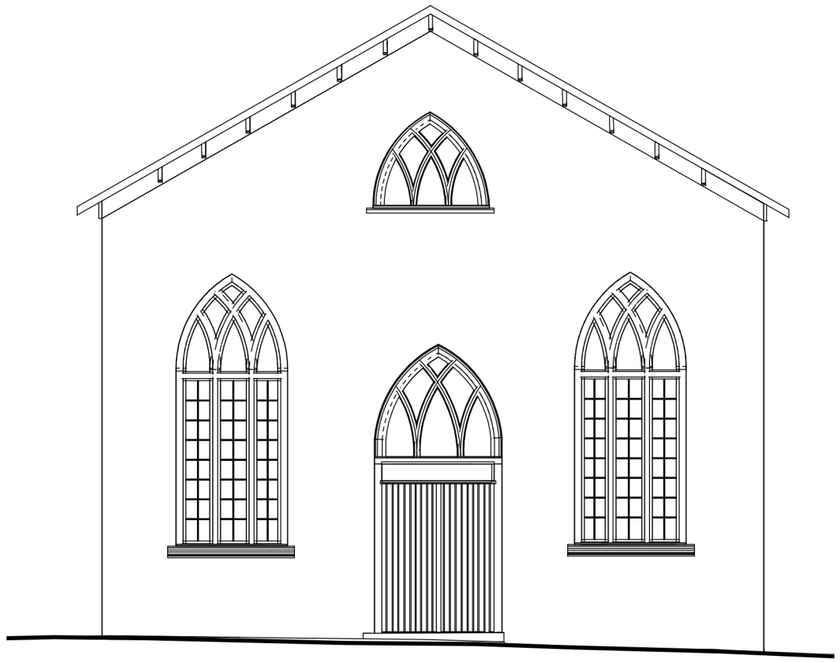

North-East Facade
1:100

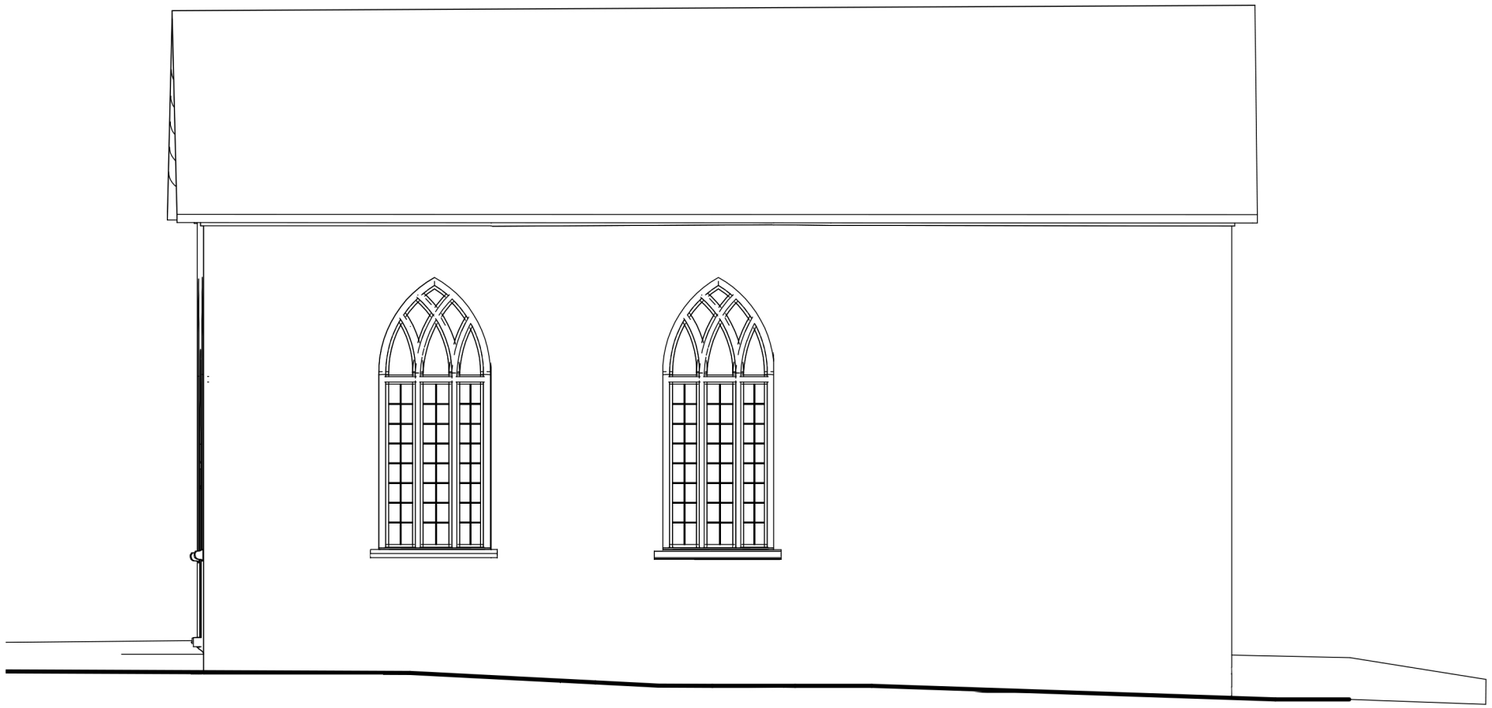

North-West Facade
1:100

Carleton Immersive Media Studio

Carleton University
Visualization and Simulation Building,
Fourth Floor
1125 Colonel By Drive
Ottawa, ON, K1S5B6

t: 613 520 2600 x2867
f: 613 520 7841
info@cims.carleton.ca
www.cims.carleton.ca

Auld Kirk

Elevations


Project	CDMICA
Date	31 October 2013
Drawn by	C. Hanley
Checked by	Checker


A102

Do not scale drawings.

Scale 1 : 100

2013-10-31 23:07:18

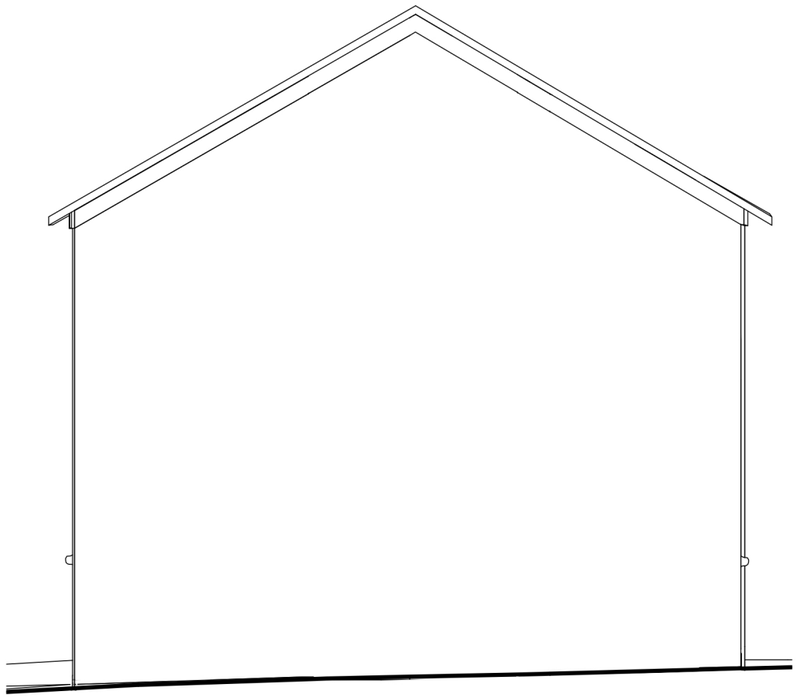

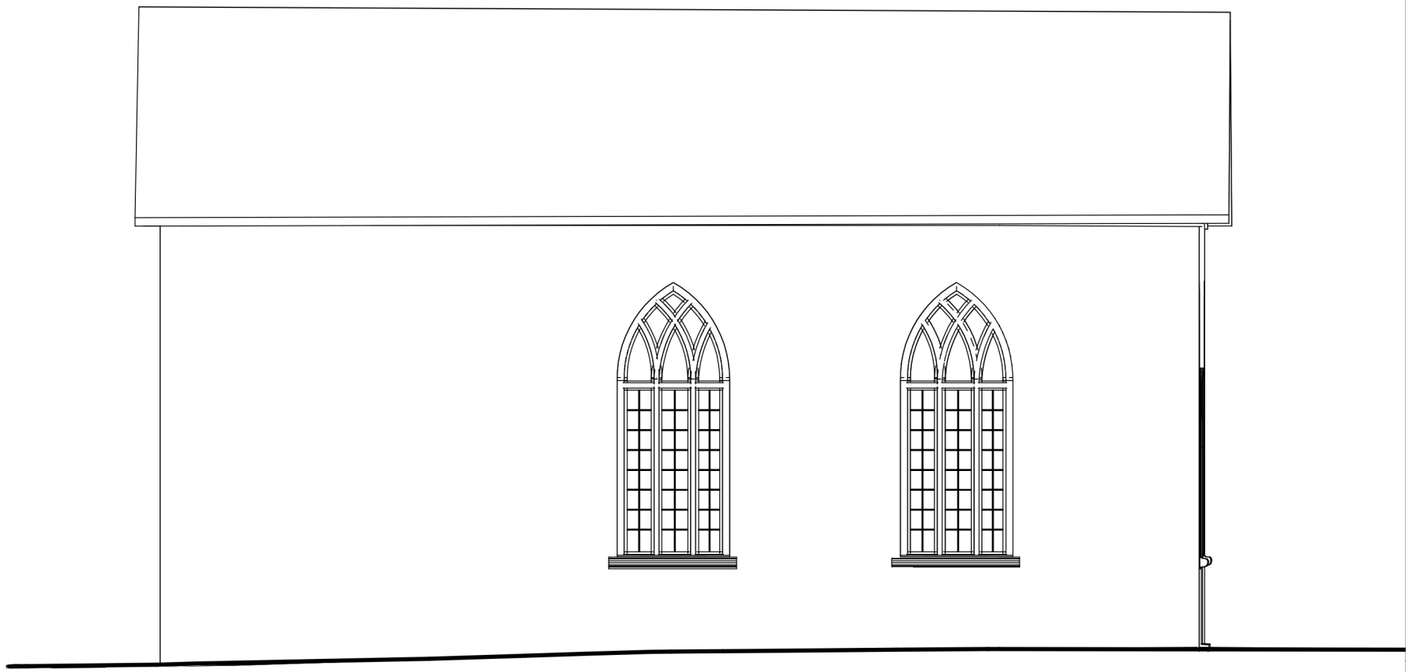

Carleton Immersive Media Studio

Carleton University
Visualization and Simulation Building,
Fourth Floor
1125 Colonel By Drive
Ottawa, ON, K1S5B6

t: 613 520 2600 x2867
f: 613 520 7841
info@cims.carleton.ca
www.cims.carleton.ca

Auld Kirk

Elevations


Project	CDMICA
Date	31 October 2013
Drawn by	C. Hanley
Checked by	Checker

A103

Do not scale drawings.

Scale 1 : 100

2013-10-31 20:49:00

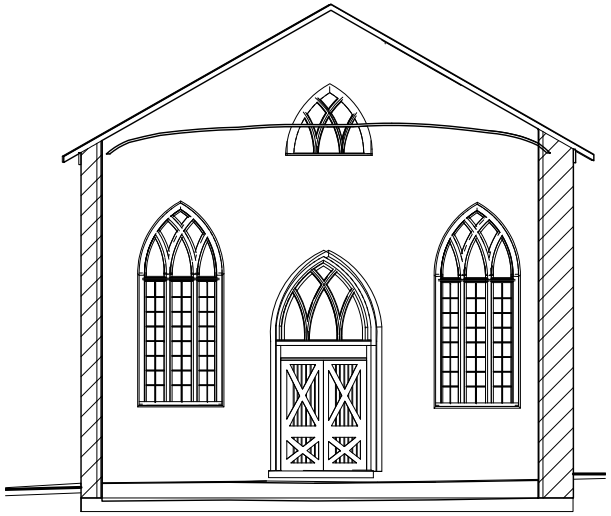



Carleton Immersive Media Studio

Carleton University
Visualization and Simulation Building,
Fourth Floor
1125 Colonel By Drive
Ottawa, ON, K1S5B6

t: 613 520 2600 x2867
f: 613 520 7841
info@cims.carleton.ca
www.cims.carleton.ca

Auld Kirk

Building Sections

Project	CDMICA
Date	31 October 2013
Drawn by	C. Hanley
Checked by	Checker

A104


Do not scale drawings.

Scale 1 : 100

2013-10-31 22:44:13


2 Section 6
1 : 100

1 Section 5
1 : 100

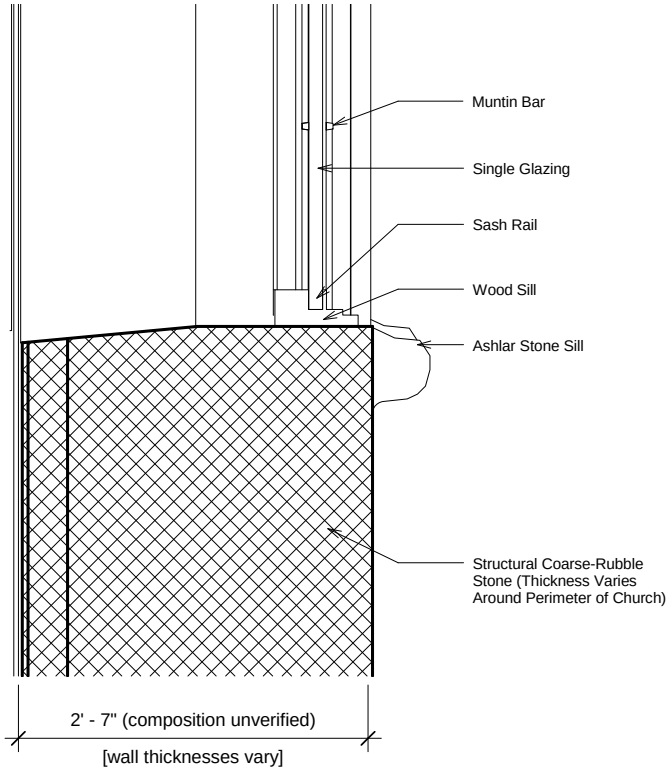

1 Window Section

1 : 10

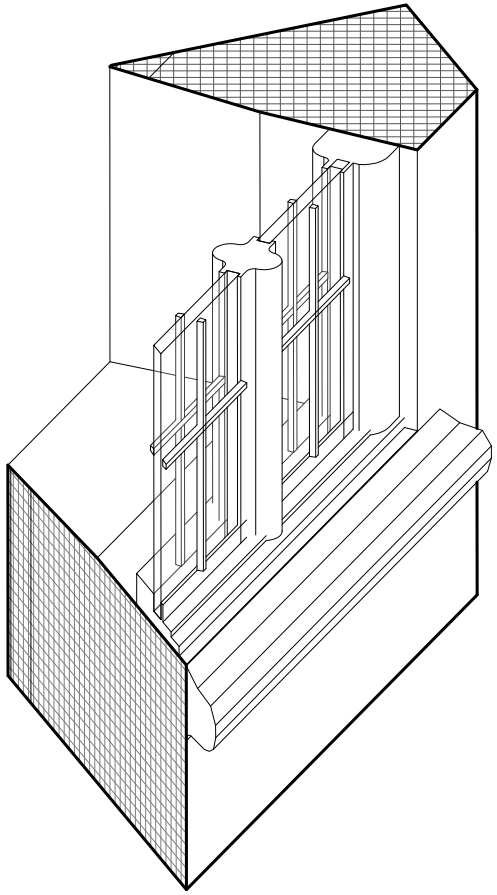

2 3D Window Sill

Carleton Immersive Media Studio
Carleton University
Visualization and Simulation Building,
Fourth Floor
1125 Colonel By Drive
Ottawa, ON, K1S5B6
t: 613 520 2600 x2867
f: 613 520 7841
info@cims.carleton.ca
www.cims.carleton.ca

Auld Kirk

Window Sill Detail


Project	CDMICA
Date	31 October 2013
Drawn by	C. Hanley
Checked by	Checker


A105

Do not scale drawings.

Scale 1 : 10

2013-11-01 09:55:20

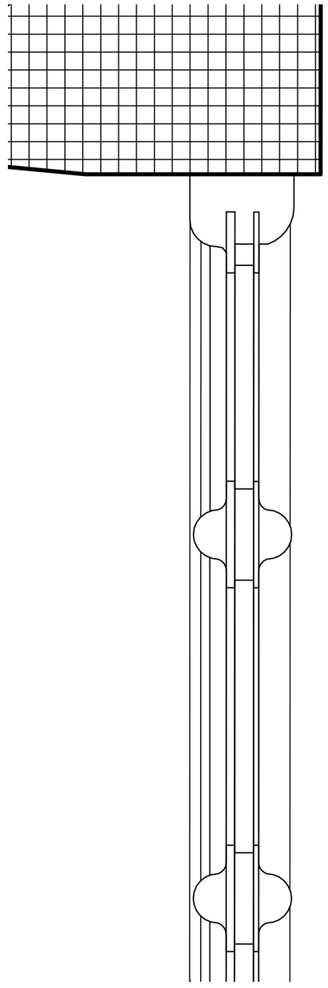

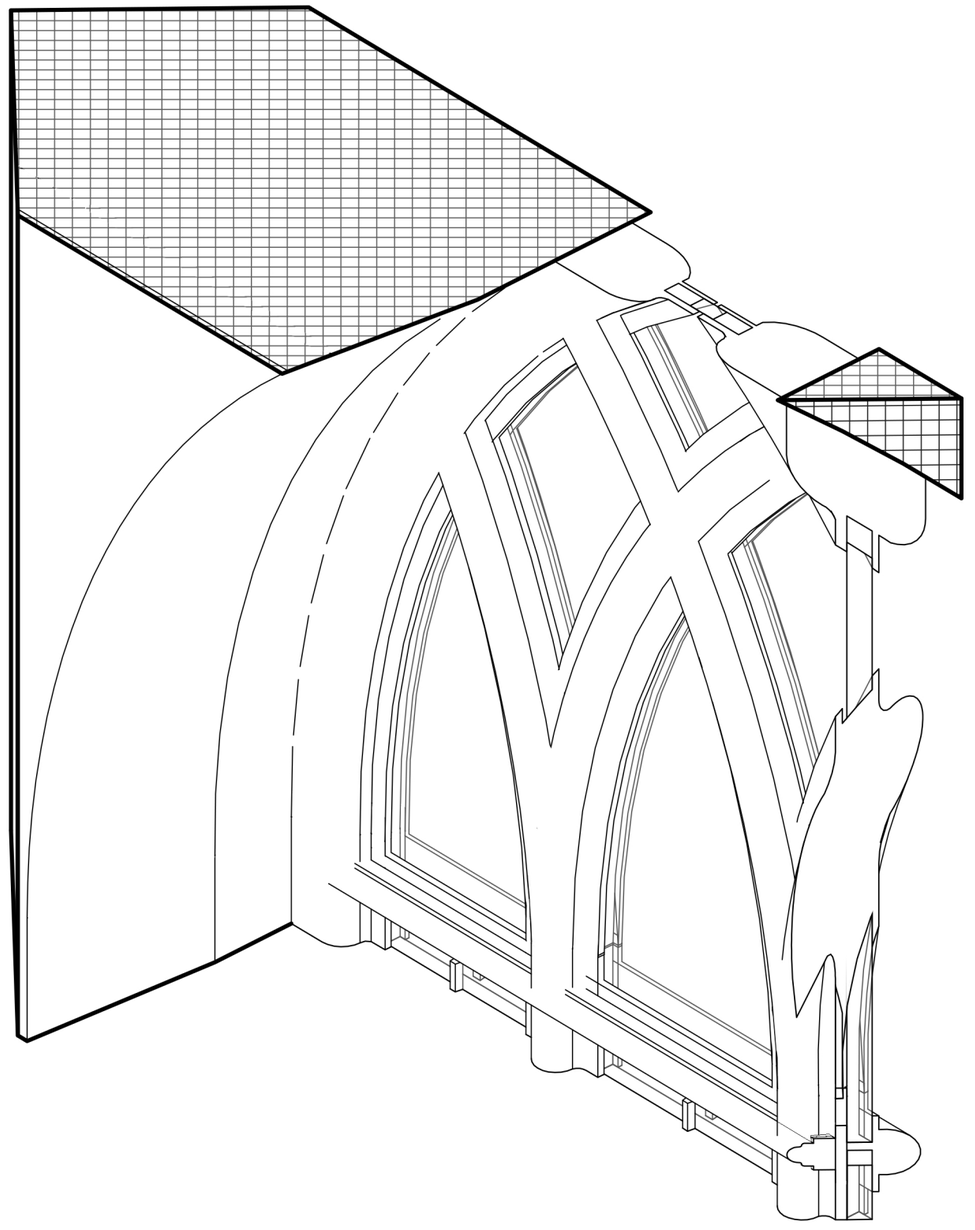

Carleton Immersive Media Studio

Carleton University
Visualization and Simulation Building,
Fourth Floor
1125 Colonel By Drive
Ottawa, ON, K1S5B6

t: 613 520 2600 x2867
f: 613 520 7841
info@cims.carleton.ca
www.cims.carleton.ca

Auld Kirk

Section Detail - Window Frame

Project	CDMICA
Date	31 October 2013
Drawn by	C. Hanley
Checked by	Checker

A106

Do not scale drawings.

Scale

2013-10-31 22:44:23