
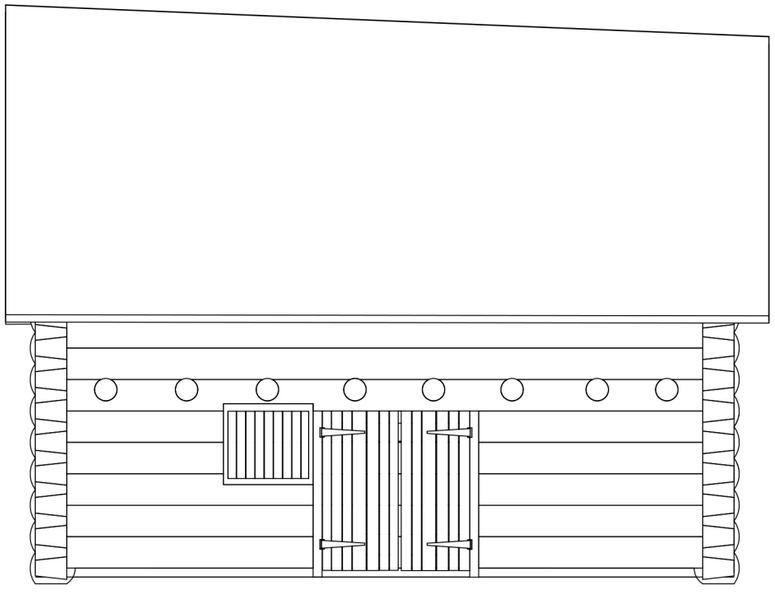


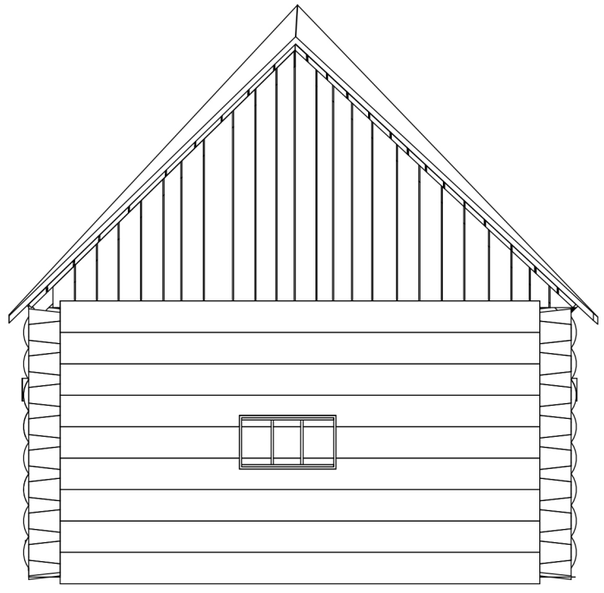

Carleton Immersive Media Studio

Carleton University
Visualization and Simulation Building,
Fourth Floor
1125 Colonel By Drive
Ottawa, ON, K1S5B6


t: 613 520 2600 x2867
f: 613 520 7841
info@cims.carleton.ca
www.cims.carleton.ca


Shore Log Barn, Ashton, Ontario

Elevation - Front and Side

Project	CDMICA	A101
Date	Issue Date	
Drawn by	A. Piwowar	Do not scale drawings.
Checked by	P. Akiki	Scale

30/10/2013 3:12:40 PM

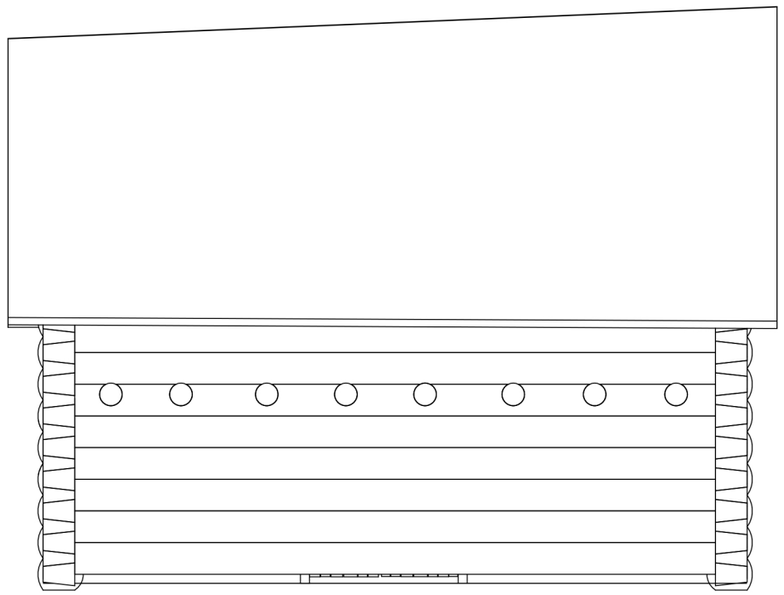

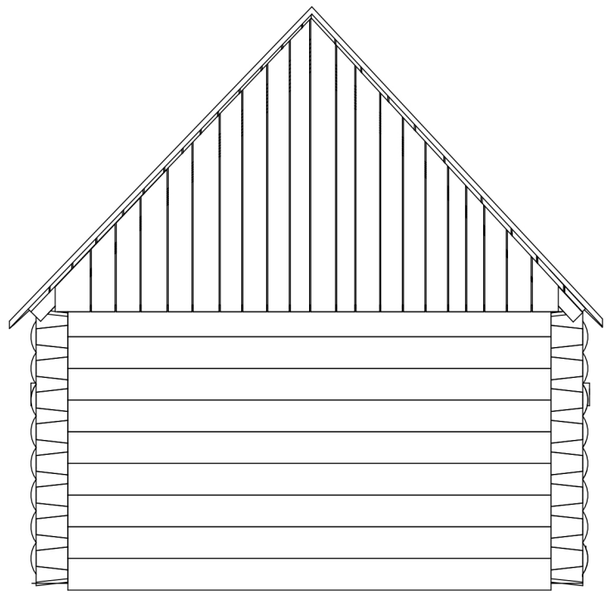

Carleton Immersive Media Studio

Carleton University
Visualization and Simulation Building,
Fourth Floor
1125 Colonel By Drive
Ottawa, ON, K1S5B6

t: 613 520 2600 x2867
f: 613 520 7841
info@cims.carleton.ca
www.cims.carleton.ca

Shore Log Barn, Ashton, Ontario

Elevation - Rear and Side


Project	CDMICA
Date	Issue Date
Drawn by	A. Piwowar
Checked by	P. Akiki

A102

Do not scale drawings.

Scale

30/10/2013 3:12:40 PM

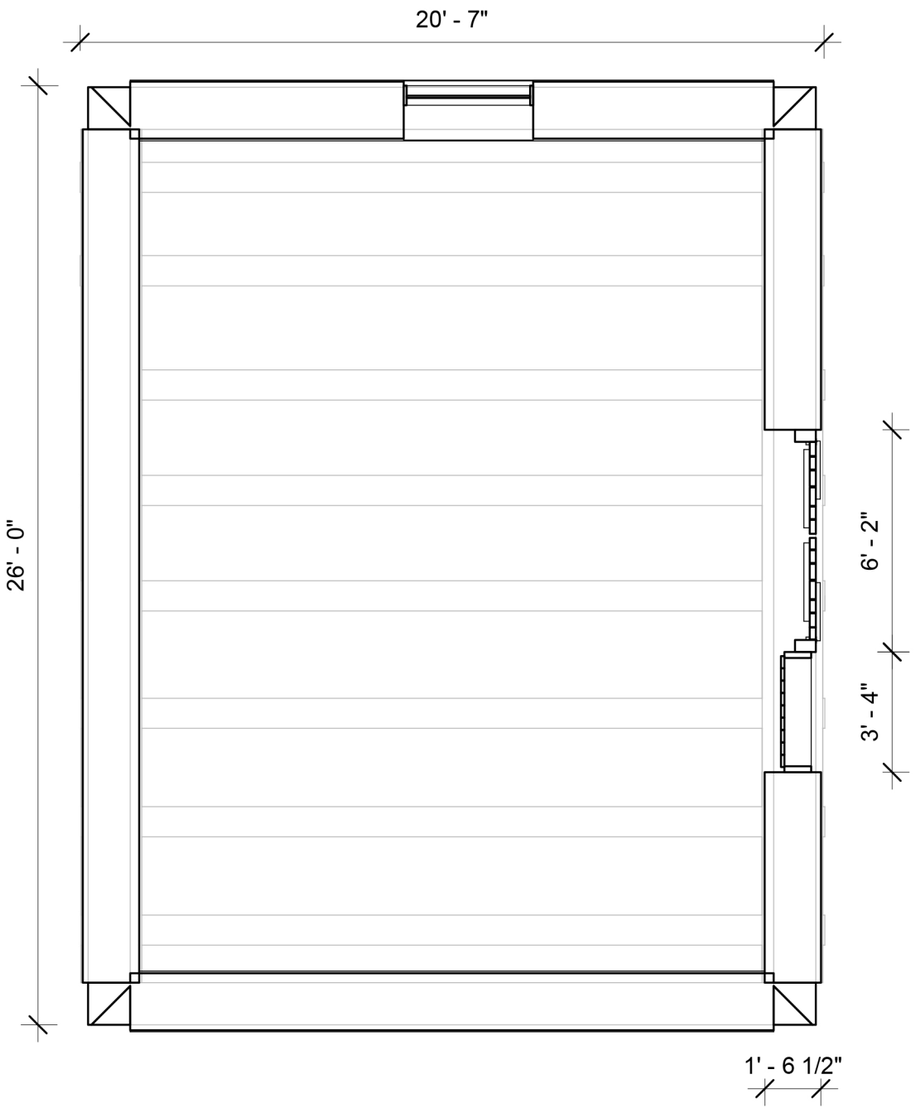

Carleton Immersive Media Studio

Carleton University
Visualization and Simulation Building,
Fourth Floor
1125 Colonel By Drive
Ottawa, ON, K1S5B6

t: 613 520 2600 x2867
f: 613 520 7841
info@cims.carleton.ca
www.cims.carleton.ca

Shore Log Barn, Ashton, Ontario

Plan


Project	CDMICA
Date	Issue Date
Drawn by	A. Piwowar
Checked by	P. Akiki


A103

Do not scale drawings.

Scale 1/4" = 1'-0"

30/10/2013 3:12:41 PM

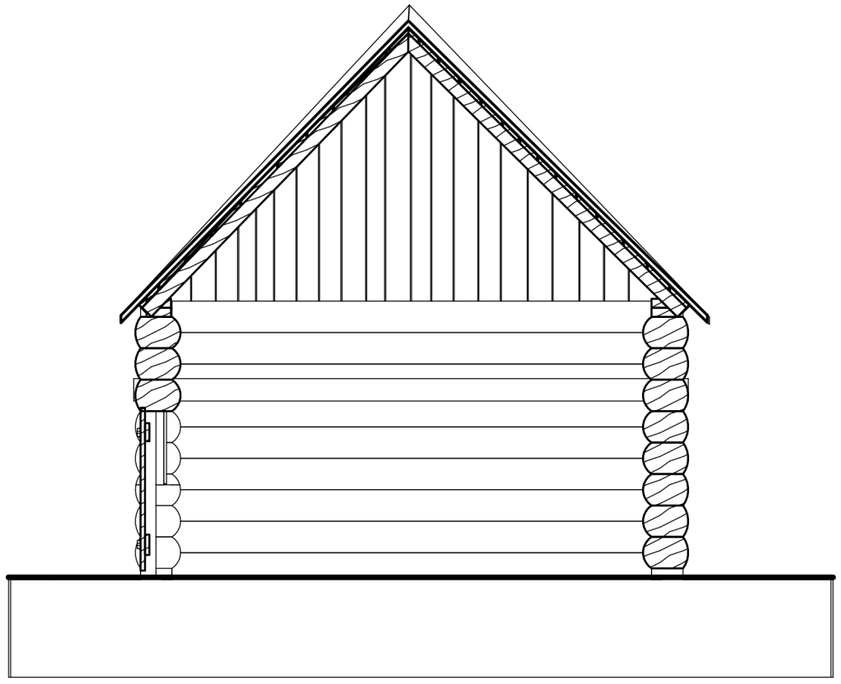

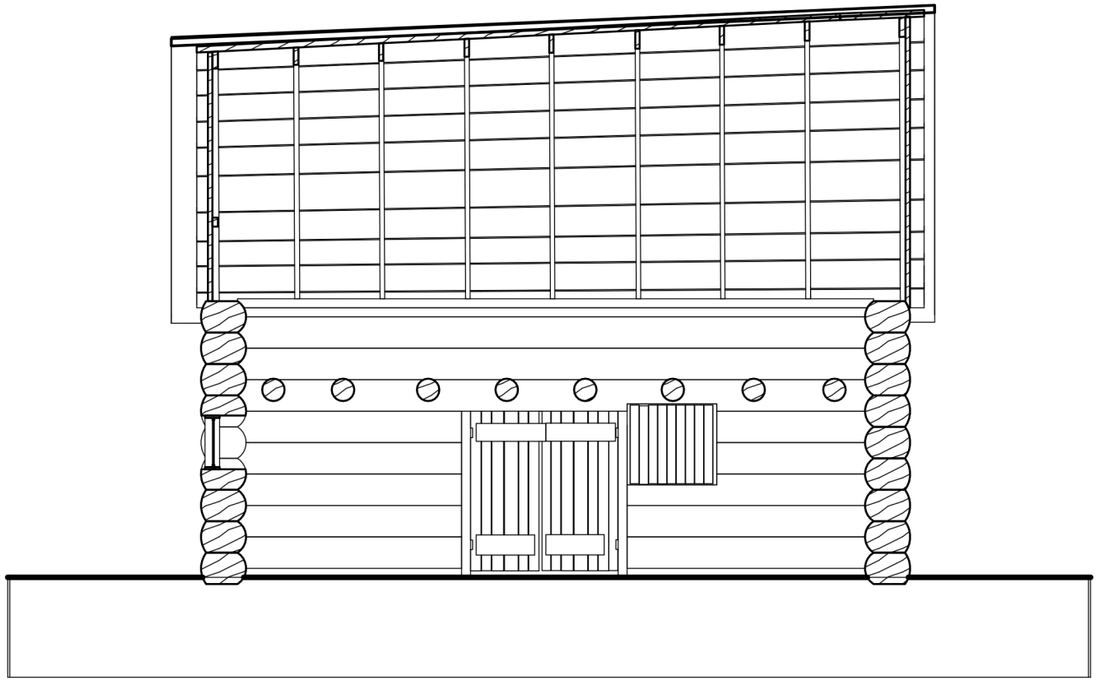

Carleton Immersive Media Studio

Carleton University
Visualization and Simulation Building,
Fourth Floor
1125 Colonel By Drive
Ottawa, ON, K1S5B6

t: 613 520 2600 x2867
f: 613 520 7841
info@cims.carleton.ca
www.cims.carleton.ca

Shore Log Barn, Ashton, Ontario

Cross Sections

Project	CDMICA	A104
Date	Issue Date	
Drawn by	A. Piwowar	Do not scale drawings.
Checked by	P. Akiki	Scale

30/10/2013 3:12:41 PM