
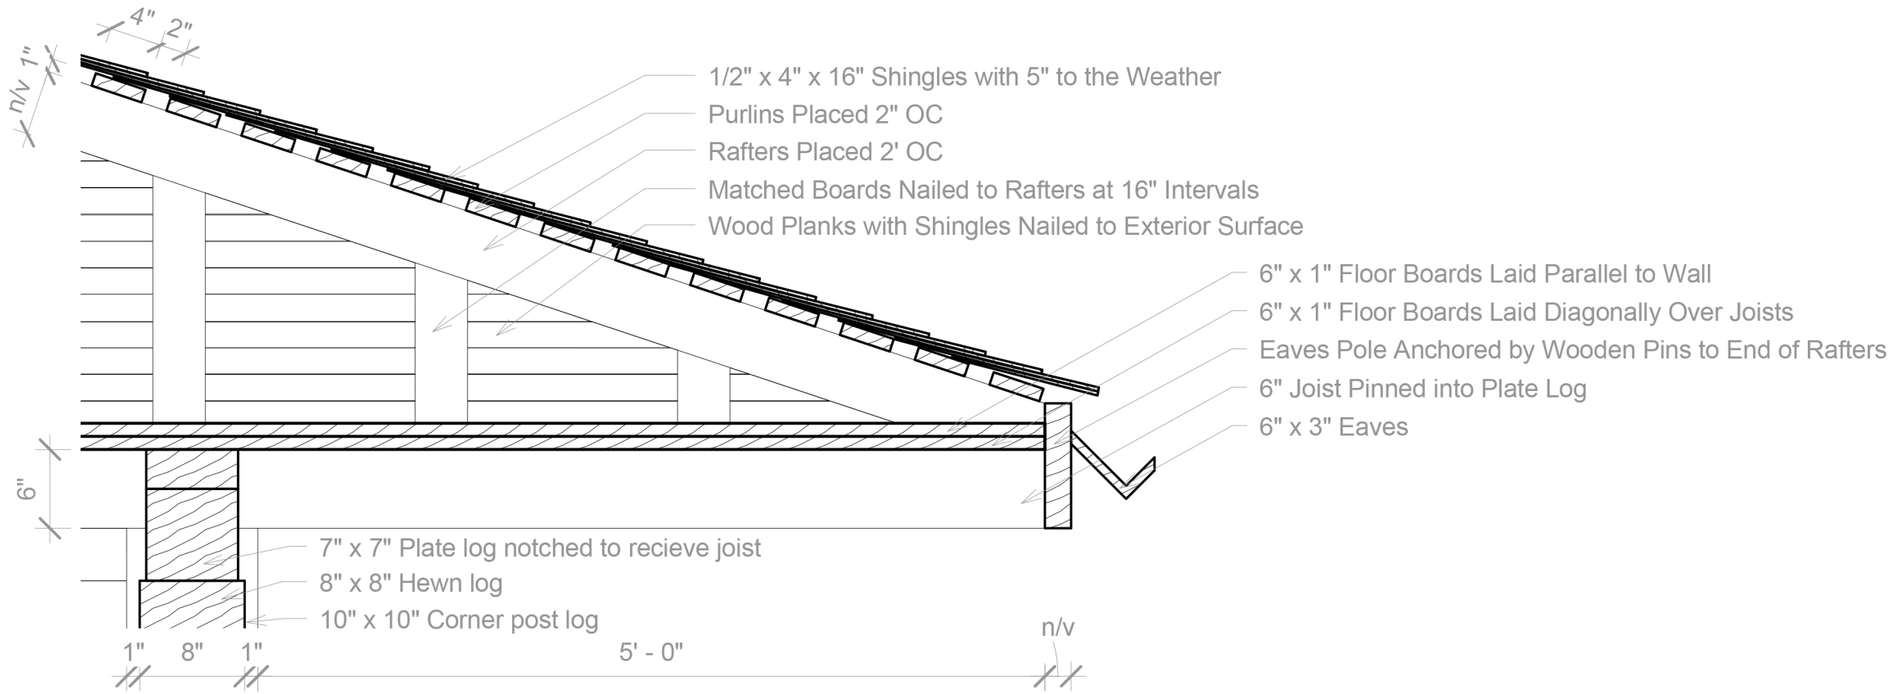


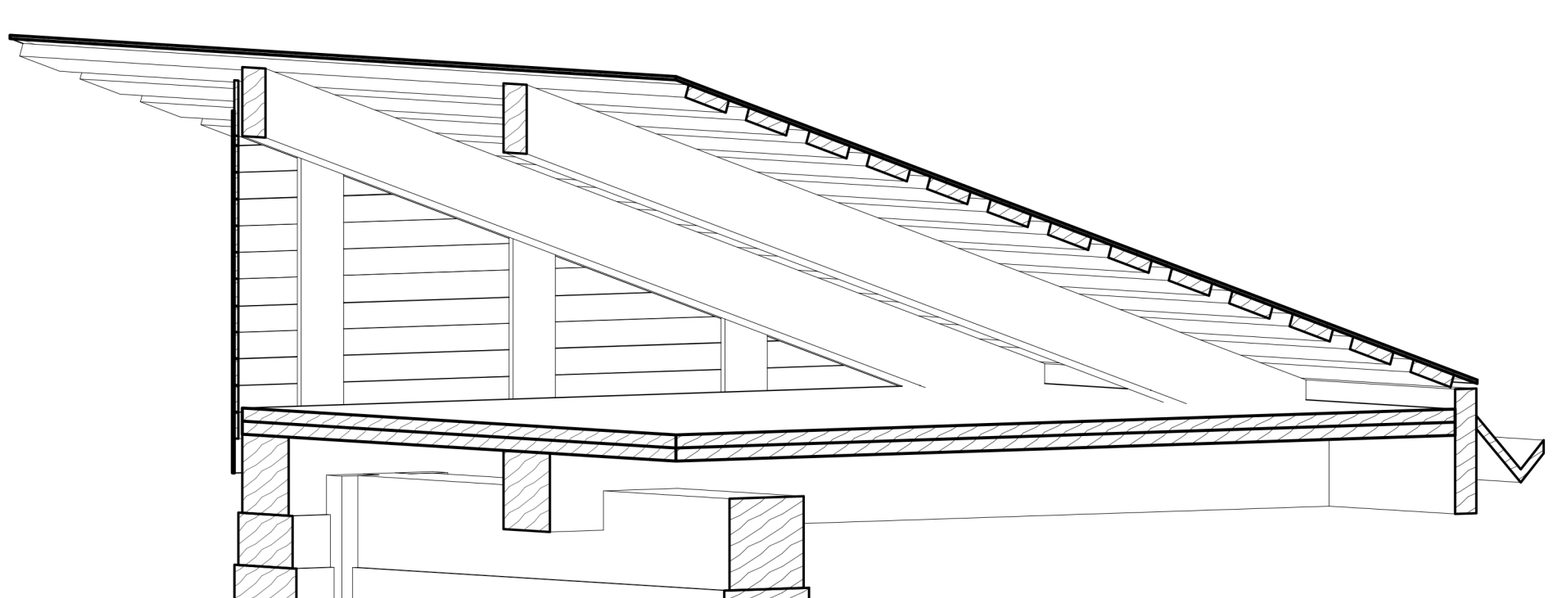

Carleton Immersive Media Studio

Carleton University
Visualization and Simulation Building,
Fourth Floor
1125 Colonel By Drive
Ottawa, ON, K1S5B6

t: 613 520 2600 x2867
f: 613 520 7841
info@cims.carleton.ca
www.cims.carleton.ca

Typical Corner Post Log Construction

Section Detail - Wall Plate


Project	CDMICA
Date	7/30/2013
Drawn by	A. Piwowar
Checked by	P. Akiki


A101

Do not scale drawings.

Scale 1" = 1'-0"

7/30/2013 2:11:21 PM

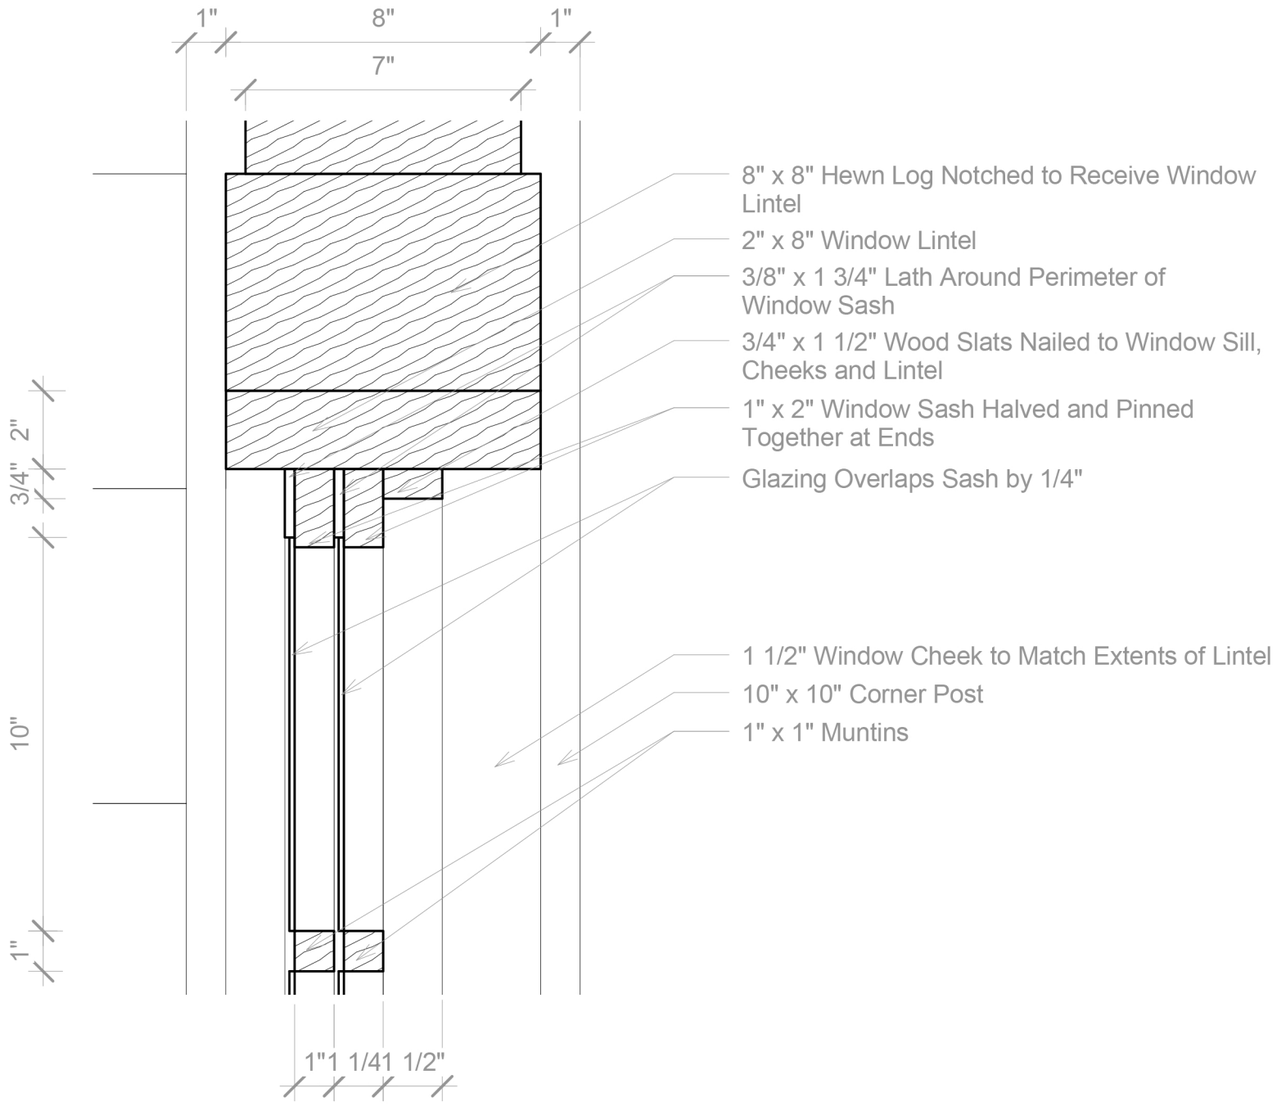

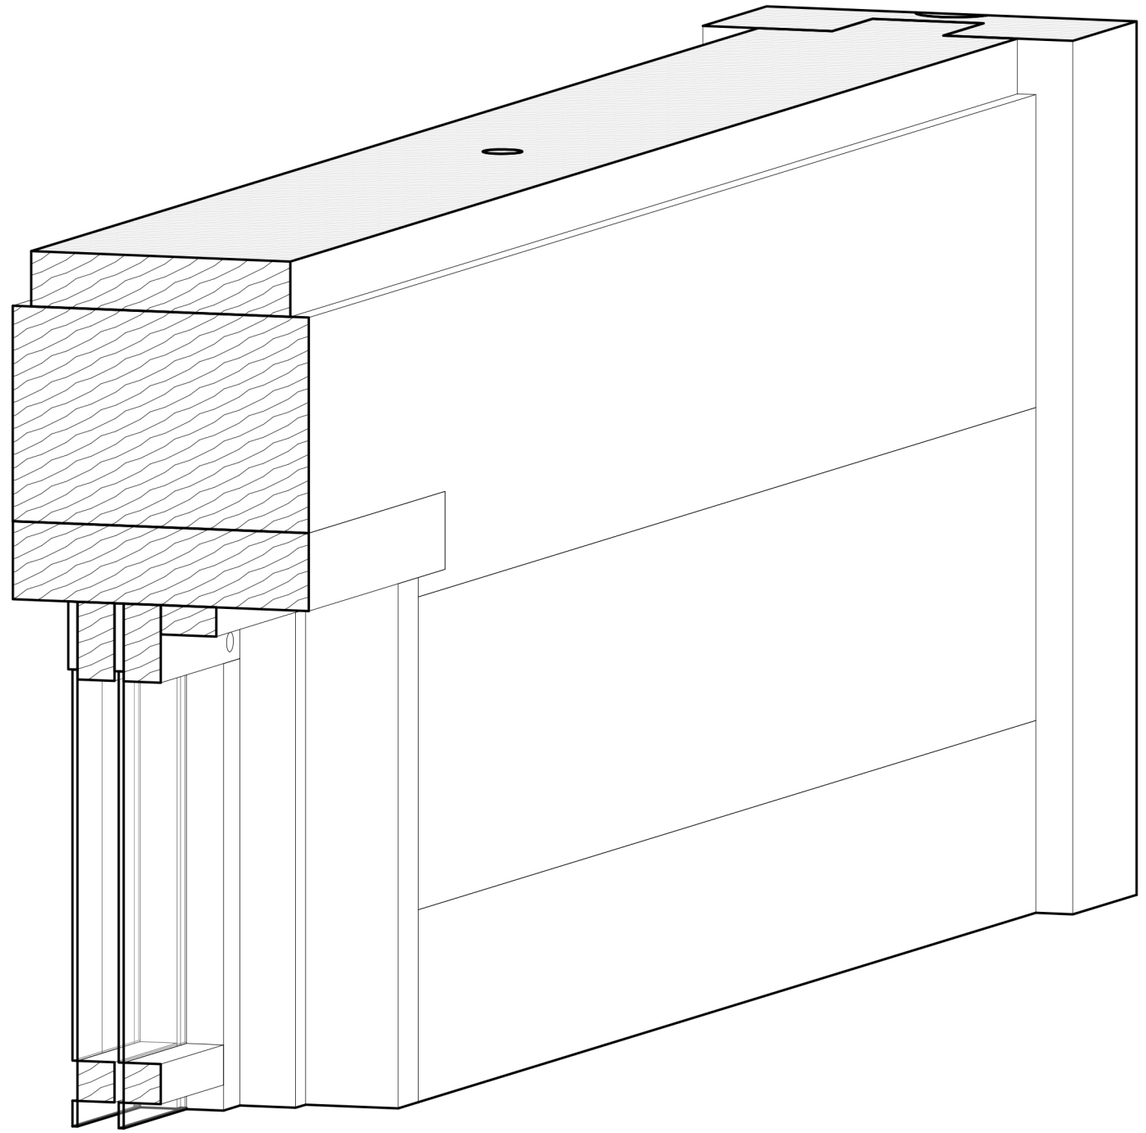

Carleton Immersive Media Studio

Carleton University
Visualization and Simulation Building,
Fourth Floor
1125 Colonel By Drive
Ottawa, ON, K1S5B6

t: 613 520 2600 x2867
f: 613 520 7841
info@cims.carleton.ca
www.cims.carleton.ca

Typical Corner Post Log Construction

Section Detail - Window Lintel


Project	CDMICA
Date	7/30/2013
Drawn by	A. Piwowar
Checked by	P. Akiki


A102

Do not scale drawings.

Scale 3" = 1'-0"

7/30/2013 2:11:22 PM

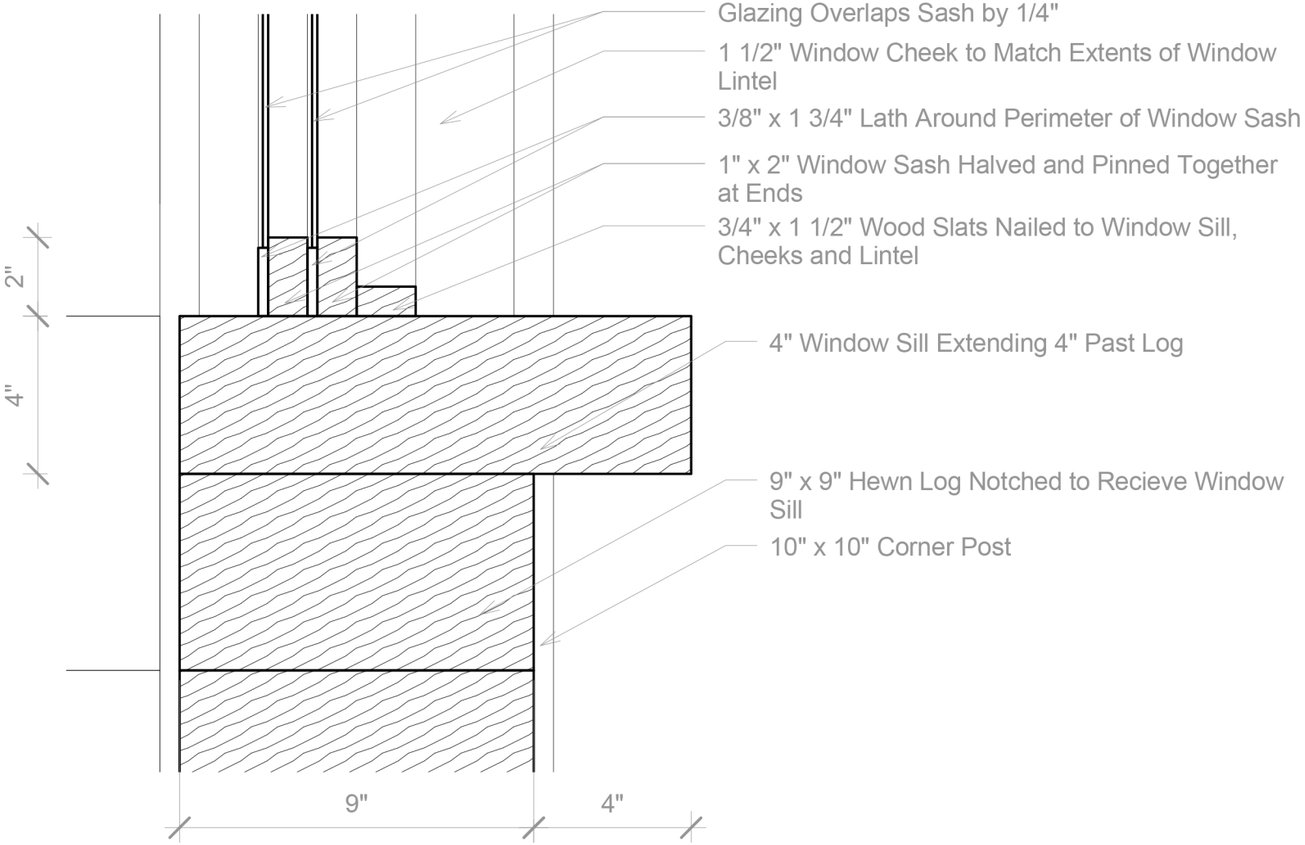

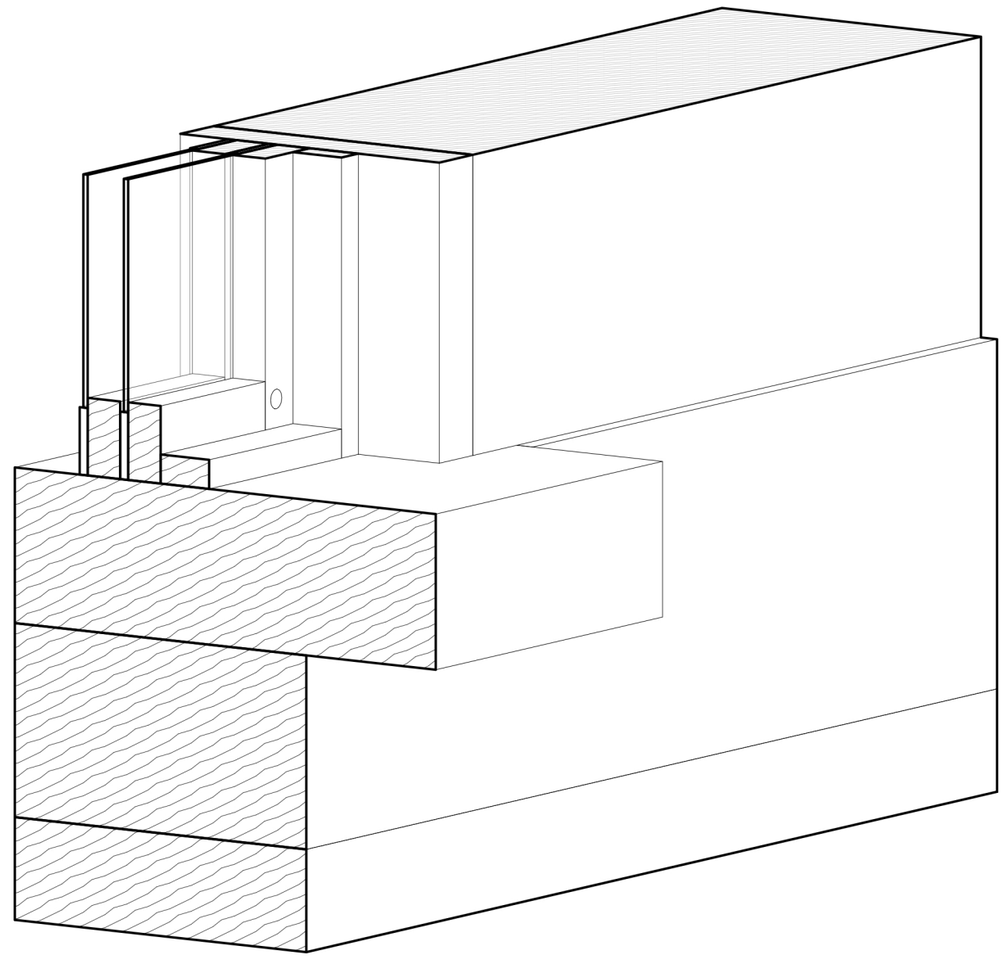

Carleton Immersive Media Studio

Carleton University
Visualization and Simulation Building,
Fourth Floor
1125 Colonel By Drive
Ottawa, ON, K1S5B6

t: 613 520 2600 x2867
f: 613 520 7841
info@cims.carleton.ca
www.cims.carleton.ca

Typical Corner Post Log Construction

Section Detail - Window Sill


Project	CDMICA
Date	7/30/2013
Drawn by	A. Piwowar
Checked by	P. Akiki


A103

Do not scale drawings.

Scale 3" = 1'-0"

7/30/2013 2:11:23 PM

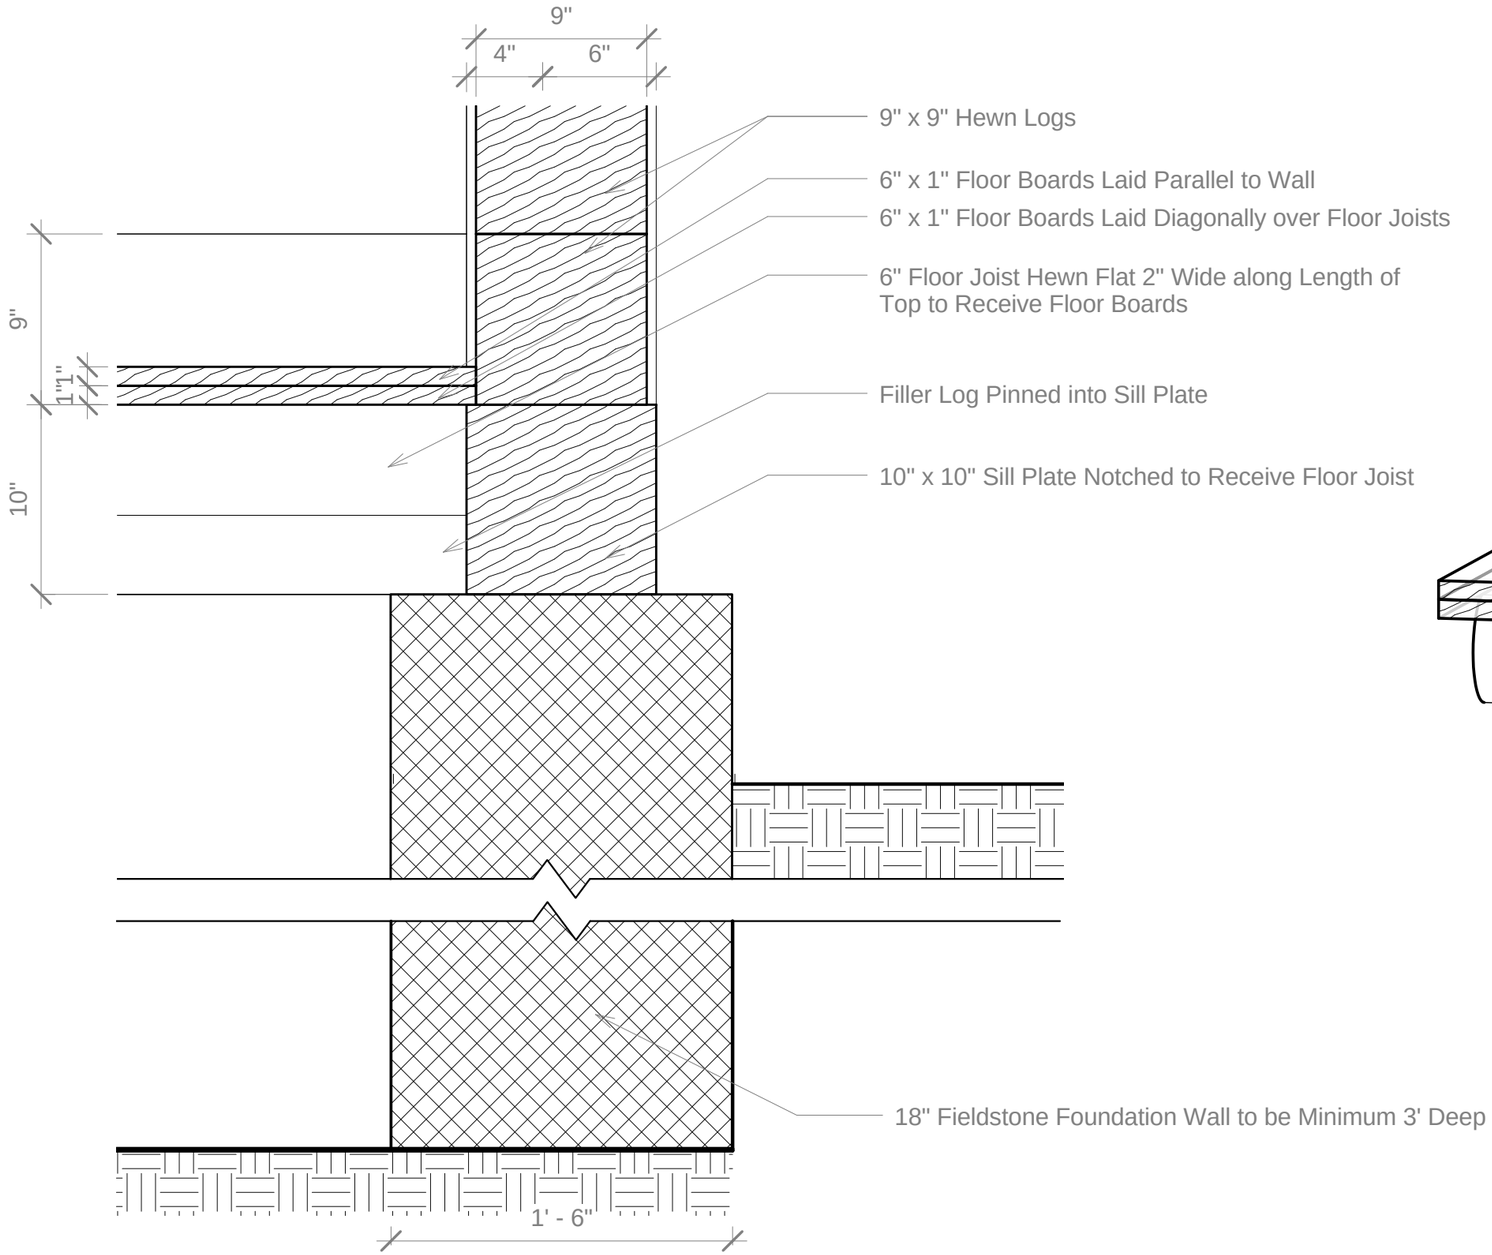

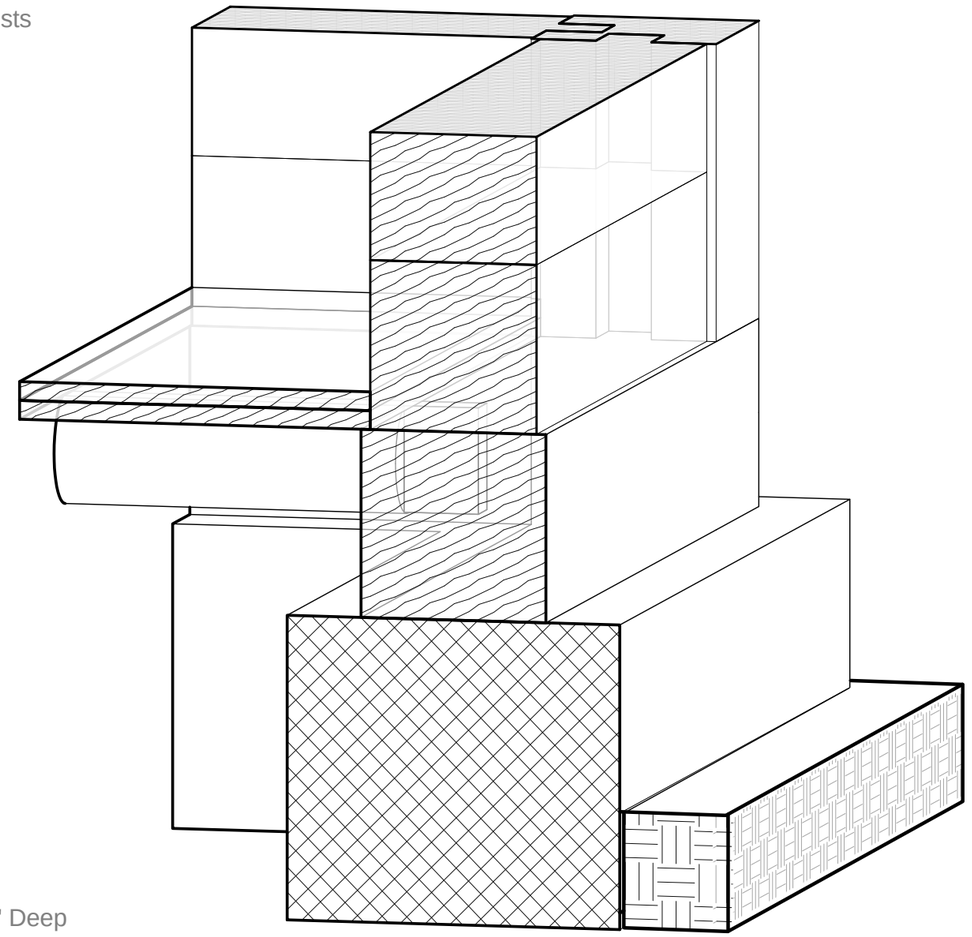

Carleton Immersive Media Studio

Carleton University
Visualization and Simulation Building,
Fourth Floor
1125 Colonel By Drive
Ottawa, ON, K1S5B6

t: 613 520 2600 x2867
f: 613 520 7841
info@cims.carleton.ca
www.cims.carleton.ca

Typical Corner Post Log Construction

Section Detail - Sill Plate


Project	CDMICA
Date	7/30/2013
Drawn by	A. Piwowar
Checked by	P. Akiki

A104

Do not scale drawings.

Scale 1 1/2" = 1'-0"

7/31/2013 9:45:18 AM

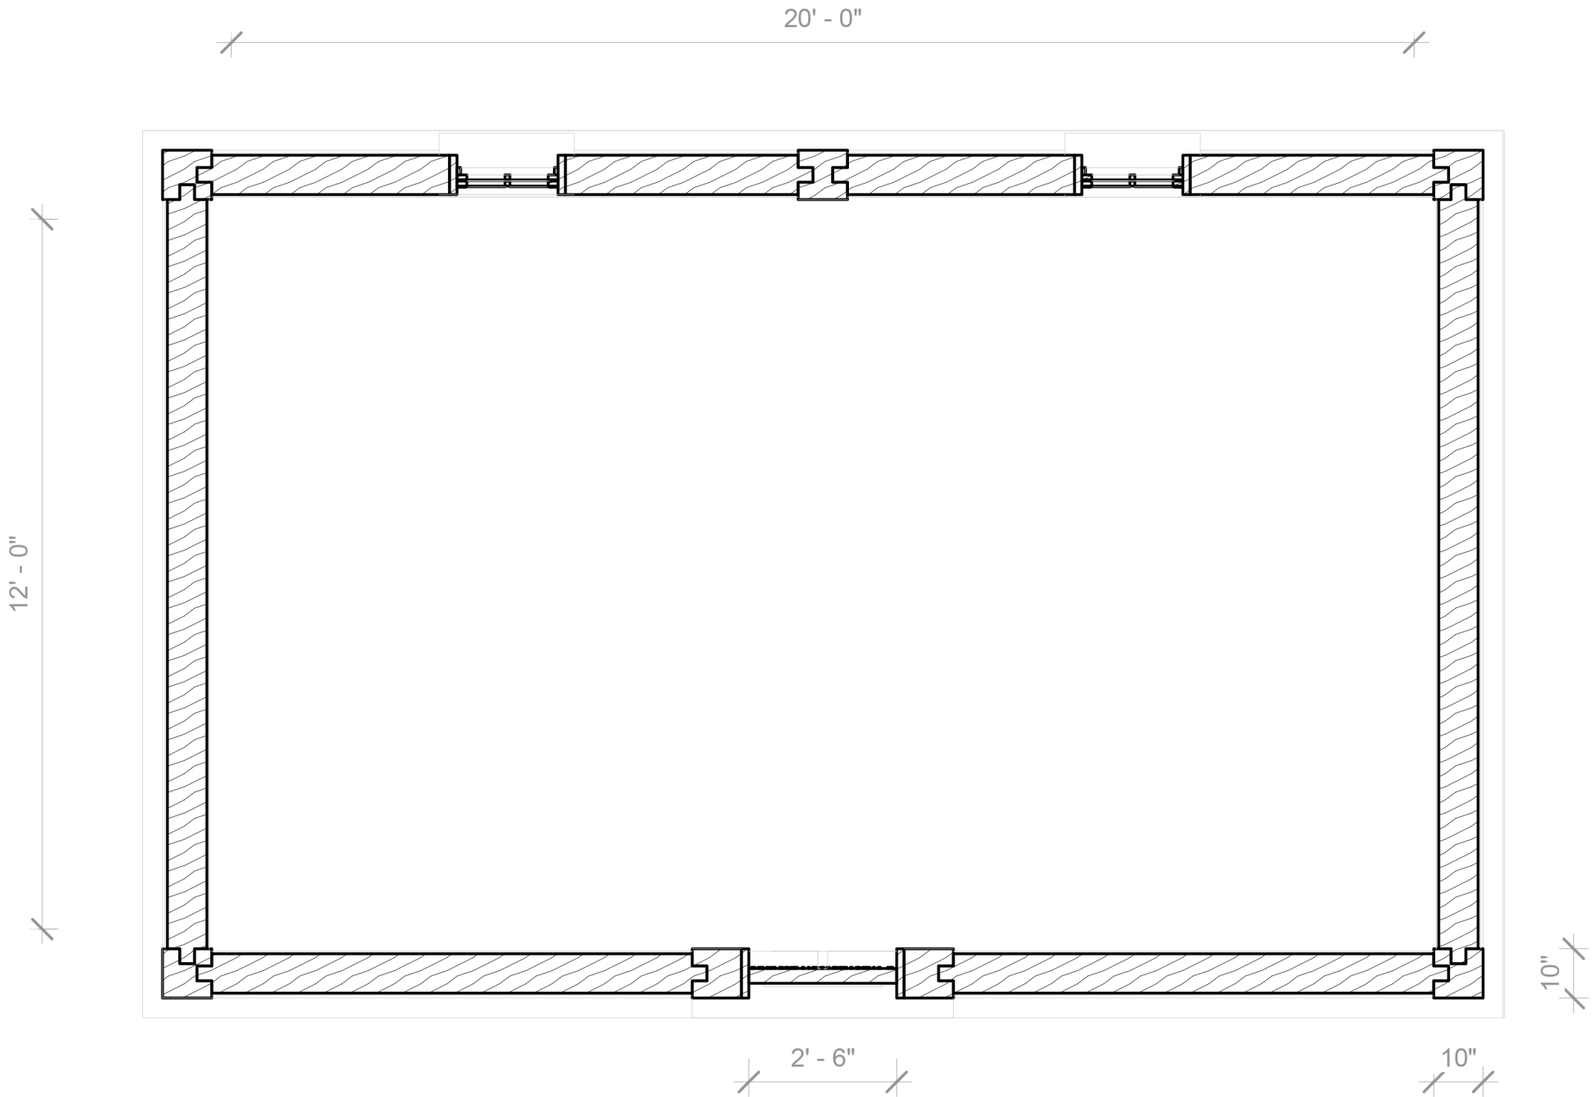

Carleton Immersive Media Studio

Carleton University
Visualization and Simulation Building,
Fourth Floor
1125 Colonel By Drive
Ottawa, ON, K1S5B6

t: 613 520 2600 x2867
f: 613 520 7841
info@cims.carleton.ca
www.cims.carleton.ca

Typical Corner Post Log Construction

Plan


Project	CDMICA
Date	7/30/2013
Drawn by	A. Piwowar
Checked by	P. Akiki

A106

Do not scale drawings.

Scale

7/30/2013 3:10:02 PM

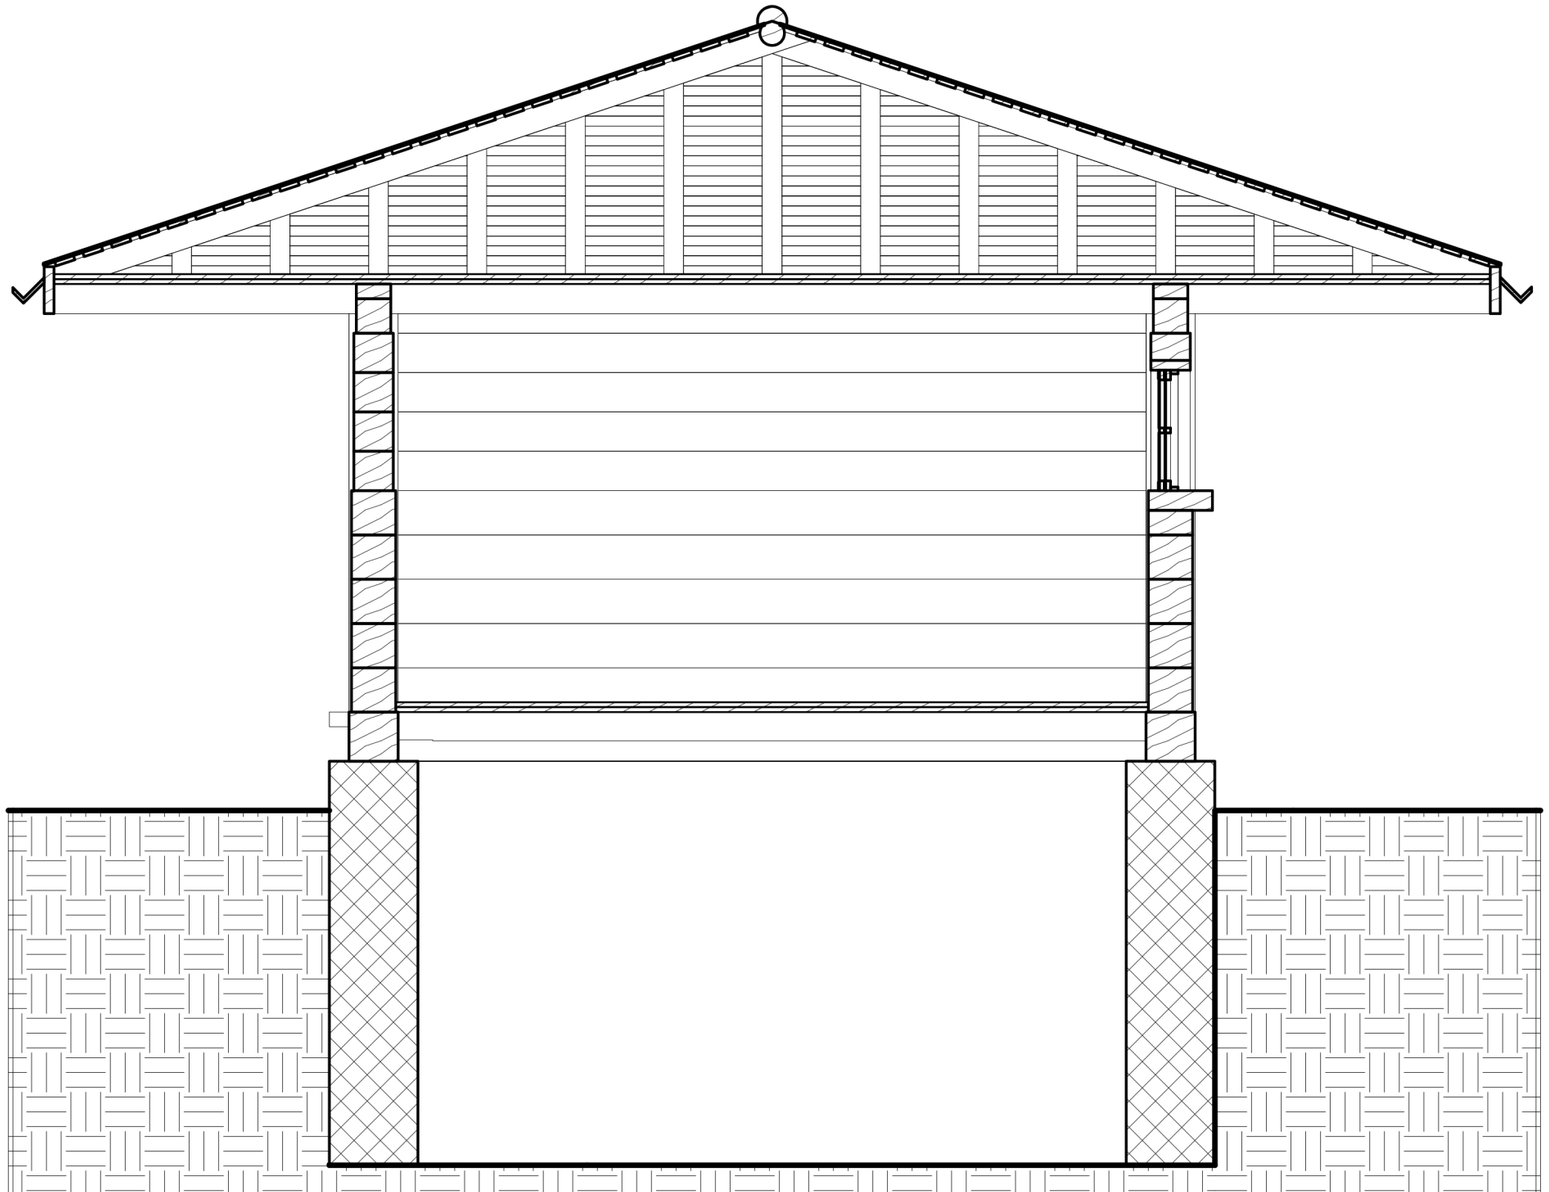

Carleton Immersive Media Studio

Carleton University
Visualization and Simulation Building,
Fourth Floor
1125 Colonel By Drive
Ottawa, ON, K1S5B6

t: 613 520 2600 x2867
f: 613 520 7841
info@cims.carleton.ca
www.cims.carleton.ca

Typical Corner Post Log Construction

Section 1


Project	CDMICA
Date	7/30/2013
Drawn by	Author
Checked by	Checker

A107

Do not scale drawings.

Scale

7/30/2013 3:18:25 PM

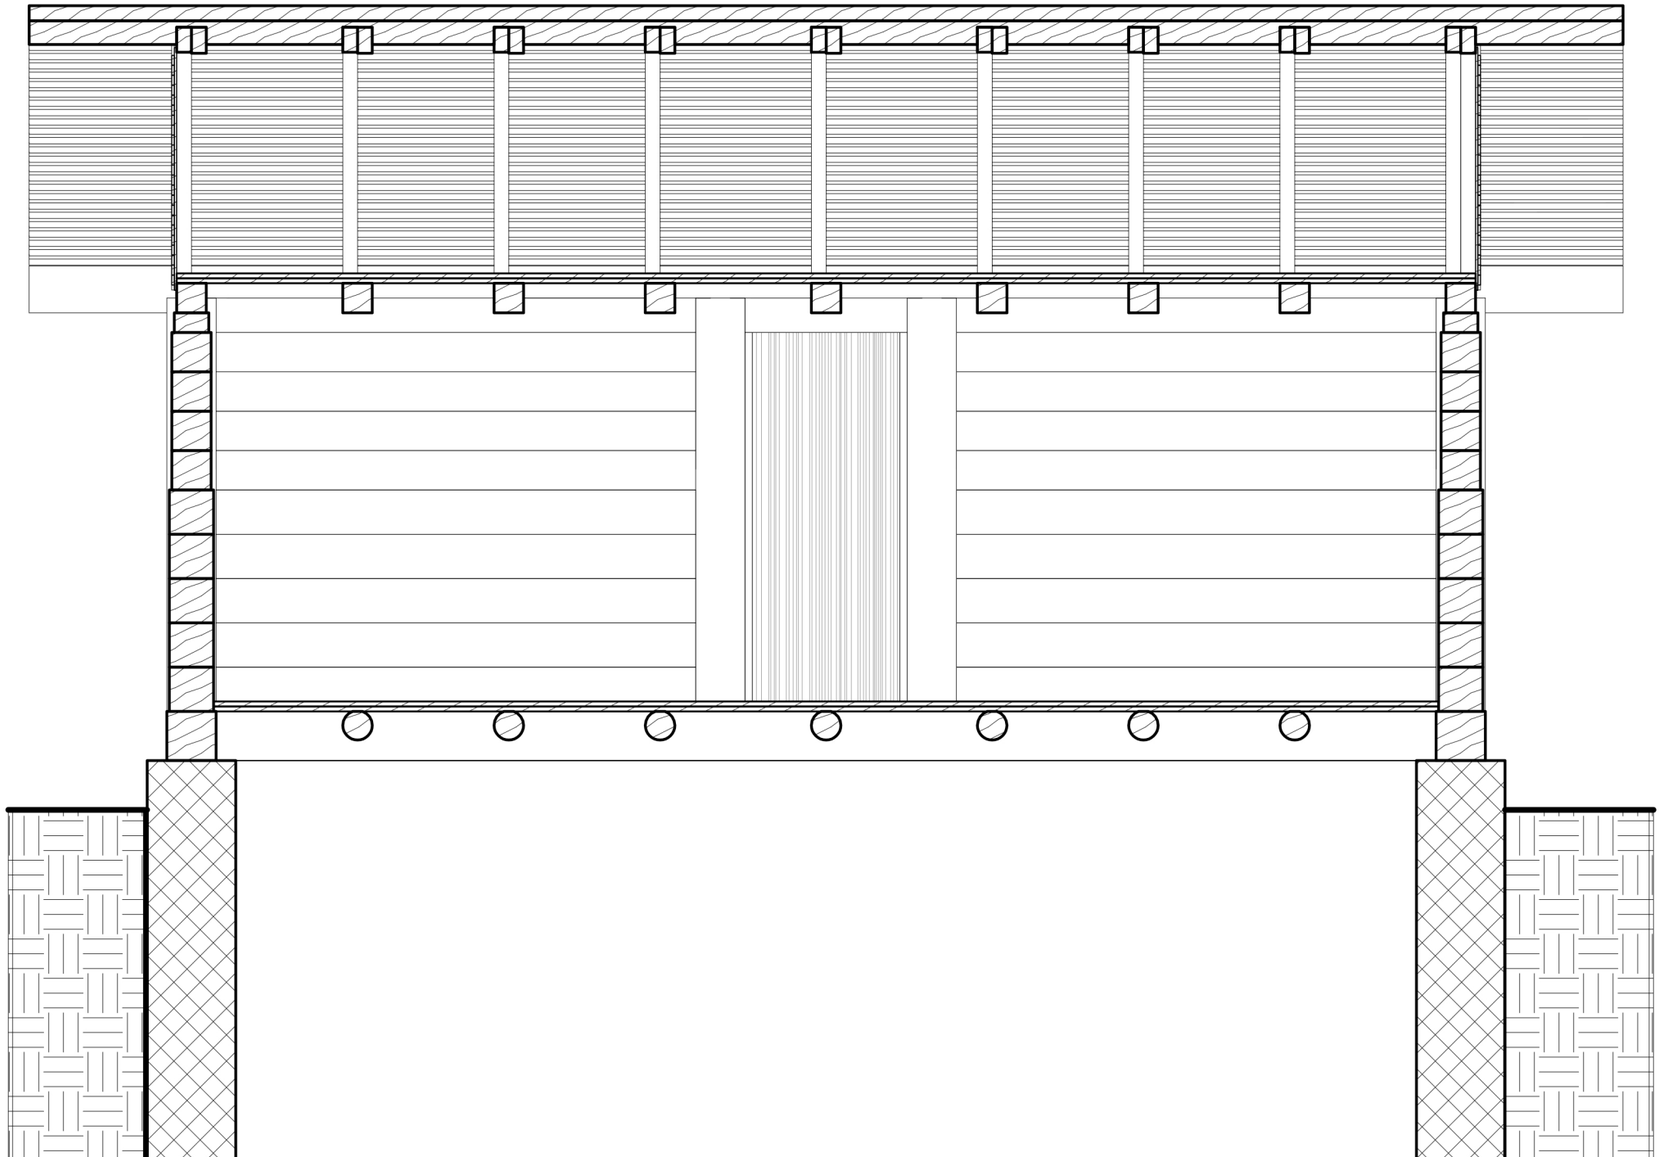

Carleton Immersive Media Studio

Carleton University
Visualization and Simulation Building,
Fourth Floor
1125 Colonel By Drive
Ottawa, ON, K1S5B6

t: 613 520 2600 x2867
f: 613 520 7841
info@cims.carleton.ca
www.cims.carleton.ca

Typical Corner Post Log Construction

Section 2


Project	CDMICA
Date	7/30/2013
Drawn by	A. Piwowar
Checked by	P. Akiki

A108

Do not scale drawings.

Scale

7/30/2013 3:25:18 PM

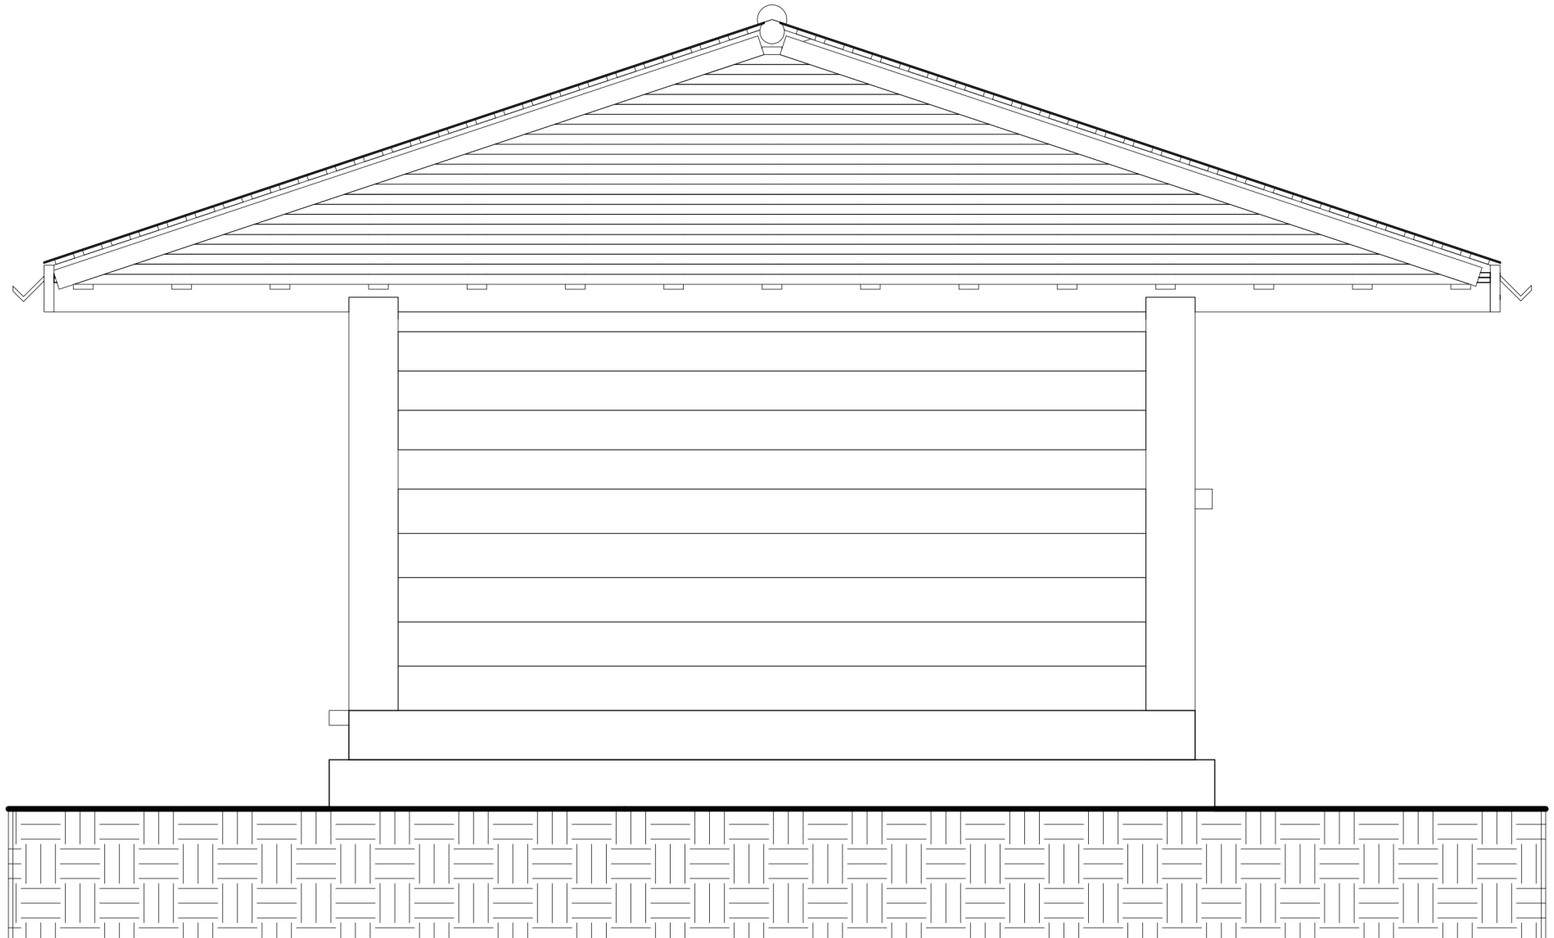

Carleton Immersive Media Studio

Carleton University
Visualization and Simulation Building,
Fourth Floor
1125 Colonel By Drive
Ottawa, ON, K1S5B6

t: 613 520 2600 x2867
f: 613 520 7841
info@cims.carleton.ca
www.cims.carleton.ca

Typical Corner Post Log Construction

Elevation 1


Project	CDMICA
Date	7/30/2013
Drawn by	A. Piwowar
Checked by	P. Akiki

A109

Do not scale drawings.

Scale

7/30/2013 3:26:46 PM

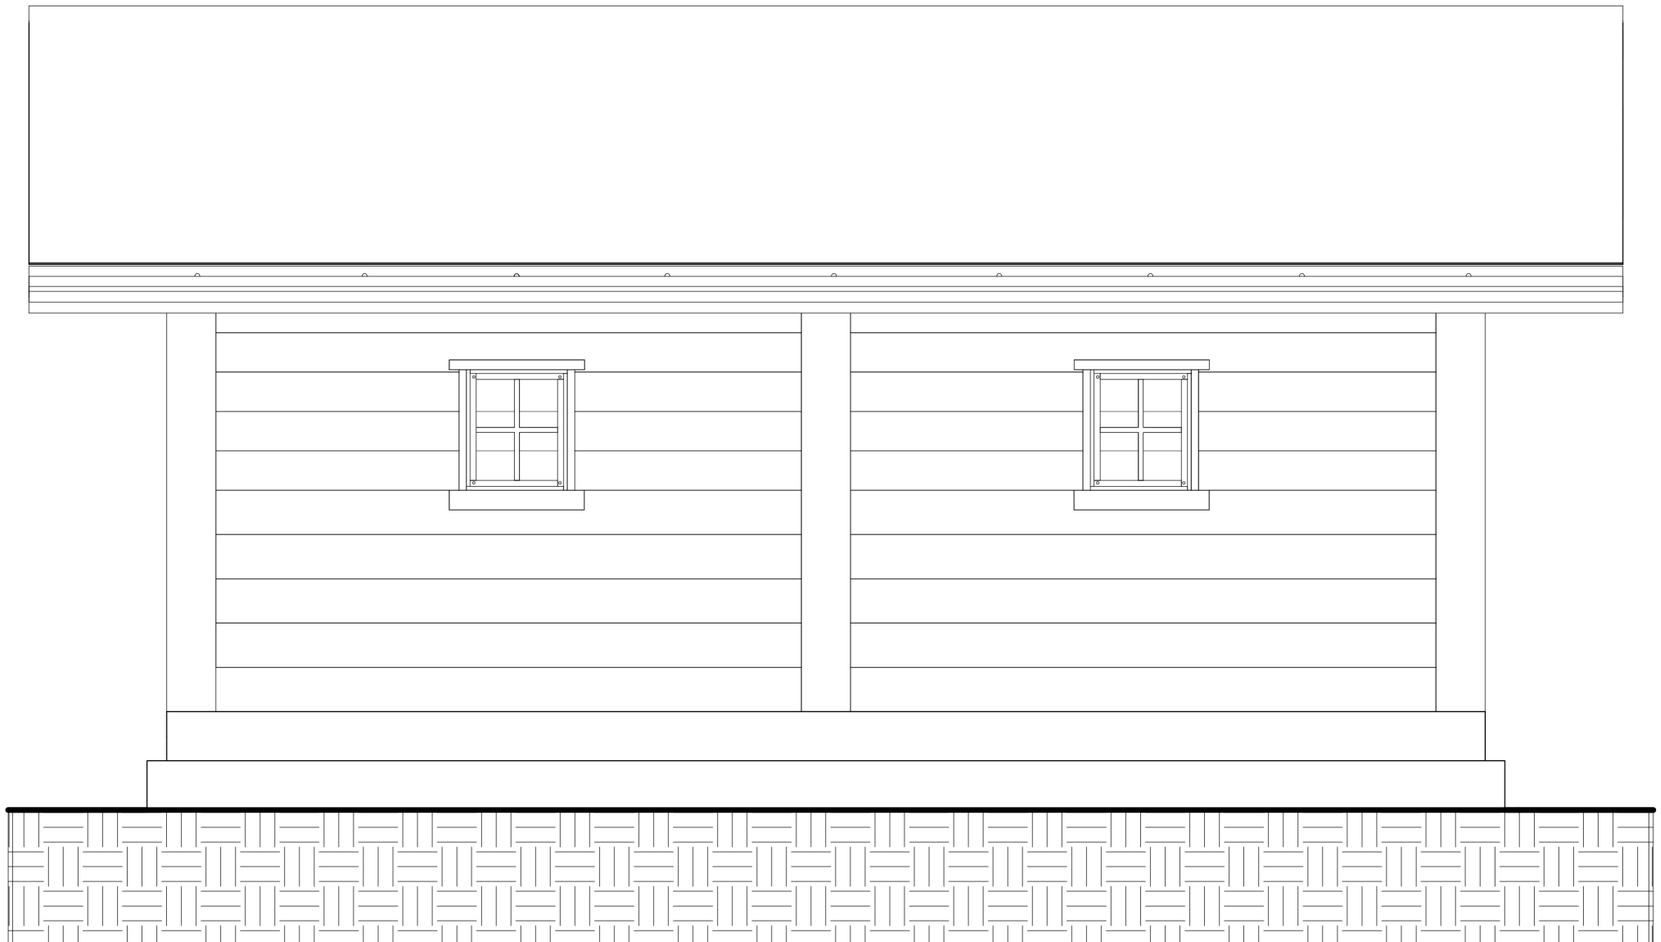

Carleton Immersive Media Studio

Carleton University
Visualization and Simulation Building,
Fourth Floor
1125 Colonel By Drive
Ottawa, ON, K1S5B6

t: 613 520 2600 x2867
f: 613 520 7841
info@cims.carleton.ca
www.cims.carleton.ca

Typical Corner Post Log Construction

Elevation 2

Project	CDMICA
Date	7/30/2013
Drawn by	A. Piwowar
Checked by	P. Akiki

A110

Do not scale drawings.

Scale

7/30/2013 3:26:49 PM