Wauleco
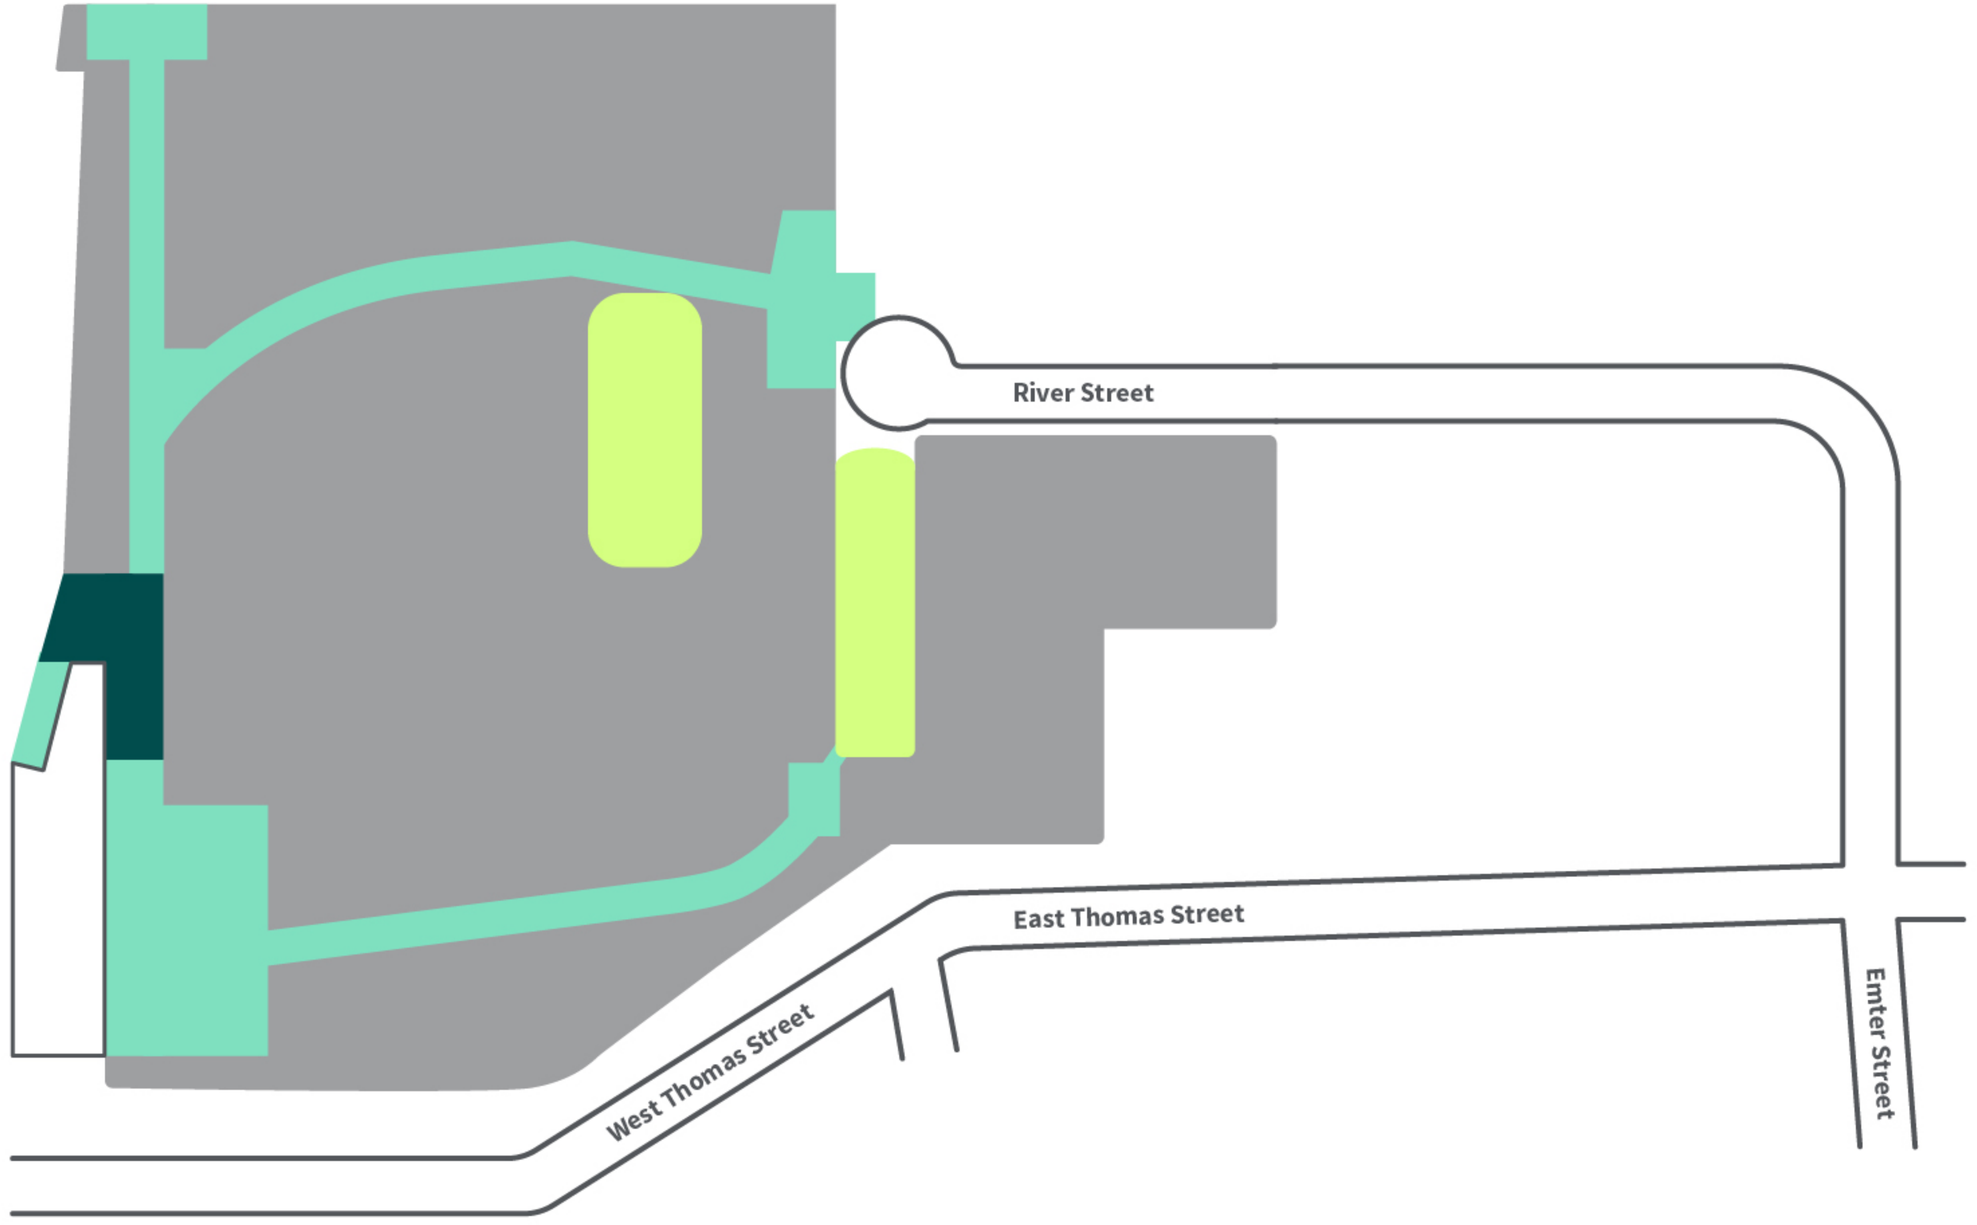
- Proposed 6″ asphalt
- Proposed 4″ asphalt
- Proposed stone
- Existing asphalt pond