


This map is reproduced from Ordnance Survey material with the permission of Ordnance Survey on behalf of the Controller of Her Majesty's Stationery Office © Crown copyright. Unauthorised reproduction infringes Crown copyright and may lead to prosecution or civil proceedings. Stockport Metropolitan Borough Council 100019571 2026

KEY:
See Standard Detail STP/H/07 for information on kerbs and edgings

- | | |
|---|--|
|  | New P.C.C Kerbing |
|  | New P.C.C Kerbing with 25mm kerb face |
|  | New Bus Stop Kerbing |
|  | New P.C.C Kerbing laid flush |
|  | Buff uncontrolled tactile paving |
|  | Red controlled tactile paving |
|  | Footway Surfacing |
|  | Existing Bus Stop Platform to be Removed |
|  | Carriageway Resurfacing |
|  | Carriageway - Junction Table |
|  | New Guardrail |
|  | Bus Stop Block Paving |
|  | Bus Boarding Area Paving |

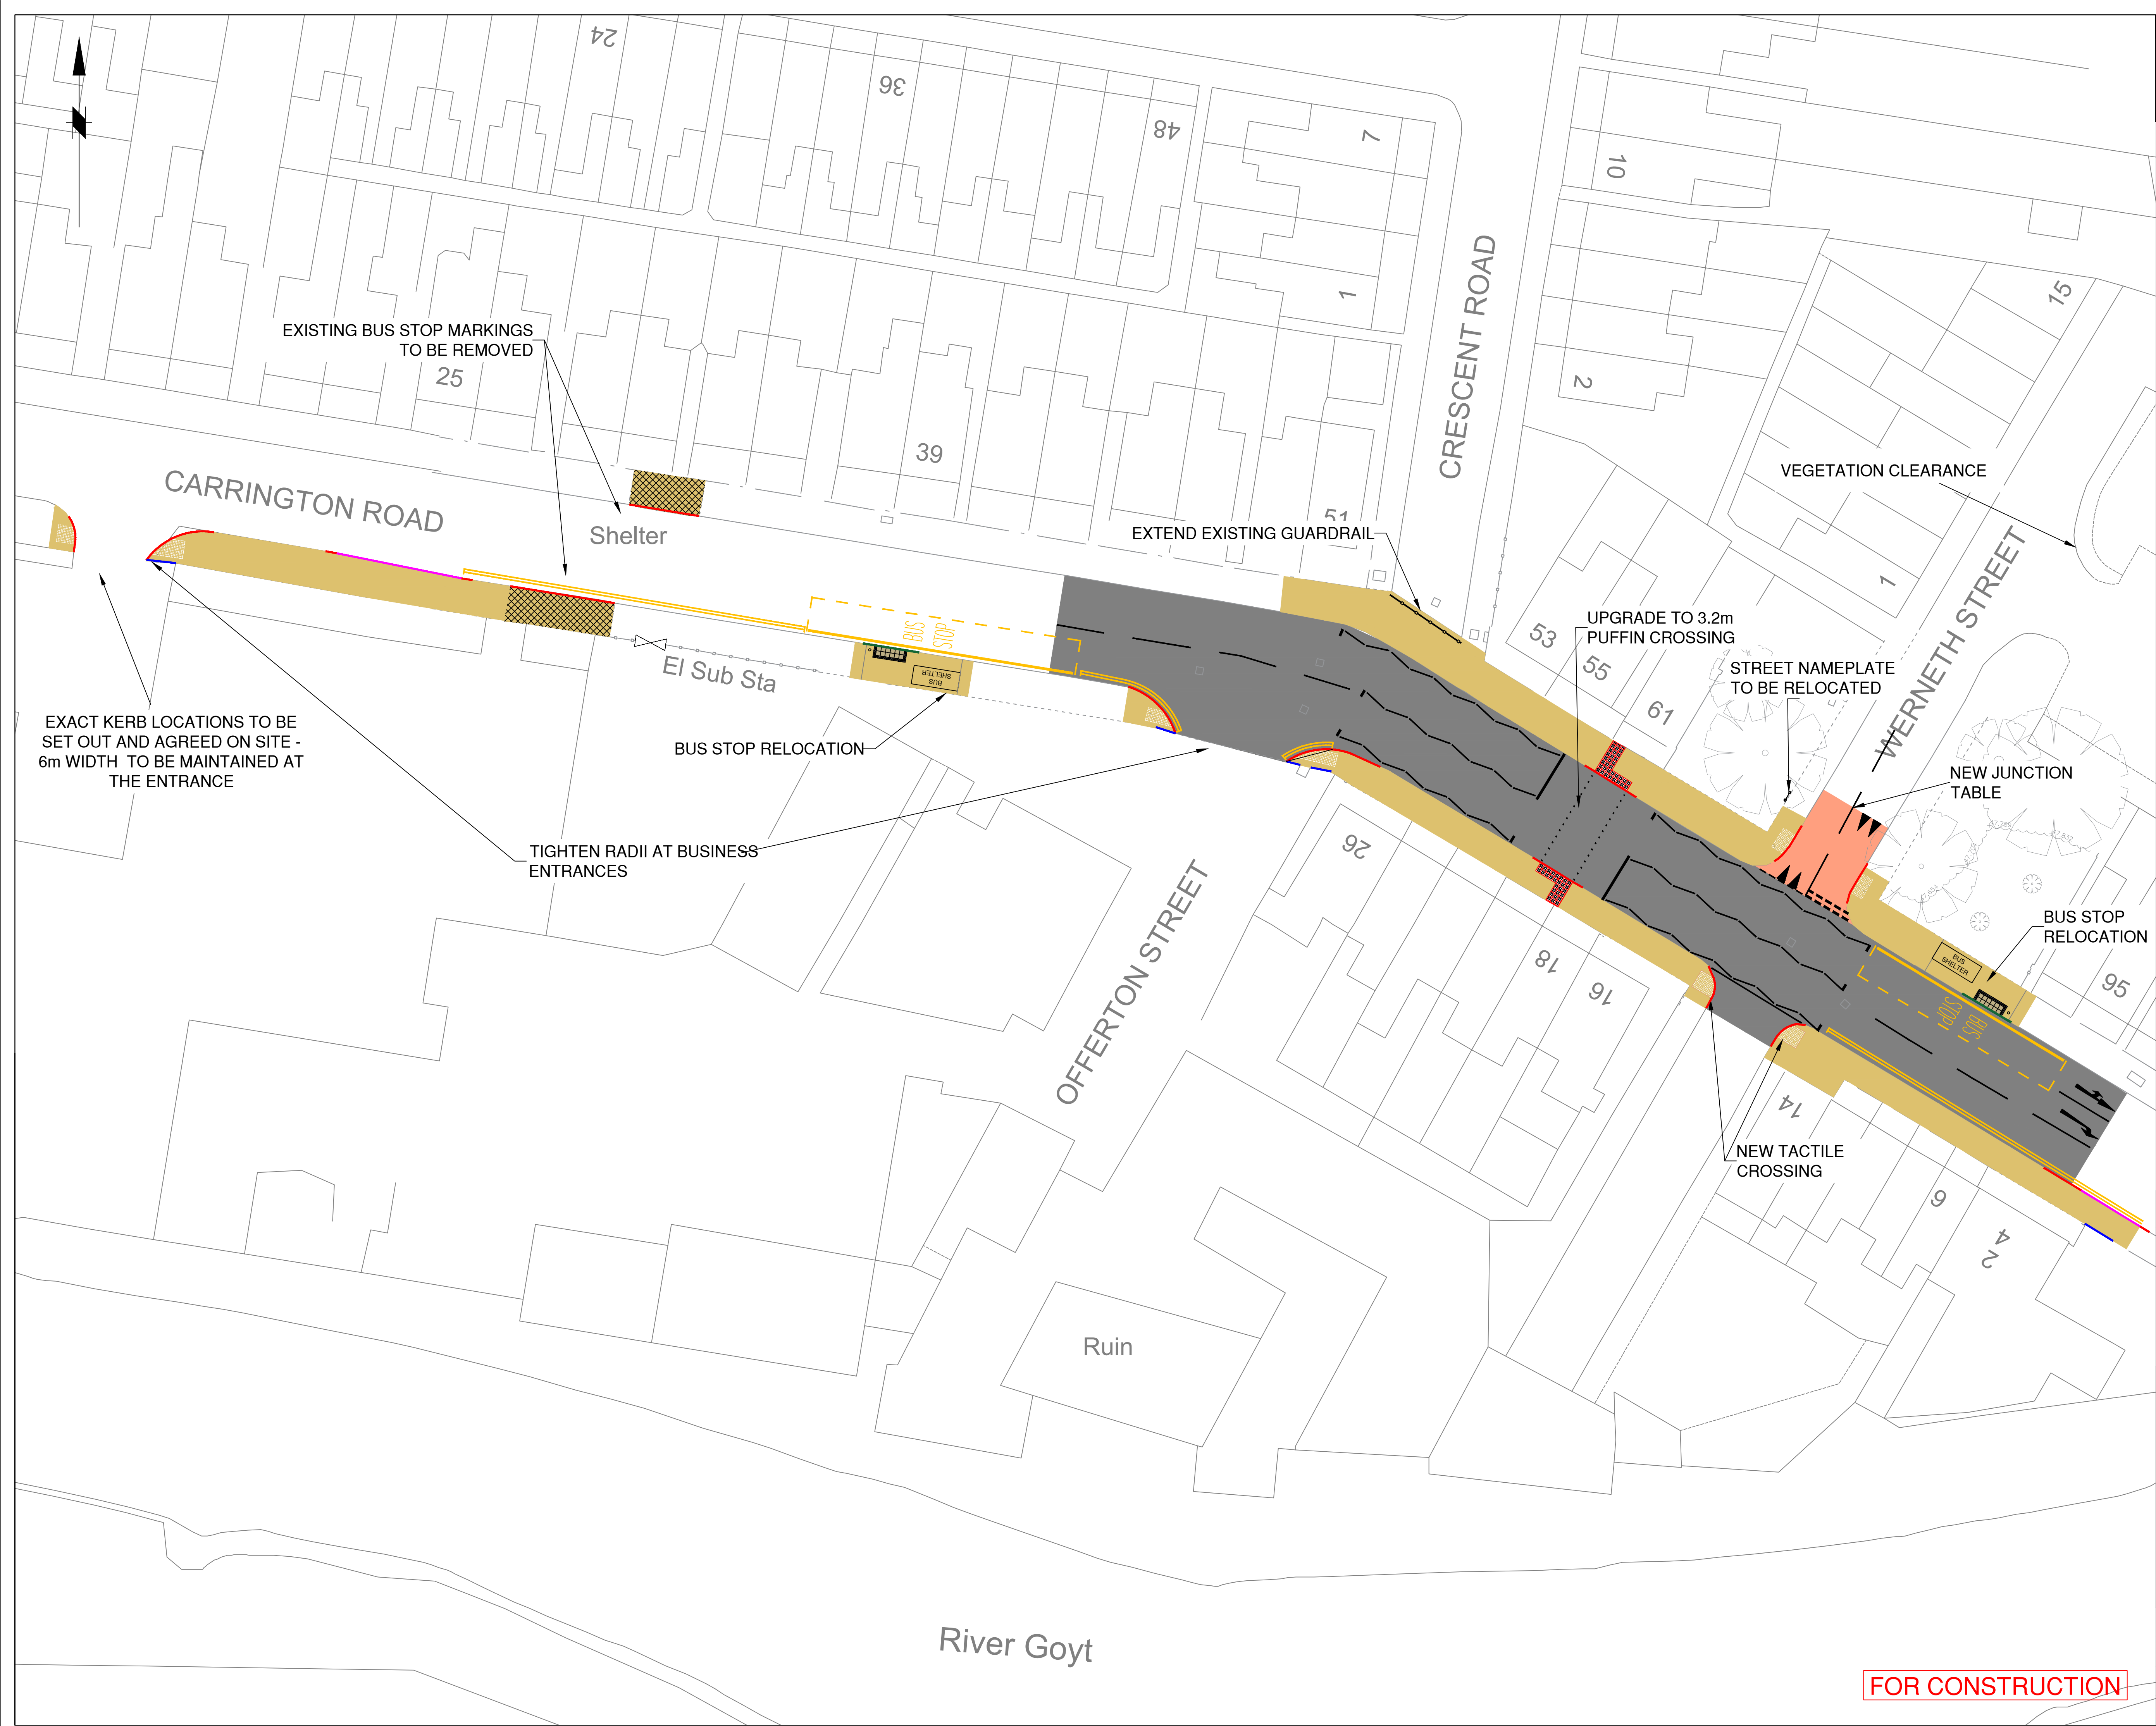

Rev.	Drawn	Checked	Date	Revision Details	
AMENDMENTS					
		STOCKPORT METROPOLITAN BOROUGH COUNCIL HIGHWAYS AND TRANSPORTATION STAFFORD HOUSE STOCKPORT SK1 3XE			
MARK GLYNN DIRECTOR OF PLACE MANAGEMENT					
Job Title A560 QBT SCHEME B CARRINGTON ROAD					
Drawing Title GENERAL ARRANGEMENT					
Drawn AK	Engineer AK	Checked HJ	Approved JG		
Date 03/12/25	Date 03/12/25	Date 03/12/25	Date 08/12/25		
Size A1	Scale 1:250				
Drawing No. C_0712B_0001_002				Revision -	