


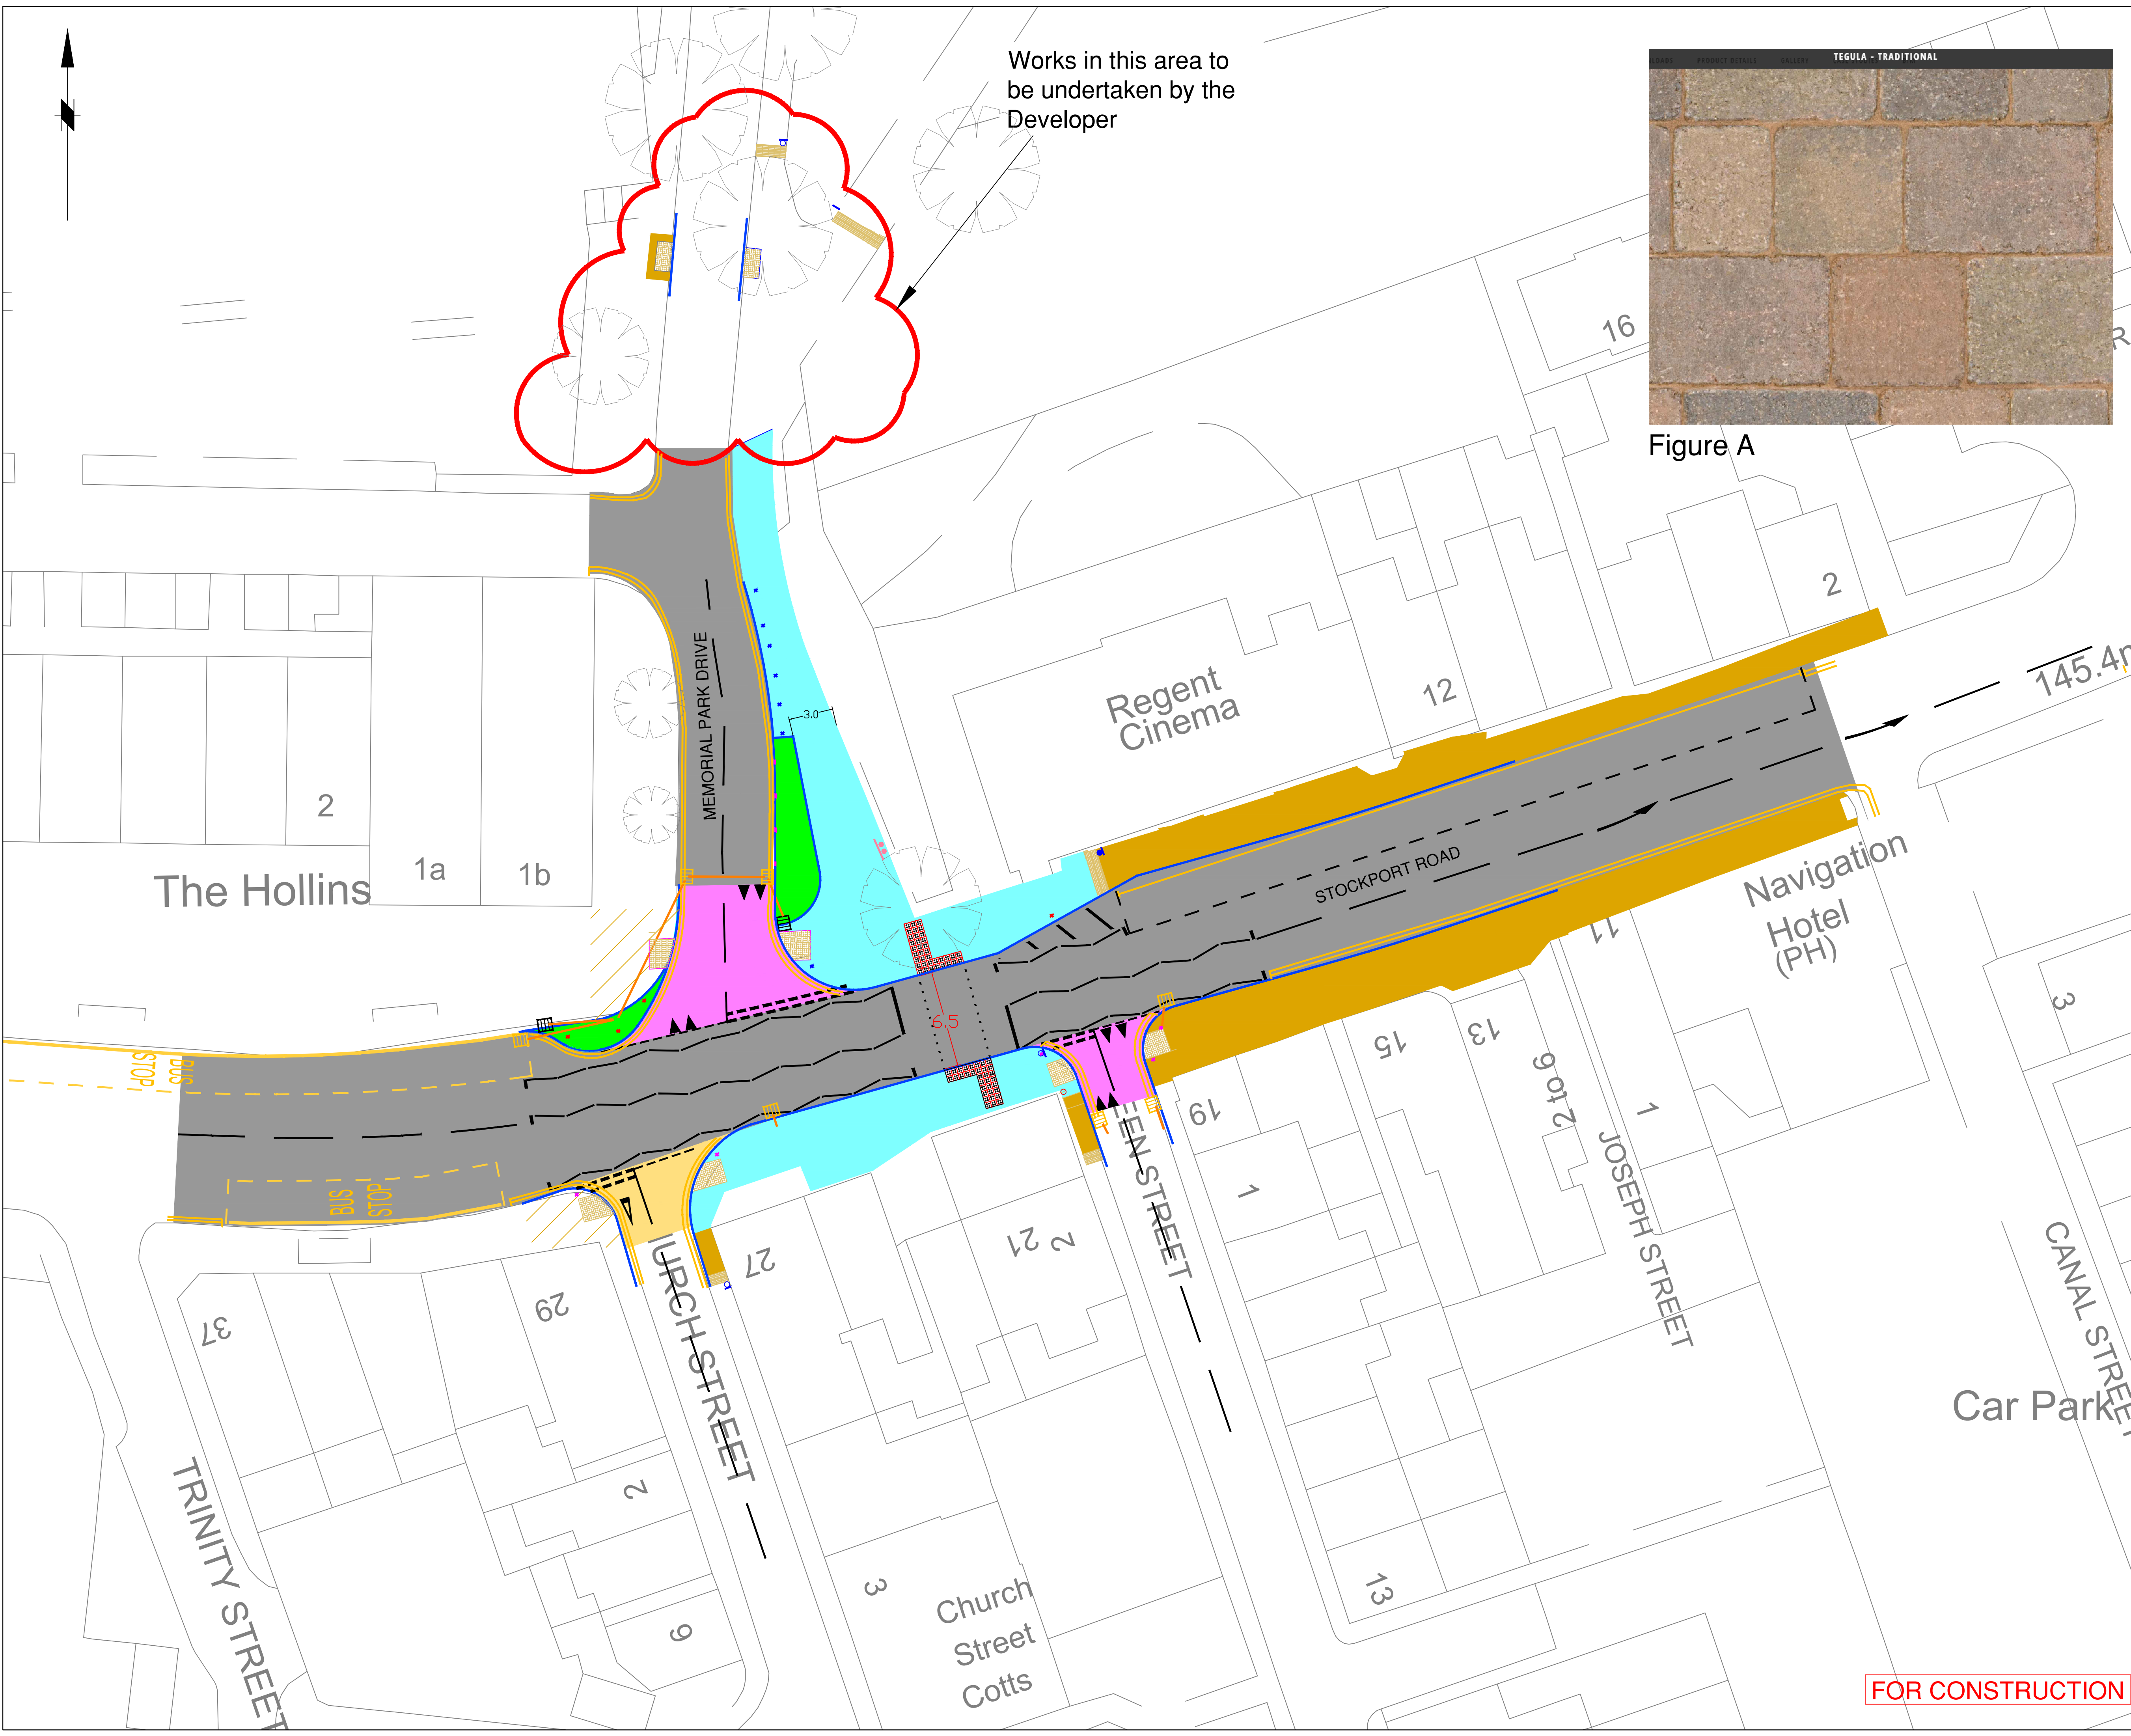

Works in this area to be undertaken by the Developer

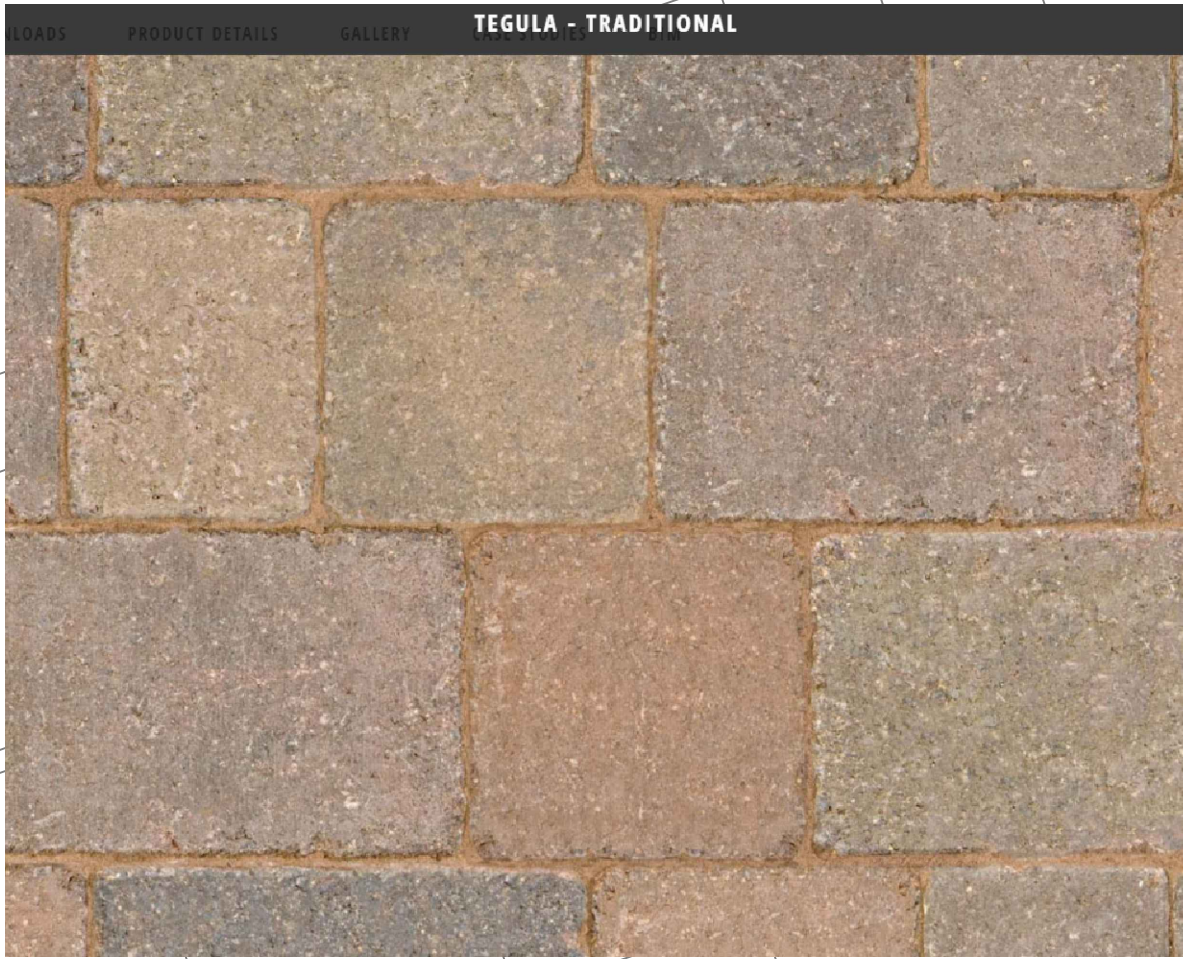


Figure A

This map is reproduced from Ordnance Survey material with the permission of Ordnance Survey on behalf of the Controller of Her Majesty's Stationery Office © Crown copyright. Unauthorised reproduction infringes Crown copyright and may lead to prosecution or civil proceedings. Stockport Metropolitan Borough Council AC0000804794 2026

KEY:

- Carriageway resurfacing
- Footway Surfacing - Block Paving - Fig A
- Relay Block Paving
- Footway Resurfacing
- Rain Garden
- Red controlled tactile paving STP/H/04
- Buff uncontrolled tactile paving STP/H/05
- Buff corduroy hazard paving
- Traffic Calming Feature Kerb to Kerb STP/H/41
- Buff Quartzite 10mm SMA Mastertint
- Proposed Gully
- Proposed Side Entry Gully
- Proposed Gully Connection
- Shared use Morpeth Bollard with White Ballotini Rings
- Shared use sign on existing sign pole
- Re-set Bollards at 2m spacing
- Re-use Bollards
- New Bollards
- Proposed Kerb
- Proposed Inlet Kerb
- Street Name Plate

Notes:
Existing blocks on site to be re-used.
Areas that requires new blocks to be Marshalls Tegula - Traditional
See Figure A

A	AV	HJ	09/07/26	Set of hazard paving removed. Bollard relocated
Rev.	Drawn	Checked	Date	Revision Details

AMENDMENTS

STOCKPORT
METROPOLITAN BOROUGH COUNCIL
HIGHWAYS AND TRANSPORTATION STOCKPORT HOUSE STOCKPORT SK1 3XE

MARK OLVIN
DIRECTOR OF PLACE MANAGEMENT
Job Title

5194-4B
MARPLE LUF
STOCKPORT RD CROSSING

Drawing Title
GENERAL ARRANGMENT

Drawn PWC	Engineer PWC	Checked AV	Approved AV
Date 29/07/24	Date 29/07/24	Date 14/08/24	Date 14/08/24
Size A1	Scale 1/200	Revision No. C/5194-4B/0100/001	
			Revision A

FOR CONSTRUCTION