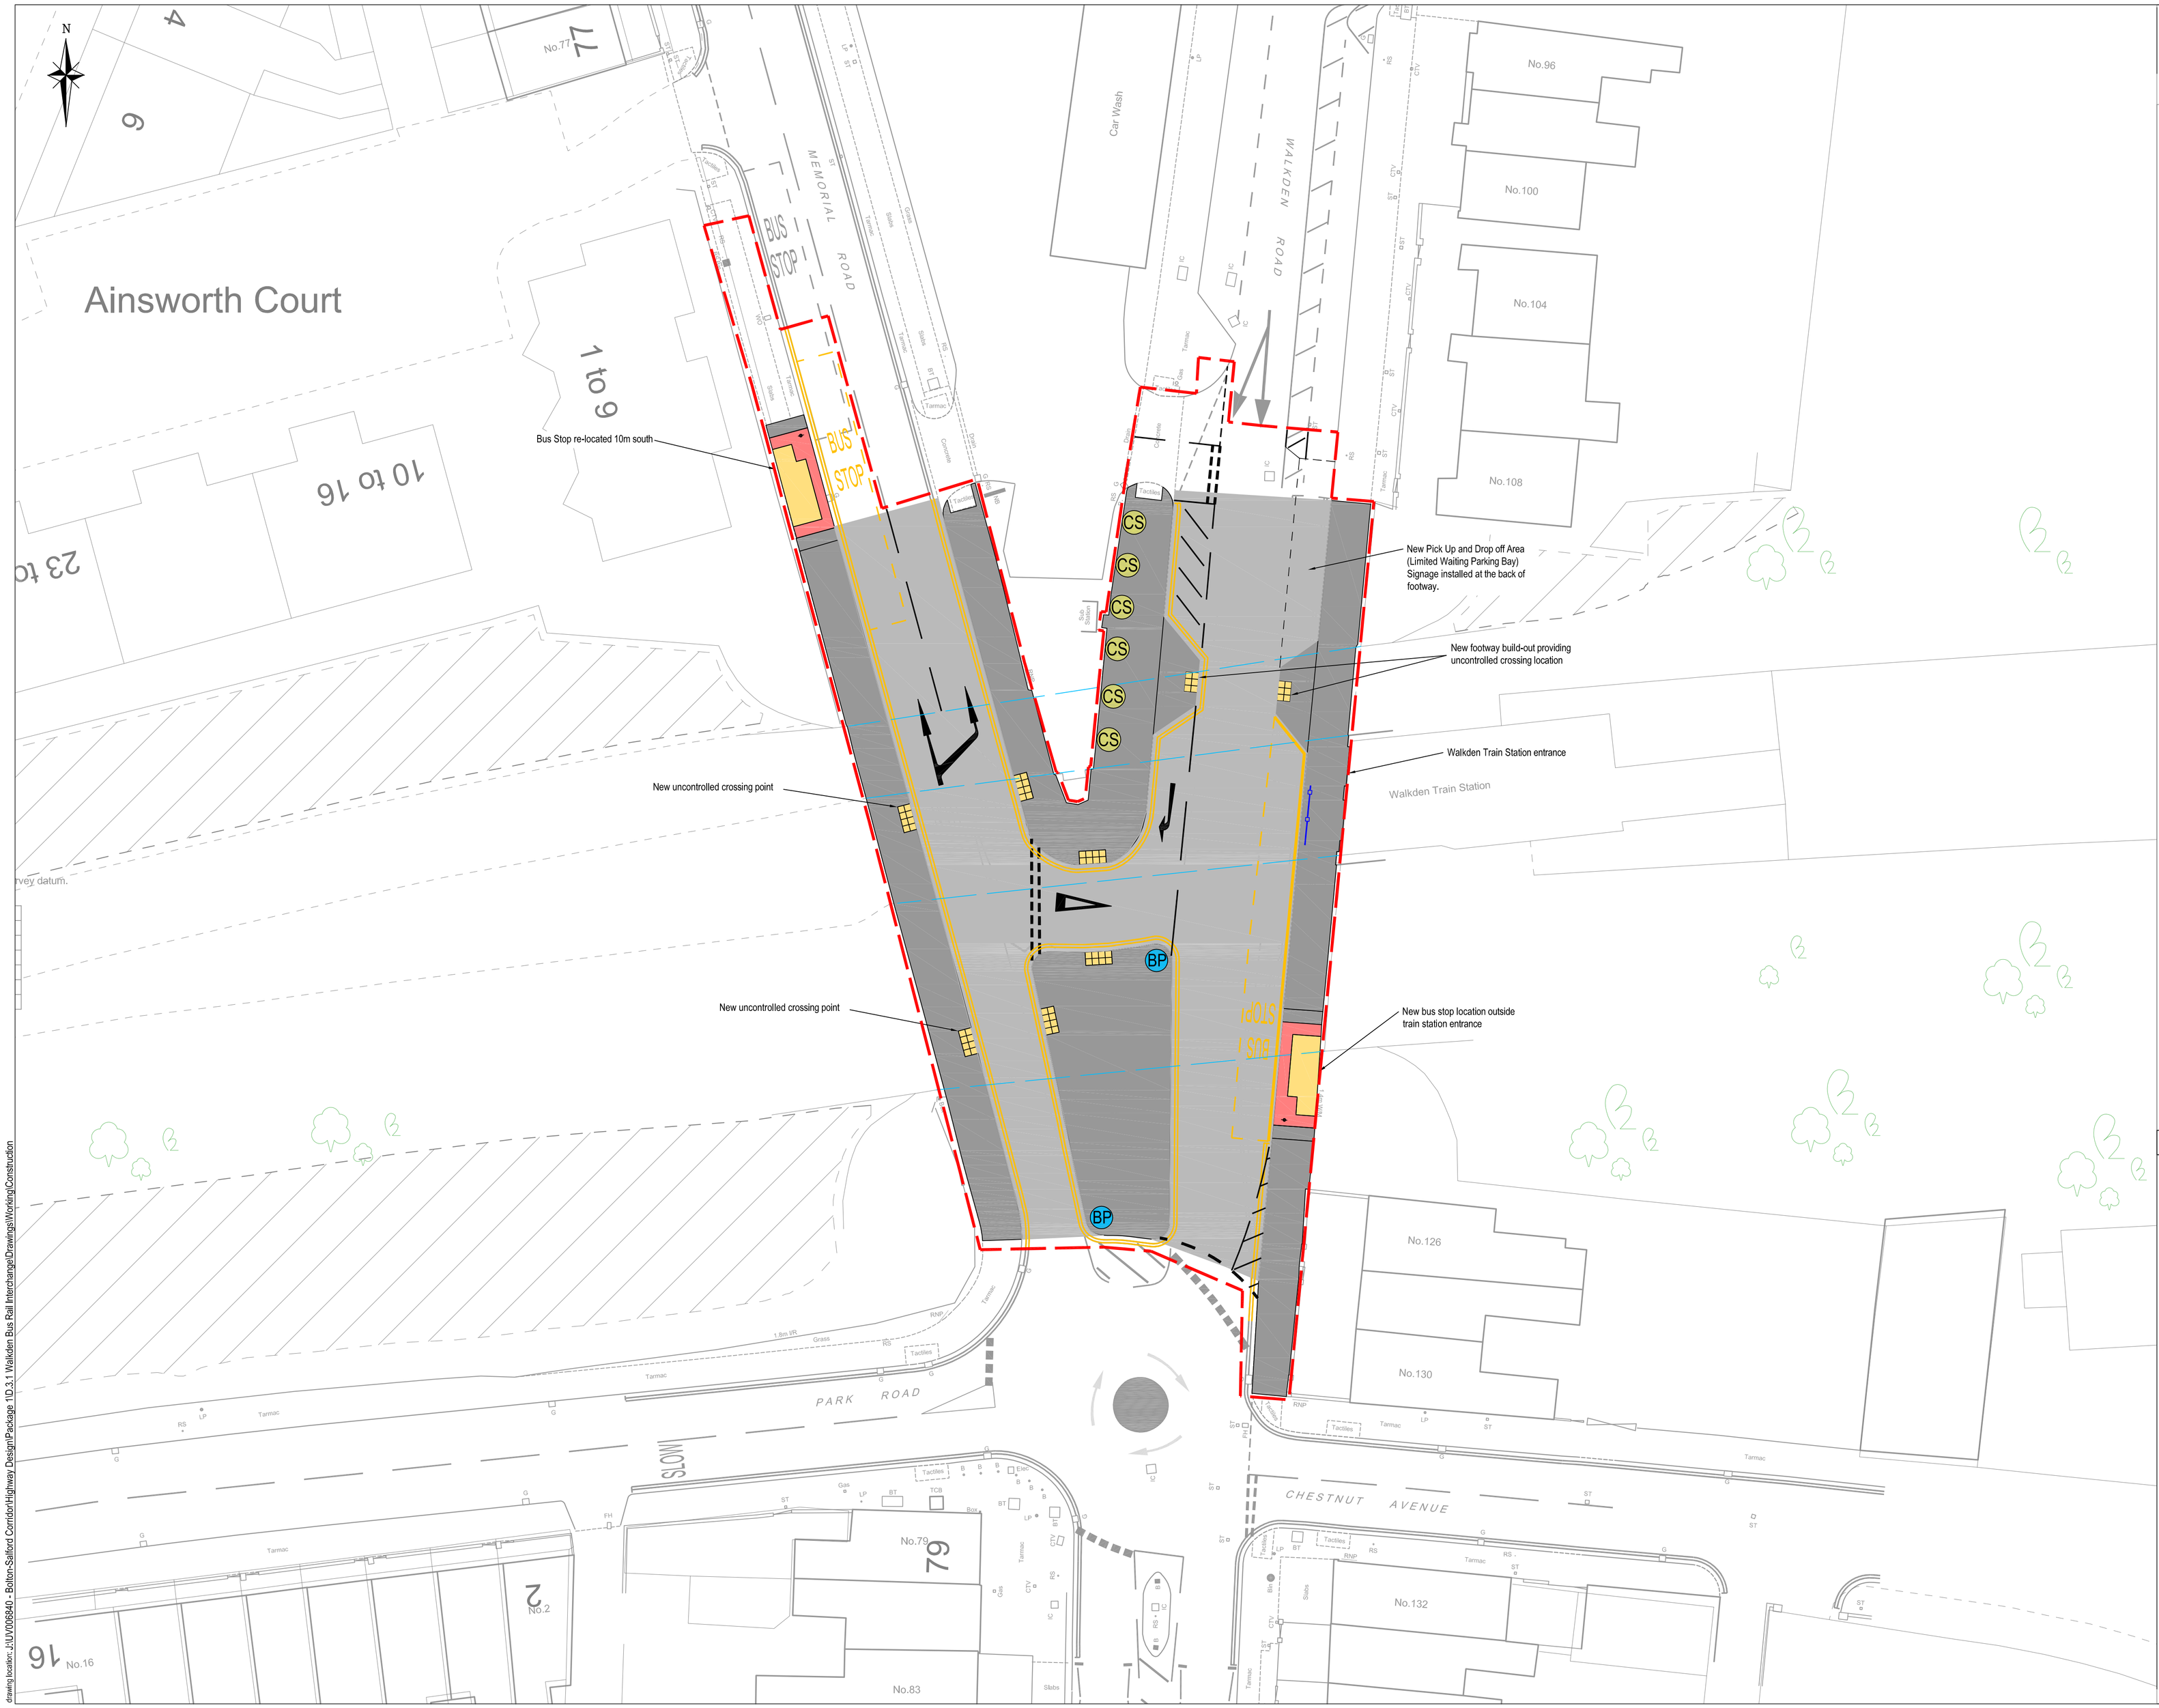

This drawing is copyright to Urban Vision Partnership Limited. It shall not be used without permission for any purpose. Reproduction is only permitted by prior arrangement. Do not scale from this drawing. All discrepancies to be related back to the originator for verification prior to commencing the works. All dimensions are in metres unless otherwise stated.

Commercial in Confidence

HEALTH AND SAFETY INFORMATION

Hazards, that would not have been foreseen by a reasonably competent contractor, have been identified by the designer;

- EXCAVATING NEAR LIVE SERVICES
- WORKING ADJACENT TO LIVE TRAFFIC
- HV CABLES PRESENT IN VICINITY AT WORKS

© Crown Copyright and database right 2016. Ordnance Survey 100019737

NOTES

1. Please refer to construction drawings for further information.
2. To be read in conjunction with the Works Information.

KEY:

- Footway Full Depth Construction
- Carriageway Construction
- Un-Controlled Crossing Point
- Bus Stop Platform Upgrade
- Approximate line of overhead railway bridge
- Cycle Stands
- Proposed Guardrail
- Limit of Works - Scheme Extent
- Traffic Bollard

rev	description	date	drawn	chk	app
C02	Issued For Construction	15.06.2017	RA	DV	ABe

urbanvision

Urban Vision Partnership Ltd, Emerson House, Albert Street, Eccles, Manchester, M30 0TE. T 0161 779 4800

client / scheme promoter
Salford City Council

project
Salford Bolton Network Improvements
Package 1 Scheme Ref D.3.1

drawing
Walkden Bus Rail Interchange
General Arrangement

approval status
- Feasibility / Sketch
- Design
- Tender
- Construction
- As Built

date 16/05/2017
drawn RA
checked DV
approved ABe

project ref. UV006840
scale @ A1 1:200
drawing number UV006840-P1-D.3.1-0100-01
revision C02

www.urbanvision.org.uk

drawing location: J:\UV006840 - Bolton-Salford Corridor\Highway Design\Package 1\D.3.1 Walkden Bus Rail Interchange\Drawings\Working\Construction