



NOTES

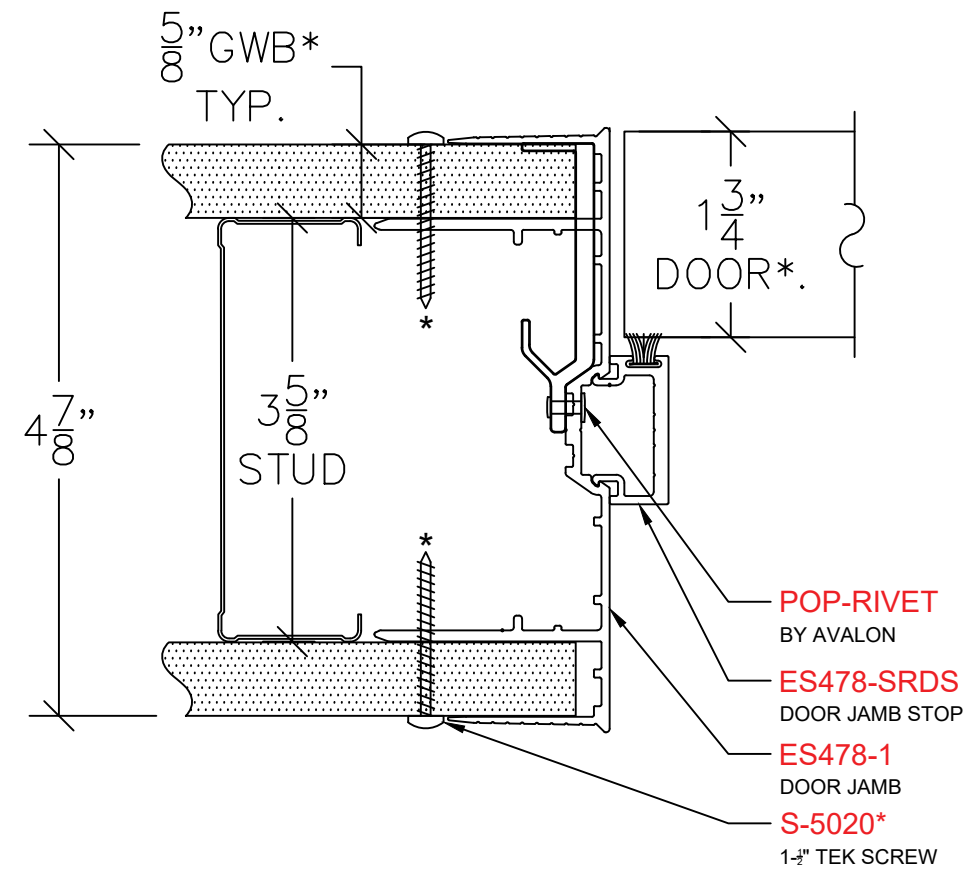

DOOR JAMB CL100

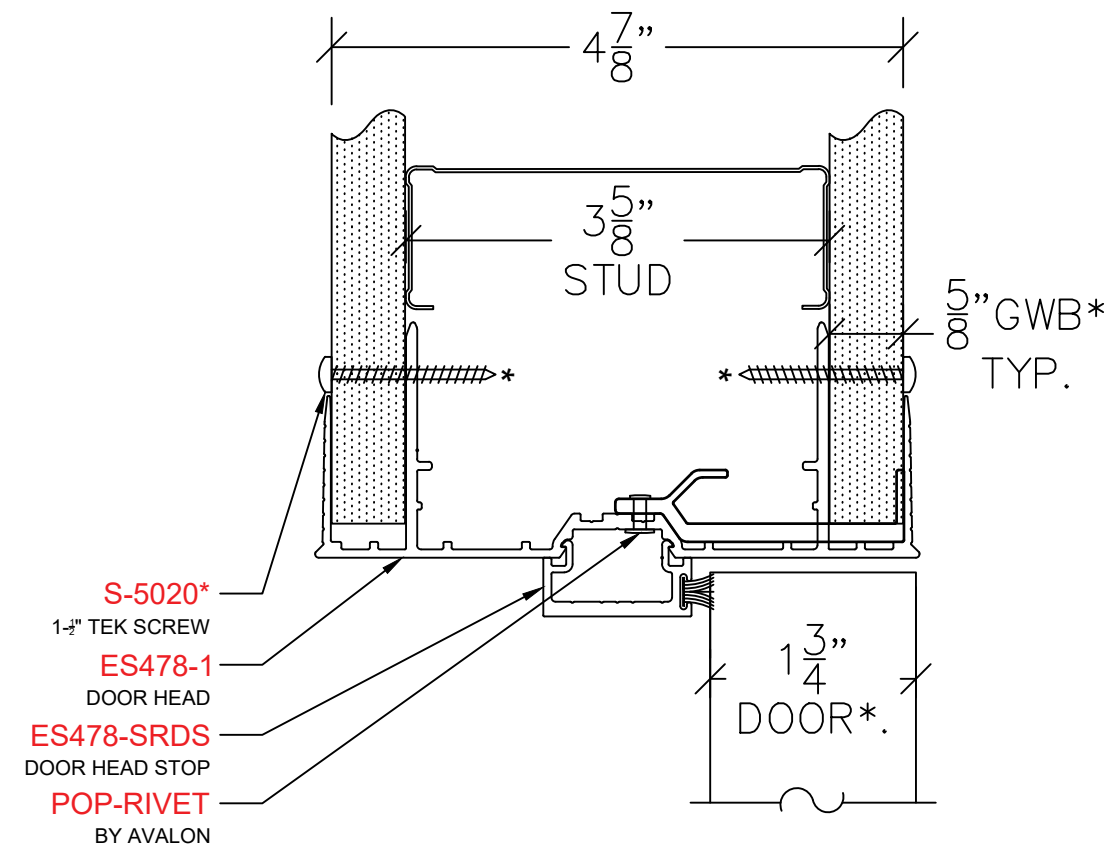

DOOR HEAD CL200

Customer: CUSTOMER

Project: PROJECT NAME

City: CITY NAME

State: STATE NAME

Scale: 1/2" = 1'

Drawn By: RMT

Date: 10/12/22