
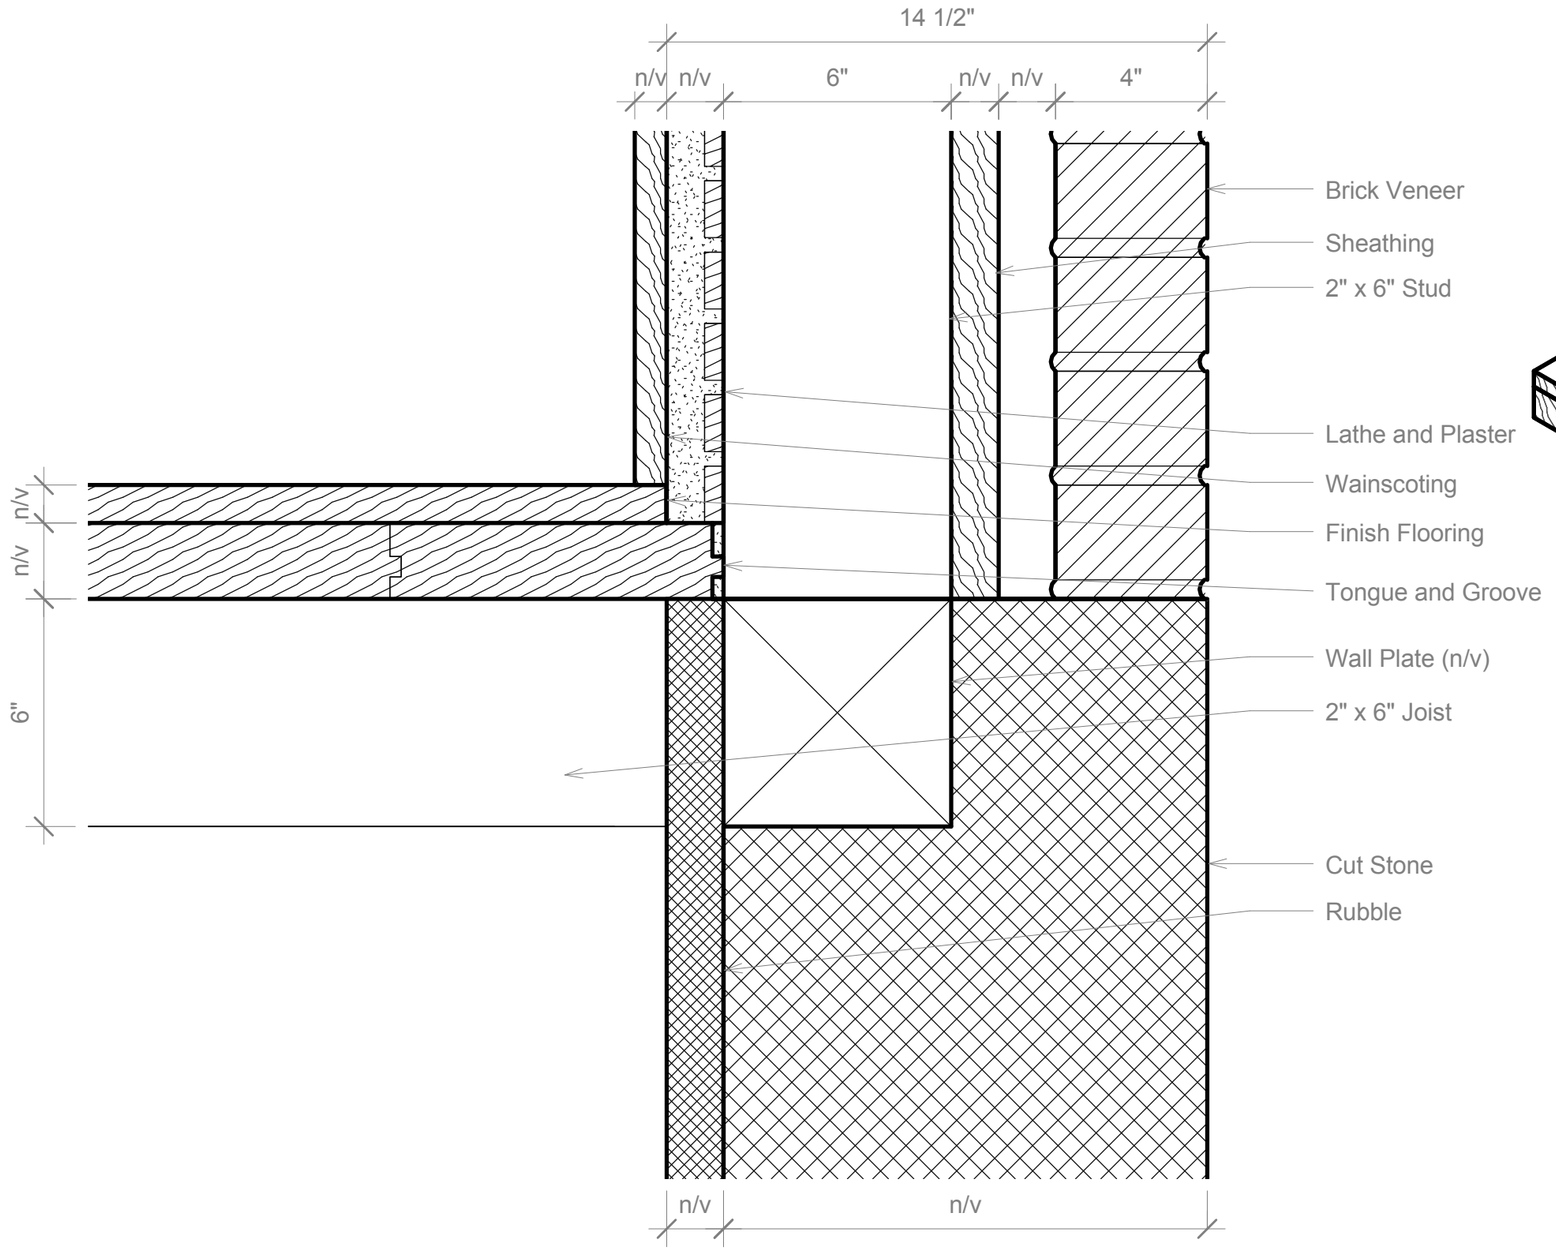


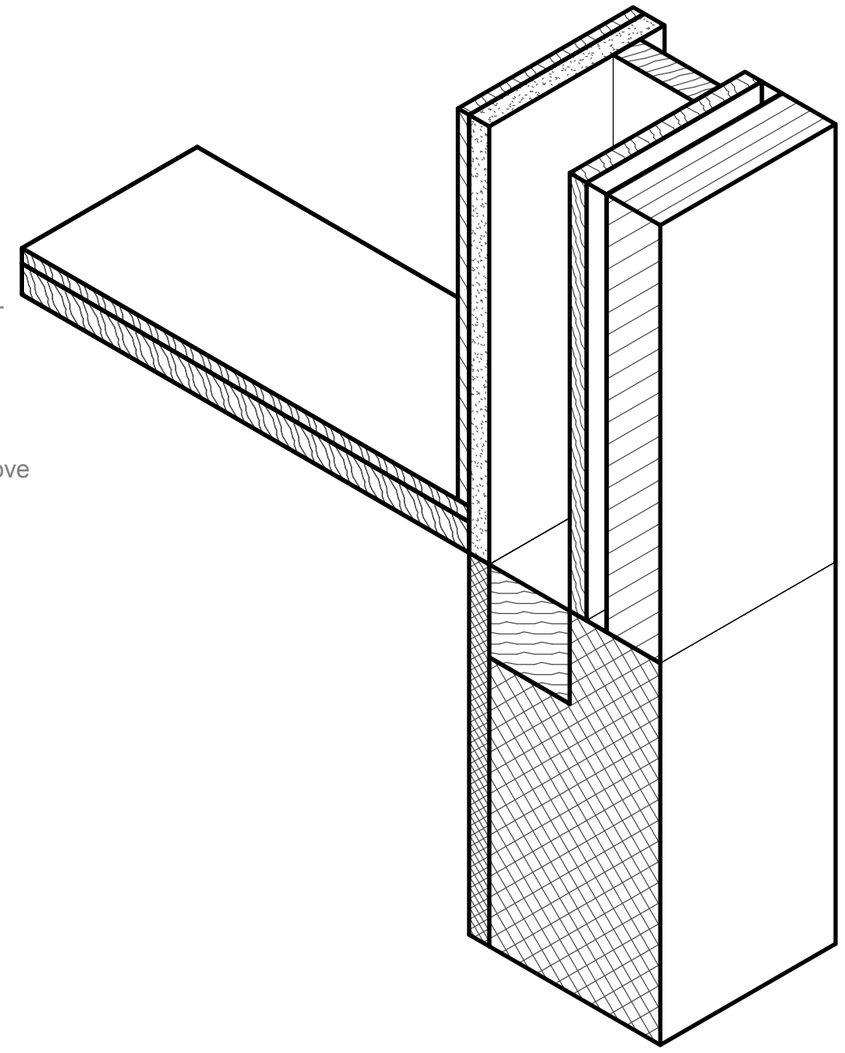

Carleton Immersive Media Studio

Carleton University
Visualization and Simulation Building,
Fourth Floor
1125 Colonel By Drive
Ottawa, ON, K1S5B6

t: 613 520 2600 x2867
f: 613 520 7841
info@cims.carleton.ca
www.cims.carleton.ca

Ashton United Church 1898

Section Detail - Sill Plate

Project	CDMICA
Date	05/06/2013
Drawn by	J. Rafeiro
Checked by	Checker

A101

Do not scale drawings.

Scale 3" = 1'-0"

01/08/2013 10:55:29 AM