

Note:

These drawings are part of a dataset compiled for the Cultural Diversity and Material Imaginaton in Canadian Architecture Research Project.

These drawings were prepared using a combination of hand architectural survey, total station surveying and laser scanning. The accuracy is ±1".

Carleton Immersive Media Studio

Carleton University
Visualization and Simulation Building,
Fourth Floor
1125 Colonel By Drive
Ottawa, ON, K1S5B6

t: 613 520 2600 x2867
f: 613 520 7841
info@cims.carleton.ca

CDMICA - Ashton, ON

Title Page


Project number	1
Date	28/08/12
Drawn by	MS
Checked by	N/A

A100

Accuracy ± 1", Do not scale drawings.

Scale

30/07/2013 3:36:42 PM

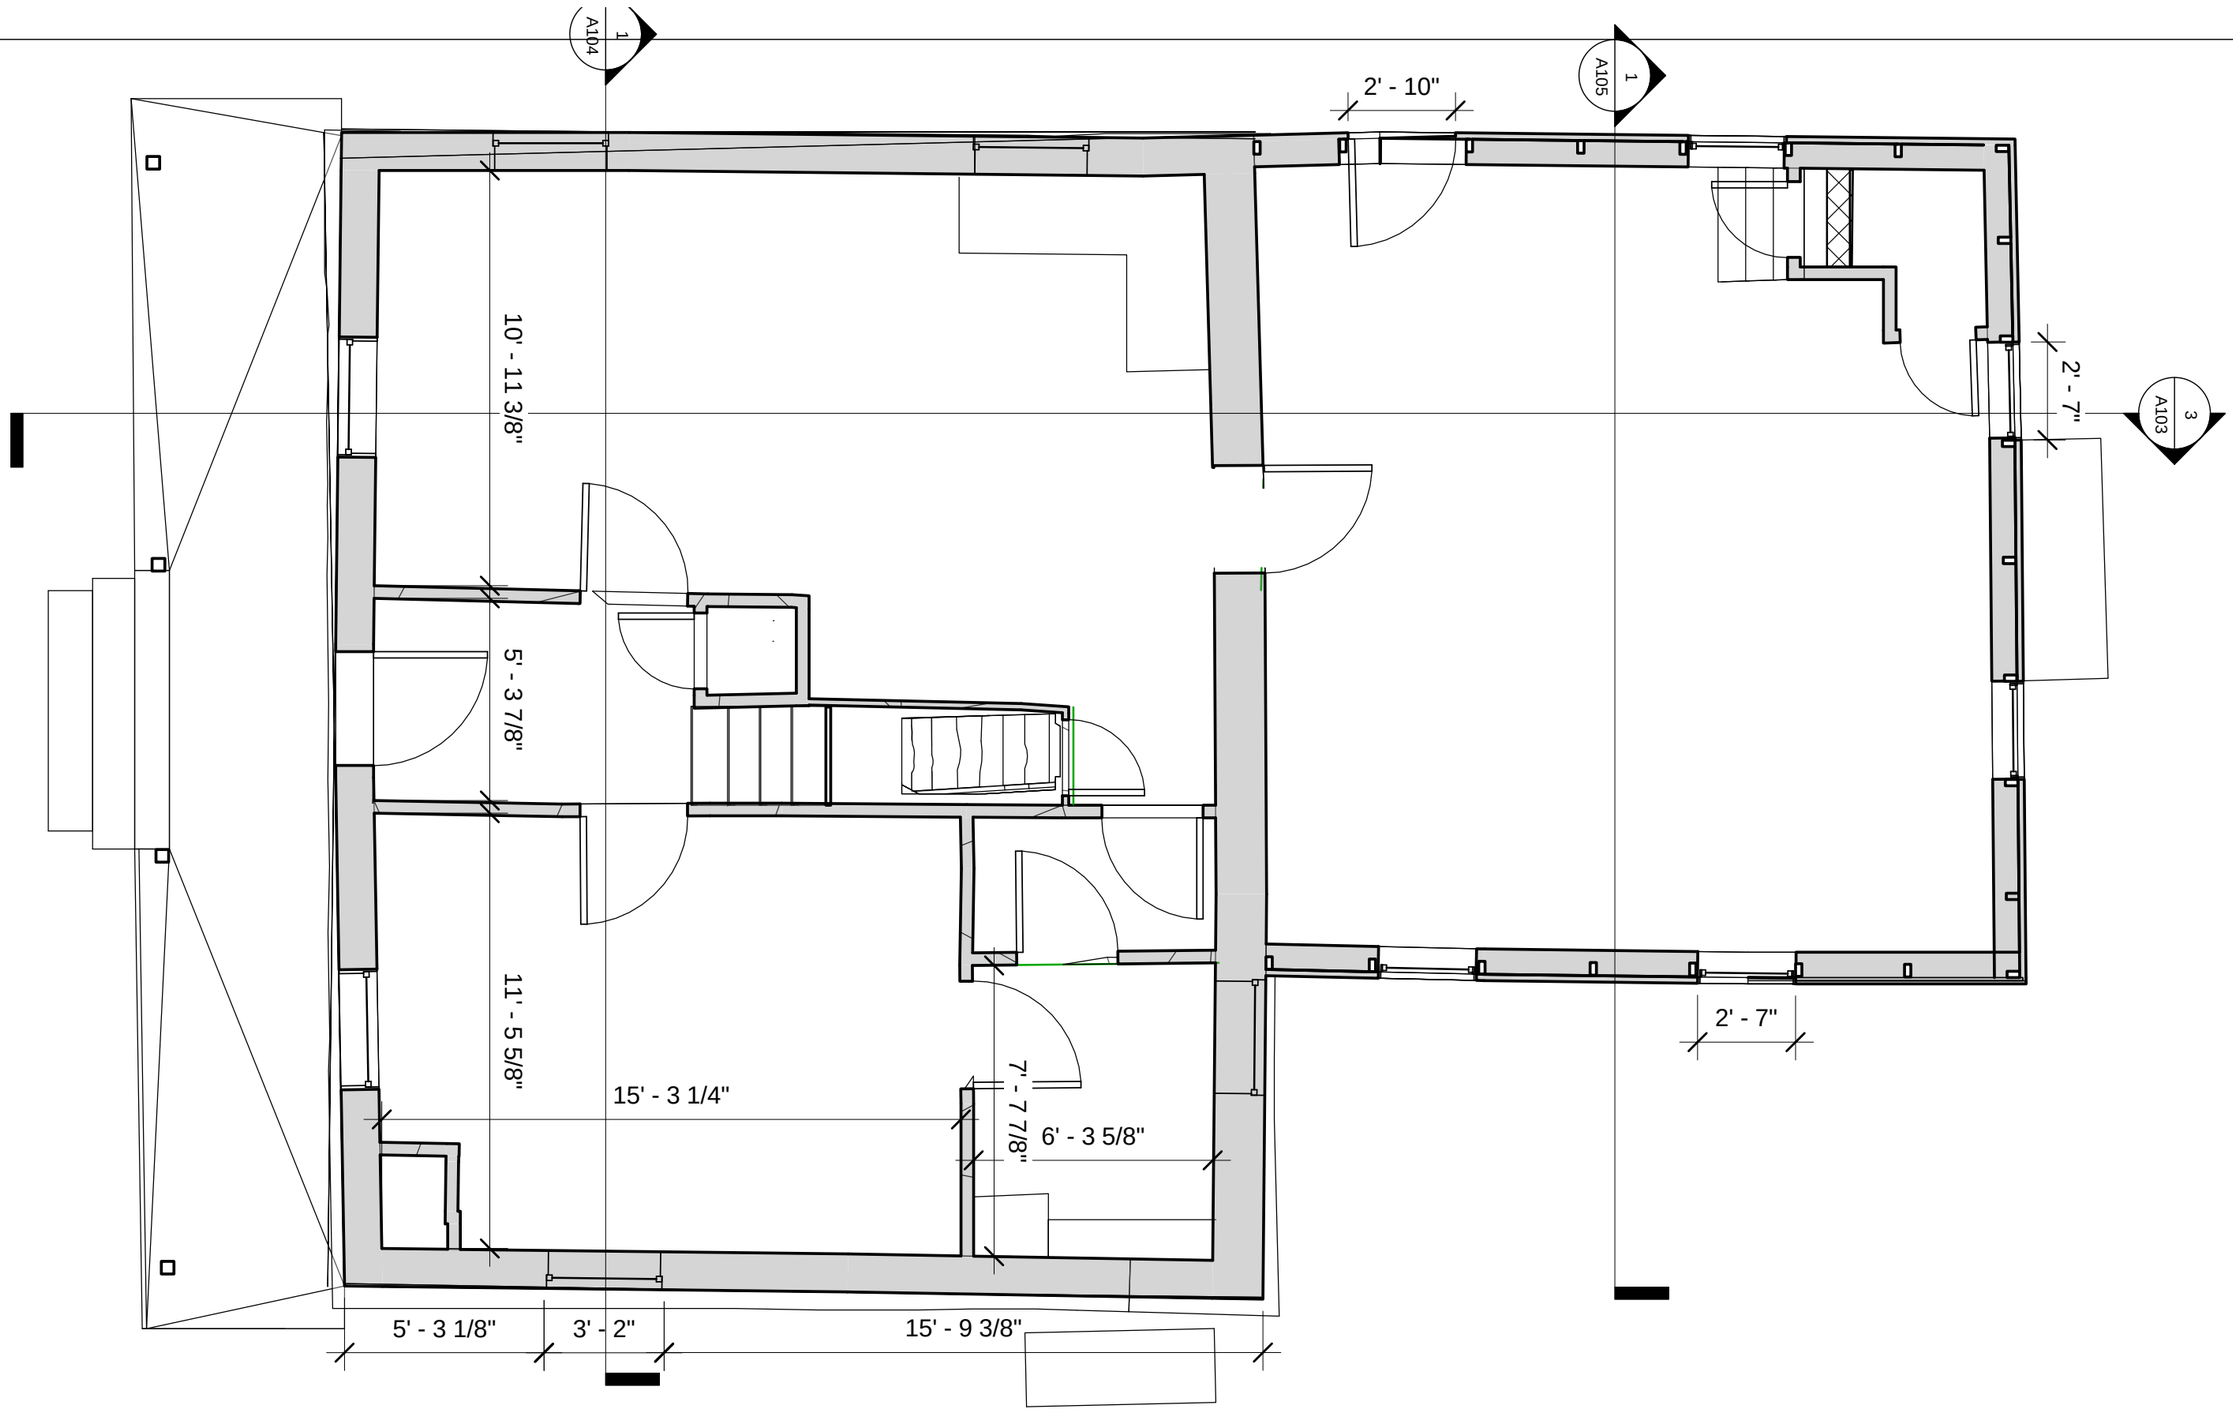

Carleton Immersive Media Studio

Carleton University
Visualization and Simulation Building,
Fourth Floor
1125 Colonel By Drive
Ottawa, ON, K1S5B6

t: 613 520 2600 x2867
f: 613 520 7841
info@cims.carleton.ca

CDMICA - Ashton, ON

Plan - Ground Floor

Project number	1
Date	28/08/12
Drawn by	MS
Checked by	N/A

A101

Accuracy ± 1", Do not scale drawings.

Scale 1/4" = 1'-0"

30/07/2013 3:36:43 PM



Carleton Immersive Media Studio

Carleton University
Visualization and Simulation Building,
Fourth Floor
1125 Colonel By Drive
Ottawa, ON, K1S5B6

t: 613 520 2600 x2867
f: 613 520 7841
info@cims.carleton.ca

CDMICA - Ashton, ON

Plan - Second Floor


Project number	1
Date	28/08/12
Drawn by	MS
Checked by	N/A

A102

Accuracy ± 1", Do not scale drawings.

Scale 1/4" = 1'-0"

30/07/2013 3:37:07 PM

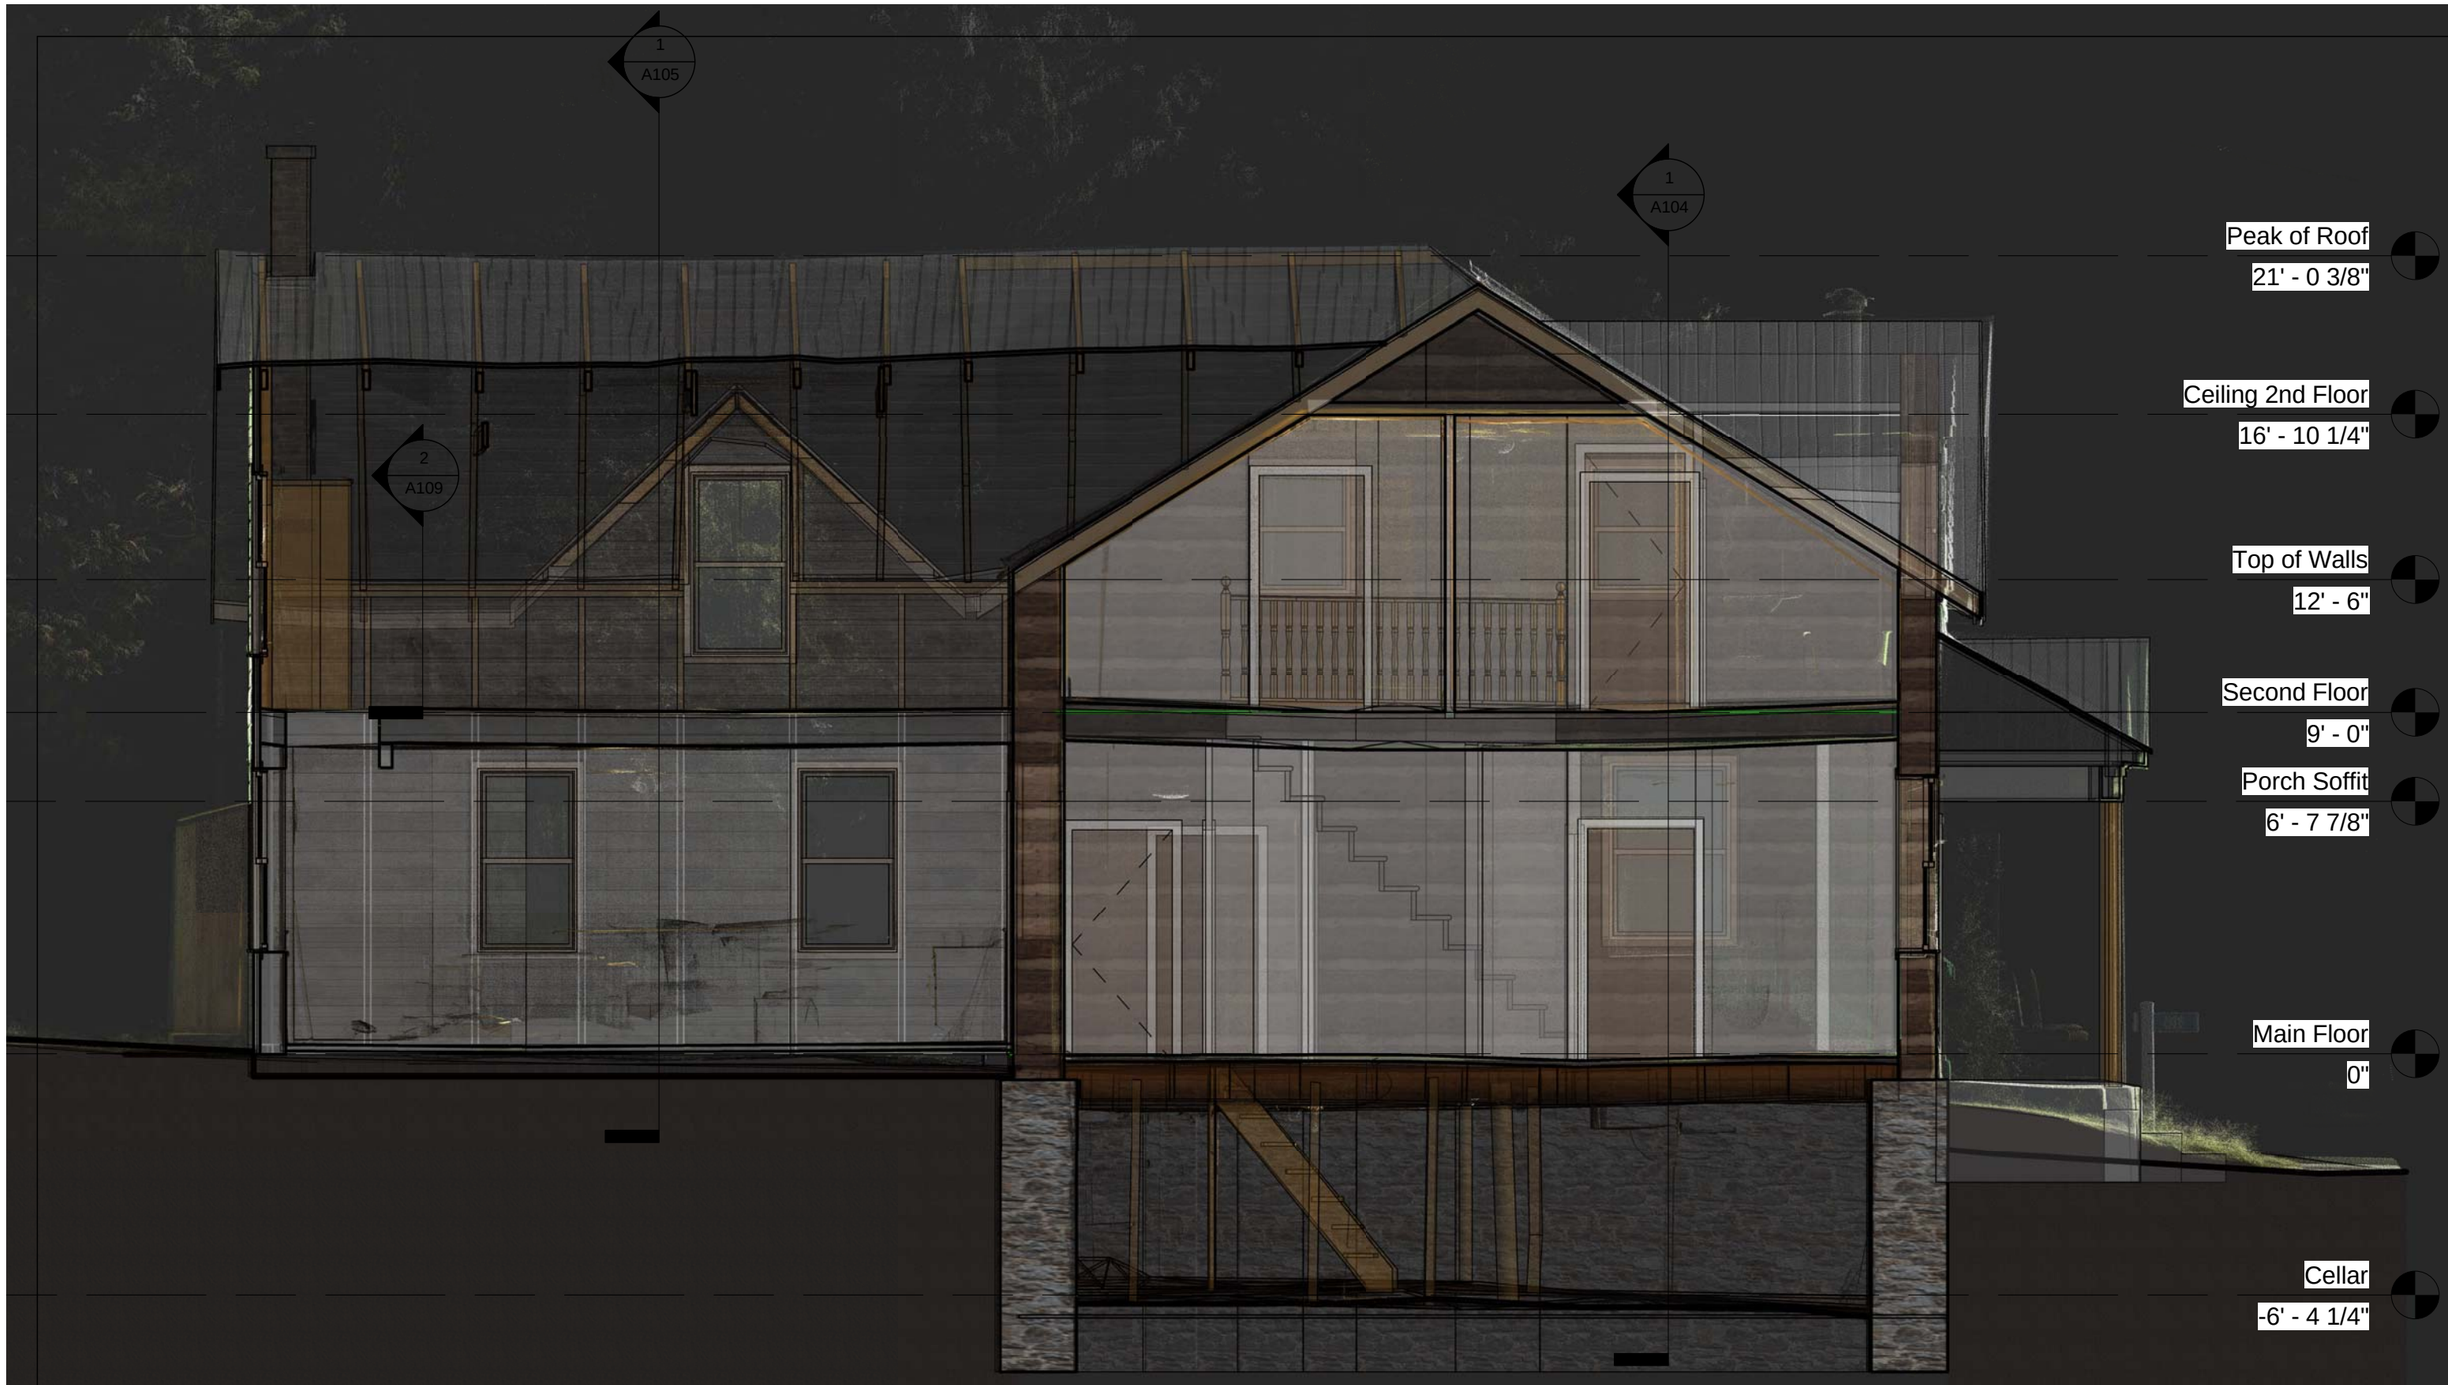

Carleton Immersive Media Studio
Carleton University
Visualization and Simulation Building,
Fourth Floor
1125 Colonel By Drive
Ottawa, ON, K1S5B6
t: 613 520 2600 x2867
f: 613 520 7841
info@cims.carleton.ca

CDMICA - Ashton, ON

Section - Longitudinal


Project number	1
Date	28/08/12
Drawn by	MS
Checked by	N/A

A103

Accuracy ± 1", Do not scale drawings.

Scale 1/4" = 1'-0"

30/07/2013 3:37:46 PM

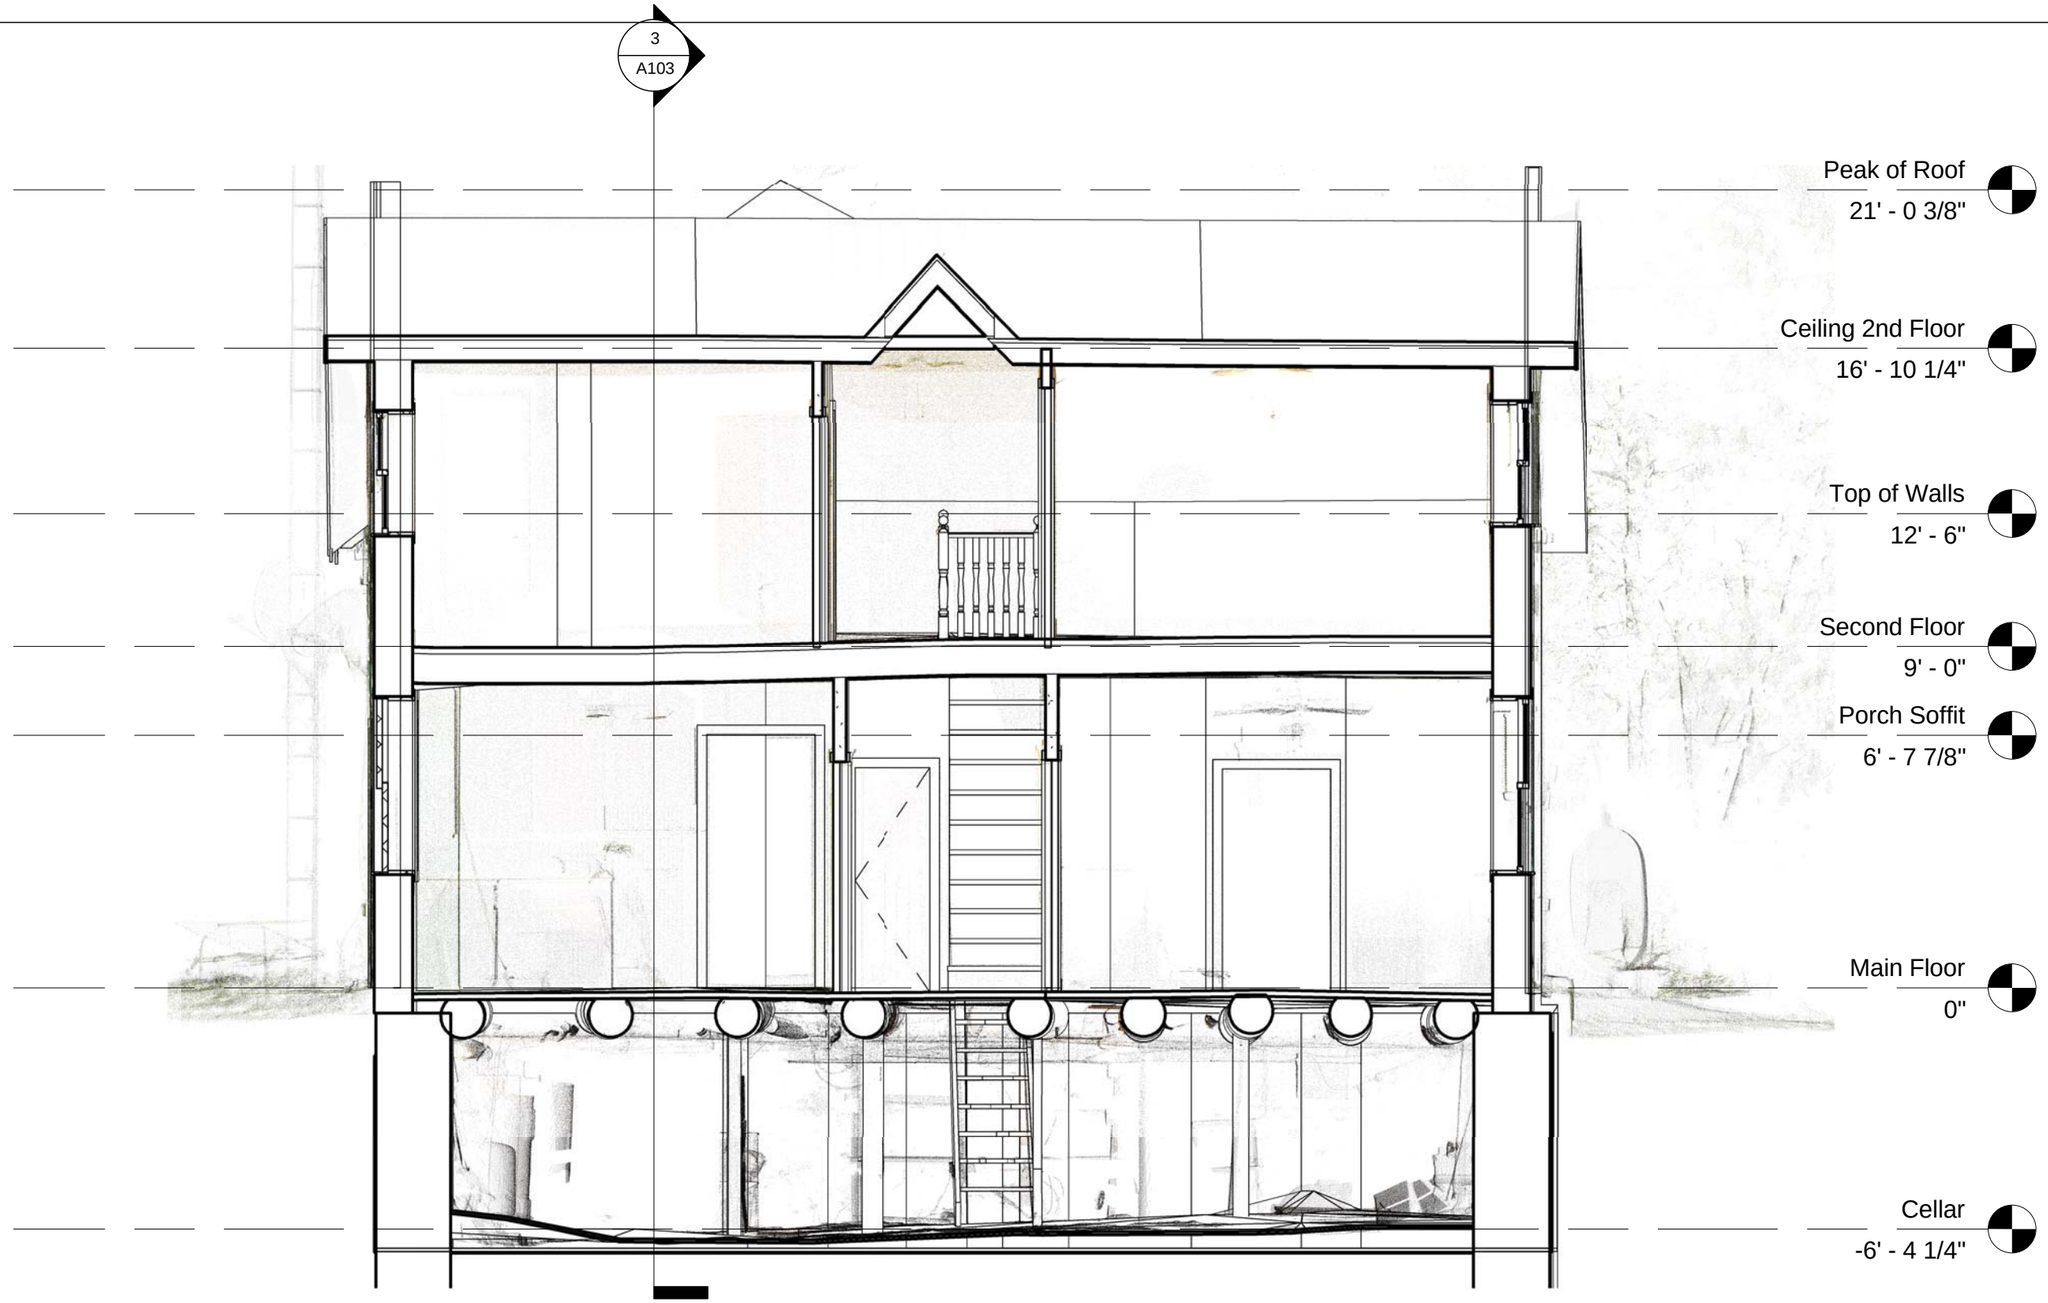

Carleton Immersive Media Studio

Carleton University
Visualization and Simulation Building,
Fourth Floor
1125 Colonel By Drive
Ottawa, ON, K1S5B6

t: 613 520 2600 x2867
f: 613 520 7841
info@cims.carleton.ca

CDMICA - Ashton, ON

Section - Transverse

Project number	1
Date	28/08/12
Drawn by	MS
Checked by	N/A

A104

Accuracy ± 1", Do not scale drawings.

Scale 1/4" = 1'-0"

30/07/2013 3:37:58 PM

3
A103



Carleton Immersive Media Studio

Carleton University
Visualization and Simulation Building,
Fourth Floor
1125 Colonel By Drive
Ottawa, ON, K1S5B6

t: 613 520 2600 x2867
f: 613 520 7841
info@cims.carleton.ca

CDMICA - Ashton, ON

Section - Transverse (Frame Addition)


Project number	1
Date	28/08/12
Drawn by	MS
Checked by	N/A

A105

Accuracy ± 1", Do not scale drawings.

Scale 1/4" = 1'-0"

30/07/2013 3:38:04 PM

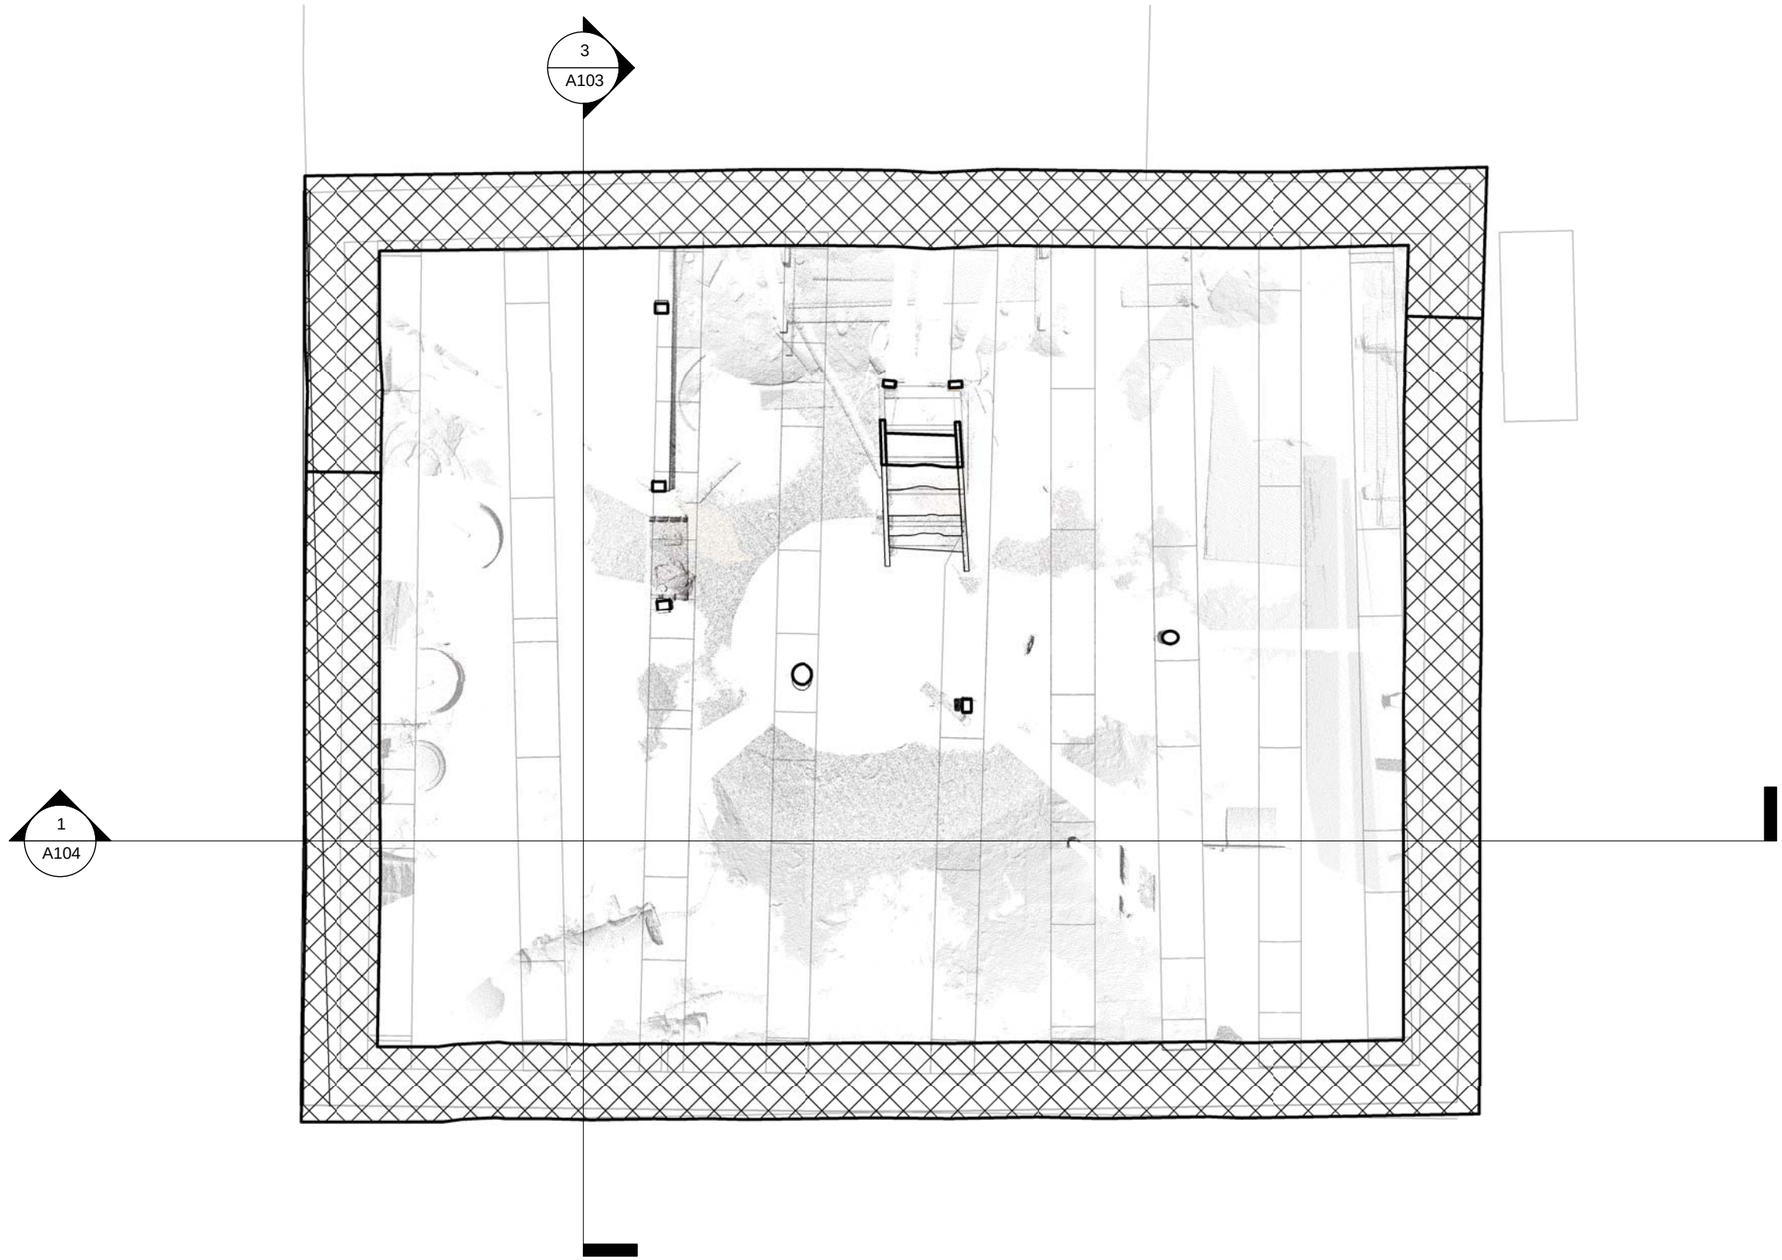

Carleton Immersive Media Studio

Carleton University
Visualization and Simulation Building,
Fourth Floor
1125 Colonel By Drive
Ottawa, ON, K1S5B6

t: 613 520 2600 x2867
f: 613 520 7841
info@cims.carleton.ca

CDMICA - Ashton, ON

Plan - Cellar


Project number	1
Date	28/08/12
Drawn by	Author
Checked by	Checker

A106

Accuracy ± 1", Do not scale drawings.

Scale 1/4" = 1'-0"

30/07/2013 3:38:14 PM

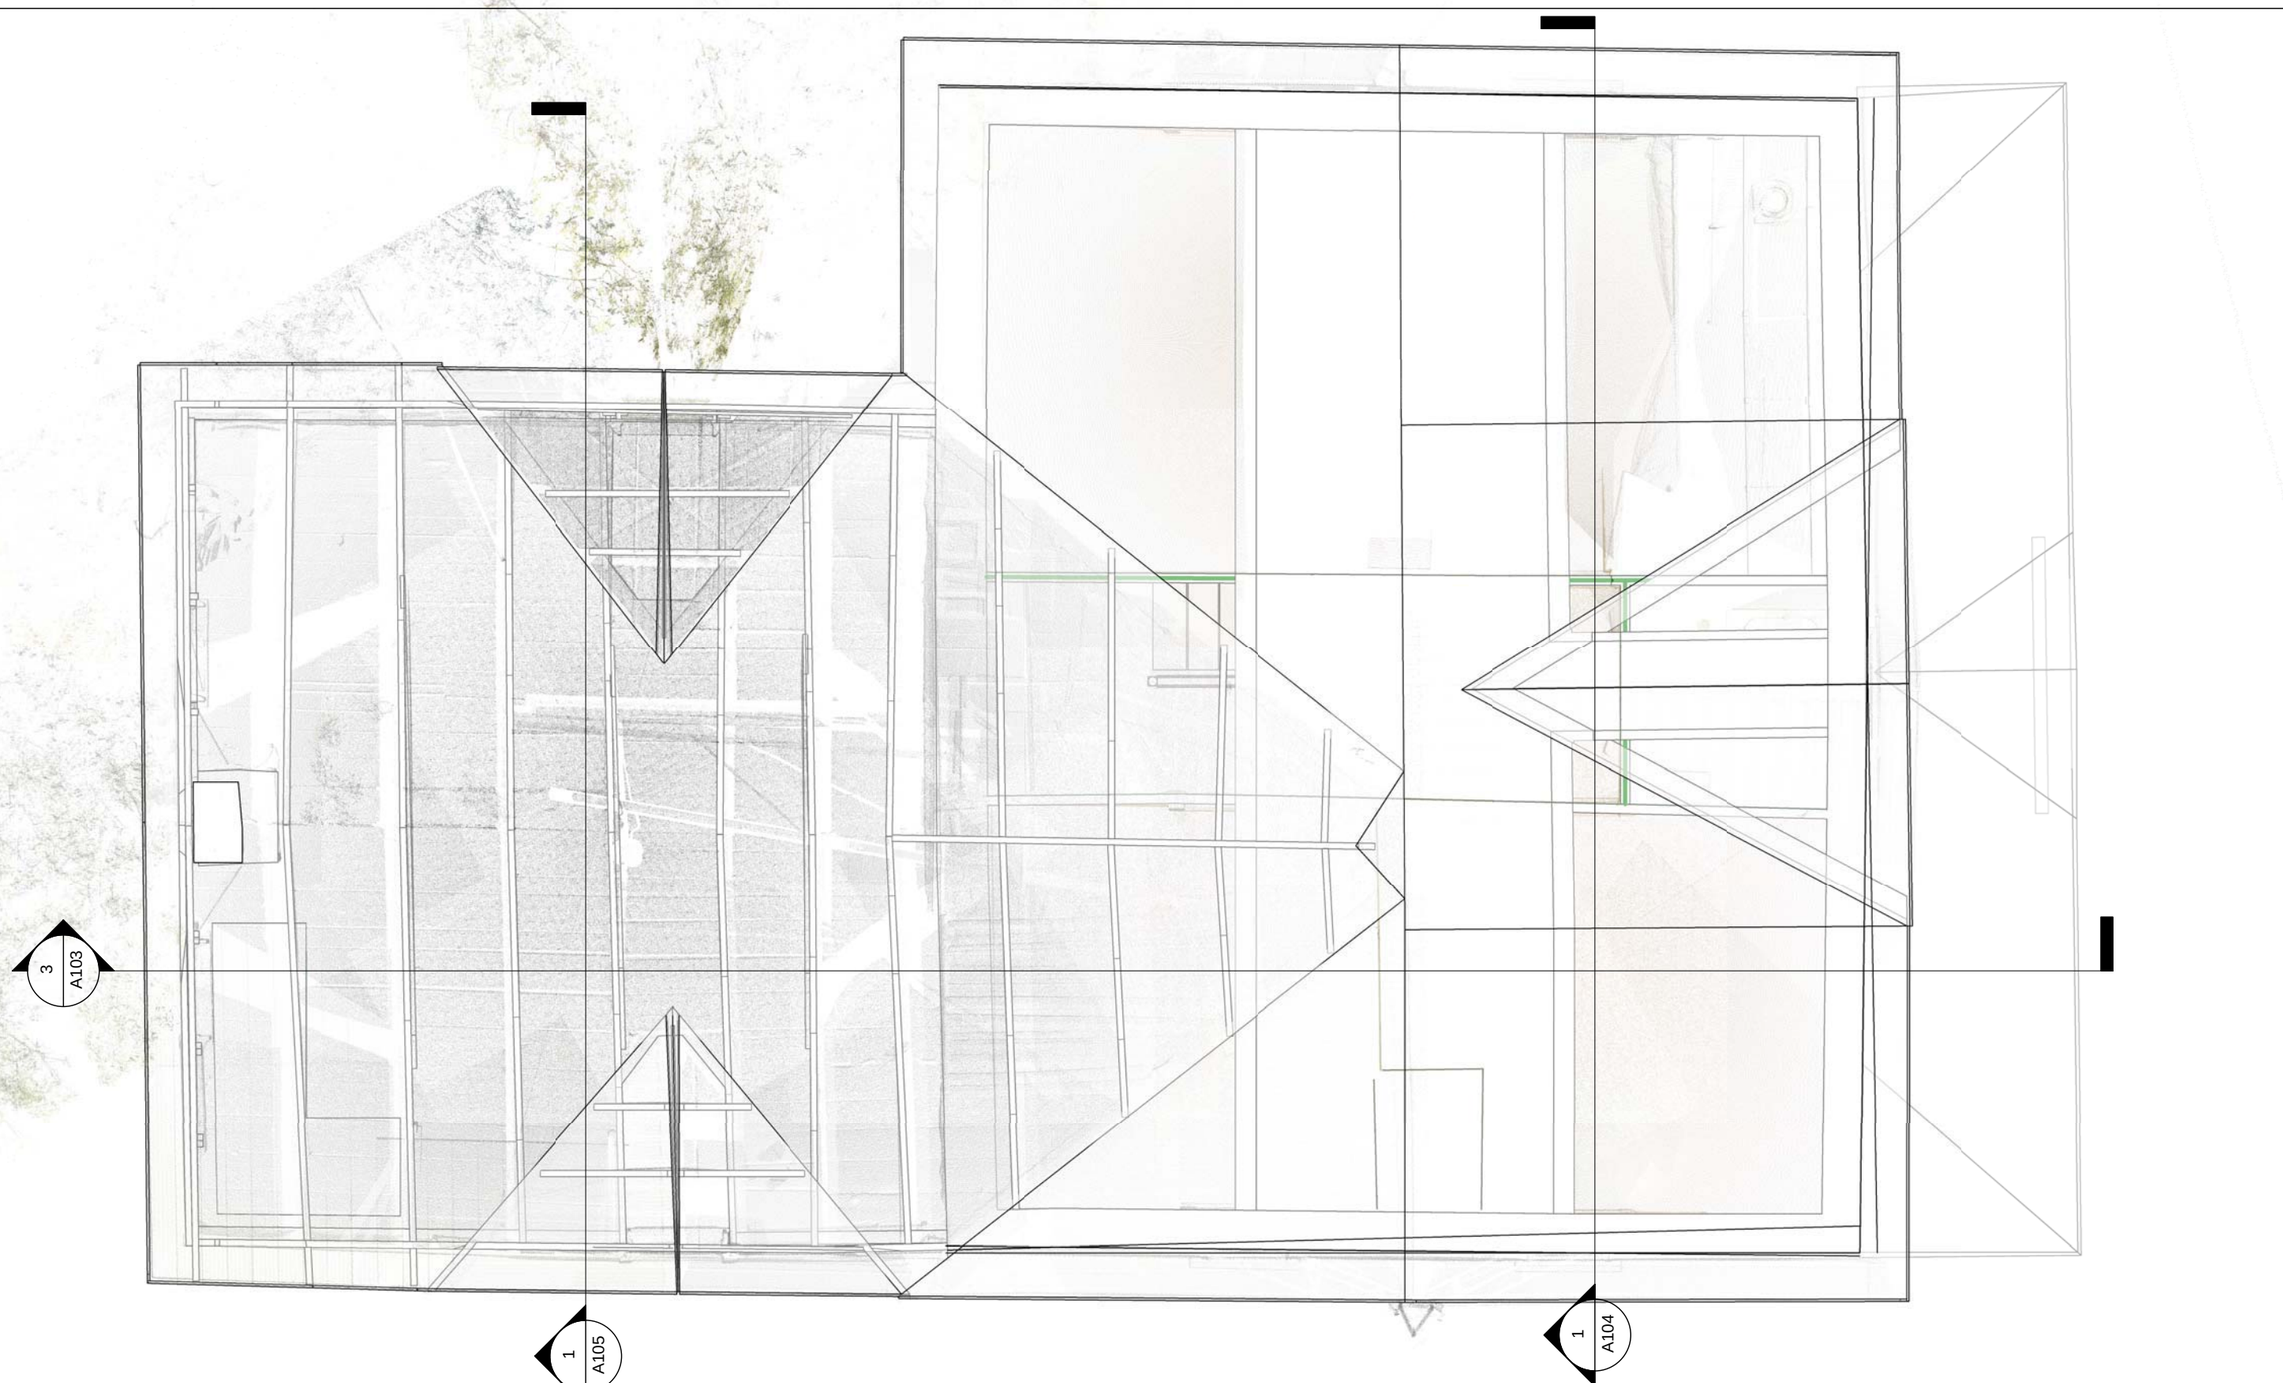

Carleton Immersive Media Studio

Carleton University
Visualization and Simulation Building,
Fourth Floor
1125 Colonel By Drive
Ottawa, ON, K1S5B6

t: 613 520 2600 x2867
f: 613 520 7841
info@cims.carleton.ca

CDMICA - Ashton, ON

Plan - Roof


Project number	1
Date	28/08/12
Drawn by	Author
Checked by	Checker

A107

Accuracy ± 1", Do not scale drawings.

Scale 1/4" = 1'-0"

30/07/2013 3:38:23 PM

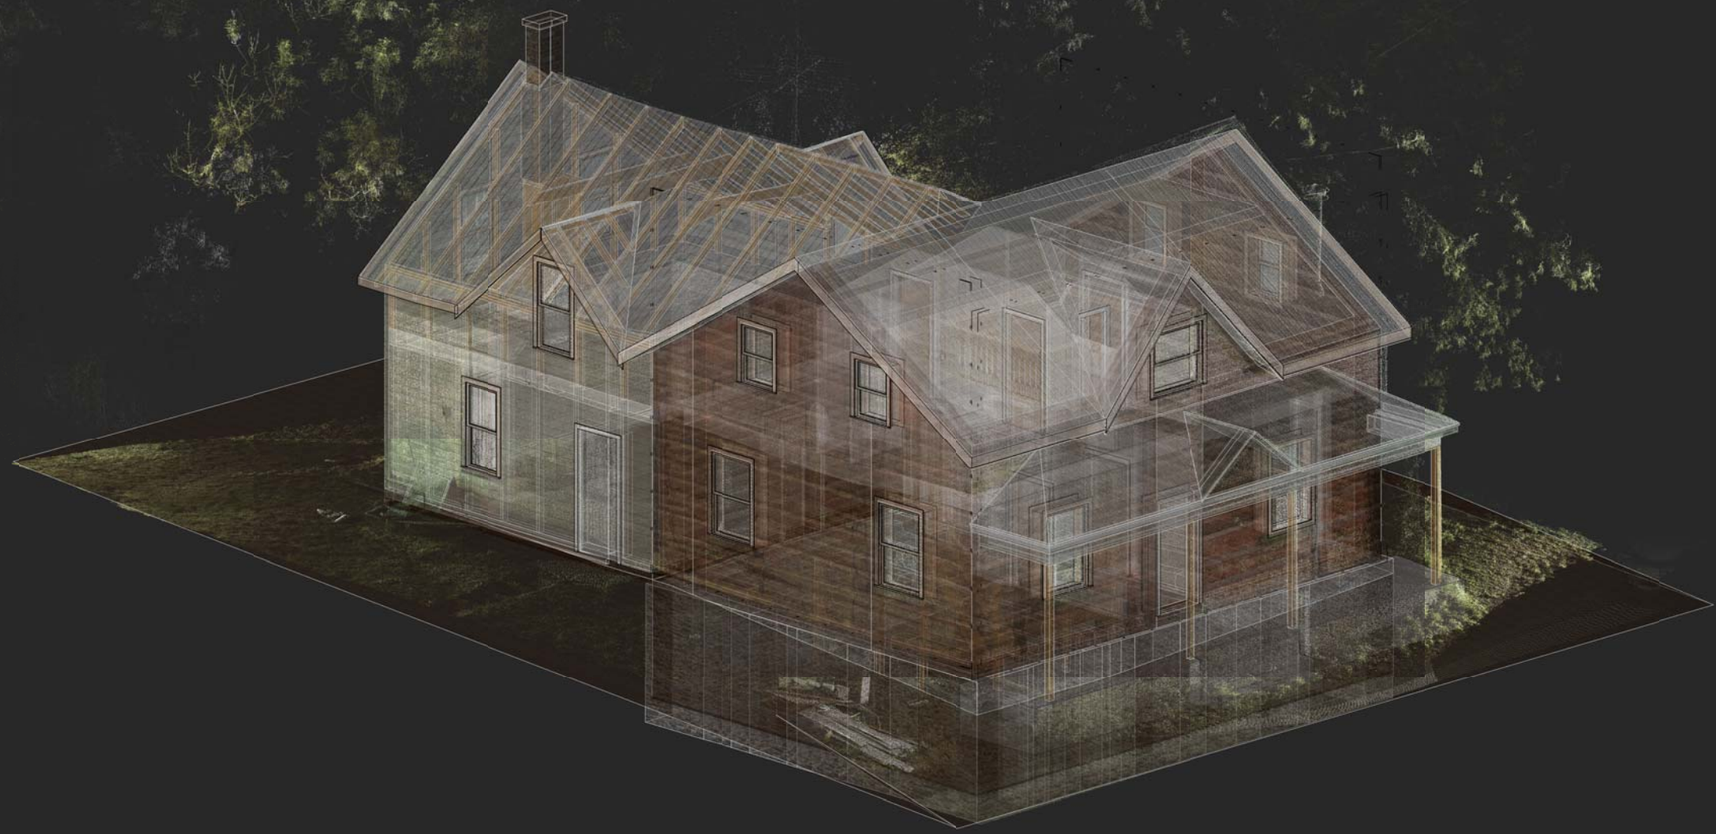

Carleton Immersive Media Studio

Carleton University
Visualization and Simulation Building,
Fourth Floor
1125 Colonel By Drive
Ottawa, ON, K1S5B6

t: 613 520 2600 x2867
f: 613 520 7841
info@cims.carleton.ca

CDMICA - Ashton, ON

Axonometric View


Project number	1
Date	28/08/12
Drawn by	Author
Checked by	Checker


A108

Accuracy ± 1", Do not scale drawings.

Scale

30/07/2013 3:38:47 PM

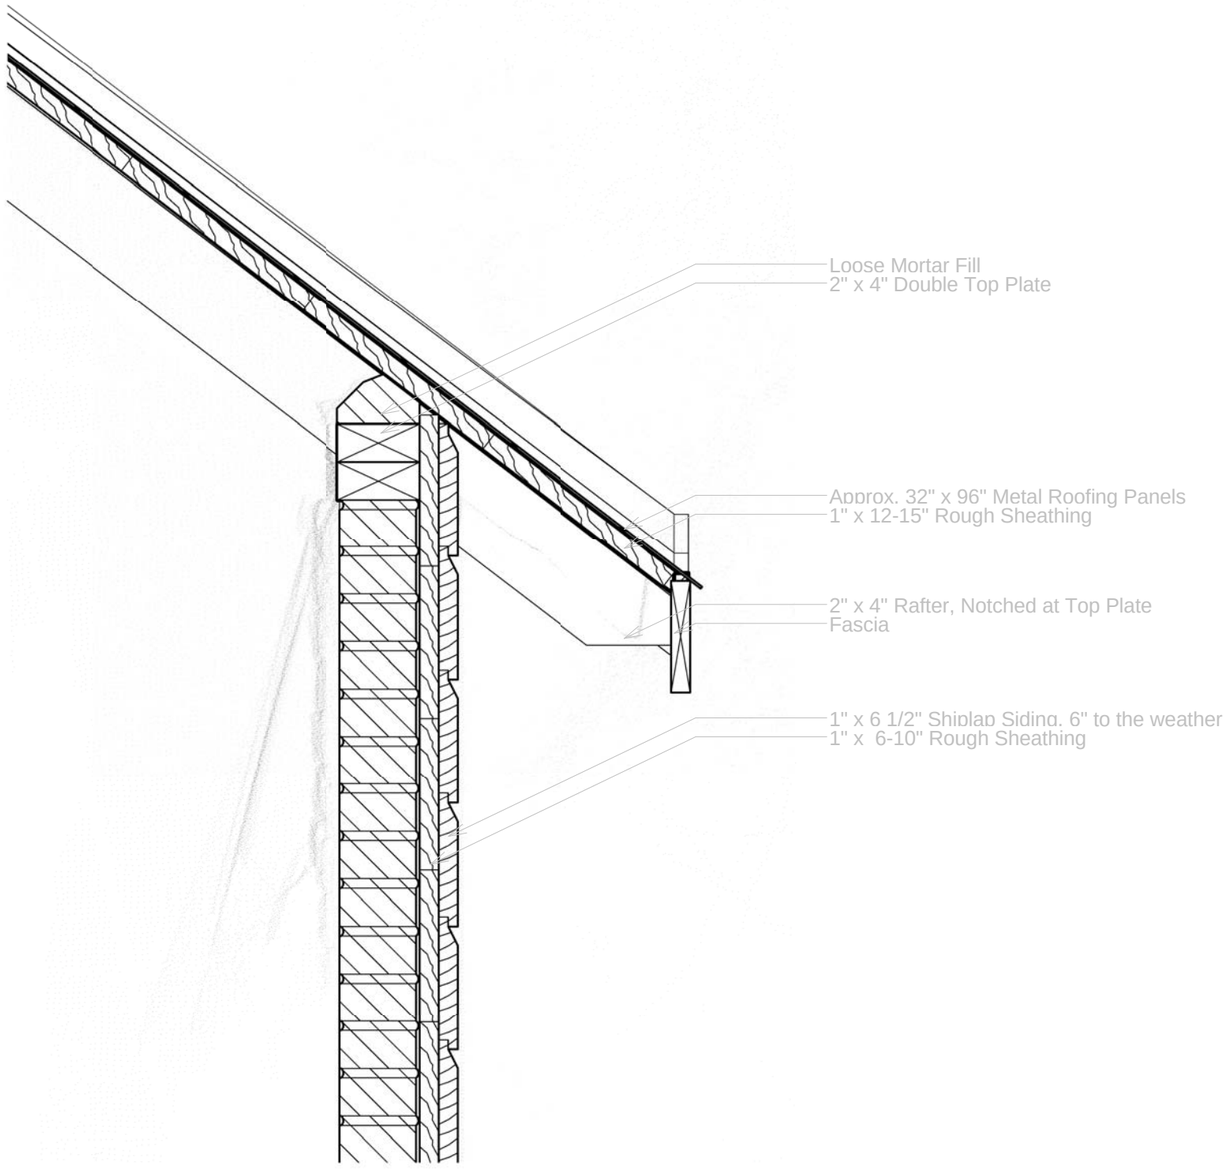

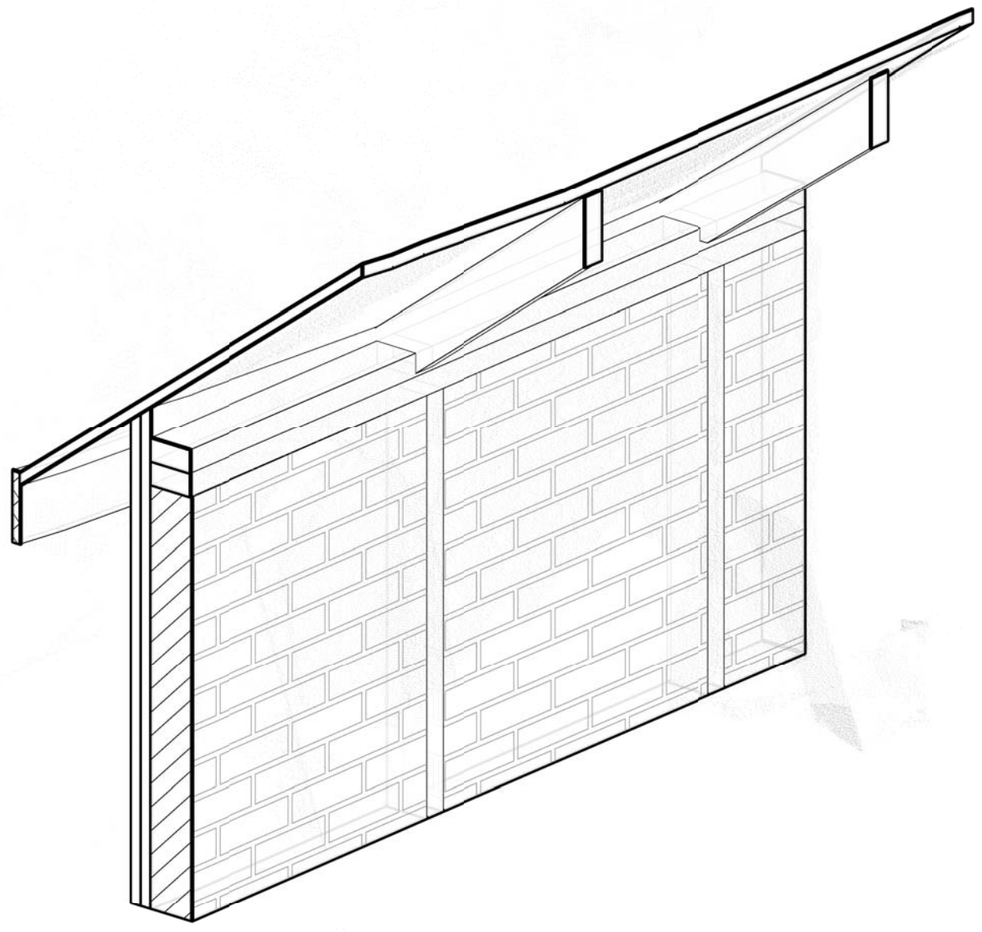

Carleton Immersive Media Studio

Carleton University
Visualization and Simulation Building,
Fourth Floor
1125 Colonel By Drive
Ottawa, ON, K1S5B6

t: 613 520 2600 x2867
f: 613 520 7841
info@cims.carleton.ca

CDMICA - Ashton, ON

Section Detail - Balloon Frame Header, Brick Infill


Project number	1
Date	28/08/12
Drawn by	Author
Checked by	Checker


A109

Accuracy ± 1", Do not scale drawings.

Scale 1 1/2" = 1'-0"

30/07/2013 3:38:51 PM

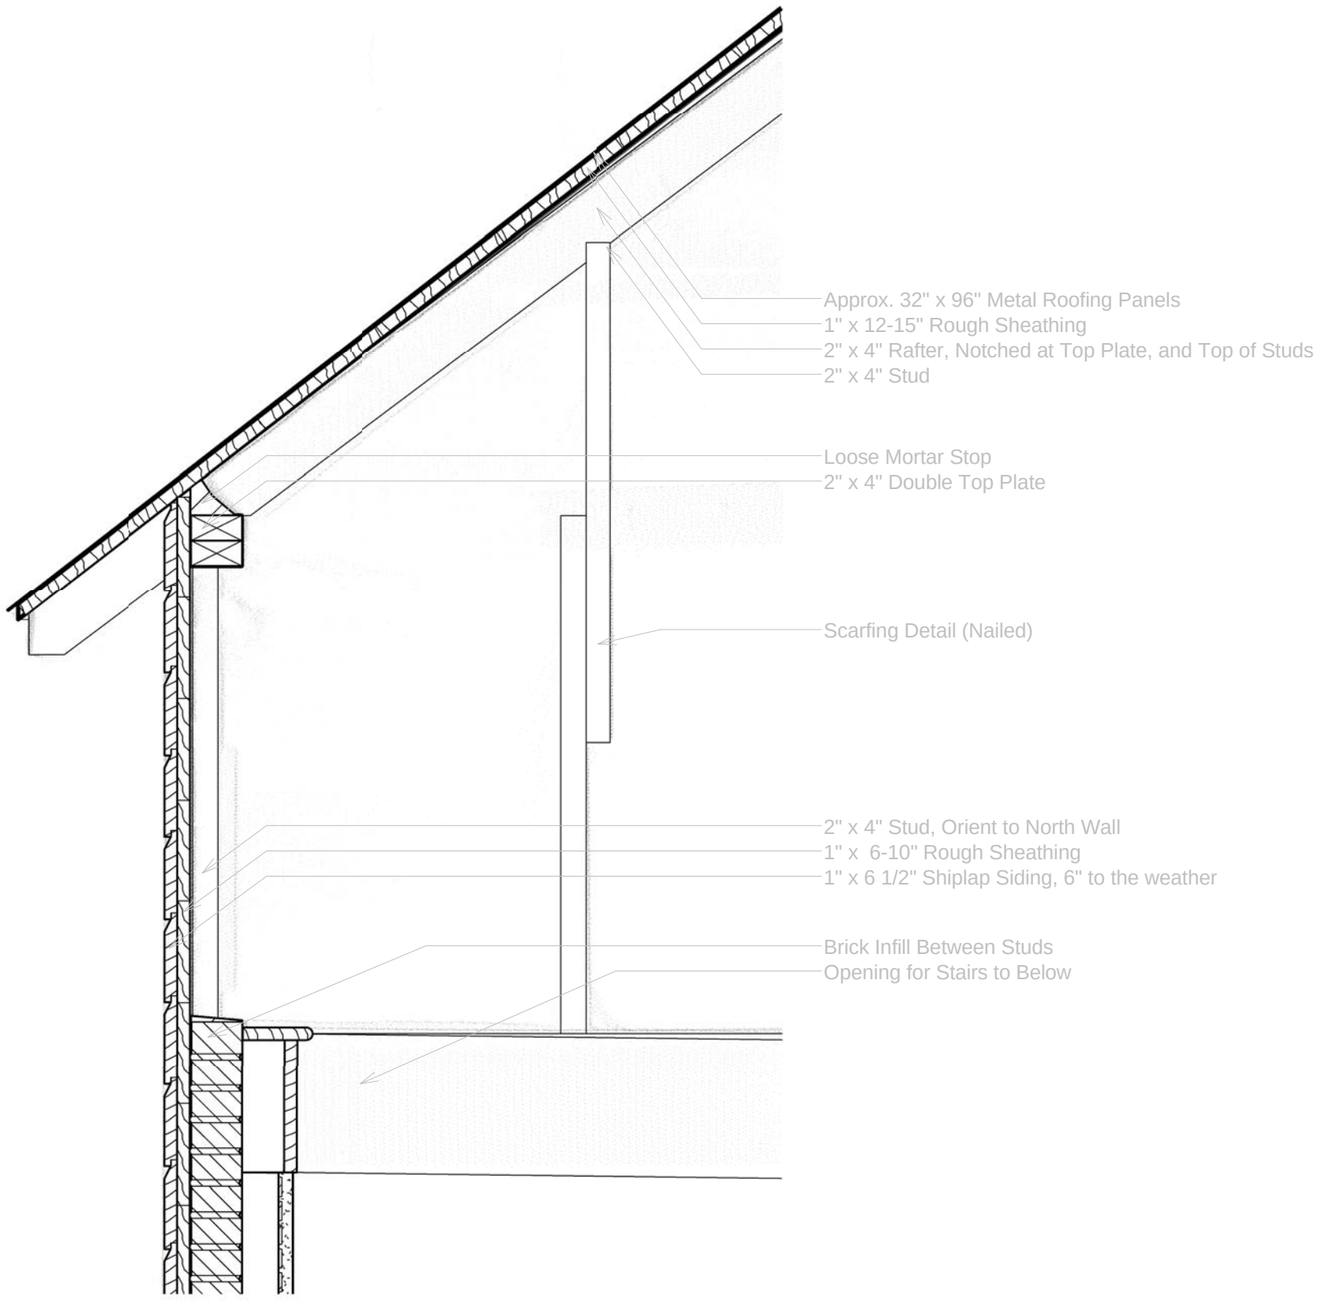

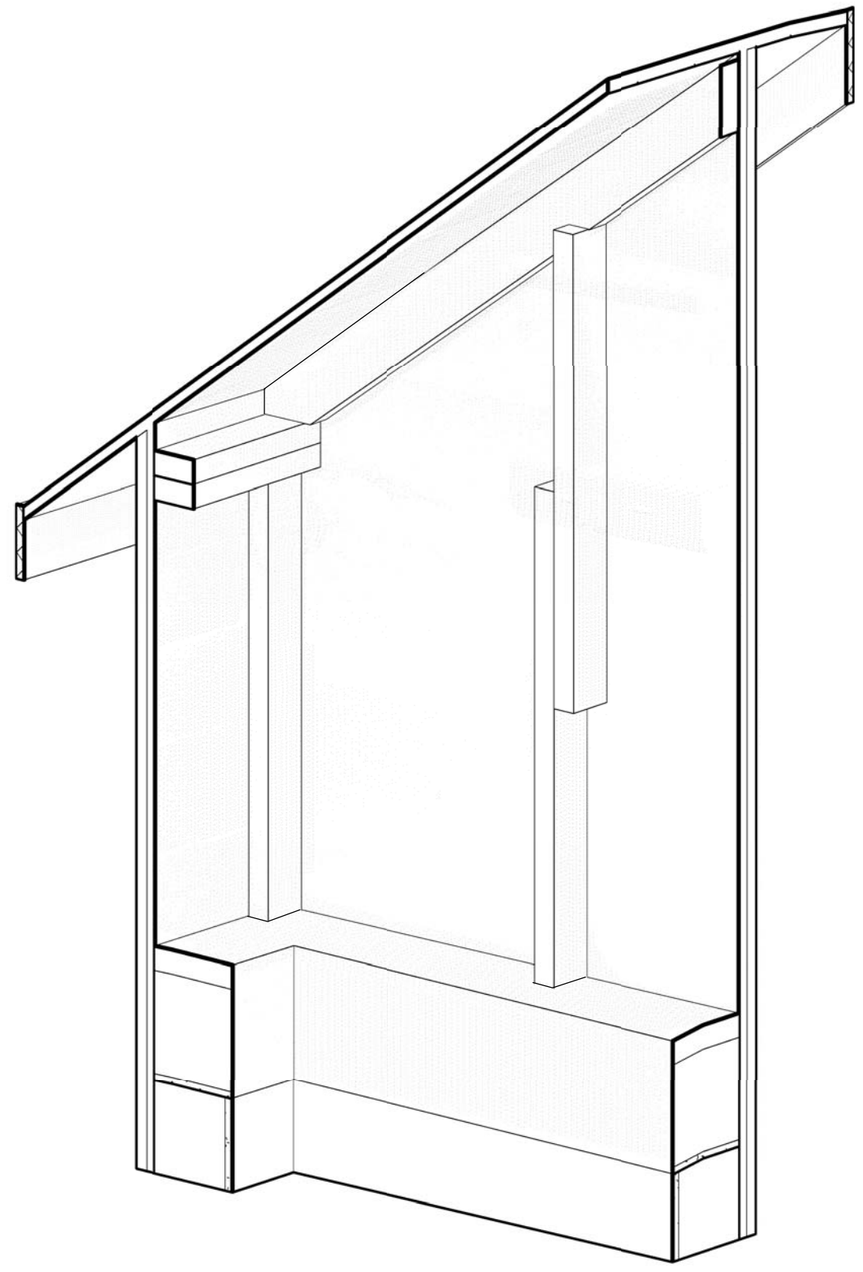

Carleton Immersive Media Studio

Carleton University
Visualization and Simulation Building,
Fourth Floor
1125 Colonel By Drive
Ottawa, ON, K1S5B6

t: 613 520 2600 x2867
f: 613 520 7841
info@cims.carleton.ca

CDMICA - Ashton, ON

Section Detail - Balloon Frame Wall Header


Project number	1
Date	28/08/12
Drawn by	Author
Checked by	Checker

A110

Accuracy ± 1", Do not scale drawings.

Scale 1" = 1'-0"

30/07/2013 3:38:54 PM

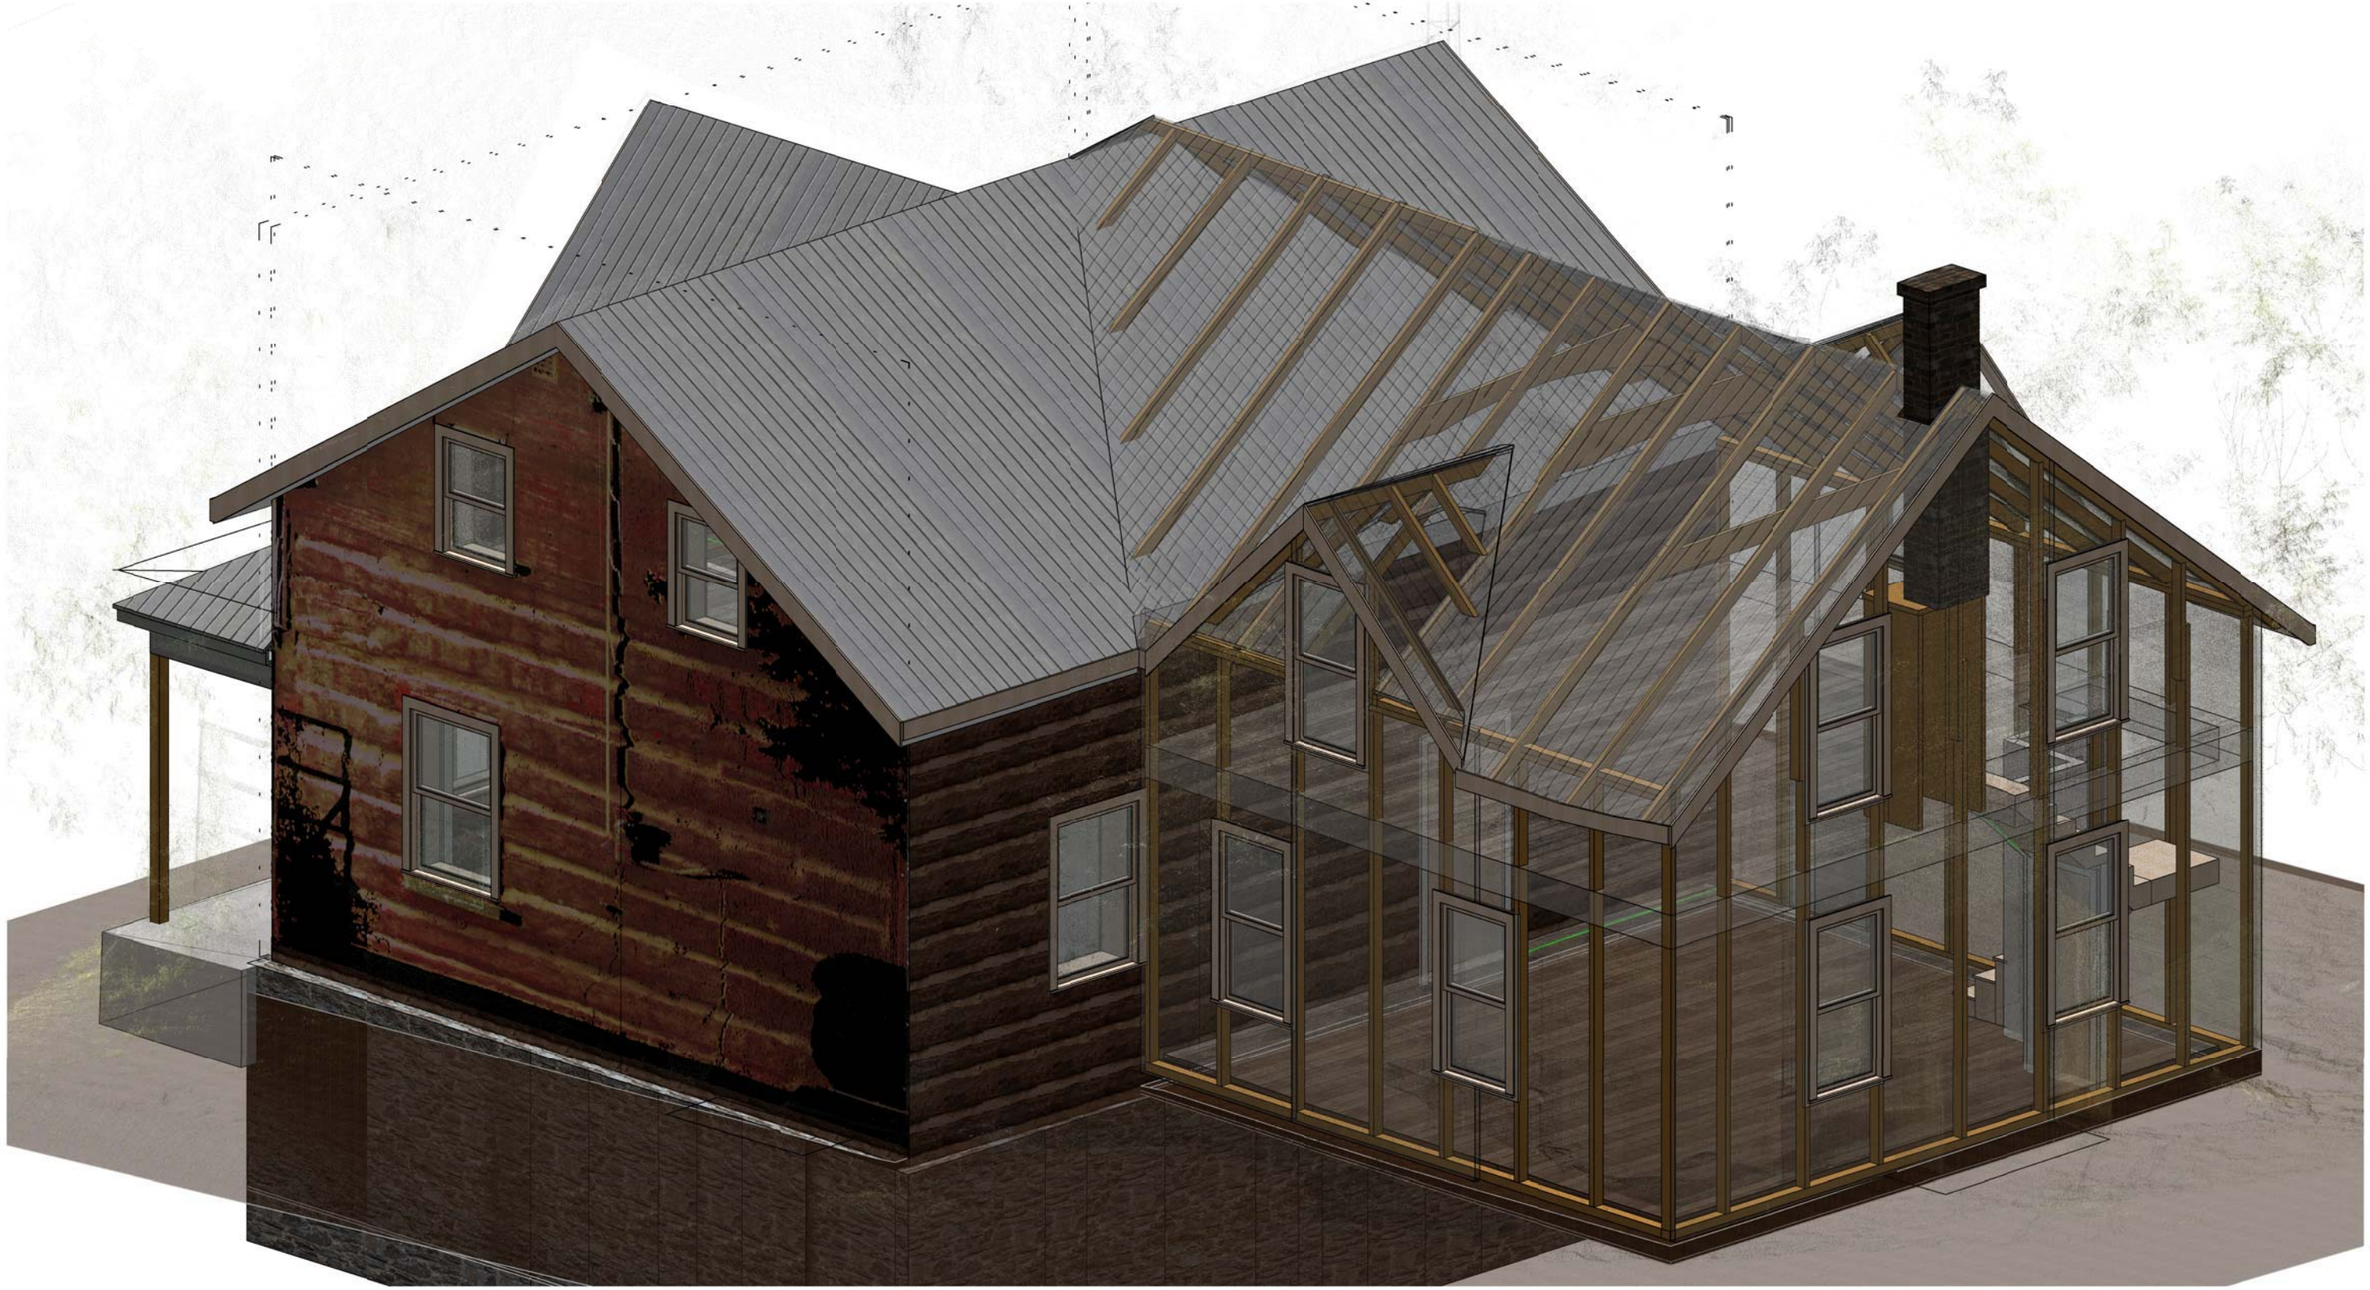

Carleton Immersive Media Studio

Carleton University
Visualization and Simulation Building,
Fourth Floor
1125 Colonel By Drive
Ottawa, ON, K1S5B6

t: 613 520 2600 x2867
f: 613 520 7841
info@cims.carleton.ca

CDMICA - Ashton, ON

Axonometric - Balloon Framin

Project number	1
Date	28/08/12
Drawn by	Author
Checked by	Checker

A111

Accuracy ± 1", Do not scale drawings.

Scale

30/07/2013 3:39:20 PM