
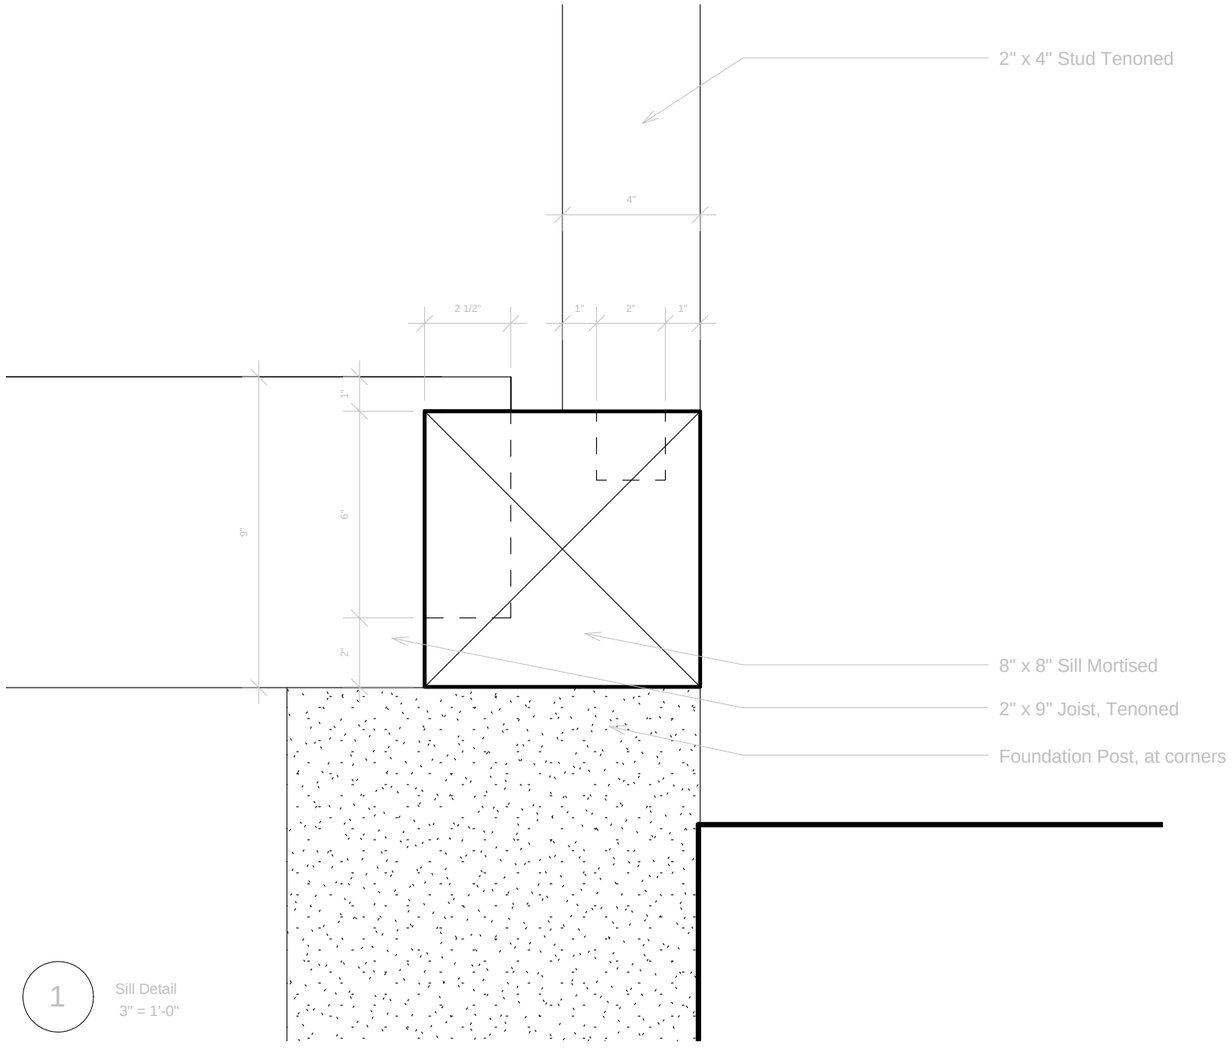


1 Sill Detail
3" = 1'-0"

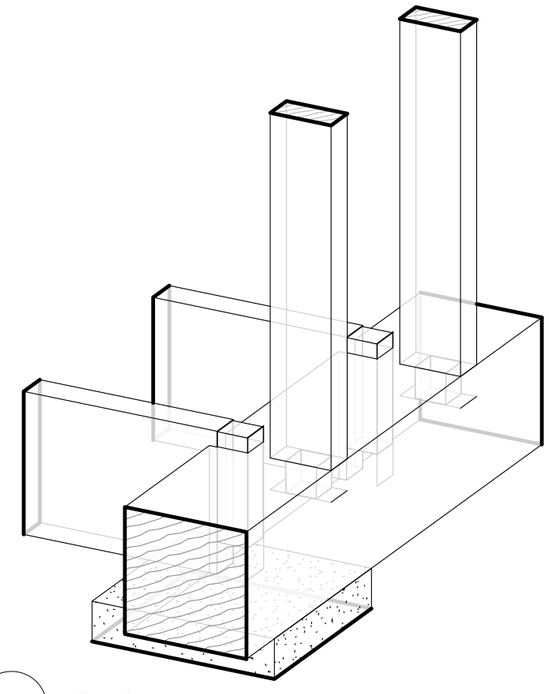

2 Sill Detail Axo

Carleton Immersive Media Studio
Carleton University
Visualization and Simulation Building,
Fourth Floor
1125 Colonel By Drive
Ottawa, ON, K1S5B6
t: 613 520 2600 x2867
f: 613 520 7841
info@cims.carleton.ca

Chicago Frame Light Timber

Sill Details


Project number	Project Number
Date	Issue Date
Drawn by	Author
Checked by	Checker

A101


Do not scale drawings.

Scale 3" = 1'-0"

30/07/2013 4:07:20 PM

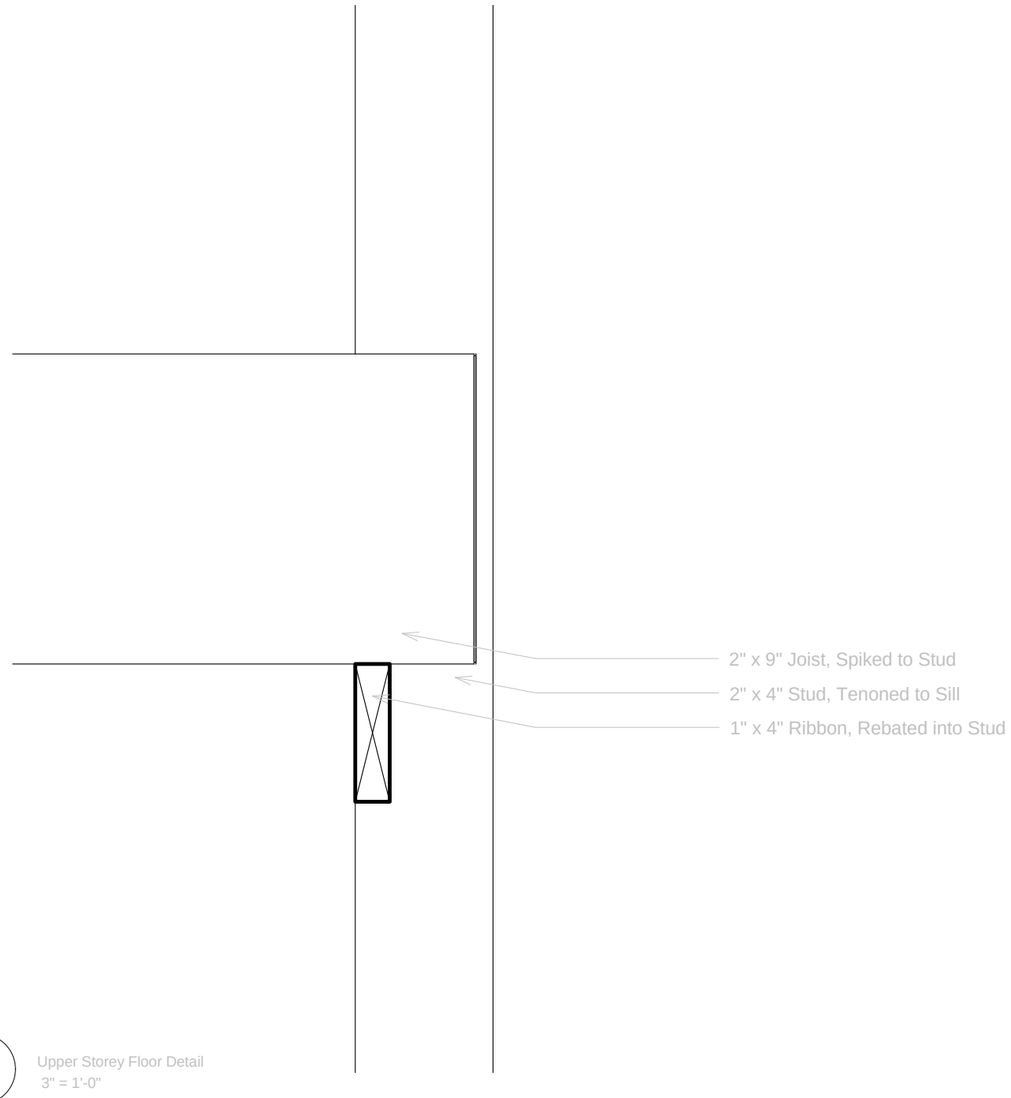

1 Upper Storey Floor Detail
3" = 1'-0"

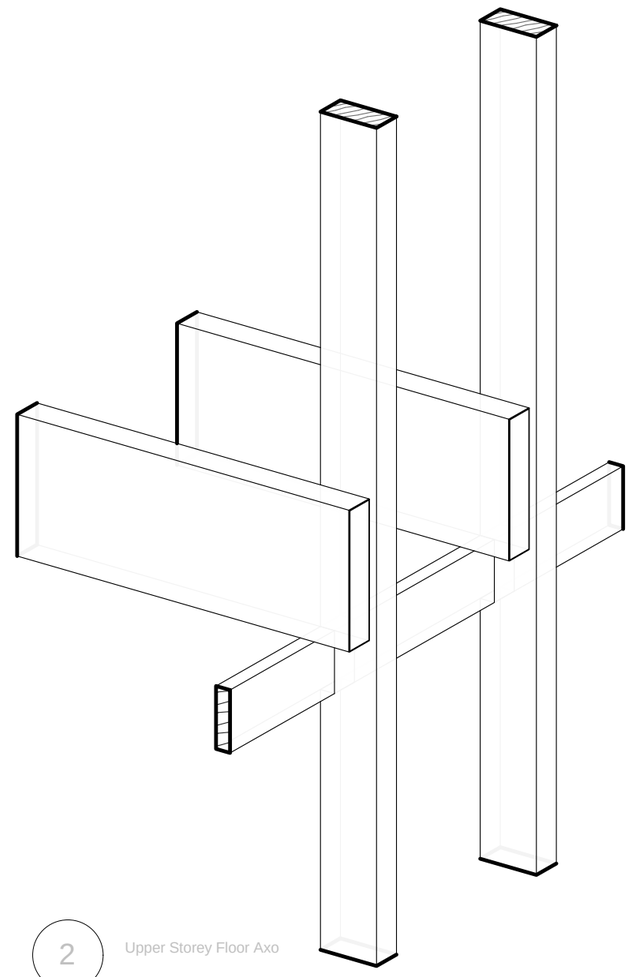

2 Upper Storey Floor Axo

Carleton Immersive Media Studio
Carleton University
Visualization and Simulation Building,
Fourth Floor
1125 Colonel By Drive
Ottawa, ON, K1S5B6
t: 613 520 2600 x2867
f: 613 520 7841
info@cims.carleton.ca

Chicago Frame Light Timber

Upper Storey Floor Details


Project number	Project Number
Date	Issue Date
Drawn by	Author
Checked by	Checker

A102


Do not scale drawings.

Scale 3" = 1'-0"

30/07/2013 4:07:22 PM

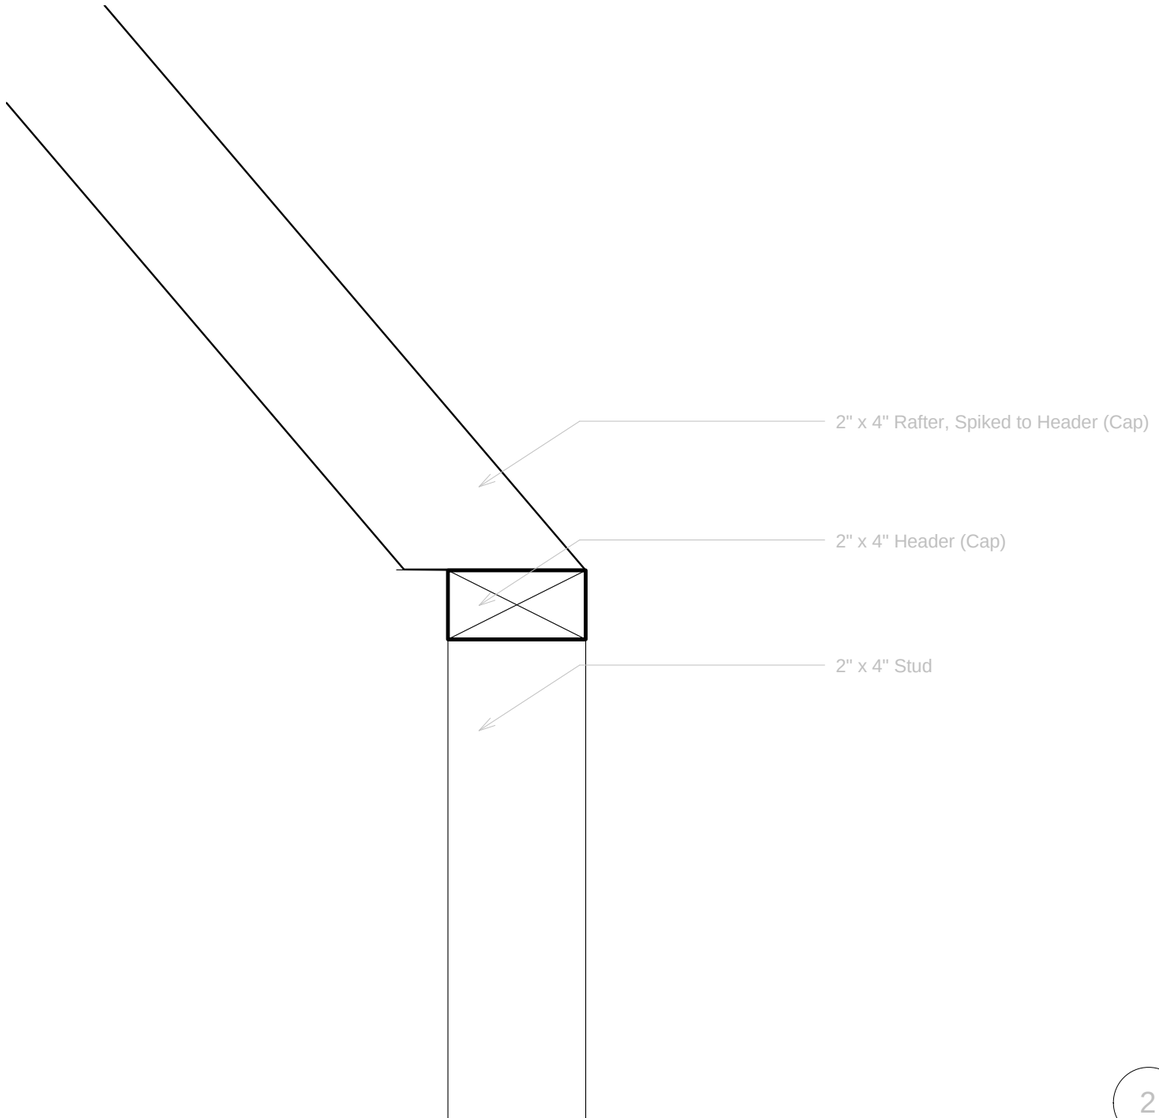

1 Header Detail
3" = 1'-0"

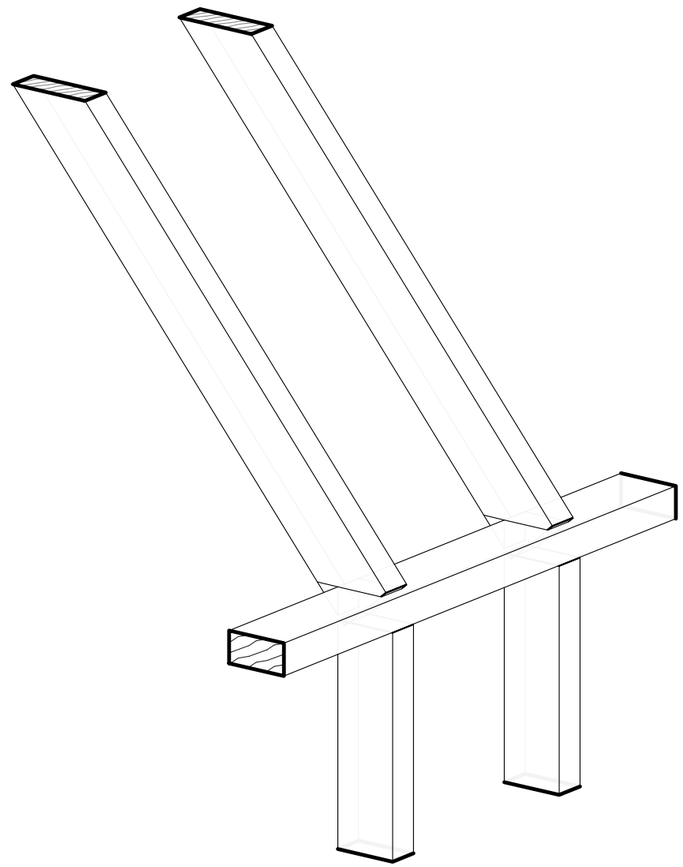

2 Header Detail Axo

Carleton Immersive Media Studio
Carleton University
Visualization and Simulation Building,
Fourth Floor
1125 Colonel By Drive
Ottawa, ON, K1S5B6
t: 613 520 2600 x2867
f: 613 520 7841
info@cims.carleton.ca

Chicago Frame Light Timber

Header Detail


Project number	Project Number
Date	Issue Date
Drawn by	Author
Checked by	Checker

A103


Do not scale drawings.

Scale 3" = 1'-0"

30/07/2013 4:07:29 PM

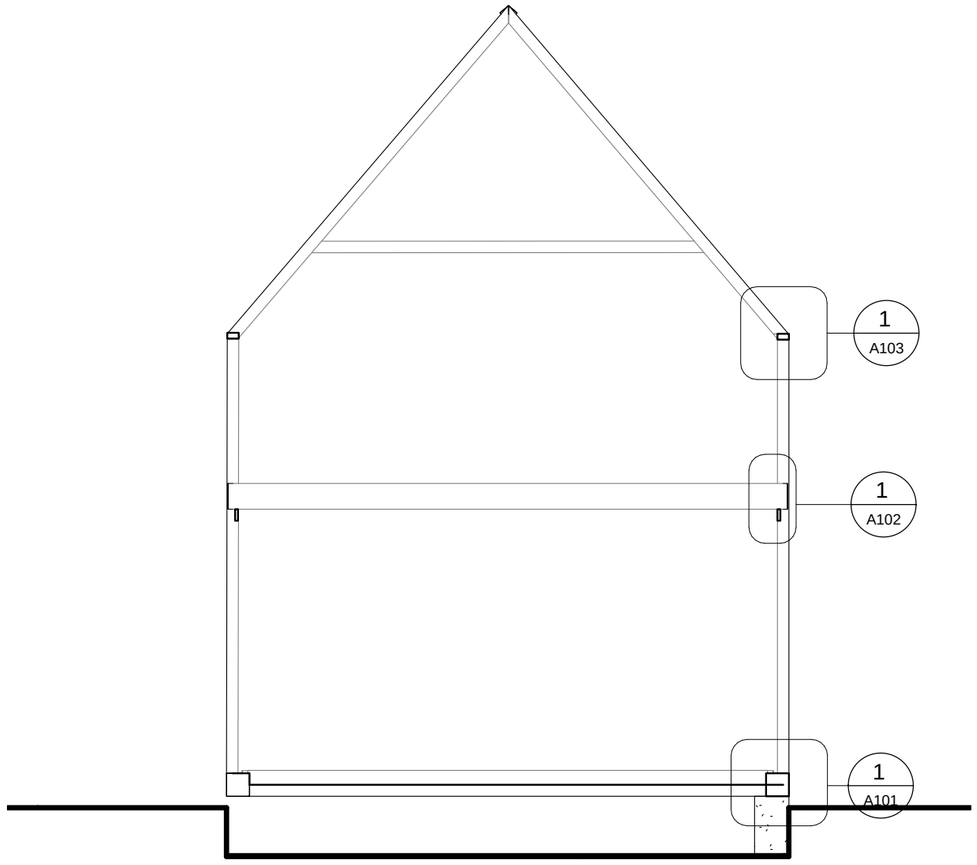

2 Section 1
1/4" = 1'-0"

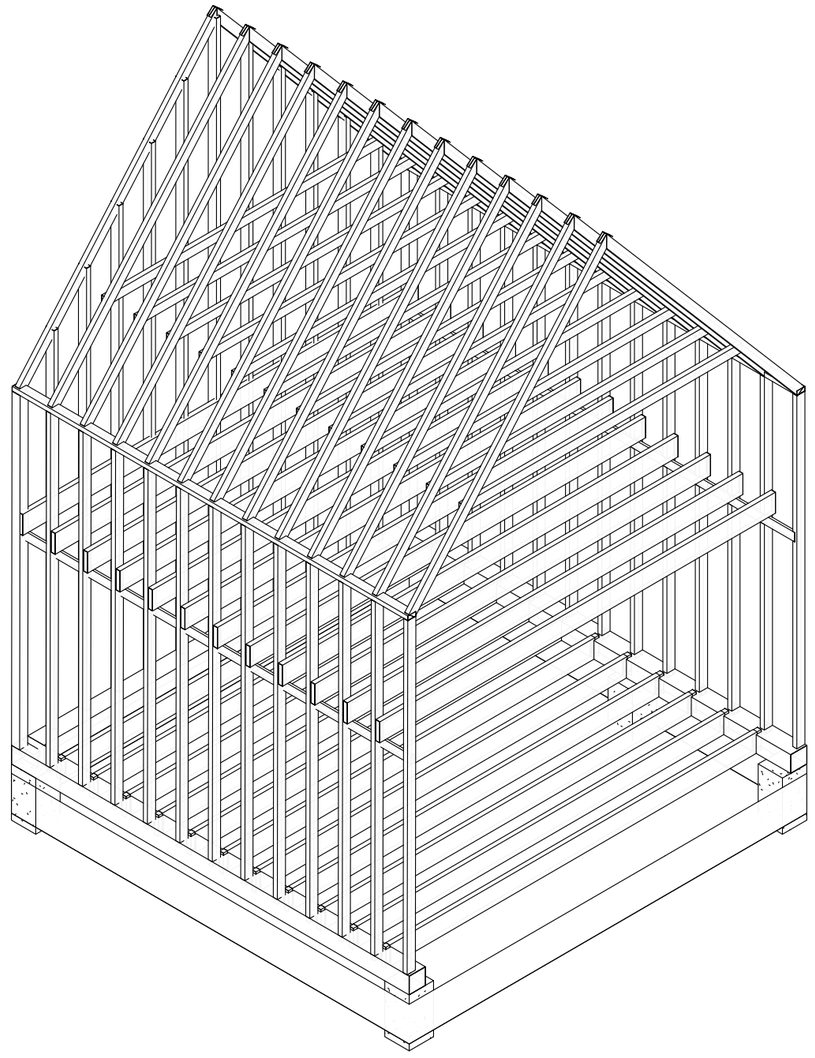

1 {3D}

Carleton Immersive Media Studio
Carleton University
Visualization and Simulation Building,
Fourth Floor
1125 Colonel By Drive
Ottawa, ON, K1S5B6
t: 613 520 2600 x2867
f: 613 520 7841
info@cims.carleton.ca

Chicago Frame Light Timber

Building Section

Project number	Project Number	A104
Date	Issue Date	
Drawn by	Author	Do not scale drawings.
Checked by	Checker	Scale 1/4" = 1'-0"

30/07/2013 4:08:37 PM