
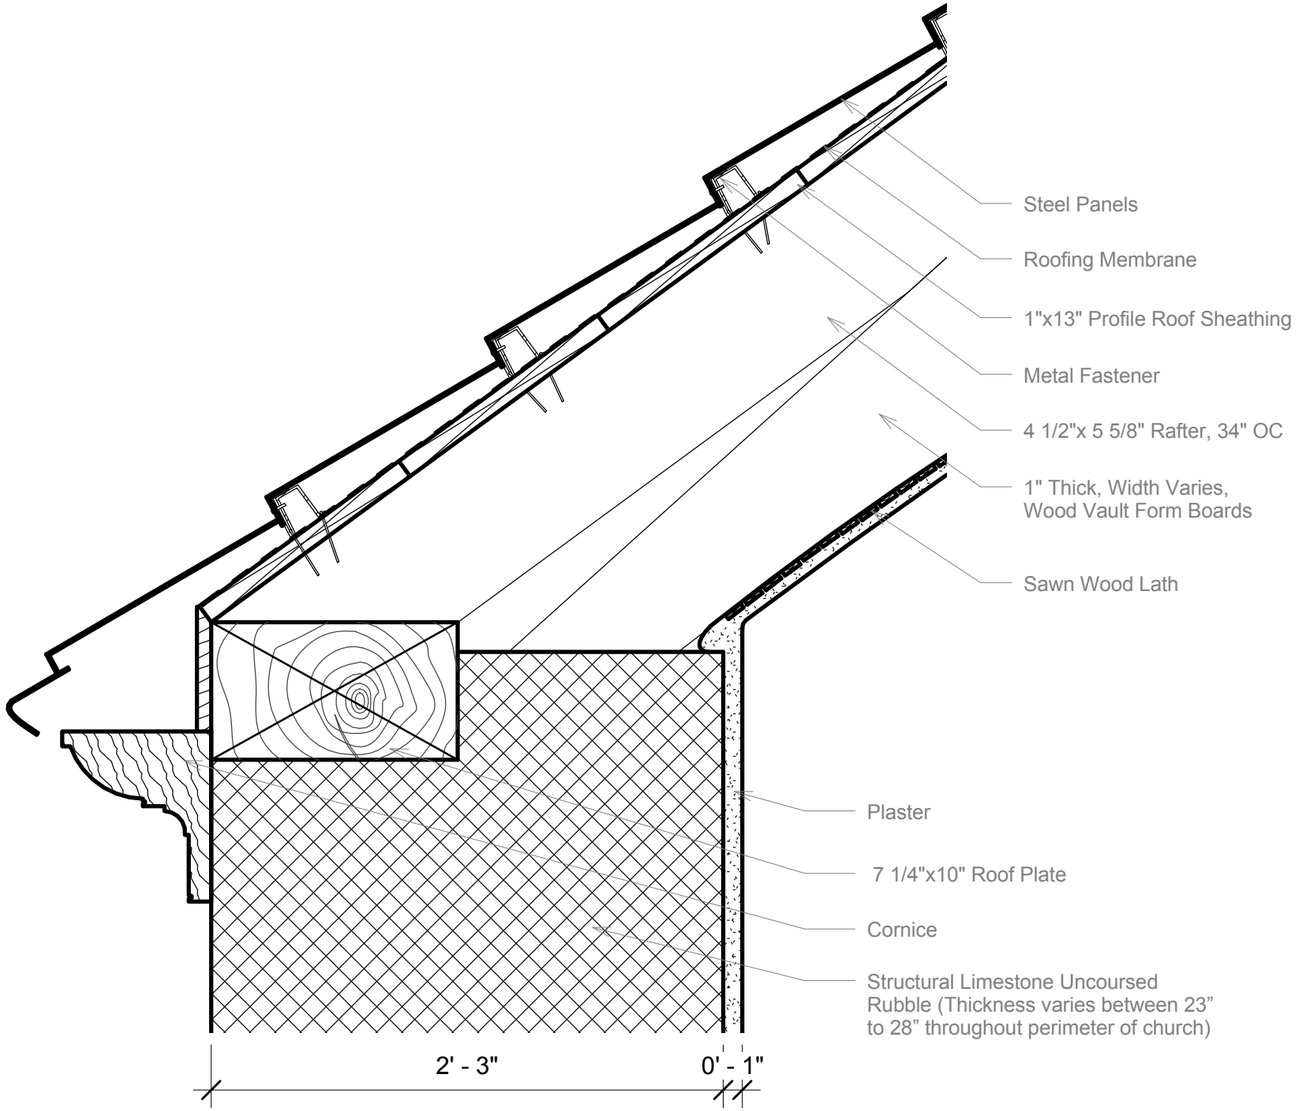


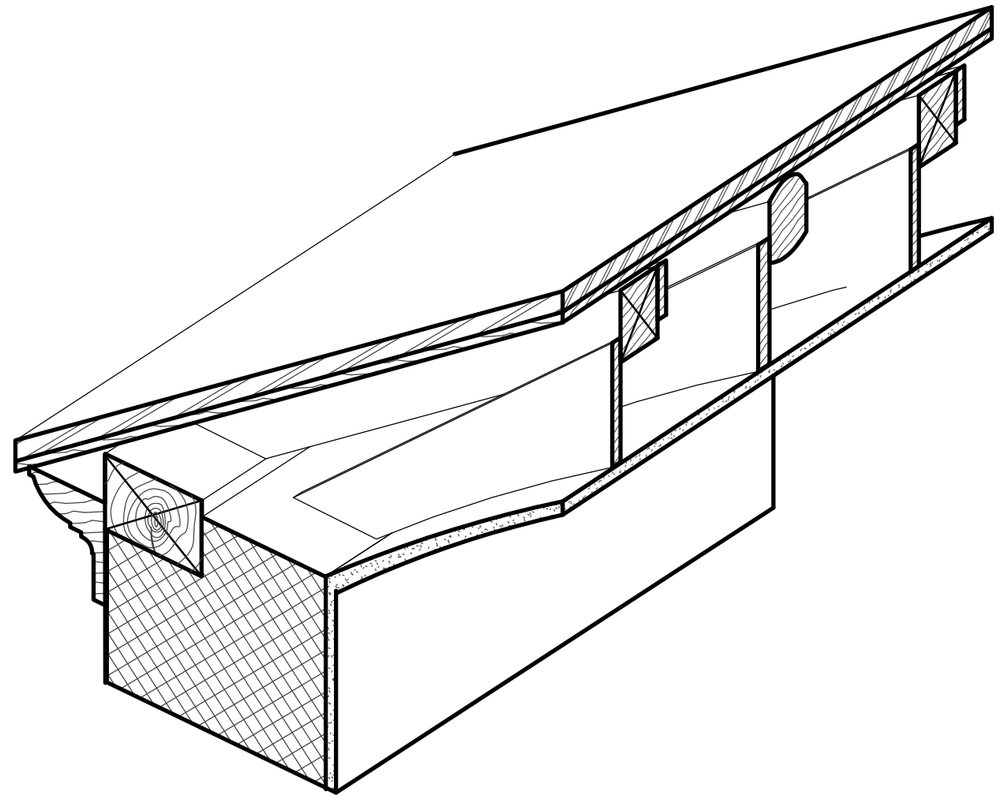

Carleton Immersive Media Studio

Carleton University
Visualization and Simulation Building,
Fourth Floor
1125 Colonel By Drive
Ottawa, ON, K1S5B6

t: 613 520 2600 x2867
f: 613 520 7841
info@cims.carleton.ca
www.cims.carleton.ca

Anglican Church (1845), Ashton Ontario

Section Detail - Wall Plate


Project	CDMICA
Date	31/07/2013
Drawn by	P. Akiki
Checked by	A. Piwowar


1

Do not scale drawings.

Scale 1 1/2" = 1'-0"

8/1/2013 11:53:59 AM

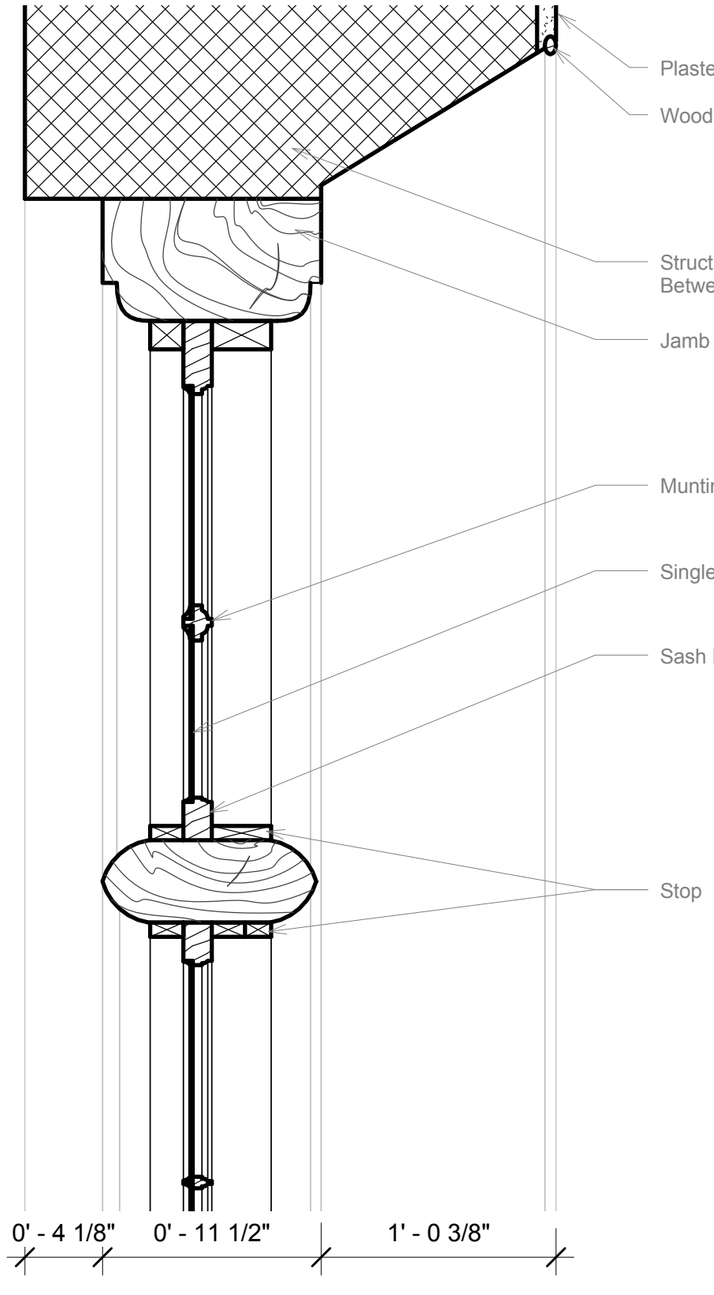

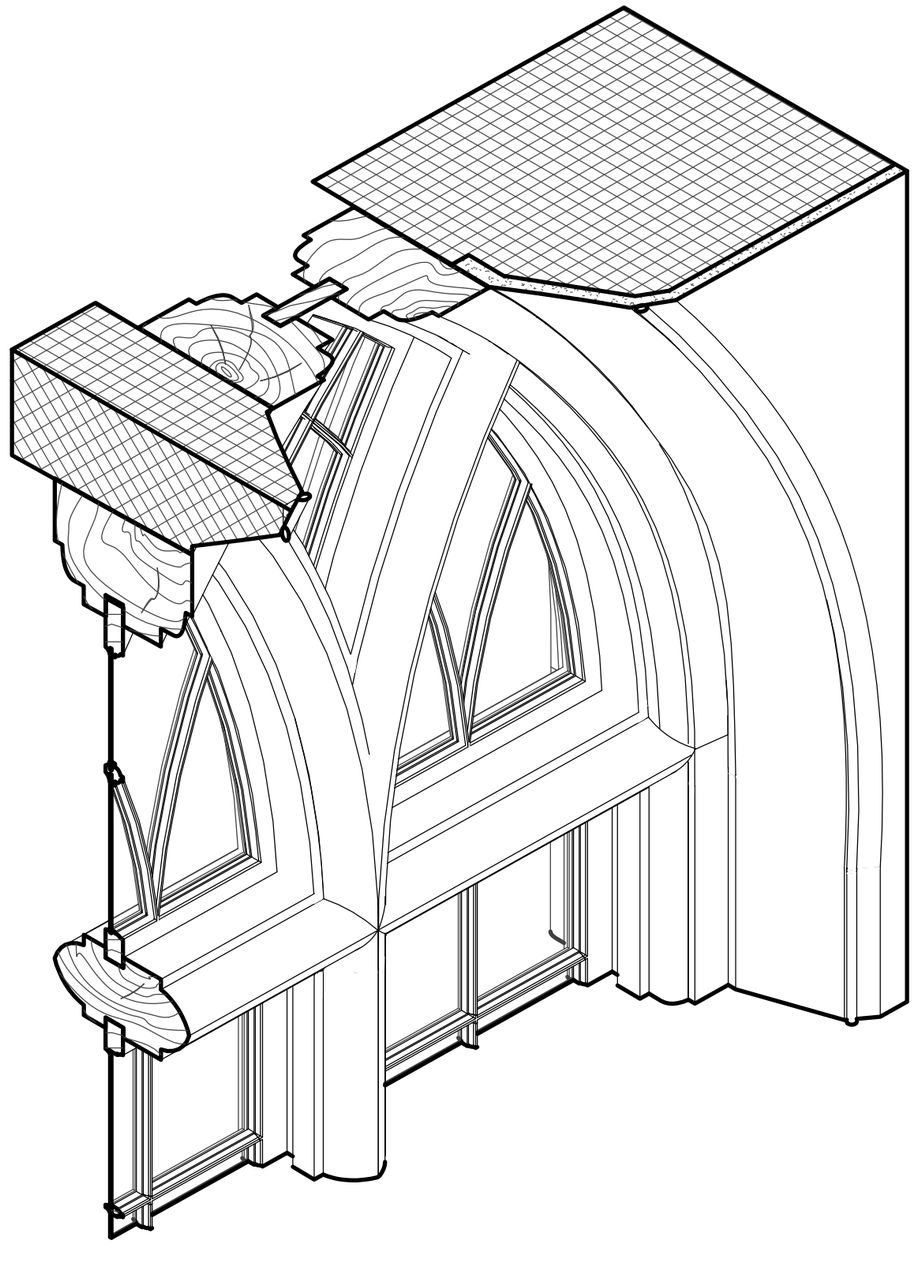

Carleton Immersive Media Studio
Carleton University
Visualization and Simulation Building,
Fourth Floor
1125 Colonel By Drive
Ottawa, ON, K1S5B6
t: 613 520 2600 x2867
f: 613 520 7841
info@cims.carleton.ca
www.cims.carleton.ca

Anglican Church (1845), Ashton Ontario

Section Detail - Window Frame


Project	CDMICA
Date	31/07/2013
Drawn by	P. Akiki
Checked by	A. Piwowar


2

Do not scale drawings.

Scale 1 1/2" = 1'-0"


8/1/2013 11:54:29 AM

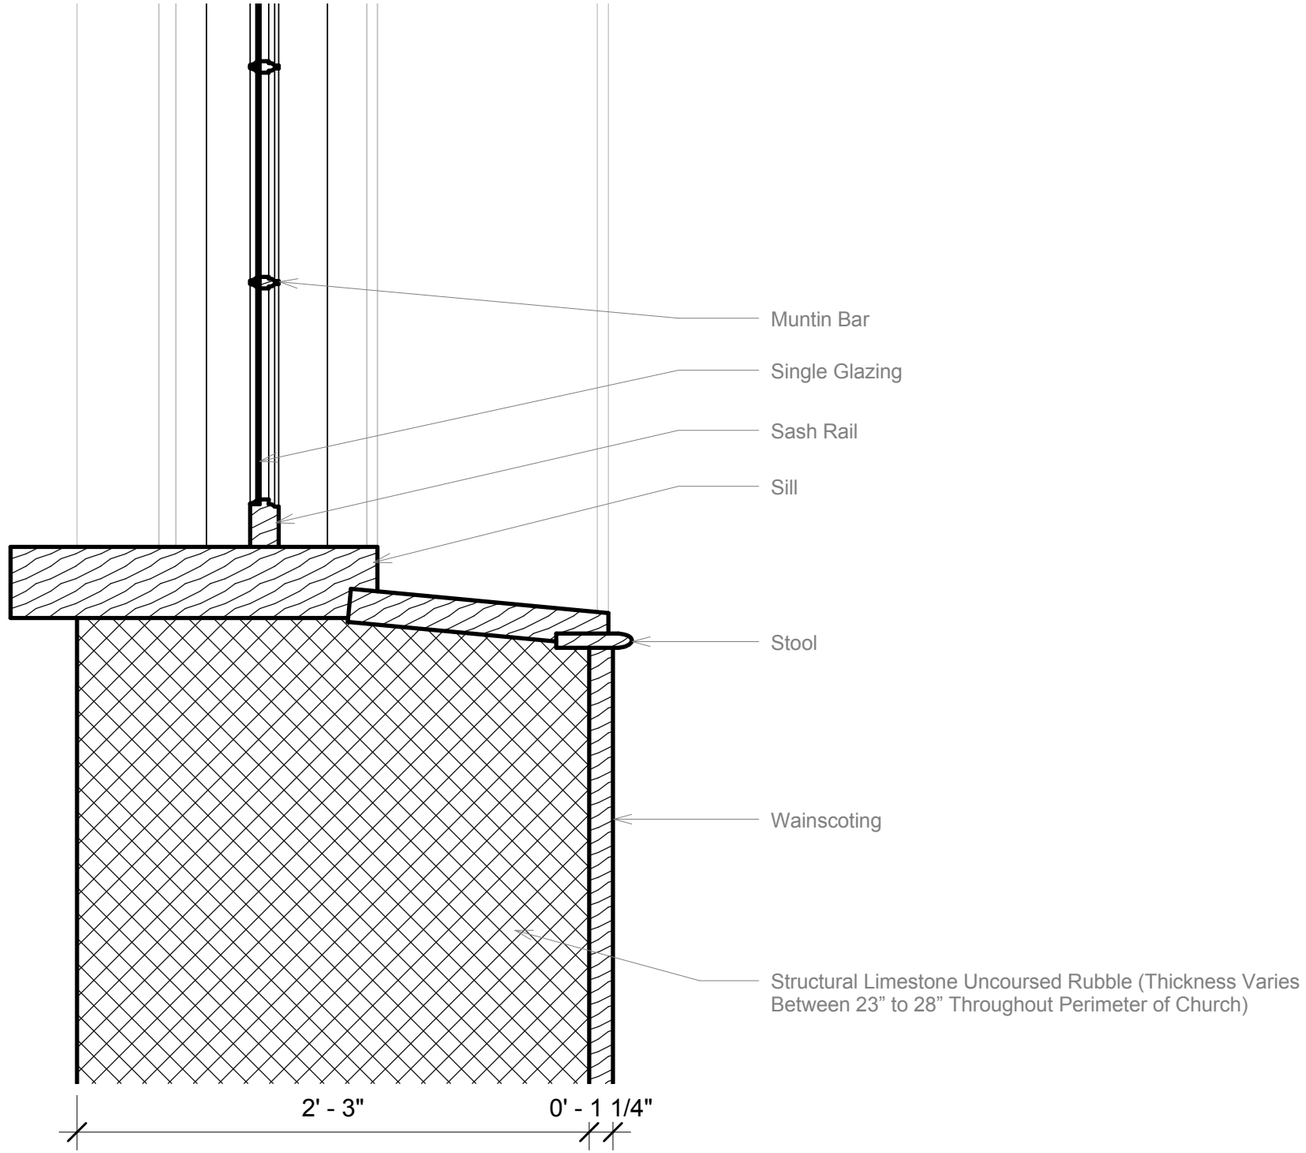


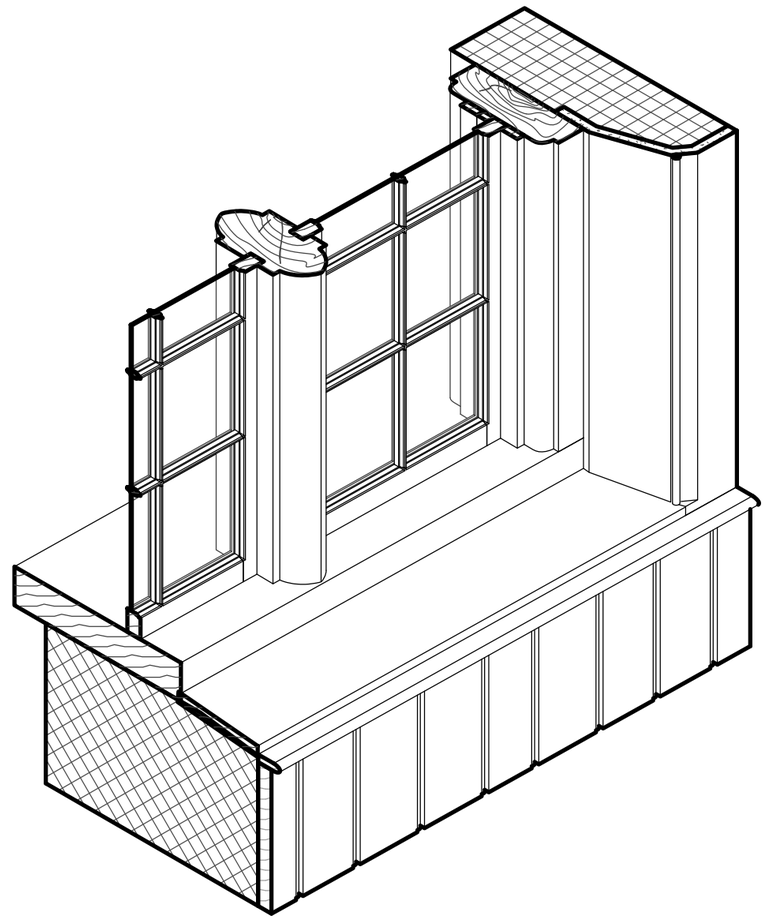

Carleton Immersive Media Studio	Carleton University Visualization and Simulation Building, Fourth Floor 1125 Colonel By Drive Ottawa, ON, K1S5B6	t: 613 520 2600 x2867 f: 613 520 7841 info@cims.carleton.ca www.cims.carleton.ca	Anglican Church (1845), Ashton Ontario
Section Detail - Window Sill	Project: CDMICA Date: 31/07/2013 Drawn by: P. Akiki Checked by: A. Piwowar	3 Do not scale drawings. Scale: 1 1/2" = 1'-0"	

8/1/2013 11:54:38 AM

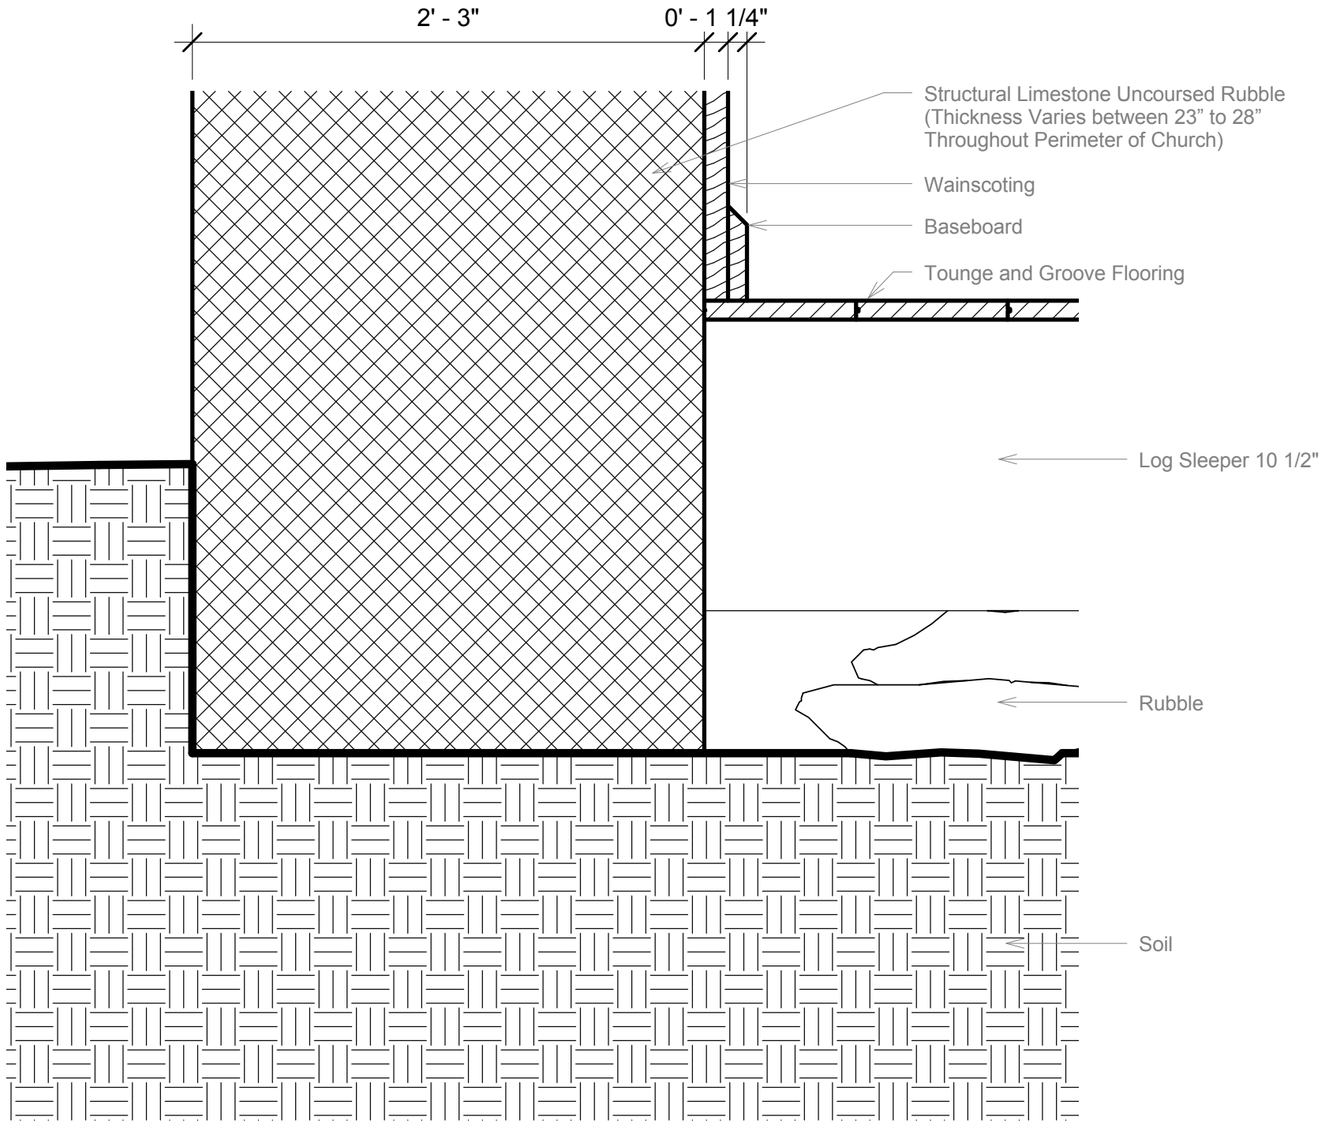

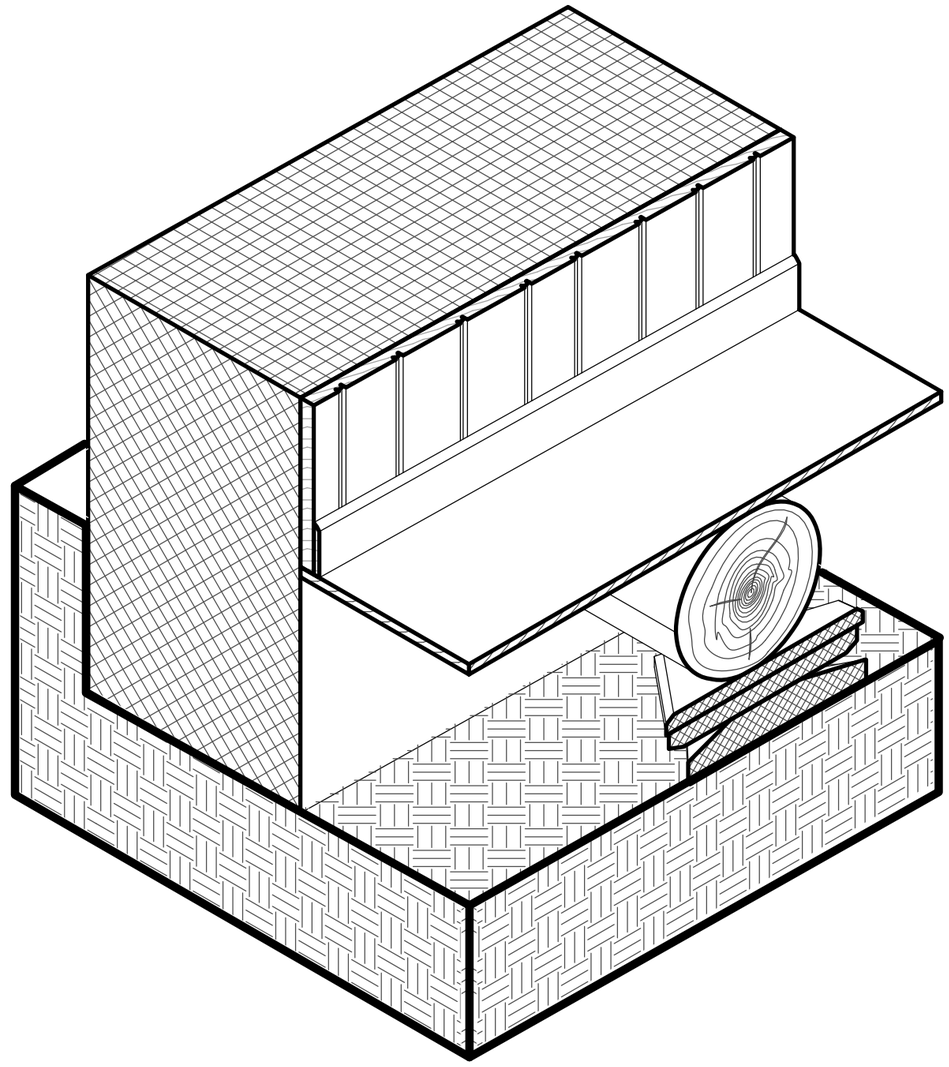


Carleton Immersive Media Studio	Carleton University Visualization and Simulation Building, Fourth Floor 1125 Colonel By Drive Ottawa, ON, K1S5B6	t: 613 520 2600 x2867 f: 613 520 7841 info@cims.carleton.ca www.cims.carleton.ca	Anglican Church (1845), Ashton Ontario

Section Detail - Foundation

Project	CDMICA	4	
Date	31/07/2013		
Drawn by	P. Akiki	Do not scale drawings.	
Checked by	A. Piwowar	Scale	1 1/2" = 1'-0"

8/1/2013 11:54:40 AM

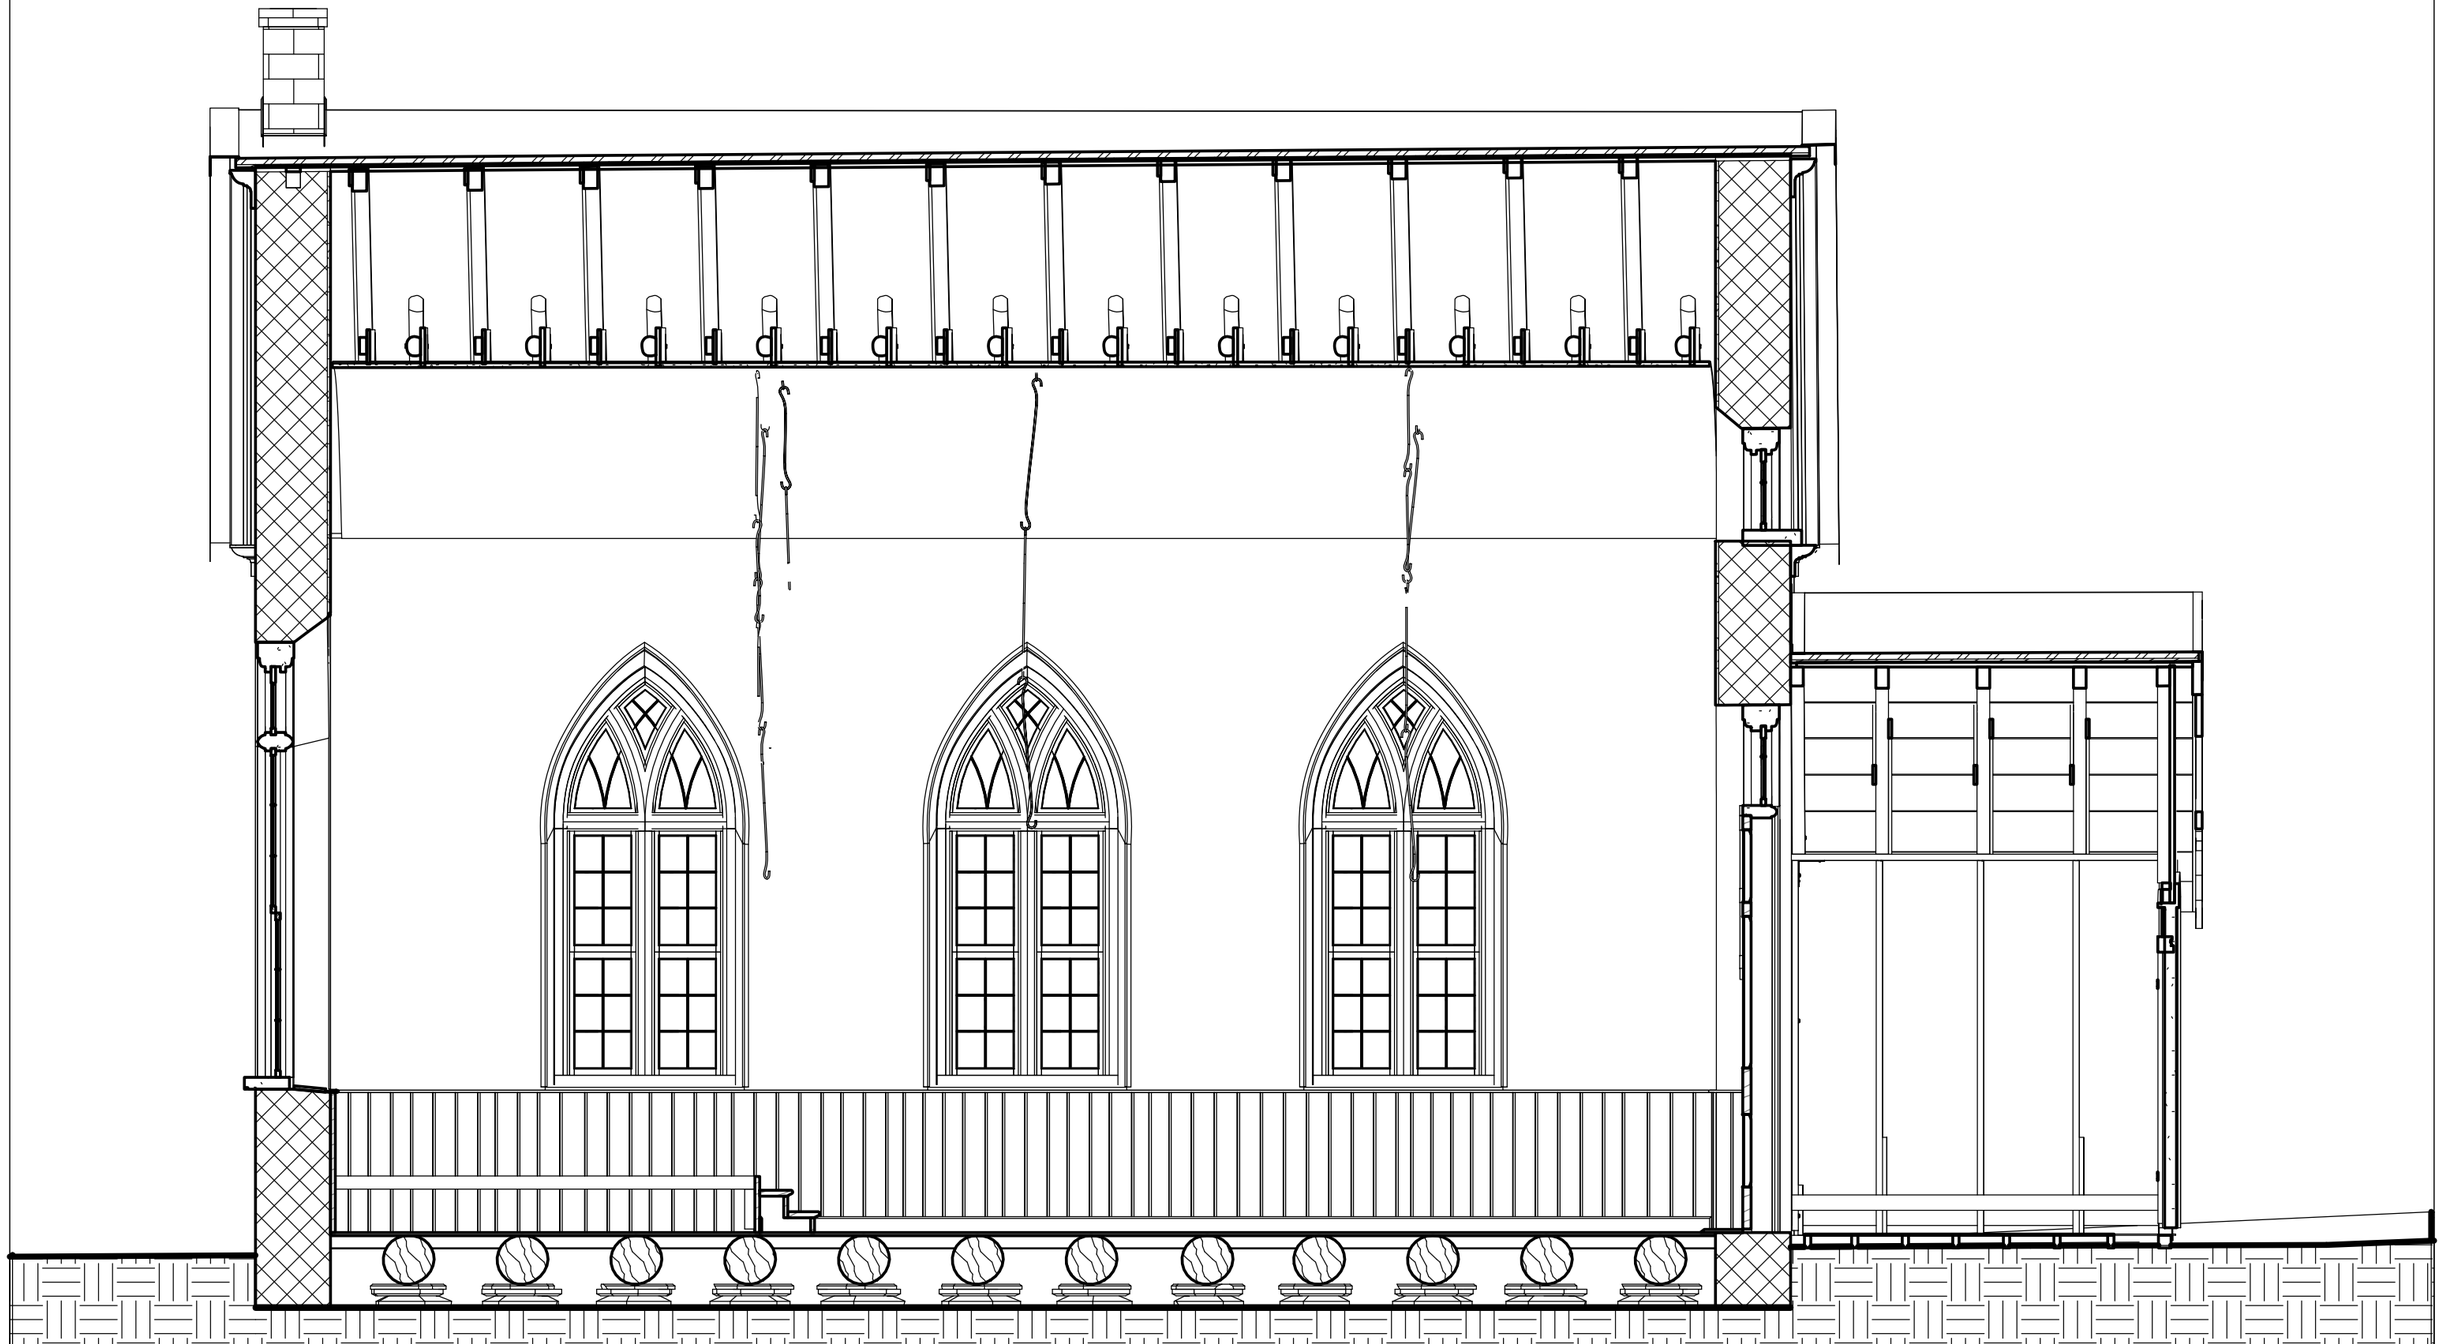

Carleton Immersive Media Studio

Carleton University
Visualization and Simulation Building,
Fourth Floor
1125 Colonel By Drive
Ottawa, ON, K1S5B6

t: 613 520 2600 x2867
f: 613 520 7841
info@cims.carleton.ca
www.cims.carleton.ca

Anglican Church (1845), Ashton Ontario

Section


Project	CDMICA
Date	31/07/2013
Drawn by	Author
Checked by	Checker


5

Do not scale drawings.

Scale

8/1/2013 11:54:53 AM

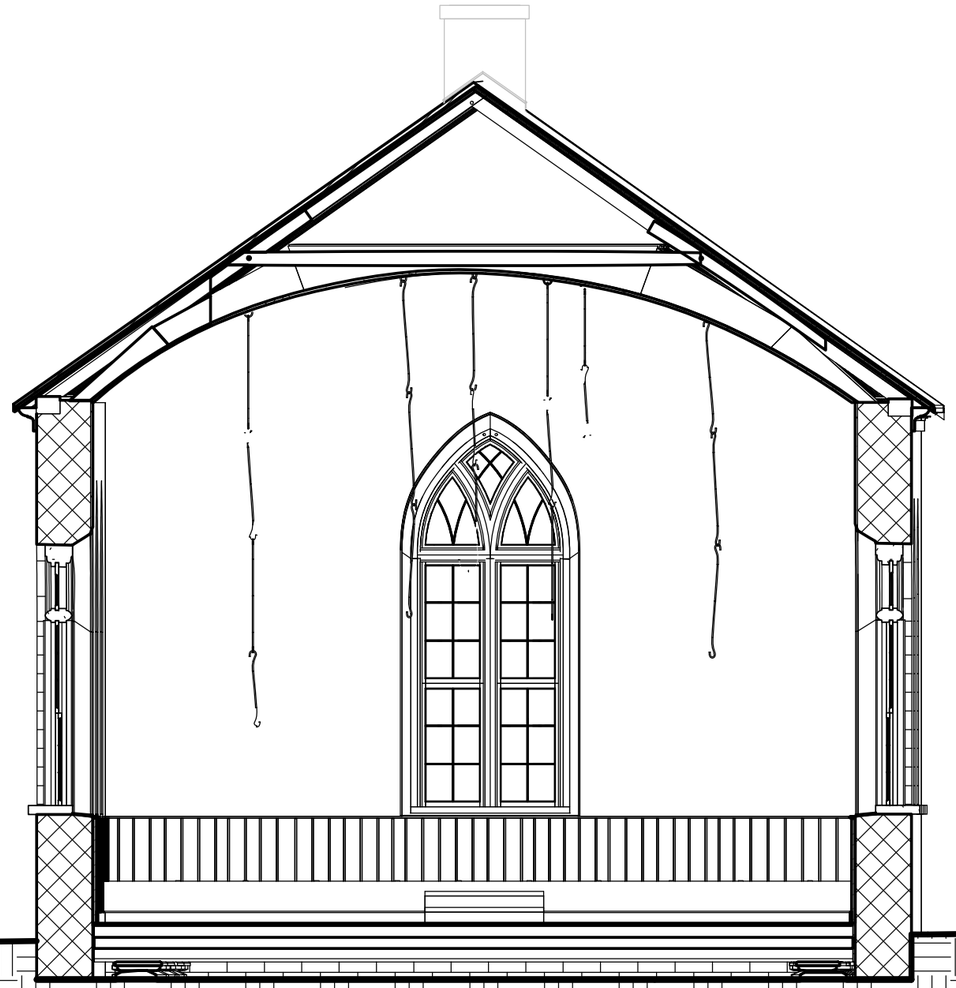

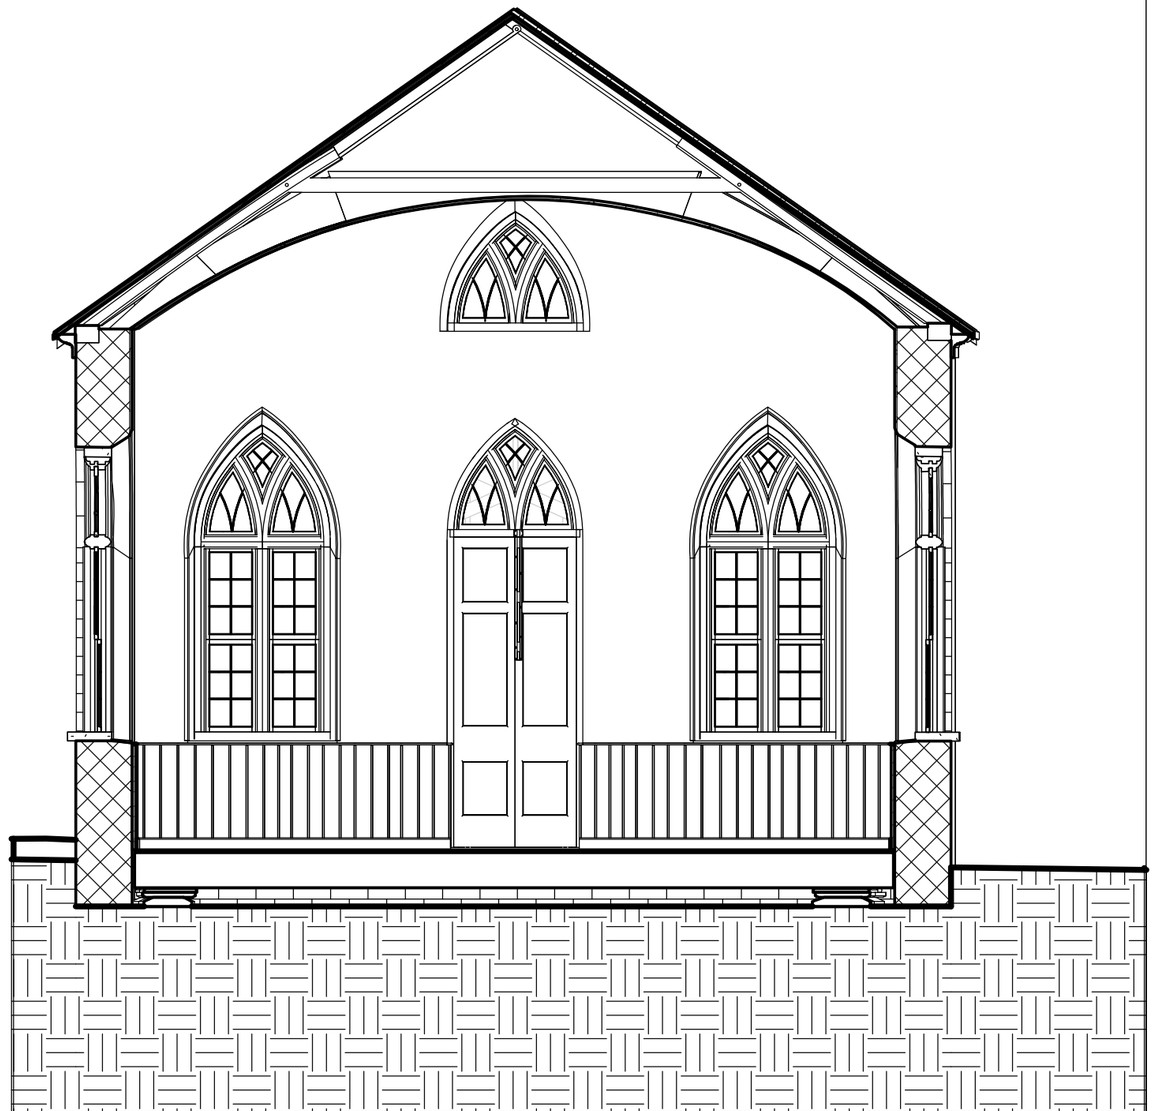


Carleton Immersive Media Studio
Carleton University
Visualization and Simulation Building,
Fourth Floor
1125 Colonel By Drive
Ottawa, ON, K1S5B6
t: 613 520 2600 x2867
f: 613 520 7841
info@cims.carleton.ca
www.cims.carleton.ca

Anglican Church (1845), Ashton Ontario

Sections


Project	CDMICA	6
Date	31/07/2013	
Drawn by	Author	Do not scale drawings.
Checked by	Checker	Scale

8/1/2013 11:55:13 AM

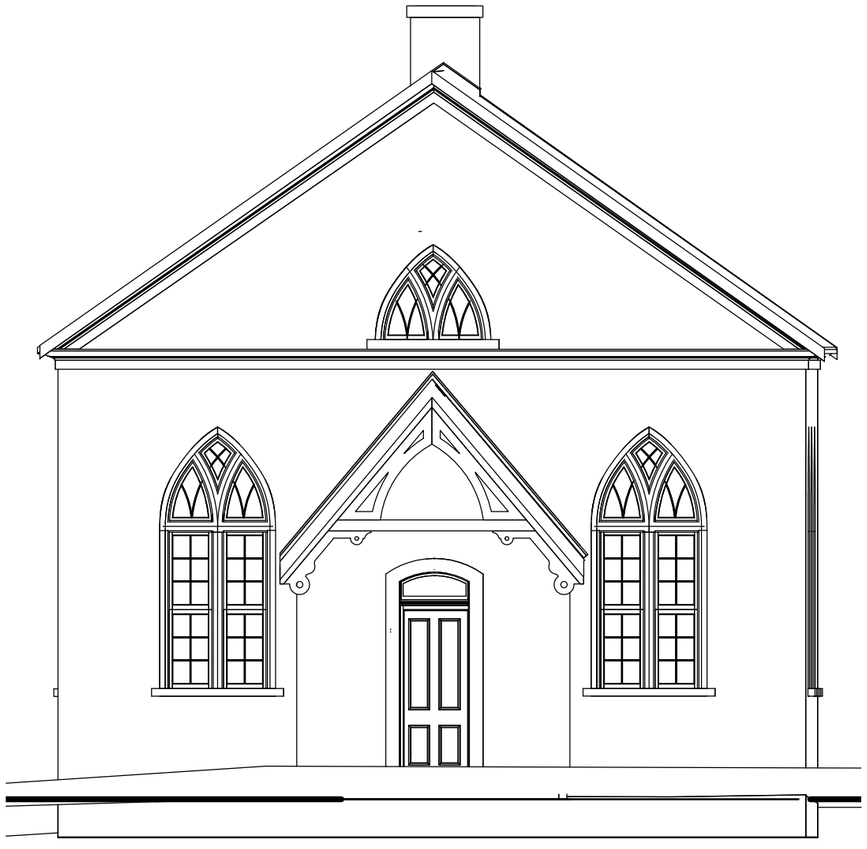

1 North

1 : 75

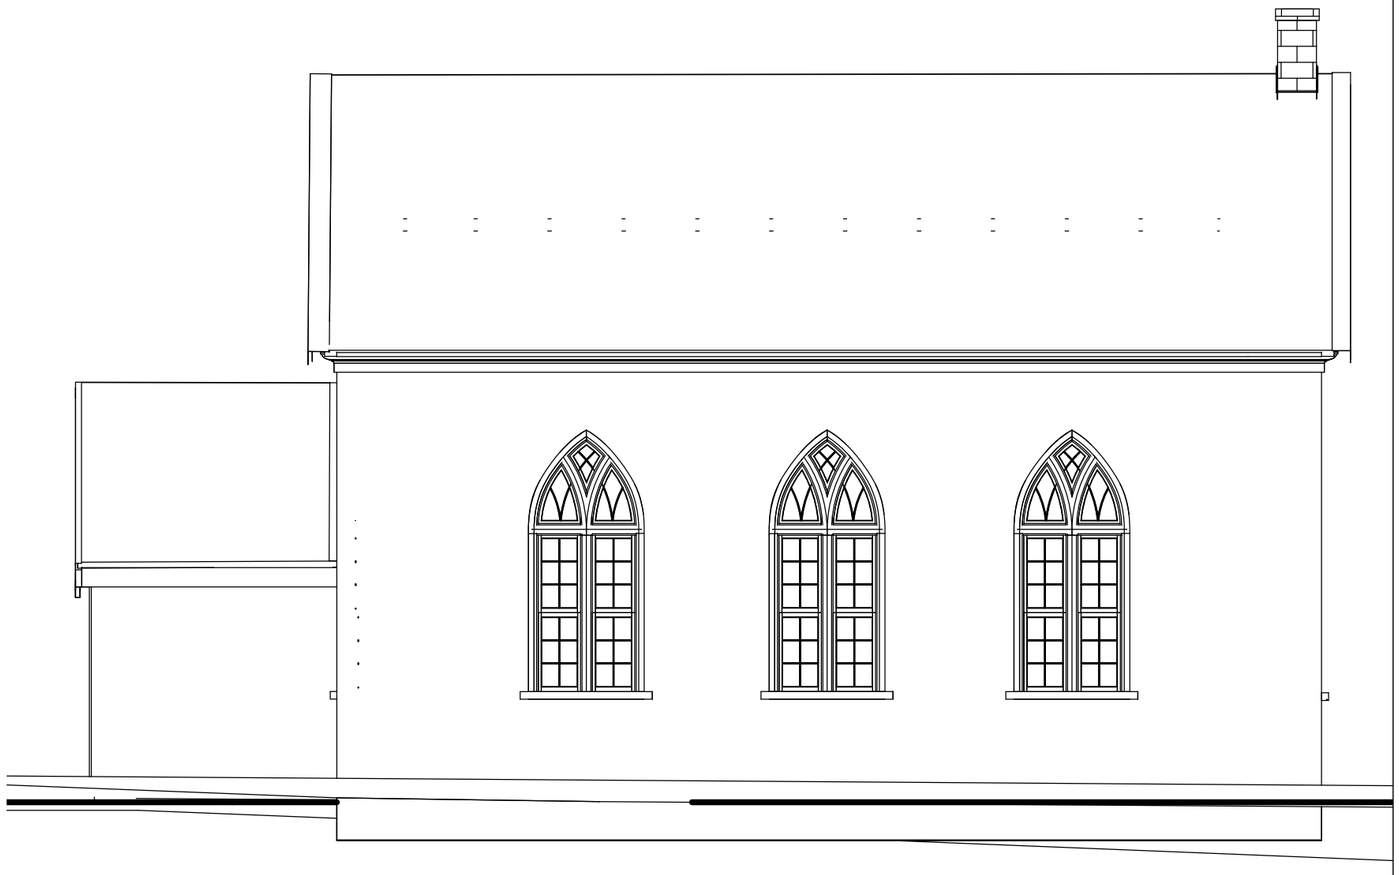

2 West

1 : 75

Carleton Immersive Media Studio

Carleton University
Visualization and Simulation Building,
Fourth Floor
1125 Colonel By Drive
Ottawa, ON, K1S5B6

t: 613 520 2600 x2867
f: 613 520 7841
info@cims.carleton.ca
www.cims.carleton.ca

Anglican Church (1845), Ashton Ontario

Elevations


Project	CDMICA
Date	31/07/2013
Drawn by	Author
Checked by	Checker

7

Do not scale drawings.

Scale 1 : 75

8/1/2013 11:56:06 AM

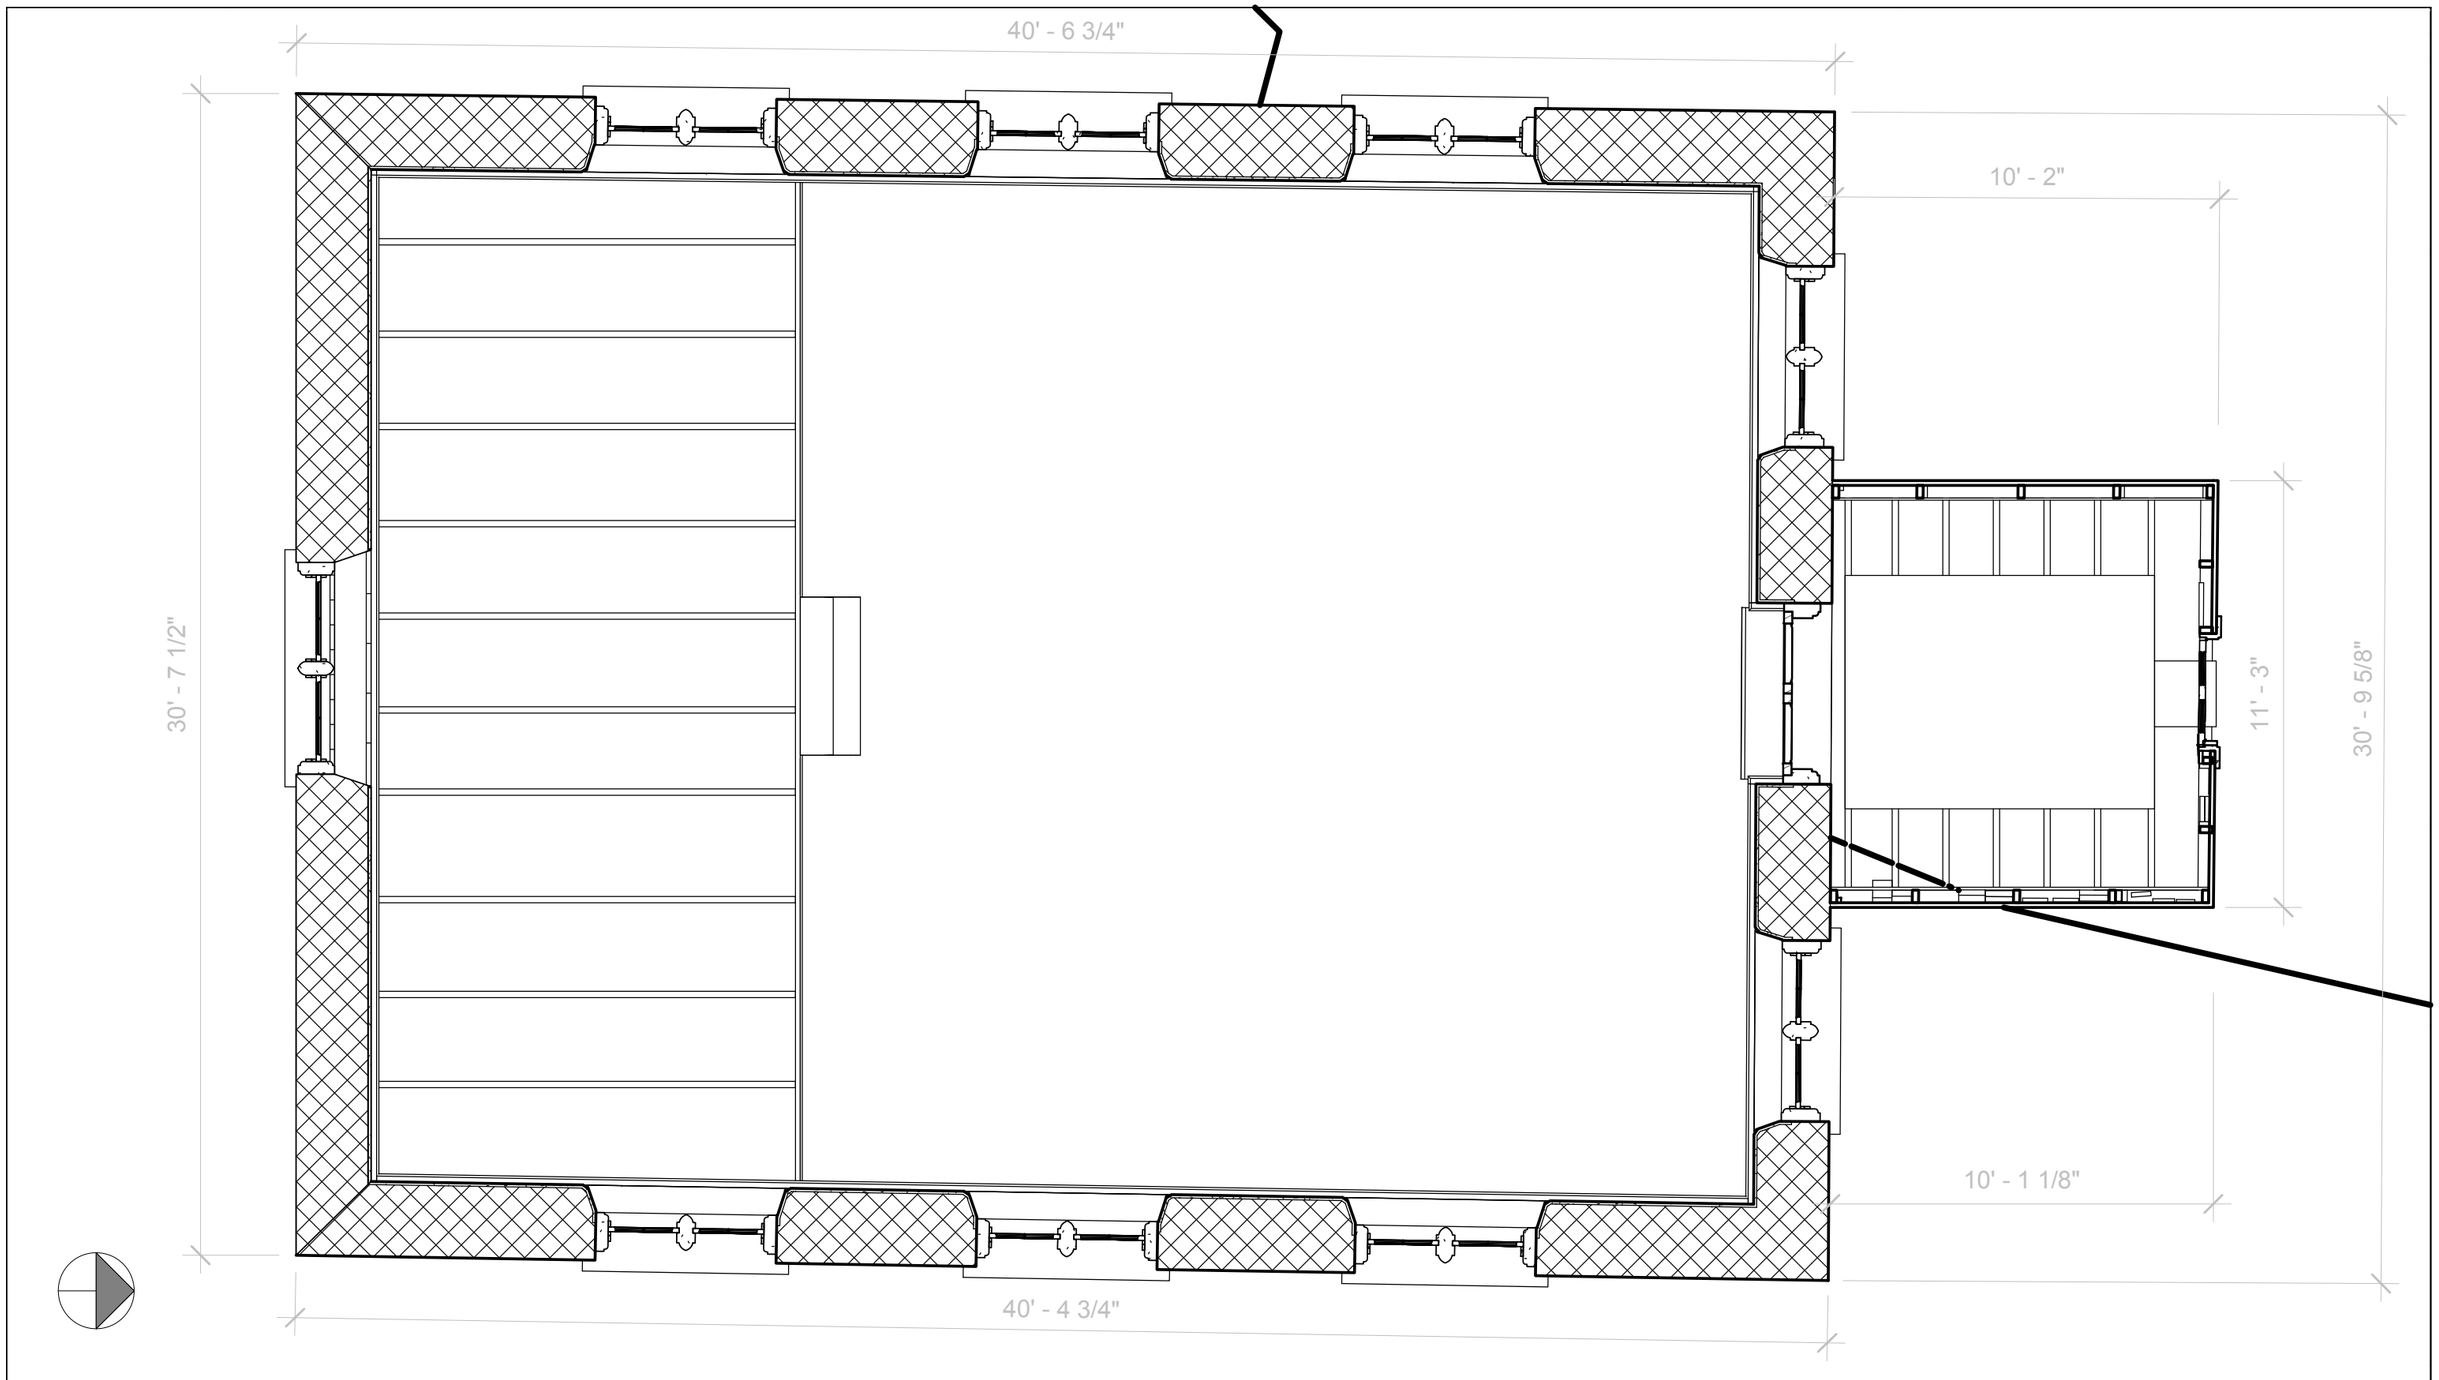

Carleton Immersive Media Studio

Carleton University
Visualization and Simulation Building,
Fourth Floor
1125 Colonel By Drive
Ottawa, ON, K1S5B6

t: 613 520 2600 x2867
f: 613 520 7841
info@cims.carleton.ca
www.cims.carleton.ca

Anglican Church (1845), Ashton Ontario

Plan

Project	CDMICA	8
Date	31/07/2013	
Drawn by	Author	Do not scale drawings.
Checked by	Checker	Scale

8/1/2013 11:56:09 AM