
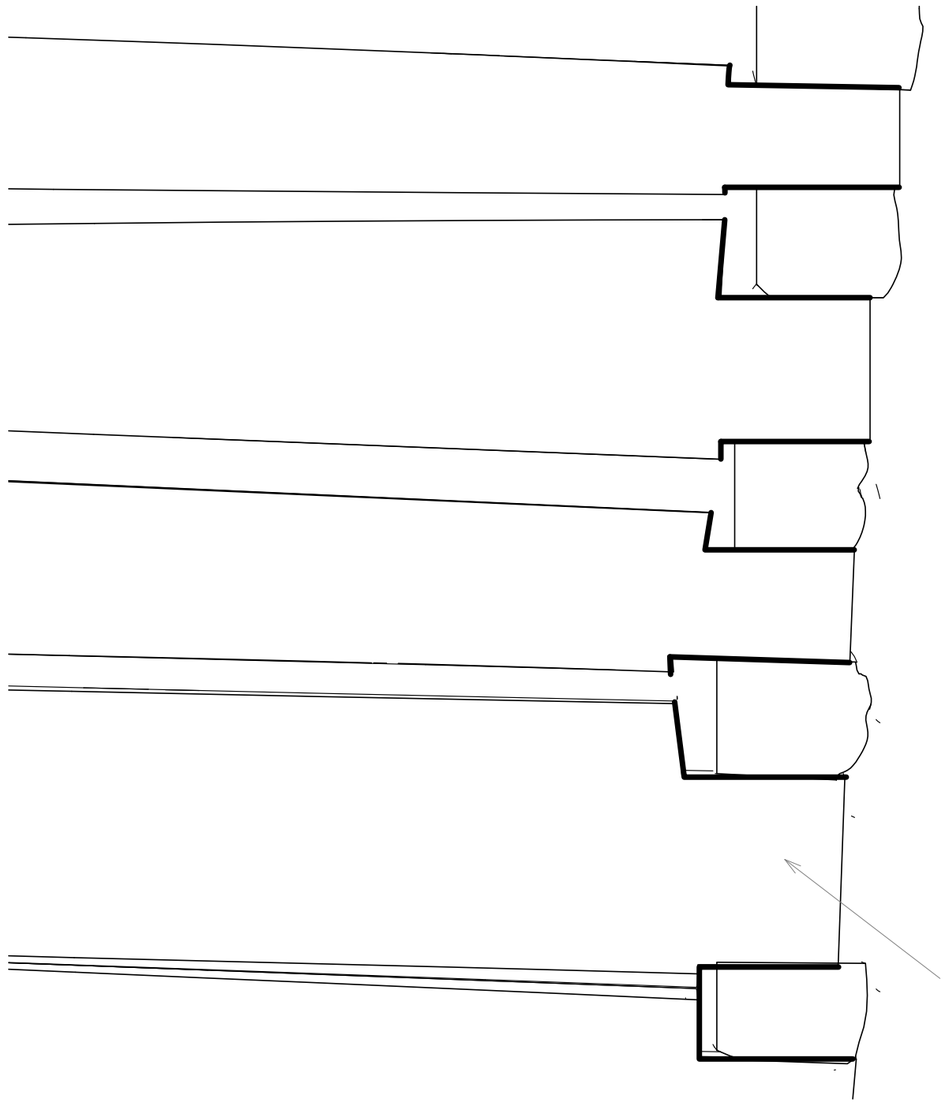


Log, Varying Thickness,
Half Lap End

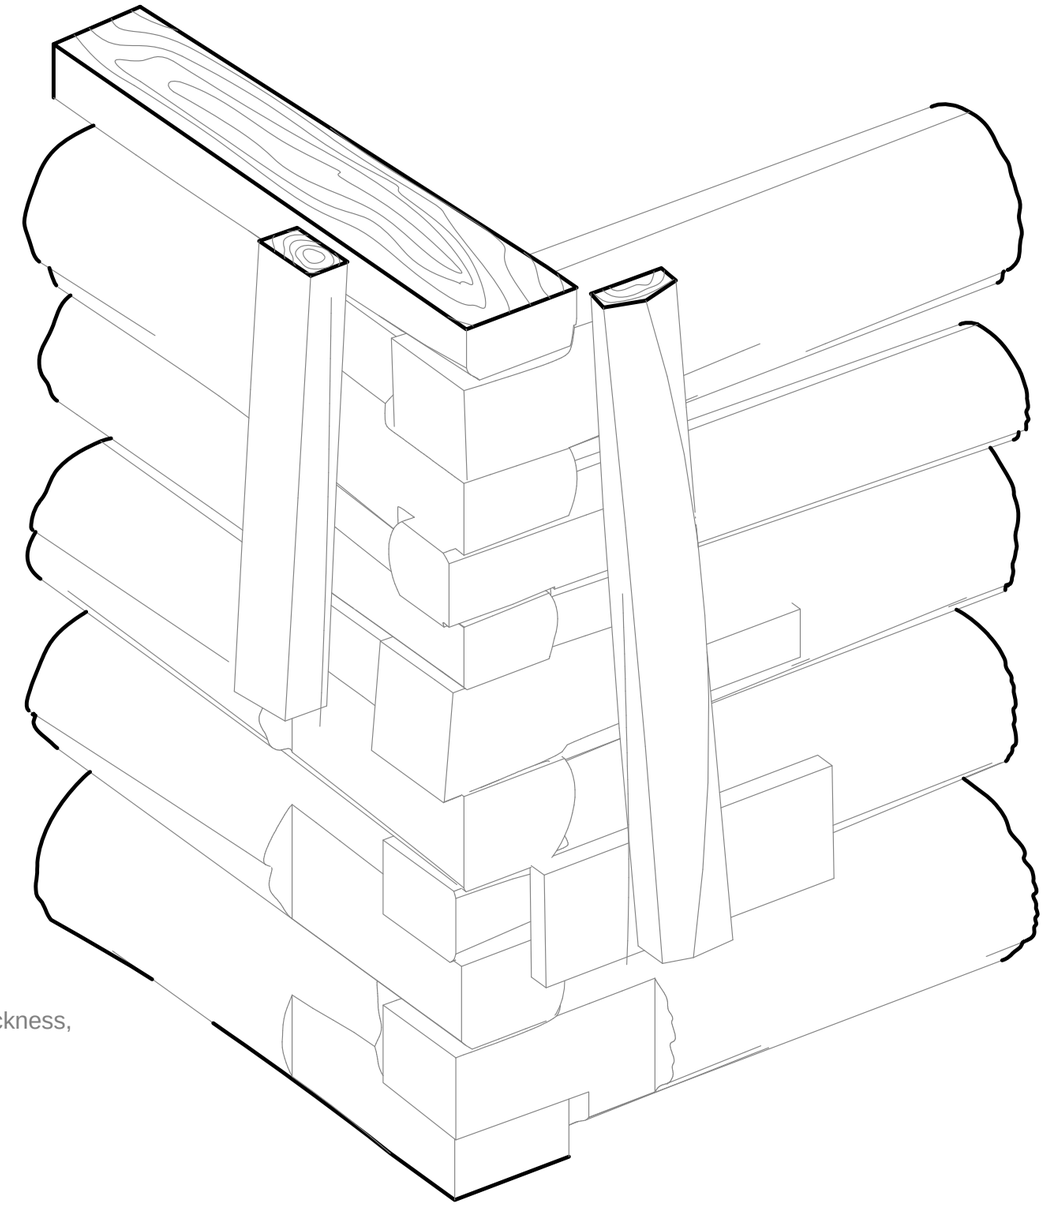

Carleton Immersive Media Studio

Carleton University
Visualization and Simulation Building,
Fourth Floor
1125 Colonel By Drive
Ottawa, ON, K1S5B6

t: 613 520 2600 x2867
f: 613 520 7841
info@cims.carleton.ca
www.cims.carleton.ca

Log Cabin

Half Cut - Simple Lap Joint

Project	CDMICA
Date	12/08/2013
Drawn by	P. Akiki
Checked by	J. Rafeiro

1

Do not scale drawings.

Scale 1 1/2" = 1'-0"

14/08/2013 12:20:25 PM