
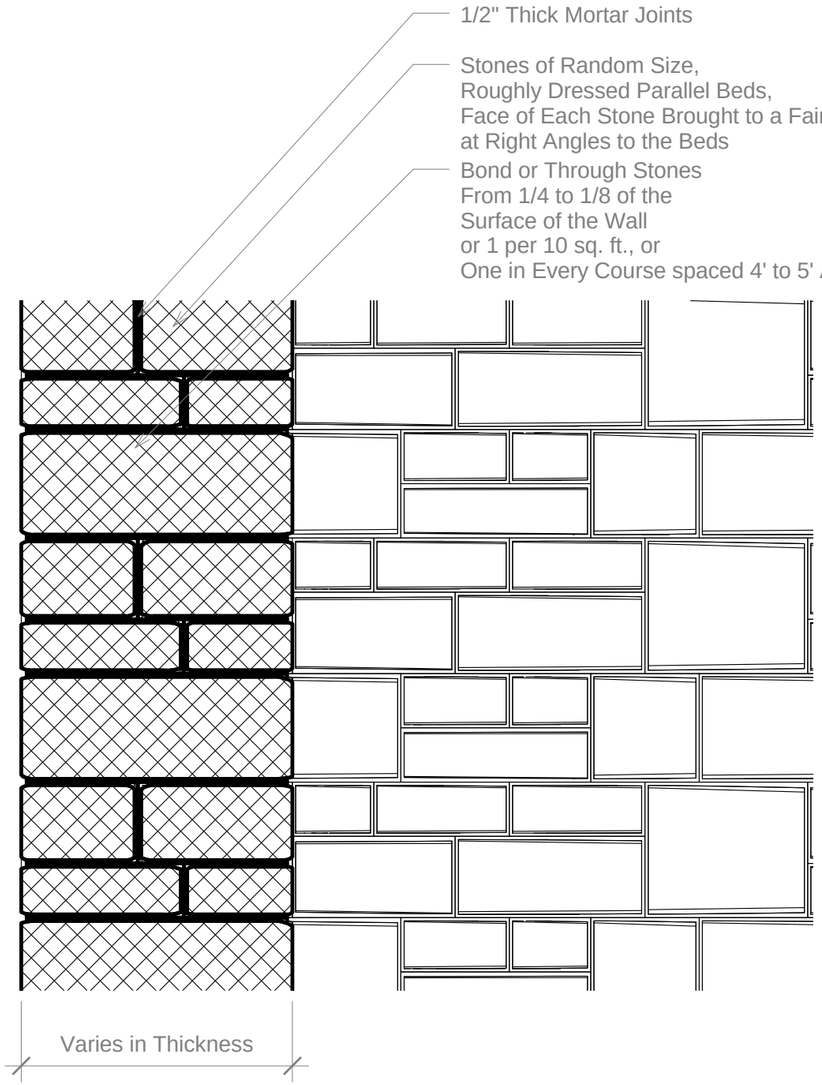


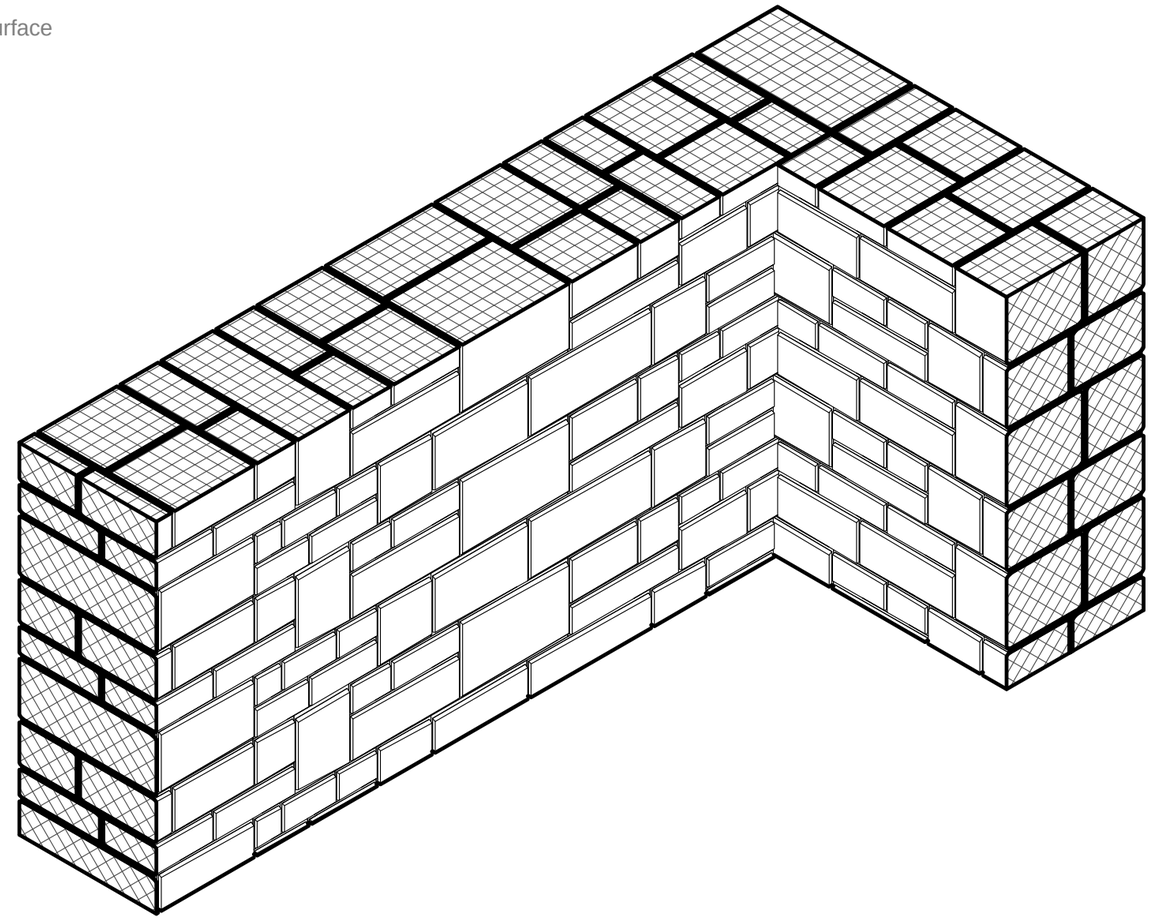

Carleton Immersive Media Studio

Carleton University
Visualization and Simulation Building,
Fourth Floor
1125 Colonel By Drive
Ottawa, ON, K1S5B6

t: 613 520 2600 x2867
f: 613 520 7841
info@cims.carleton.ca
www.cims.carleton.ca

Coursed Rubble Wall

Bond Stones


Project	CDMICA
Date	09.08.2013
Drawn by	A. Shakanova
Checked by	A.Piwowar

A101

Do not scale drawings.

Scale 1 : 10


13/08/2013 12:04:11 PM

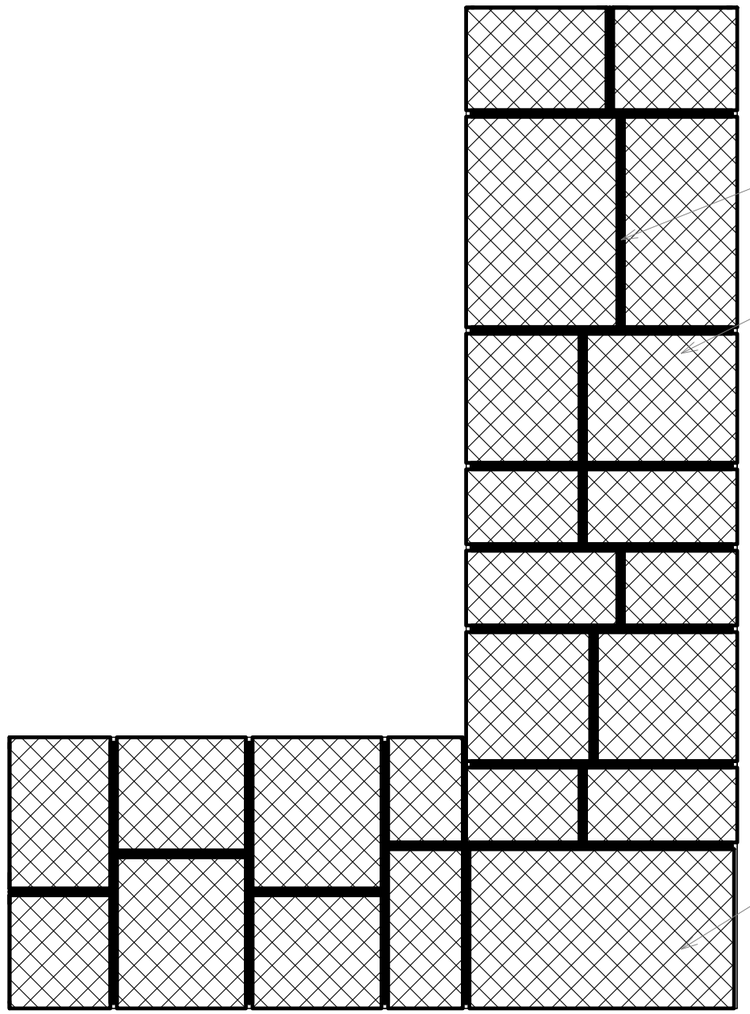

1/2" Thick Mortar Joints

Random Size Stones,
Roughly Dressed Parallel Beds,
Face of Each Stone Brought to
a Fairly Even Surface
at Right Angles to the Beds

Quoins, Dressed and Laid
with More Care Than the
Remainder of the Work

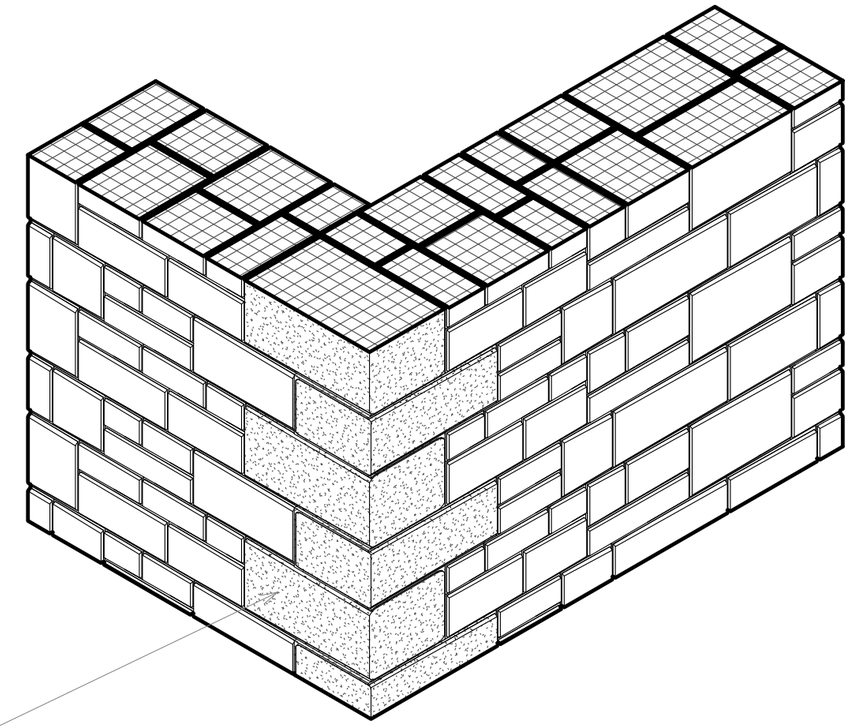

Carleton Immersive Media Studio

Carleton University
Visualization and Simulation Building,
Fourth Floor
1125 Colonel By Drive
Ottawa, ON, K1S5B6

t: 613 520 2600 x2867
f: 613 520 7841
info@cims.carleton.ca
www.cims.carleton.ca

Coursed Rubble Wall

Quoins

Project	CDMICA	A102
Date	09.08.2013	
Drawn by	A. Shakanova	Do not scale drawings.
Checked by	A. Piwowar	Scale

13/08/2013 12:04:16 PM