

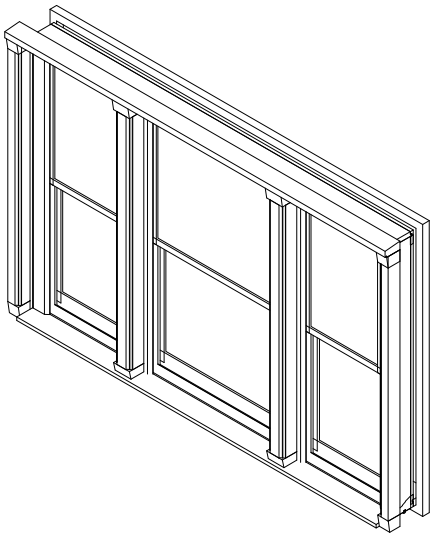


3 {3D}

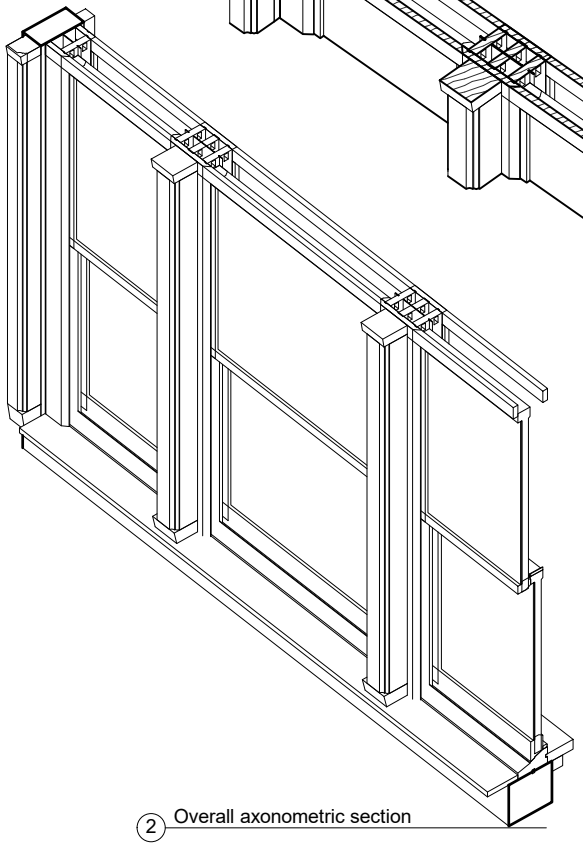

2 Overall axonometric section

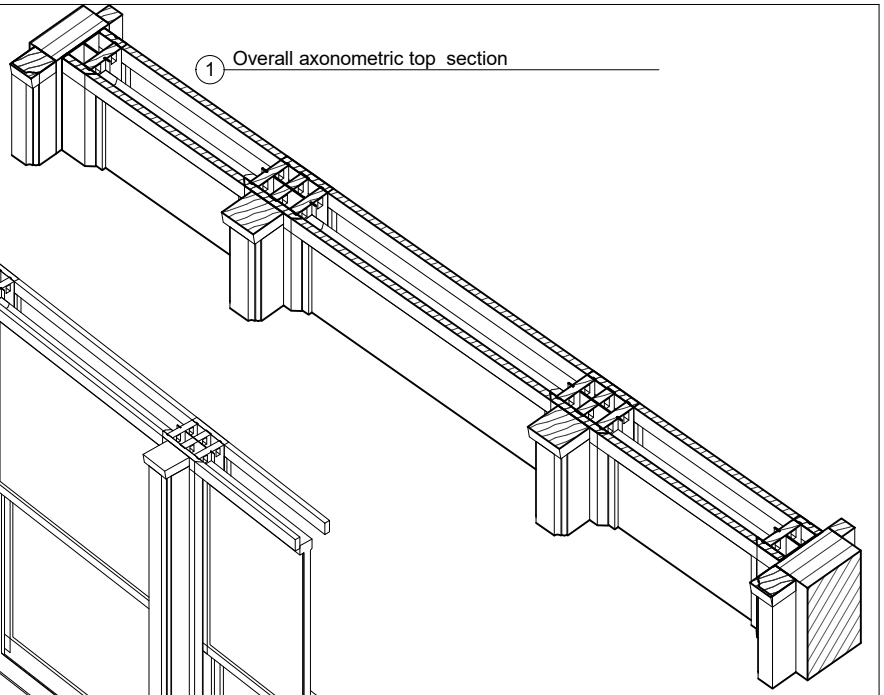

1 Overall axonometric top section


Carleton Immersive Media Studio
Carleton University
Visualization and Simulation Building,
Fourth Floor
1125 Colonel By Drive
Ottawa, ON, K1S5B6
t: 613 520 2600 x2867
f: 613 520 7841
info@cims.carleton.ca
www.cims.carleton.ca

CDMICA

Axonometric-Venetian window- Stone mullion and all double hung

Project	CDMICA	A104
Date	Issue Date	
Drawn by	Pallavi Swaranjali	Do not scale drawings.
Checked by	Checker	Scale

5/29/2017 4:39:02 PM

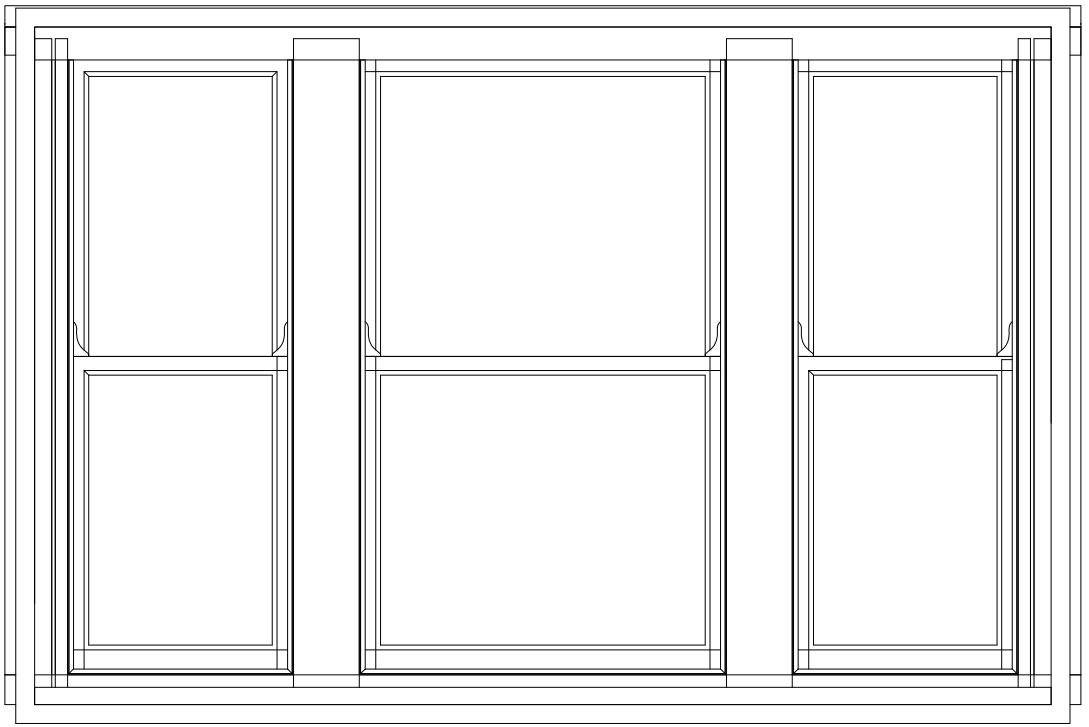

1 North
1" = 1'-0"

Carleton Immersive Media Studio

Carleton University
Visualization and Simulation Building,
Fourth Floor
1125 Colonel By Drive
Ottawa, ON, K1S5B6

t: 613 520 2600 x2867
f: 613 520 7841
info@cims.carleton.ca
www.cims.carleton.ca

CDMICA

Elevation- Venetian window- Stone mullion and all double hung


Project	CDMICA
Date	Issue Date
Drawn by	Palalvi Swaranjali
Checked by	Checker

A103


Do not scale drawings.

Scale 1" = 1'-0"


5/29/2017 4:47:01 PM

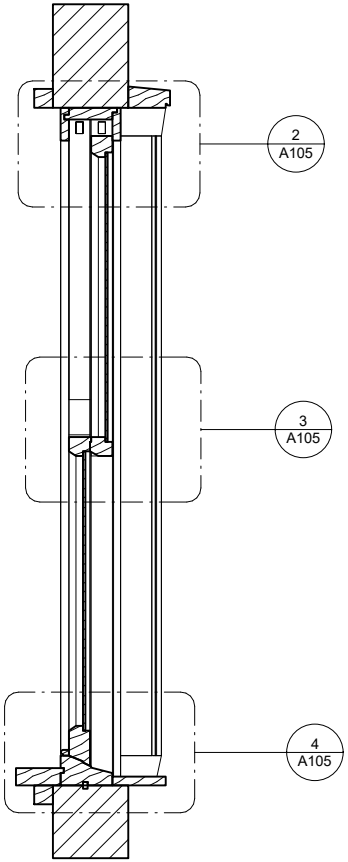


1 Section 1
1" = 1'-0"

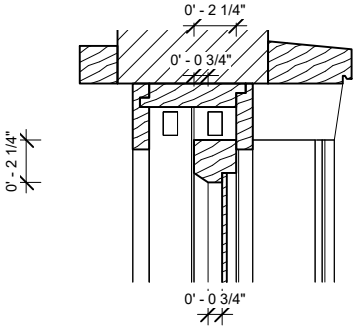

2 Section 1 - Callout 1
1 : 6

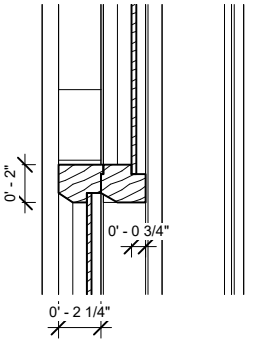

3 Section 1 - Callout 2
1 : 6

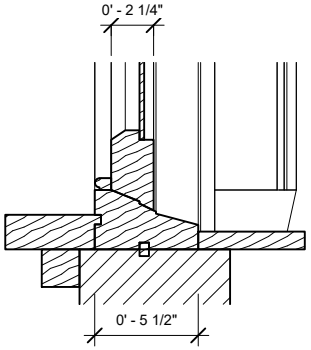

4 Section 1 - Callout 3
1 : 6


Carleton Immersive Media Studio
Carleton University
Visualization and Simulation Building,
Fourth Floor
1125 Colonel By Drive
Ottawa, ON, K1S5B6
t: 613 520 2600 x2867
f: 613 520 7841
info@cims.carleton.ca
www.cims.carleton.ca

CDMICA


Section-Venetian window- Stone mullion and all double hung

Project	CDMICA	A105	
Date	Issue Date		
Drawn by	Pallavi Swaranjali	Do not scale drawings.	
Checked by	Checker	Scale	As indicated


5/29/2017 4:30:00 PM

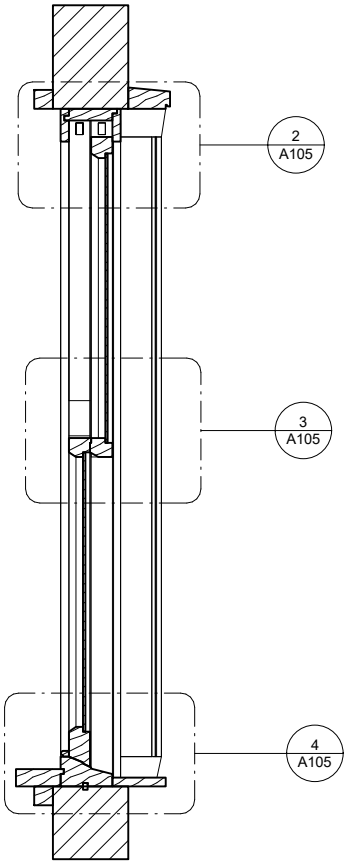


1 Section 1
1" = 1'-0"

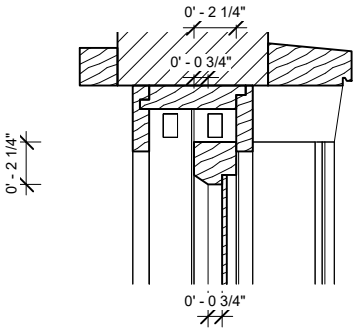

2 Section 1 - Callout 1
1 : 6

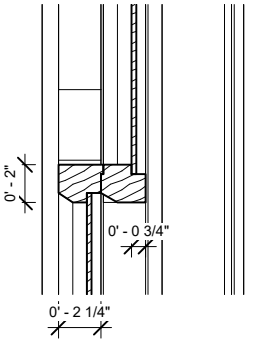

3 Section 1 - Callout 2
1 : 6

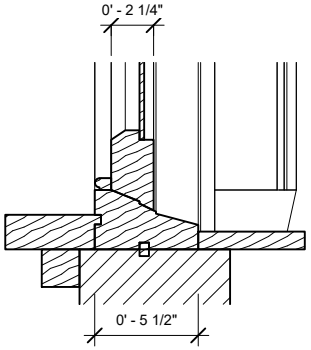

4 Section 1 - Callout 3
1 : 6

Carleton Immersive Media Studio
Carleton University
Visualization and Simulation Building,
Fourth Floor
1125 Colonel By Drive
Ottawa, ON, K1S5B6
t: 613 520 2600 x2867
f: 613 520 7841
info@cims.carleton.ca
www.cims.carleton.ca

CDMICA

Section-Venetian window- Stone mullion and all double hung

Project	CDMICA	A105
Date	Issue Date	
Drawn by	Pallavi Swaranjali	Do not scale drawings.
Checked by	Checker	Scale As indicated

5/29/2017 4:30:56 PM