

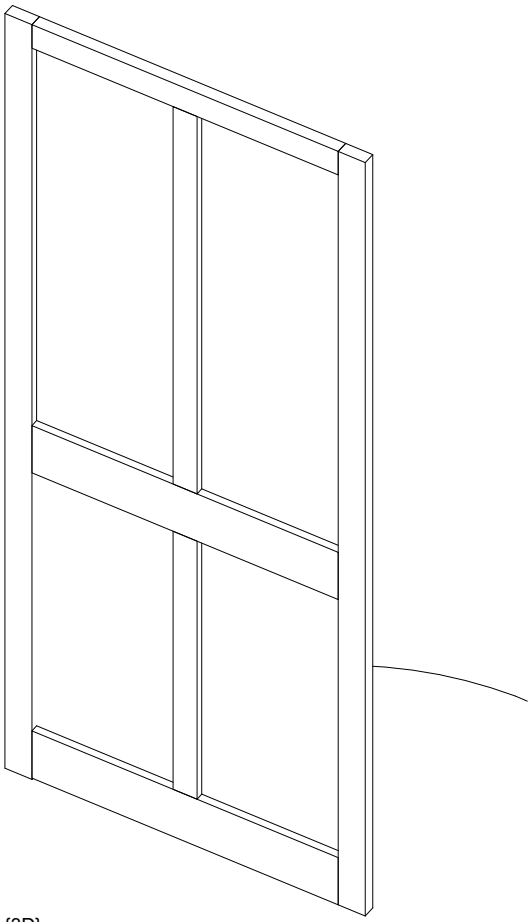


1 {3D}

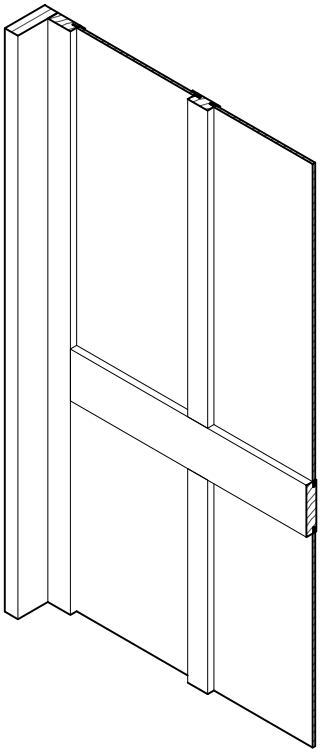

2 Axonometric Section

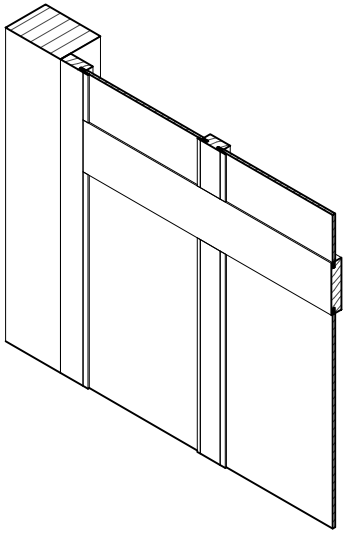

3 Axonometric Section2


Carleton Immersive Media Studio
Carleton University
Visualization and Simulation Building,
Fourth Floor
1125 Colonel By Drive
Ottawa, ON, K1S5B6
t: 613 520 2600 x2867
f: 613 520 7841
info@cims.carleton.ca
www.cims.carleton.ca

CDMICA

Axonometric- Bead Butt framed panelled door

| | | |
|---|---|---|
| Project | CDMICA | A101 |
| Date | Issue Date | |
| Drawn by | Pallavi Swaranjali | Do not scale drawings. |
| Checked by | Checker | Scale |

6/8/2017 11:06:01 AM

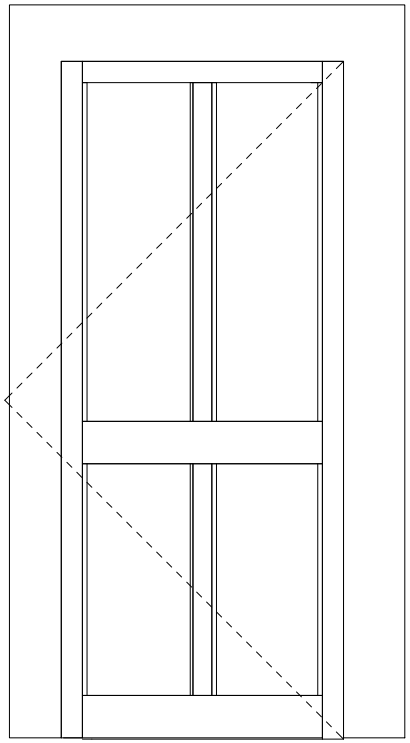

1 South
1/2" = 1'-0"

Carleton Immersive Media Studio
Carleton University
Visualization and Simulation Building,
Fourth Floor
1125 Colonel By Drive
Ottawa, ON, K1S5B6
t: 613 520 2600 x2867
f: 613 520 7841
info@cims.carleton.ca
www.cims.carleton.ca

CDMICA

Elevation- Bead butt framed panelled door


| | |
|---|---|
| Project | CDMICA |
| Date | Issue Date |
| Drawn by | Pallavi Swaranjali |
| Checked by | Checker |

A104

Do not scale drawings.

Scale 1/2" = 1'-0"

6/8/2017 11:06:42 AM

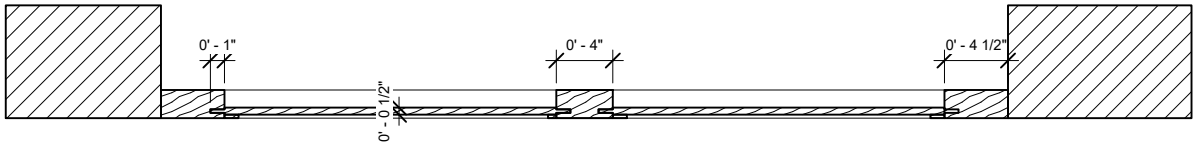


1 Plan


Carleton Immersive Media Studio
Carleton University
Visualization and Simulation Building,
Fourth Floor
1125 Colonel By Drive
Ottawa, ON, K1S5B6
t: 613 520 2600 x2867
f: 613 520 7841
info@cims.carleton.ca
www.cims.carleton.ca

CDMICA


Plan- Bead butt framed panelled door

| | | |
|---|---|---|
| Project | CDMICA | A102 |
| Date | Issue Date | |
| Drawn by | Pallavi Swaranjali | Do not scale drawings. |
| Checked by | Checker | Scale |

6/8/2017 11:07:05 AM

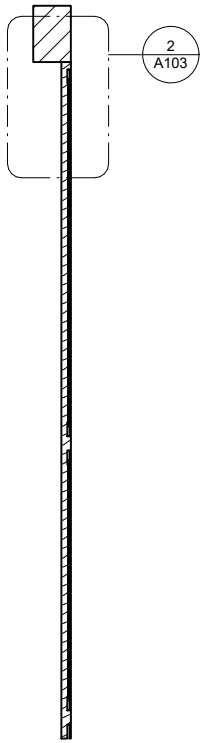


1 Section 1
1/2" = 1'-0"

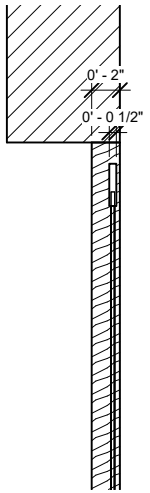


2 Top Section
1 1/2" = 1'-0"

Carleton Immersive Media Studio
Carleton University
Visualization and Simulation Building,
Fourth Floor
1125 Colonel By Drive
Ottawa, ON, K1S5B6
t: 613 520 2600 x2867
f: 613 520 7841
info@cims.carleton.ca
www.cims.carleton.ca

CDMICA

Section- Bead butt framed panelled door

| | |
|---|---|
| Project | CDMICA |
| Date | Issue Date |
| Drawn by | Pallavi Swaranjali |
| Checked by | Checker |

A103

Do not scale drawings.

Scale As indicated

6/8/2017 2:00:41 PM