
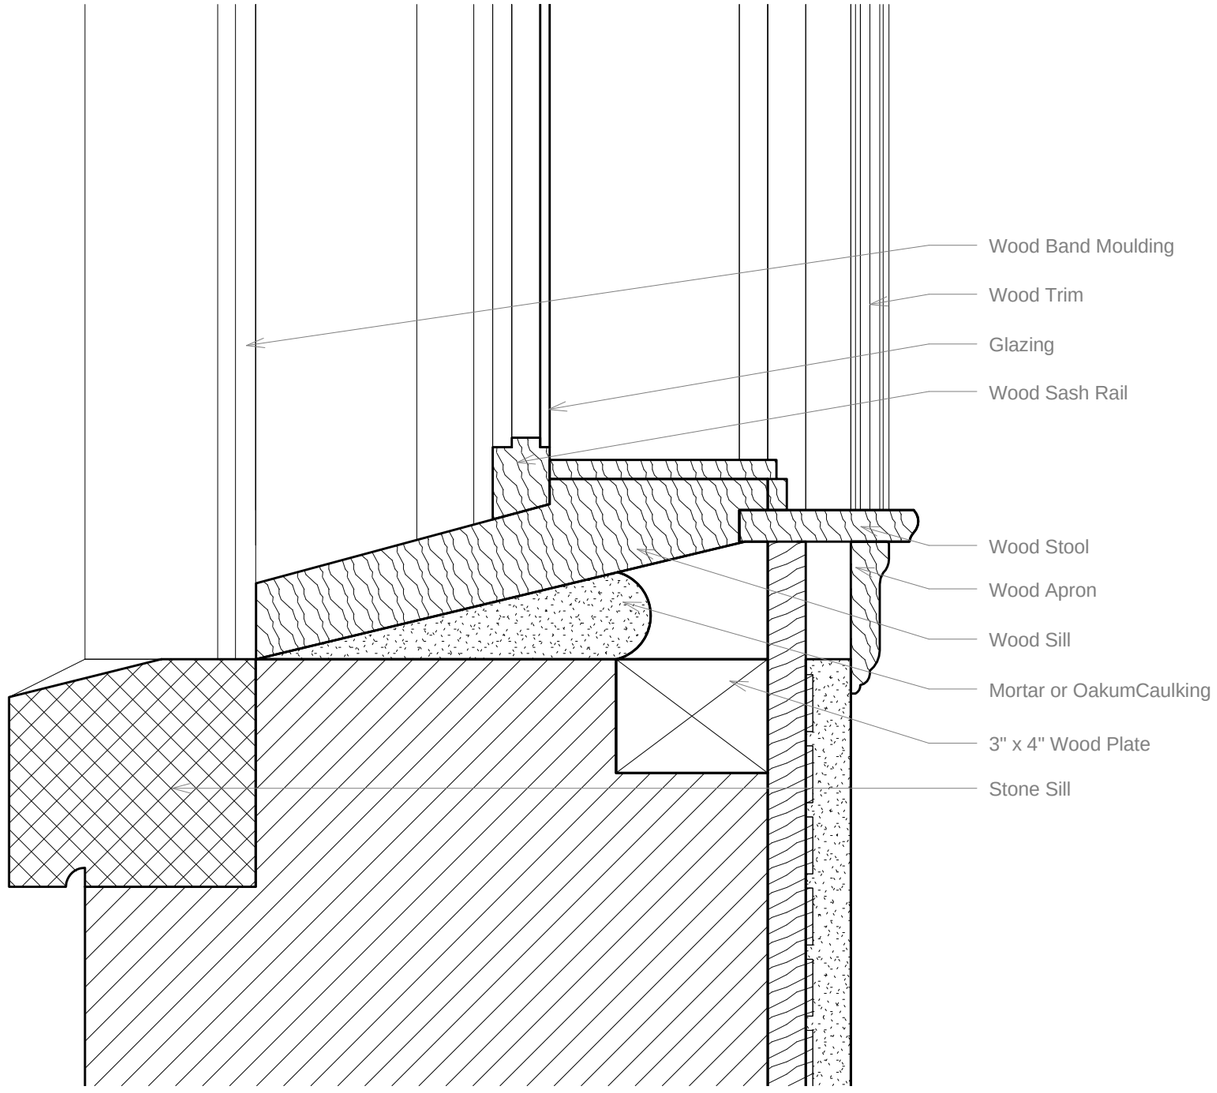


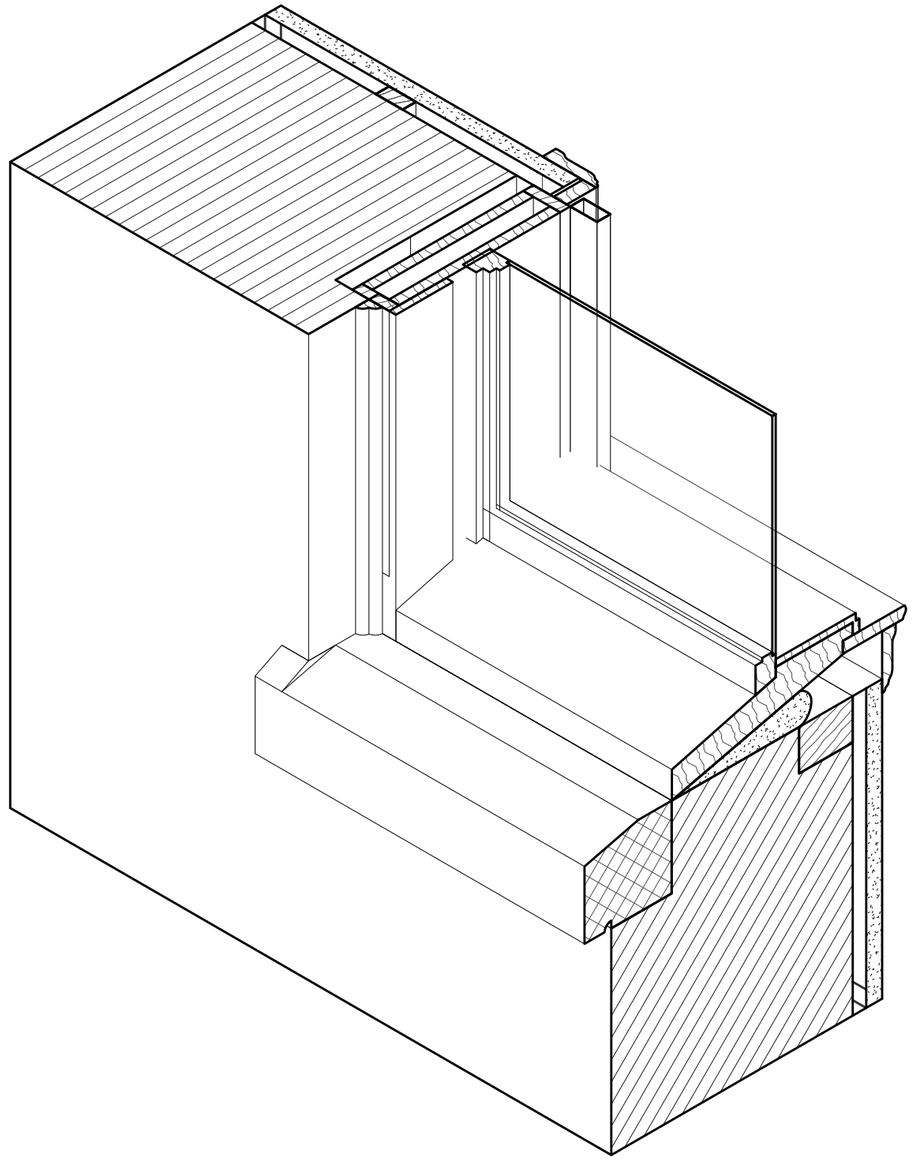

Carleton Immersive Media Studio

Carleton University
Visualization and Simulation Building,
Fourth Floor
1125 Colonel By Drive
Ottawa, ON, K1S5B6

t: 613 520 2600 x2867
f: 613 520 7841
info@cims.carleton.ca
www.cims.carleton.ca

Typical 18" English Bond Brick Construction

Window Sill


Project	CDMICA
Date	16/07/2013
Drawn by	J. Rafeiro
Checked by	Checker


A104

Do not scale drawings.

Scale 3" = 1'-0"

06/08/2013 4:36:48 PM

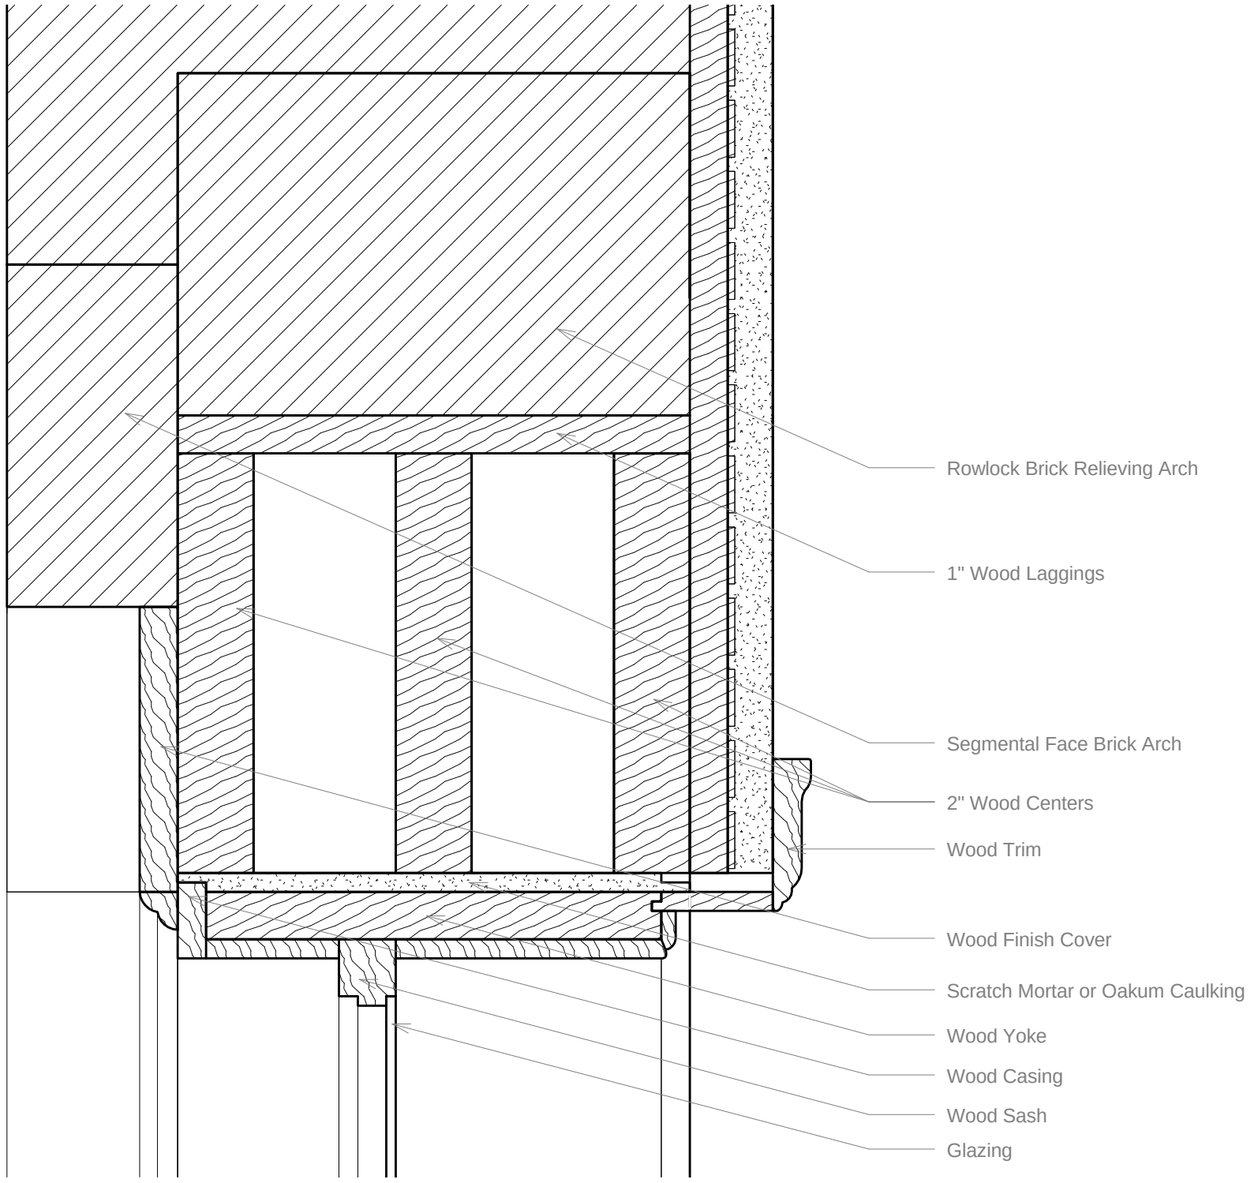

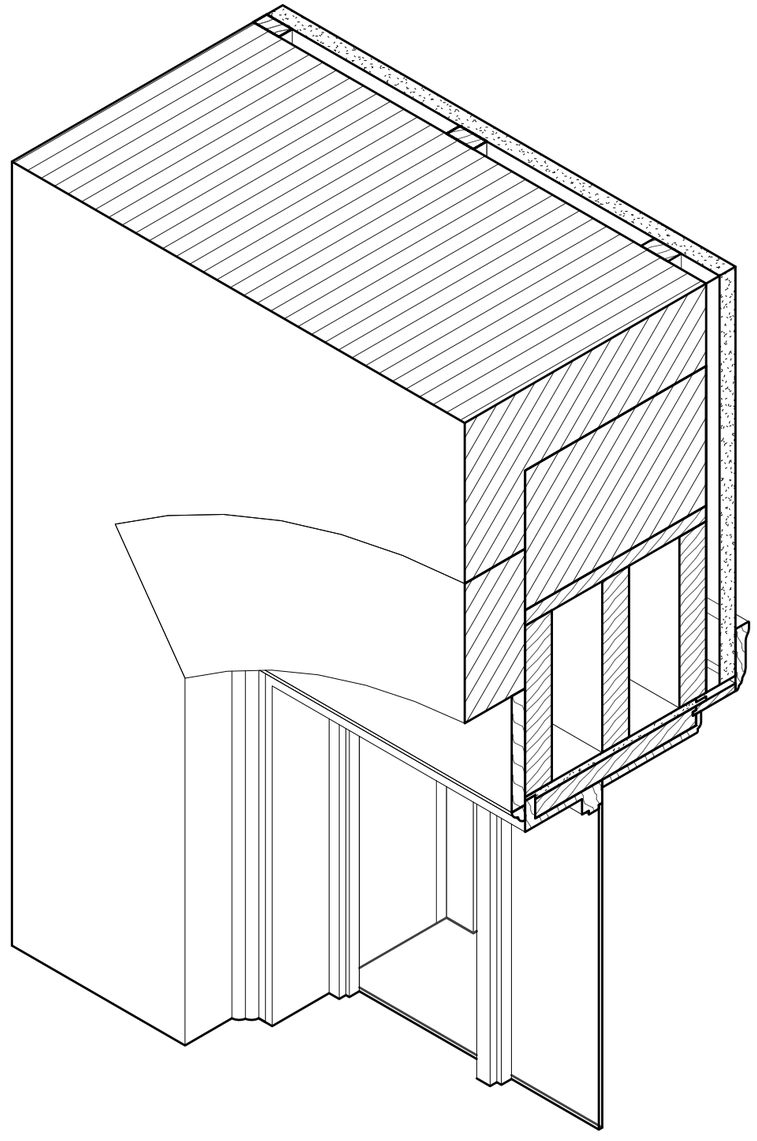

Carleton Immersive Media Studio

Carleton University
Visualization and Simulation Building,
Fourth Floor
1125 Colonel By Drive
Ottawa, ON, K1S5B6

t: 613 520 2600 x2867
f: 613 520 7841
info@cims.carleton.ca
www.cims.carleton.ca

Typical 18" English Bond Brick Construction

Window Lintel


Project	CDMICA
Date	16/07/2013
Drawn by	J. Rafeiro
Checked by	Checker

A105

Do not scale drawings.

Scale 3" = 1'-0"

06/08/2013 4:36:53 PM

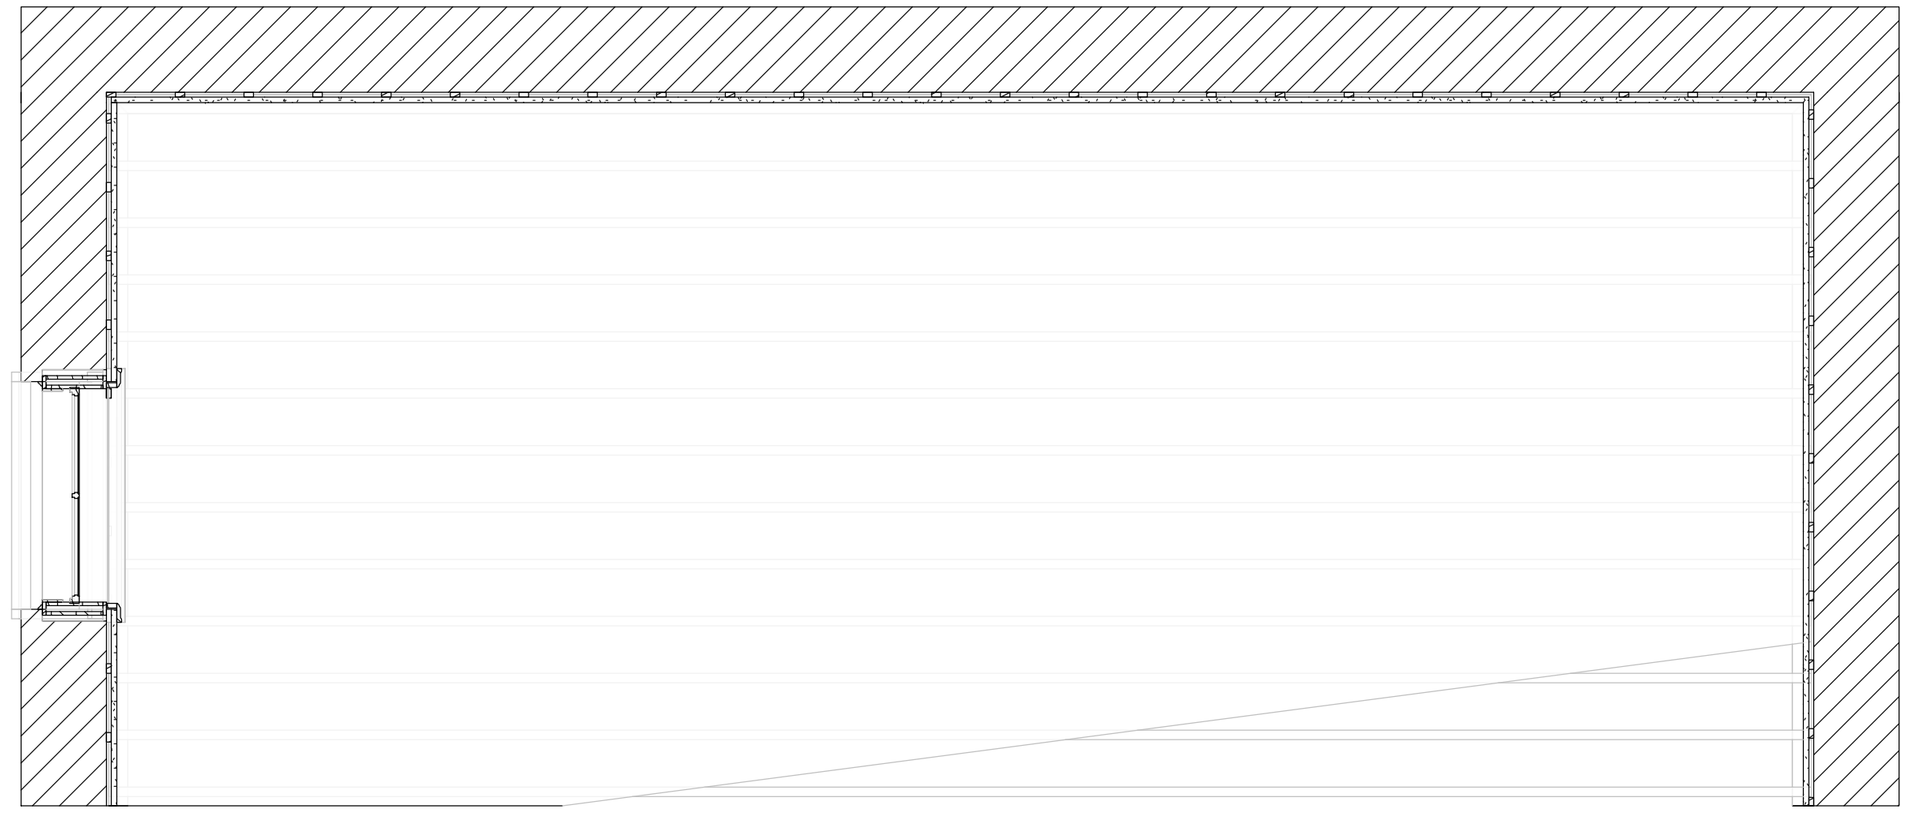

Carleton Immersive Media Studio

Carleton University
Visualization and Simulation Building,
Fourth Floor
1125 Colonel By Drive
Ottawa, ON, K1S5B6

t: 613 520 2600 x2867
f: 613 520 7841
info@cims.carleton.ca
www.cims.carleton.ca

Typical 18" English Bond Brick Construction

Plan


Project	CDMICA
Date	16/07/2013
Drawn by	J. Rafeiro
Checked by	Checker


A106

Do not scale drawings.

Scale

06/08/2013 4:36:55 PM

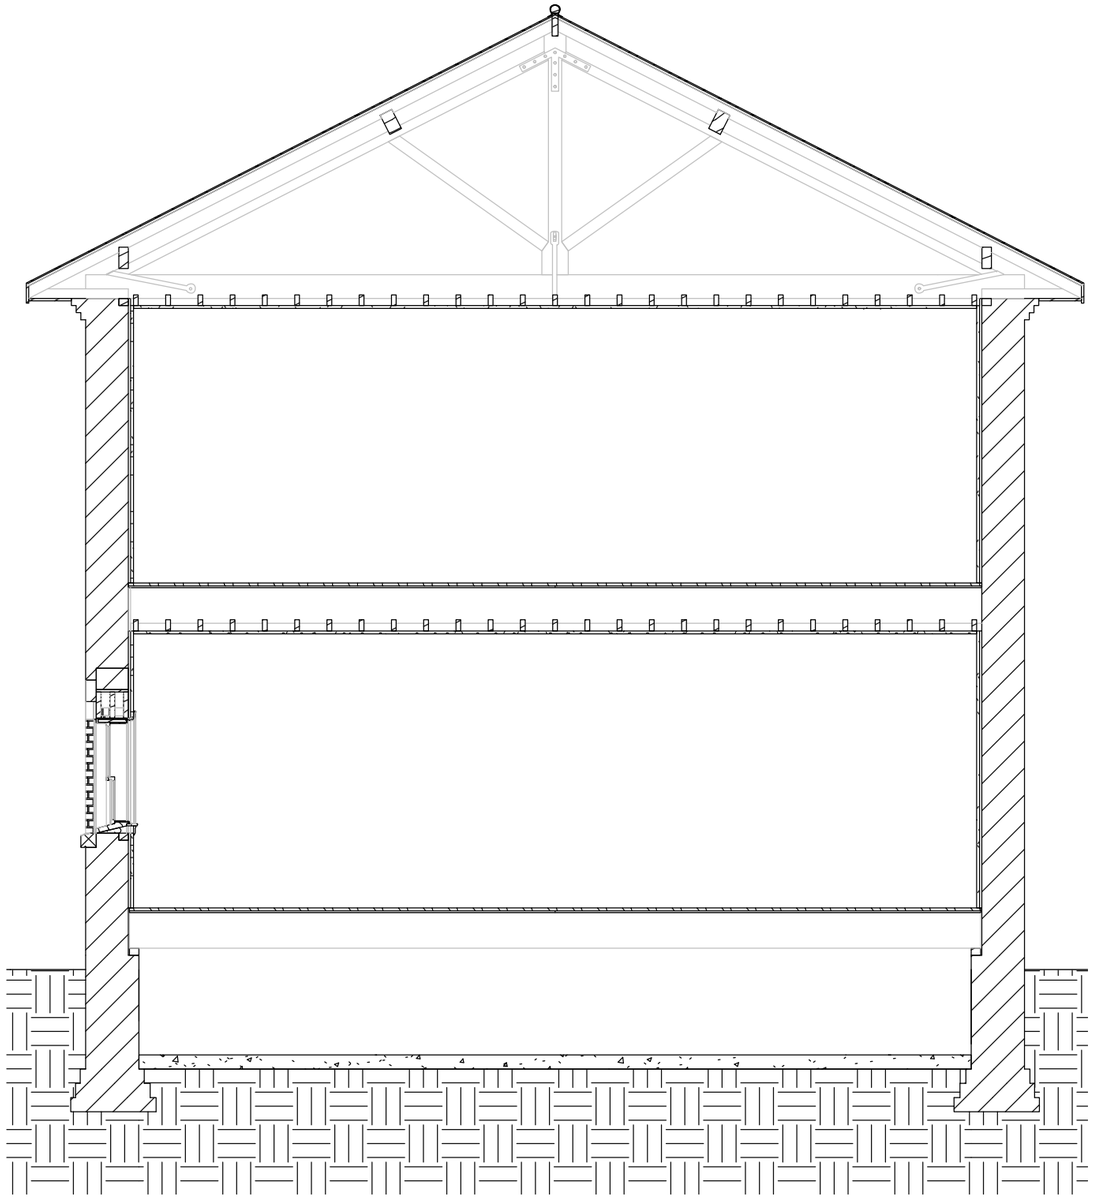

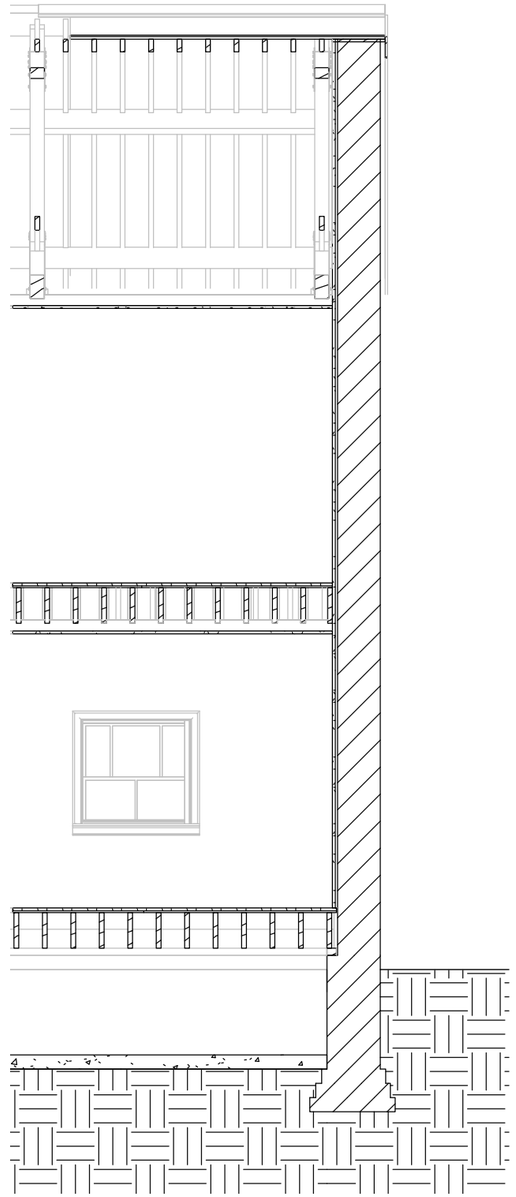

Carleton Immersive Media Studio

Carleton University
Visualization and Simulation Building,
Fourth Floor
1125 Colonel By Drive
Ottawa, ON, K1S5B6

t: 613 520 2600 x2867
f: 613 520 7841
info@cims.carleton.ca
www.cims.carleton.ca

Typical 18" English Bond Brick Construction

Sections


Project	CDMICA
Date	16/07/2013
Drawn by	J. Rafeiro
Checked by	Checker


A107

Do not scale drawings.

Scale 3/16" = 1'-0"

07/08/2013 9:45:23 AM

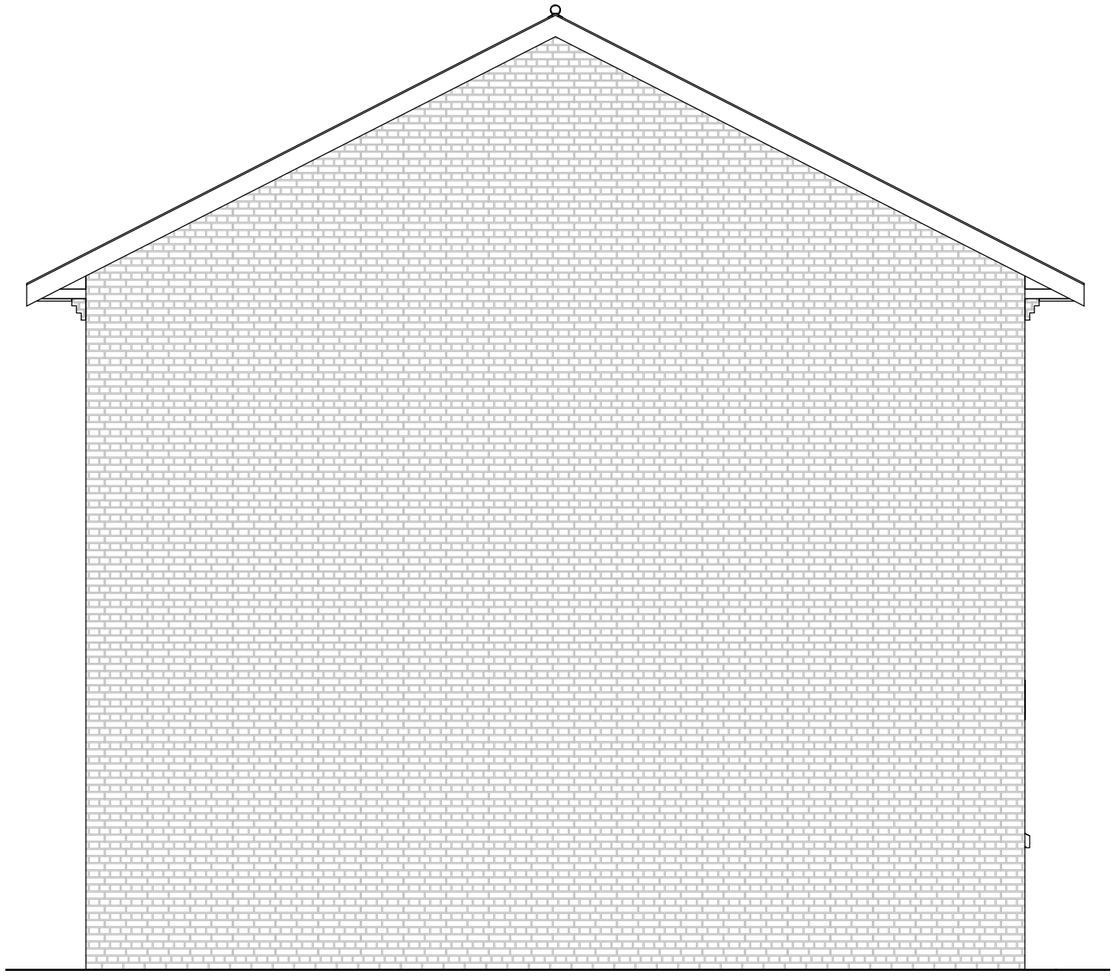

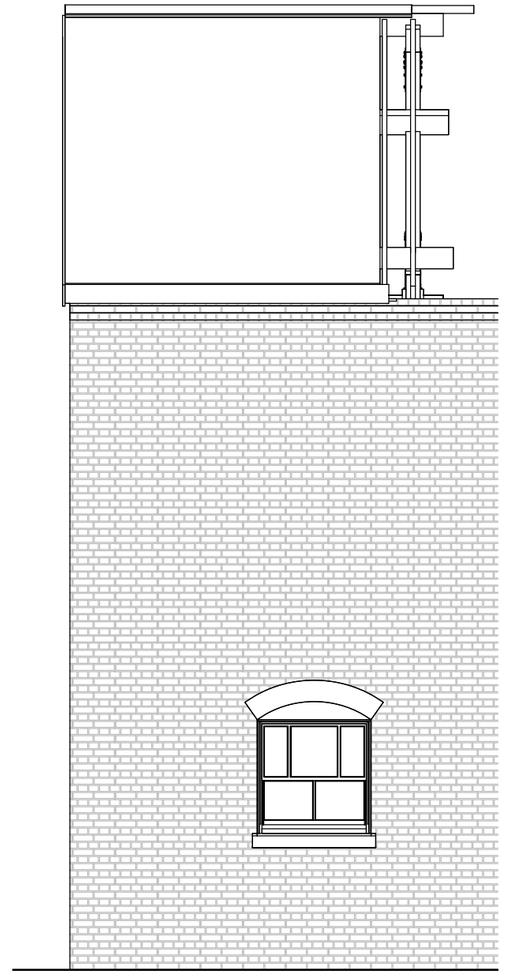

Carleton Immersive Media Studio

Carleton University
Visualization and Simulation Building,
Fourth Floor
1125 Colonel By Drive
Ottawa, ON, K1S5B6

t: 613 520 2600 x2867
f: 613 520 7841
info@cims.carleton.ca
www.cims.carleton.ca

Typical 18" English Bond Brick Construction

Elevations


Project	CDMICA
Date	16/07/2013
Drawn by	J. Rafeiro
Checked by	Checker


A108

Do not scale drawings.

Scale 3/16" = 1'-0"

07/08/2013 9:45:29 AM

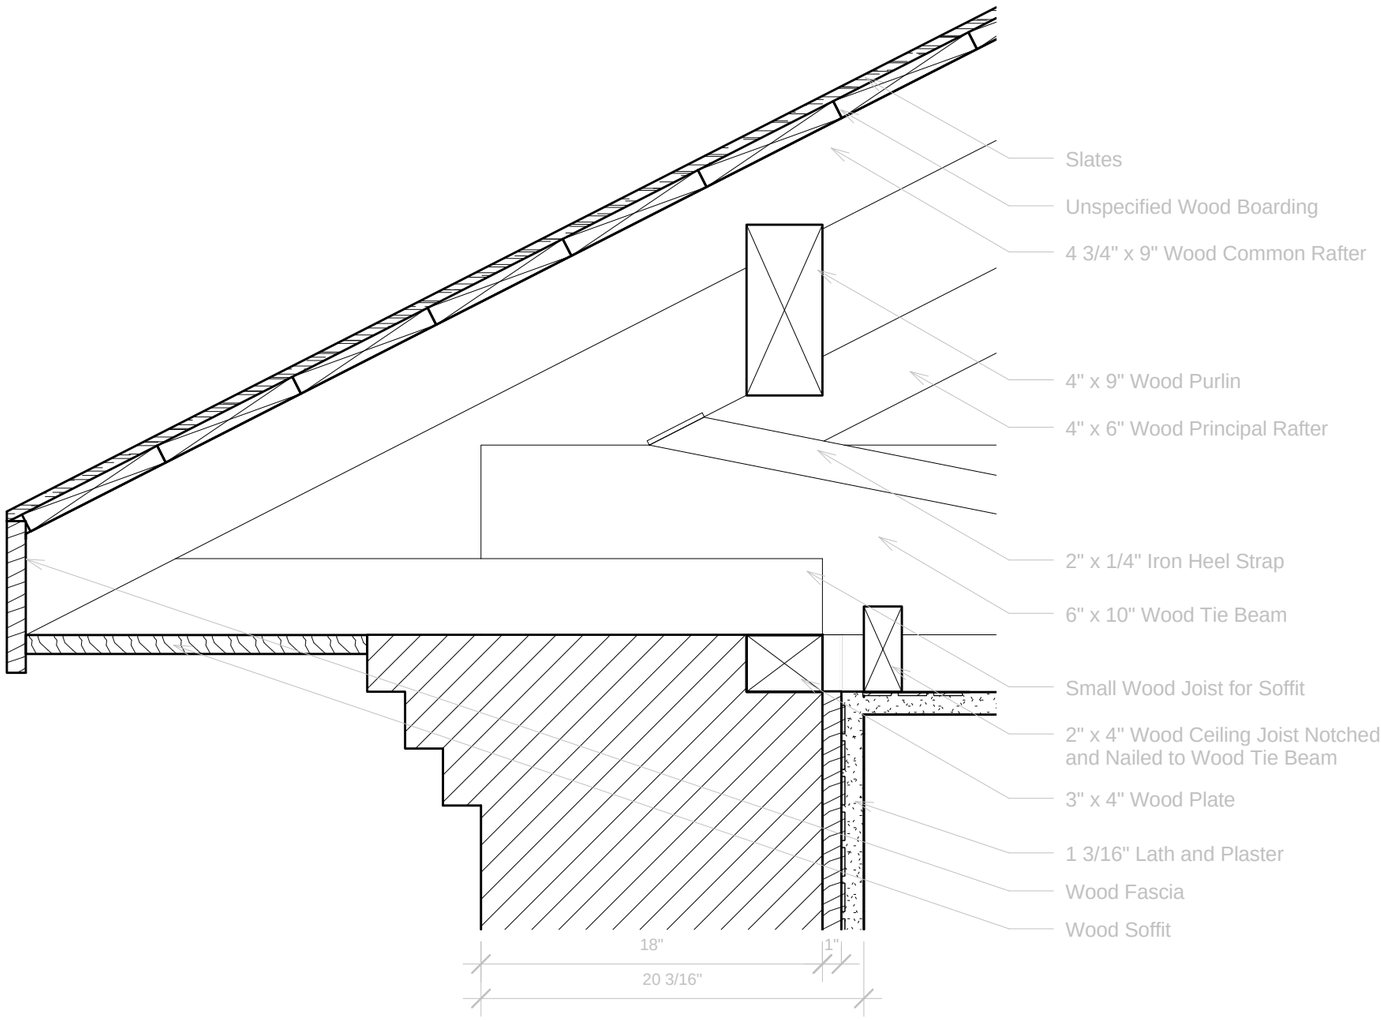

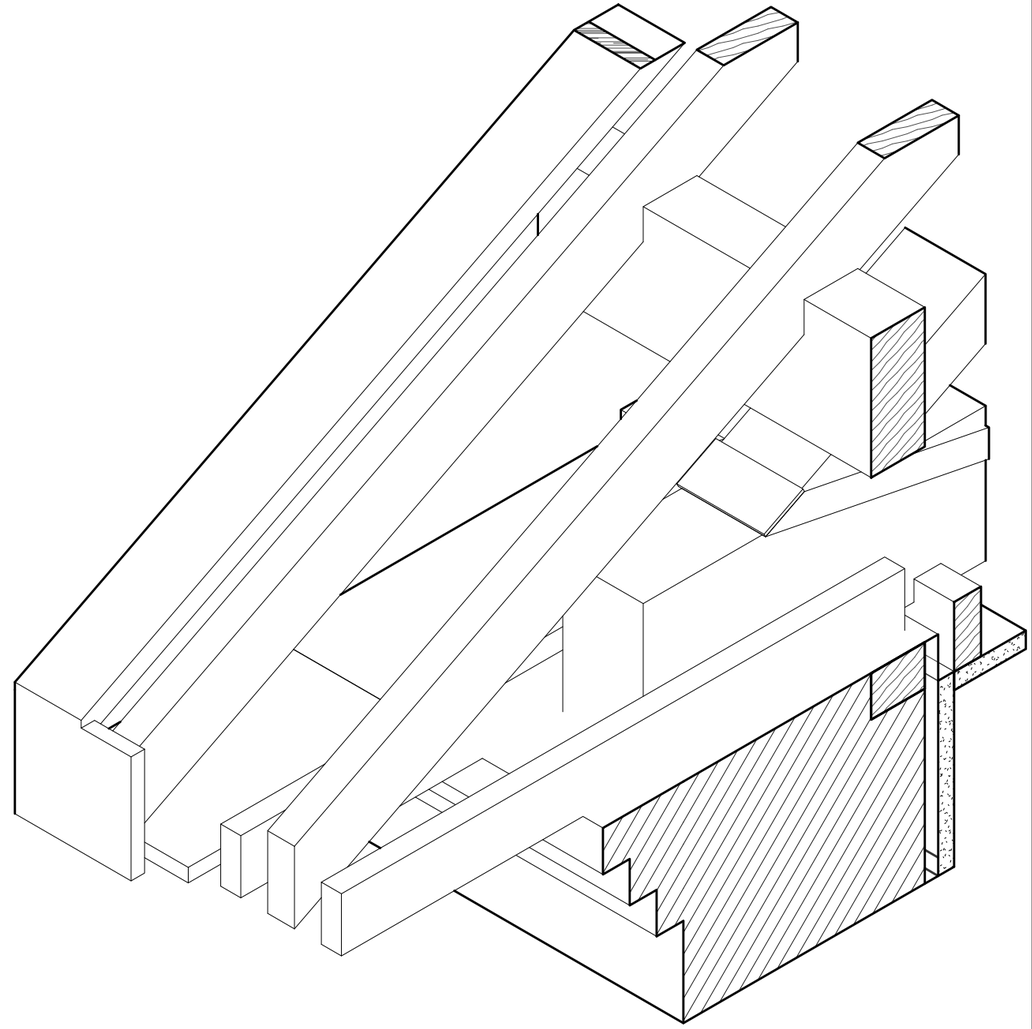

Carleton Immersive Media Studio

Carleton University
Visualization and Simulation Building,
Fourth Floor
1125 Colonel By Drive
Ottawa, ON, K1S5B6

t: 613 520 2600 x2867
f: 613 520 7841
info@cims.carleton.ca
www.cims.carleton.ca

Typical 18" English Bond Brick Construction

Wall Plate


Project	CDMICA
Date	16/07/2013
Drawn by	J. Rafeiro
Checked by	Checker


A101

Do not scale drawings.

Scale 1 1/2" = 1'-0"

06/08/2013 4:36:38 PM

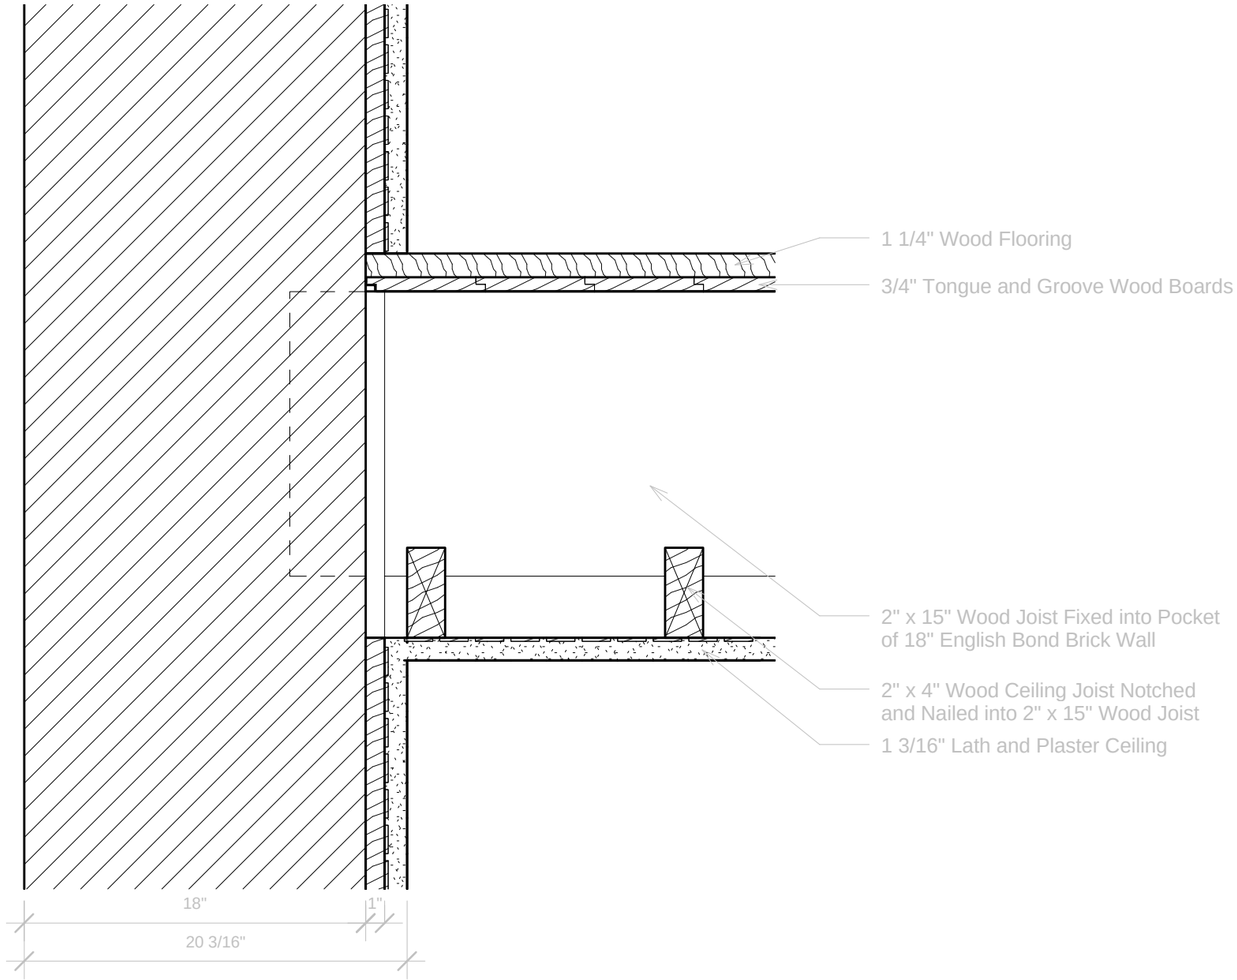

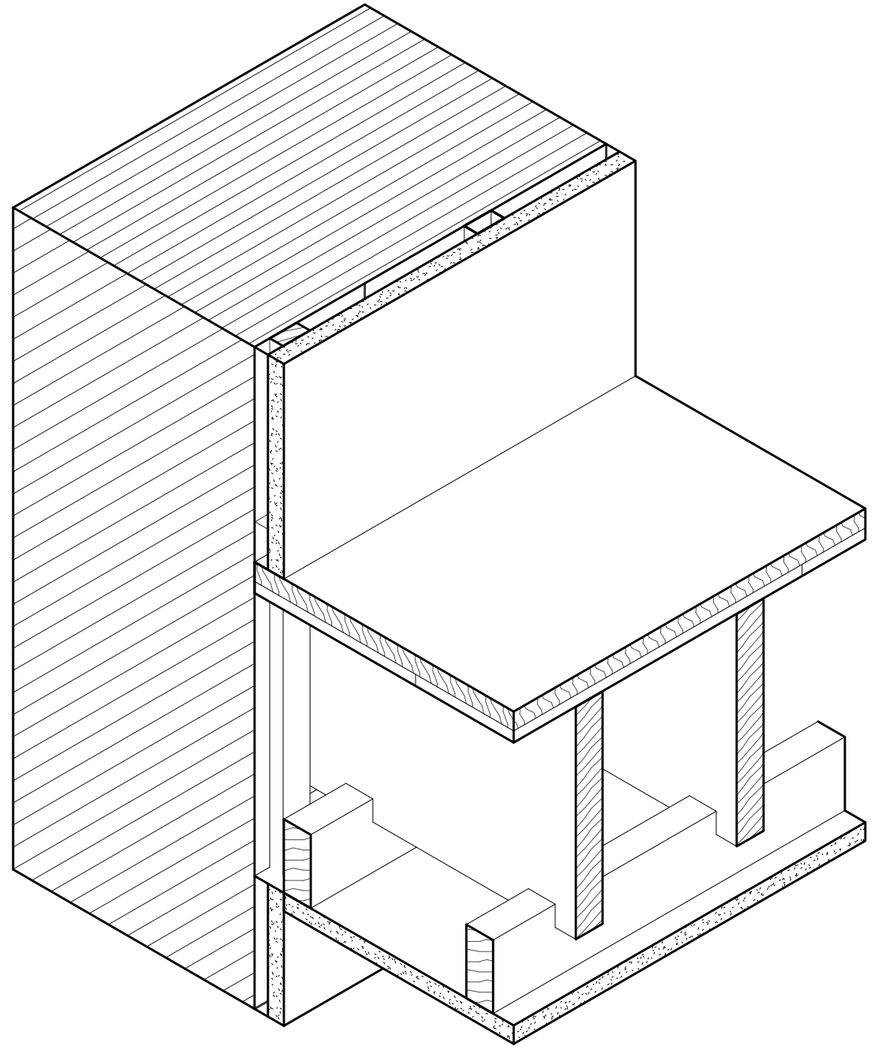

Carleton Immersive Media Studio

Carleton University
Visualization and Simulation Building,
Fourth Floor
1125 Colonel By Drive
Ottawa, ON, K1S5B6

t: 613 520 2600 x2867
f: 613 520 7841
info@cims.carleton.ca
www.cims.carleton.ca

Typical 18" English Bond Brick Construction

Wall Sill Level 2


Project	CDMICA
Date	16/07/2013
Drawn by	J. Rafeiro
Checked by	Checker


A103

Do not scale drawings.

Scale 1 1/2" = 1'-0"

06/08/2013 4:36:45 PM

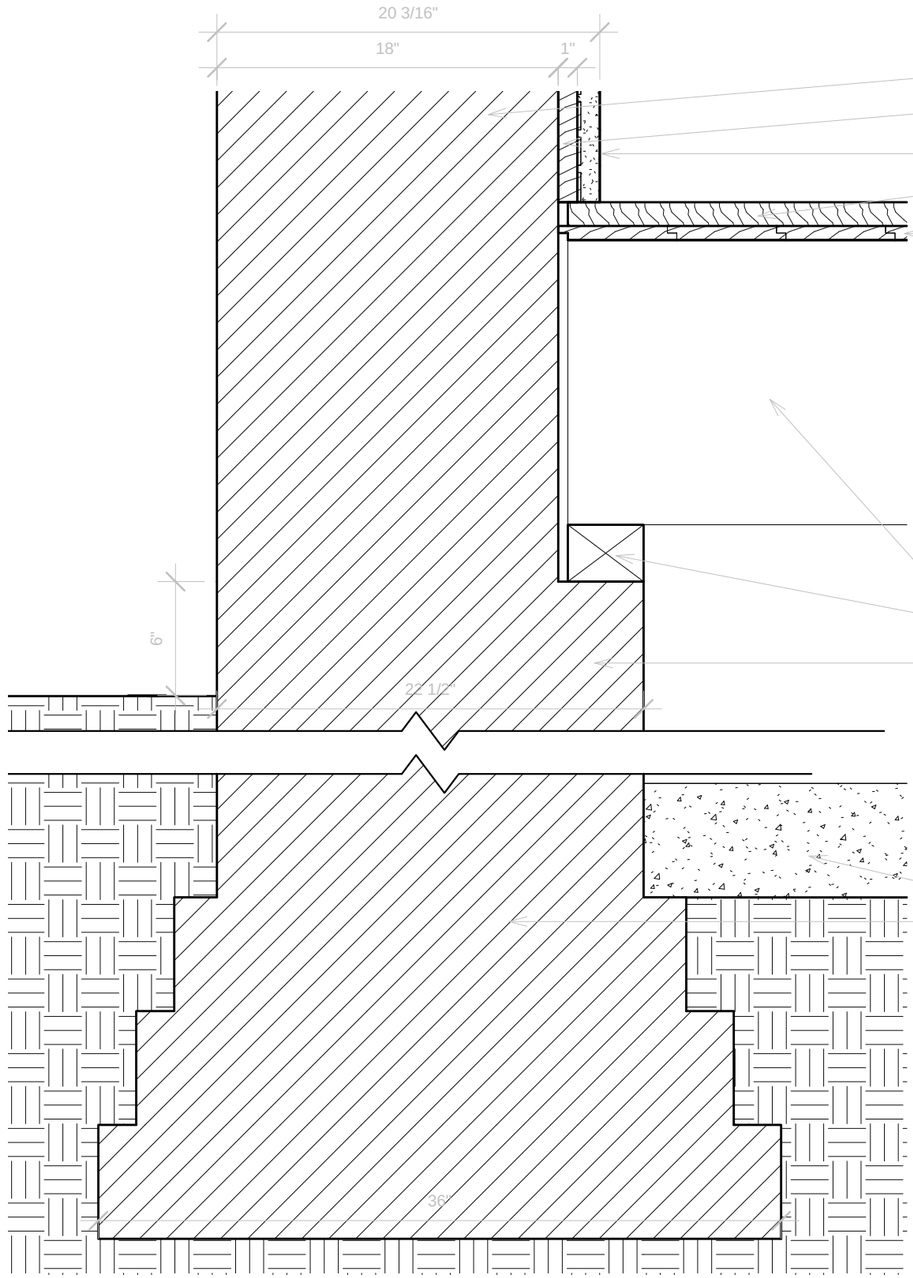

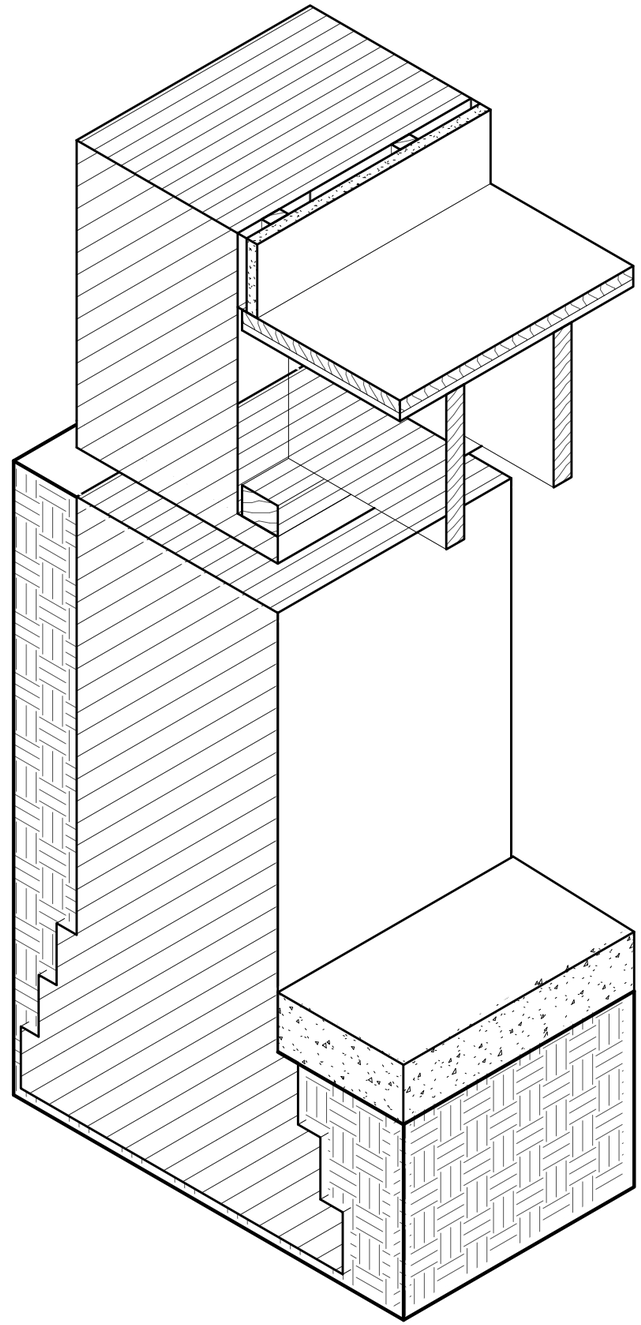

Carleton Immersive Media Studio

Carleton University
Visualization and Simulation Building,
Fourth Floor
1125 Colonel By Drive
Ottawa, ON, K1S5B6

t: 613 520 2600 x2867
f: 613 520 7841
info@cims.carleton.ca
www.cims.carleton.ca

Typical 18" English Bond Brick Construction

Sill Plate

Project	CDMICA
Date	16/07/2013
Drawn by	J. Rafeiro
Checked by	Checker

A102

Do not scale drawings.

Scale 1 1/2" = 1'-0"

06/08/2013 4:36:40 PM