
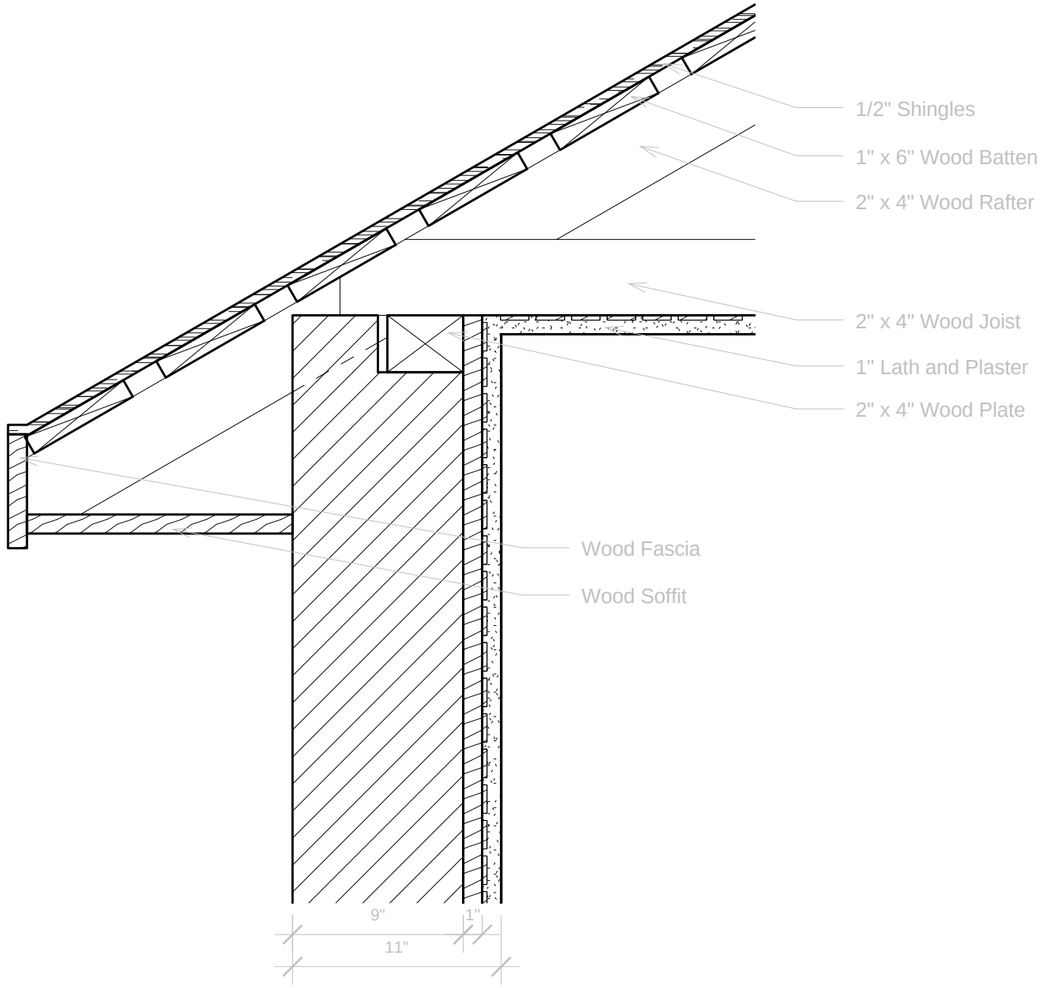


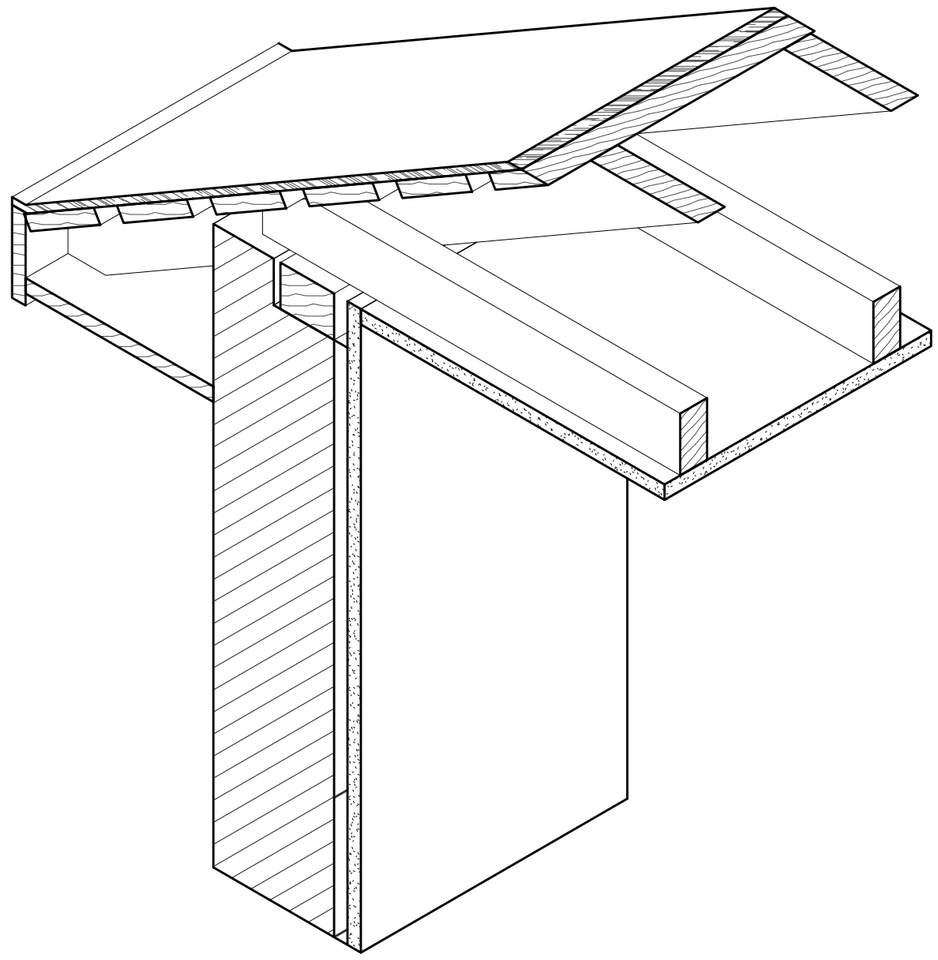

Carleton Immersive Media Studio

Carleton University
Visualization and Simulation Building,
Fourth Floor
1125 Colonel By Drive
Ottawa, ON, K1S5B6

t: 613 520 2600 x2867
f: 613 520 7841
info@cims.carleton.ca

9" English Bond Solid Brick Wall

Wall Plate

Project number	CDMICA
Date	16/07/2013
Drawn by	J. Rafeiro
Checked by	Checker

A101

Accuracy ± 1", Do not scale drawings.

Scale 1 1/2" = 1'-0"

06/08/2013 2:20:08 PM