

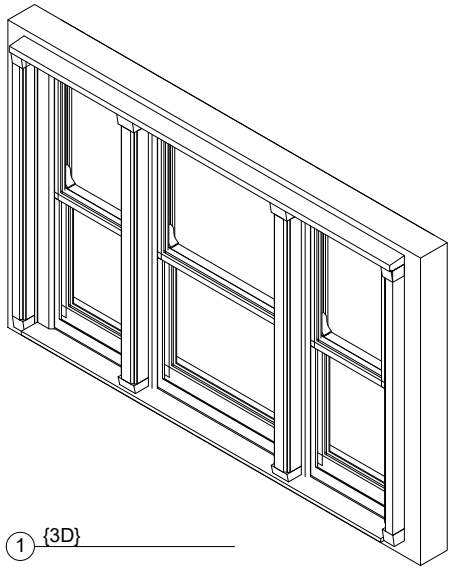


1 {3D}

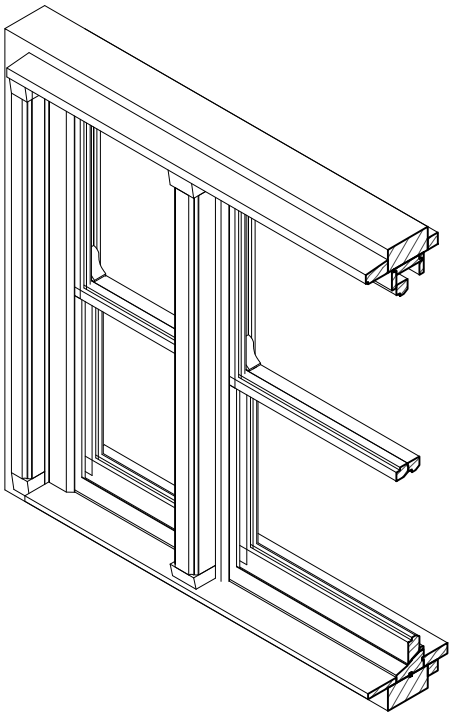

2 Axonometric Section

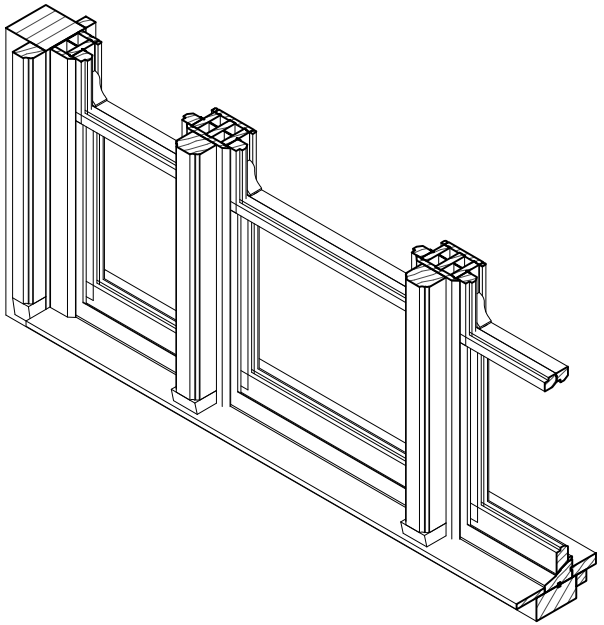

3 Axonometric Section2


Carleton Immersive Media Studio
Carleton University
Visualization and Simulation Building,
Fourth Floor
1125 Colonel By Drive
Ottawa, ON, K1S5B6
t: 613 520 2600 x2867
f: 613 520 7841
info@cims.carleton.ca
www.cims.carleton.ca

CDMICA

Axonometric- Venetian Stone Mullion all single hung

Project	CDMICA	A101
Date	Issue Date	
Drawn by	Pallavi Swaranjali	Do not scale drawings.
Checked by	Checker	Scale

6/5/2017 11:57:54 AM

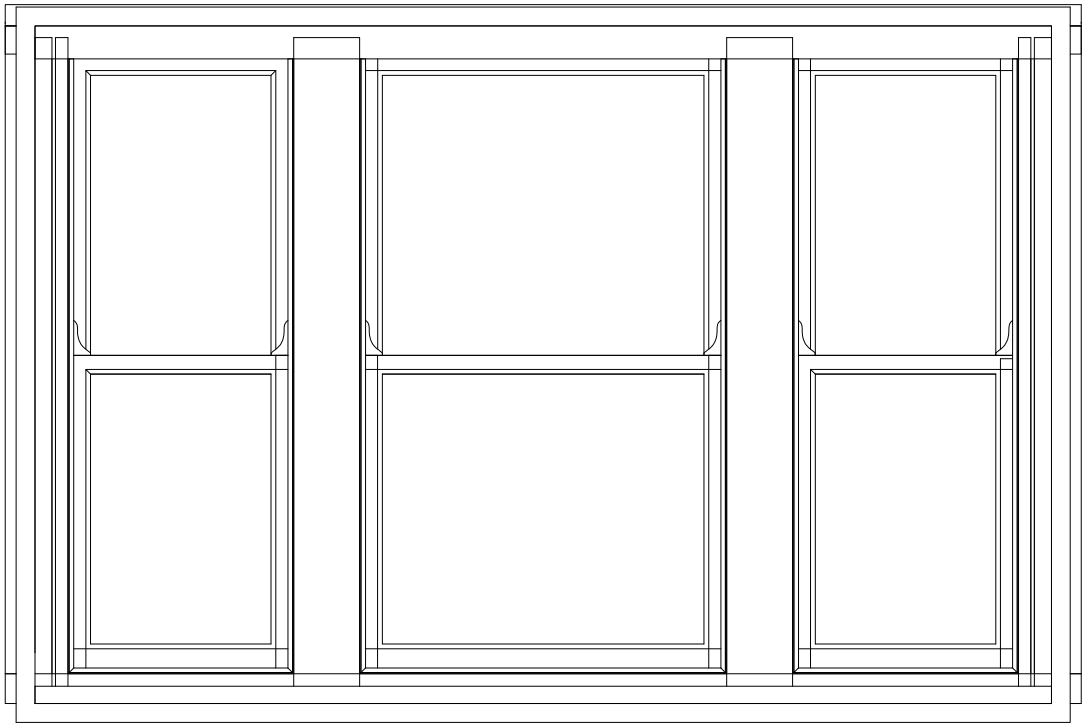

1 North
1" = 1'-0"

Carleton Immersive Media Studio
Carleton University
Visualization and Simulation Building,
Fourth Floor
1125 Colonel By Drive
Ottawa, ON, K1S5B6
t: 613 520 2600 x2867
f: 613 520 7841
info@cims.carleton.ca
www.cims.carleton.ca

CDMICA

Elevation-Venetian stone mullion all single hung


Project	CDMICA
Date	Issue Date
Drawn by	Author
Checked by	Checker

A104

Do not scale drawings.

Scale 1" = 1'-0"

6/5/2017 12:00:27 PM

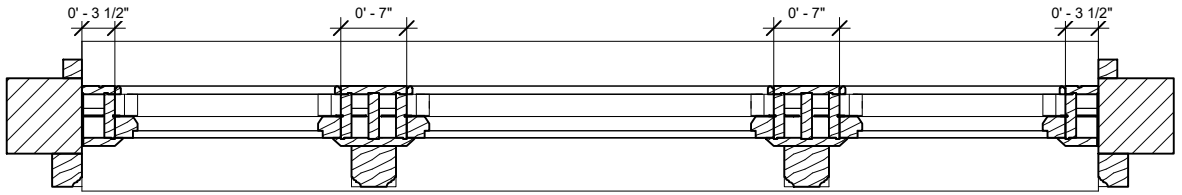

1 Plan

Carleton Immersive Media Studio

Carleton University
Visualization and Simulation Building,
Fourth Floor
1125 Colonel By Drive
Ottawa, ON, K1S5B6


t: 613 520 2600 x2867
f: 613 520 7841
info@cims.carleton.ca
www.cims.carleton.ca

CDMICA


Plan- Venetian Stone mullion all single hung

Project	CDMICA	A102
Date	Issue Date	
Drawn by	Pallavi Swaranjali	Do not scale drawings.
Checked by	Checker	Scale


6/5/2017 11:58:04 AM

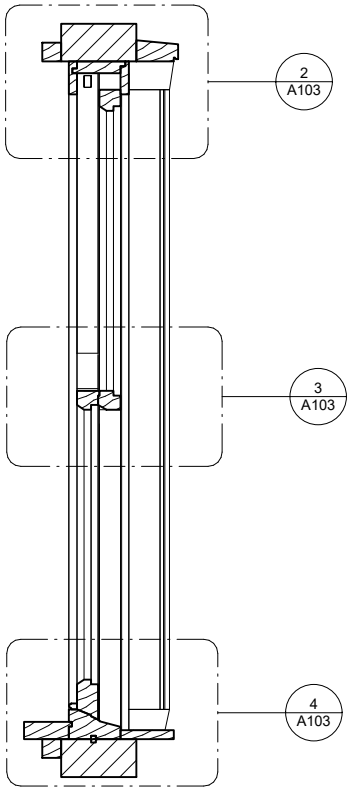


1 Section 1
1" = 1'-0"

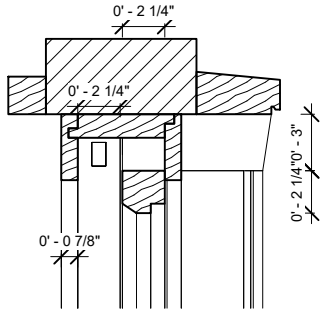

2 Top Section
1 : 6

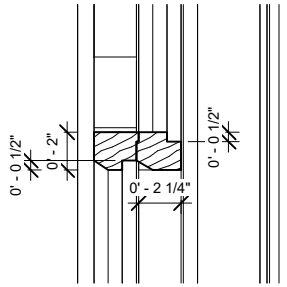

3 Mid Section
1 : 6

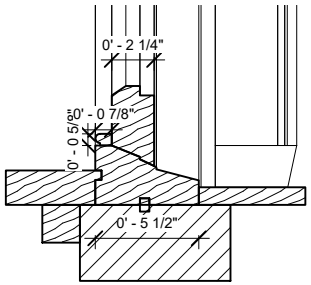

4 Bottom section
1 : 6

Carleton Immersive Media Studio
Carleton University
Visualization and Simulation Building,
Fourth Floor
1125 Colonel By Drive
Ottawa, ON, K1S5B6
t: 613 520 2600 x2867
f: 613 520 7841
info@cims.carleton.ca
www.cims.carleton.ca

CDMICA

Section-Venetian stone mullion all single hung

Project	CDMICA	A103	
Date	Issue Date		
Drawn by	Pallavi Swaranjali	Do not scale drawings.	
Checked by	Checker	Scale	As indicated

6/5/2017 11:58:11 AM