
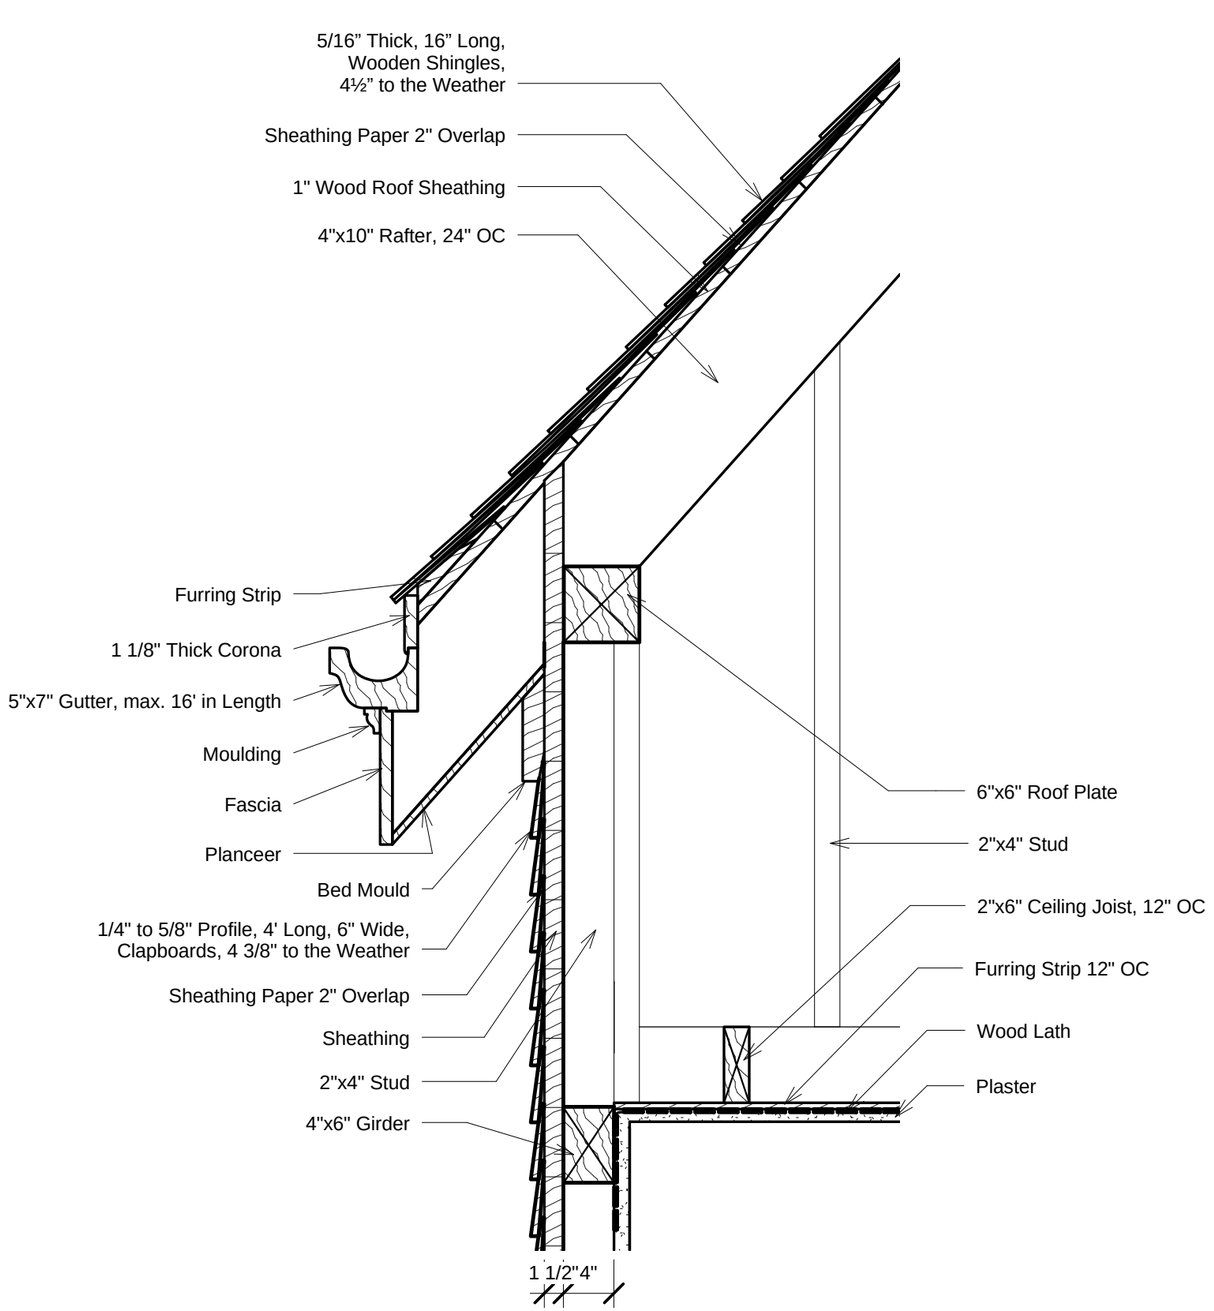


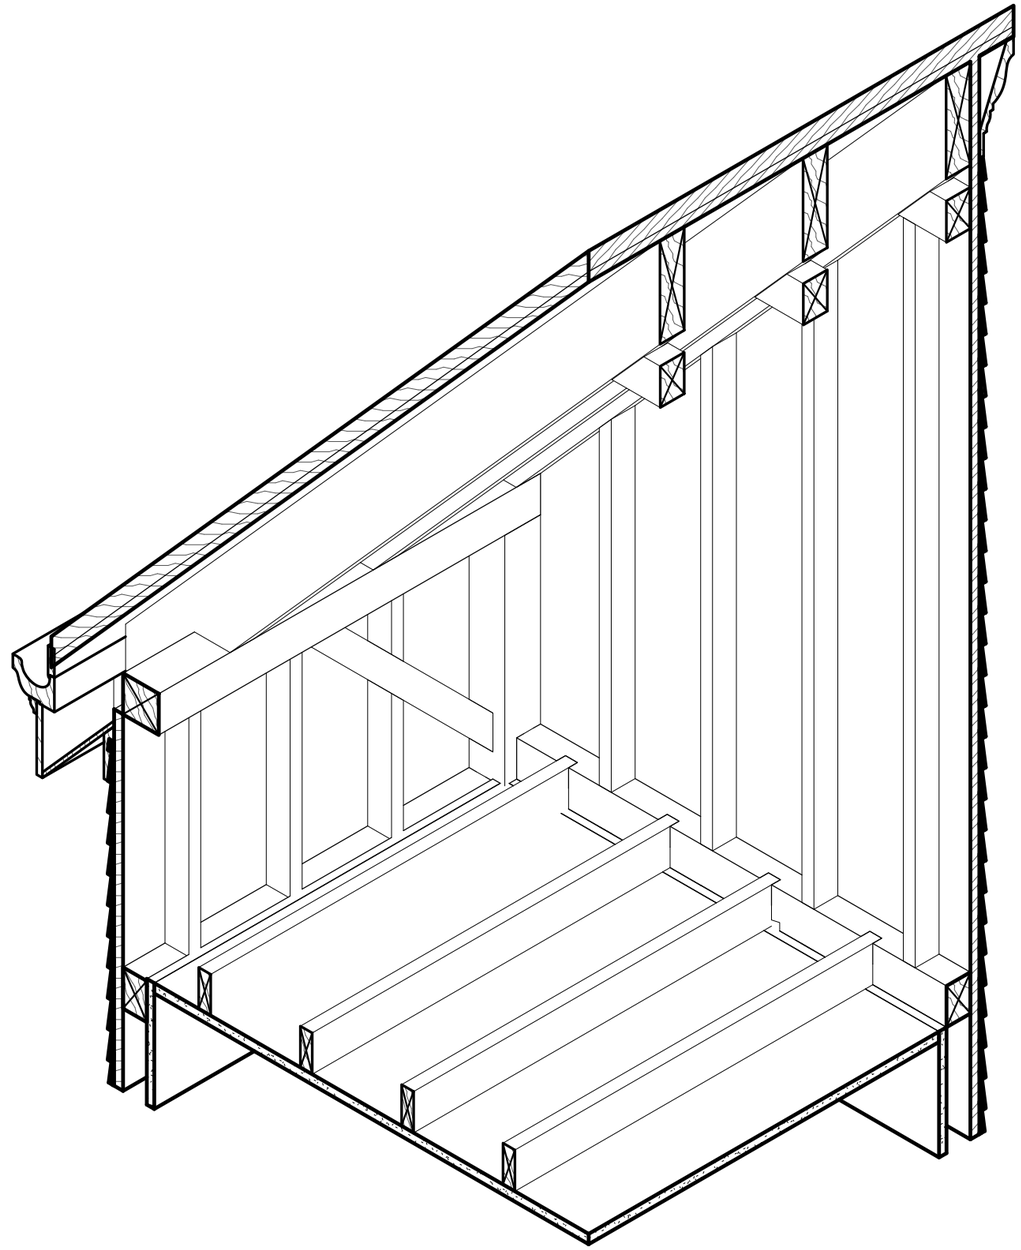

Carleton Immersive Media Studio

Carleton University
Visualization and Simulation Building,
Fourth Floor
1125 Colonel By Drive
Ottawa, ON, K1S5B6


t: 613 520 2600 x2867
f: 613 520 7841
info@cims.carleton.ca
www.cims.carleton.ca


Typical Timber Construction

Section Detail - Wall Plate

Project	CDMICA	1	
Date	09/08/2013		
Drawn by	P. Akiki	Do not scale drawings.	
Checked by	J. Rafeiro	Scale	1" = 1'-0"

8/13/2013 10:47:39 AM

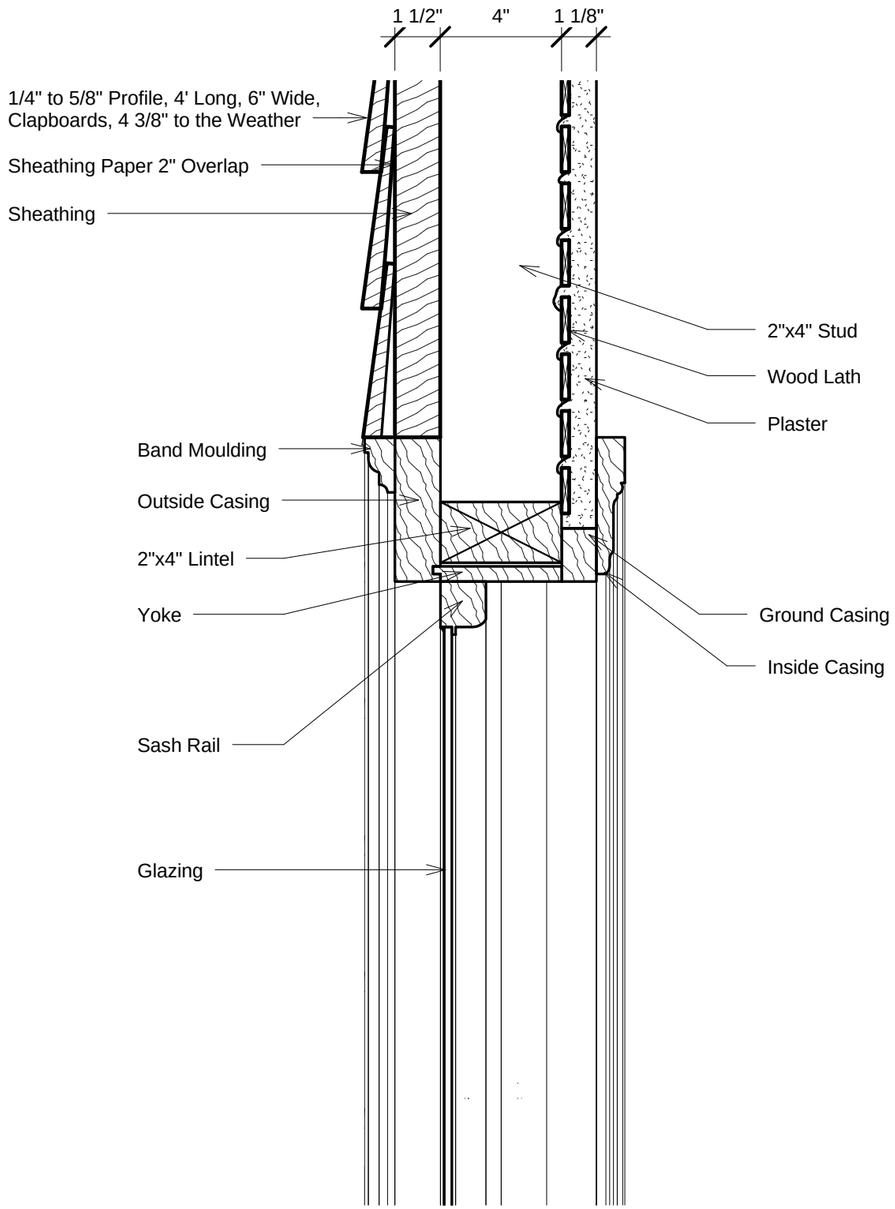

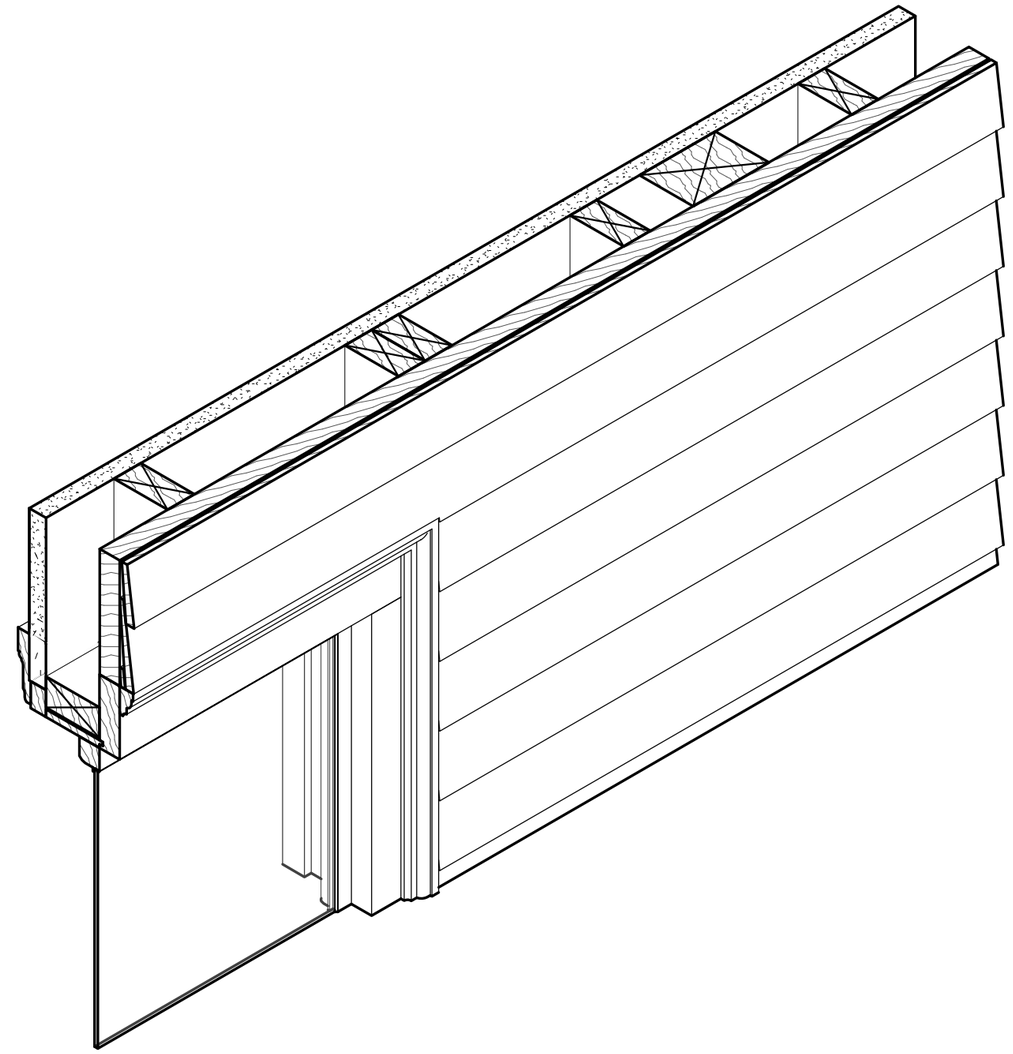

Carleton Immersive Media Studio

Carleton University
Visualization and Simulation Building,
Fourth Floor
1125 Colonel By Drive
Ottawa, ON, K1S5B6

t: 613 520 2600 x2867
f: 613 520 7841
info@cims.carleton.ca
www.cims.carleton.ca

Typical Timber Construction

Section Detail - Window Frame


Project	CDMICA
Date	09/08/2013
Drawn by	P. Akiki
Checked by	J. Rafeiro


2

Do not scale drawings.

Scale 1 : 5

8/13/2013 10:48:06 AM

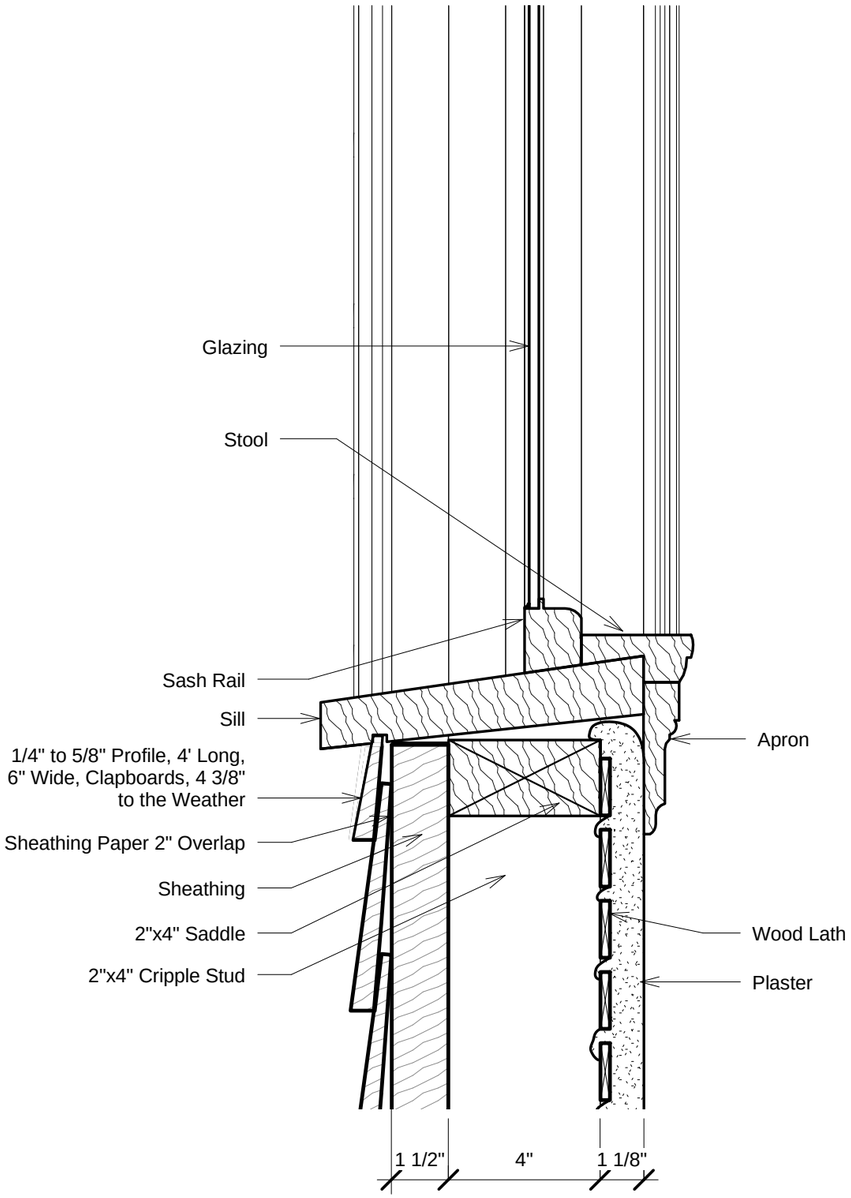

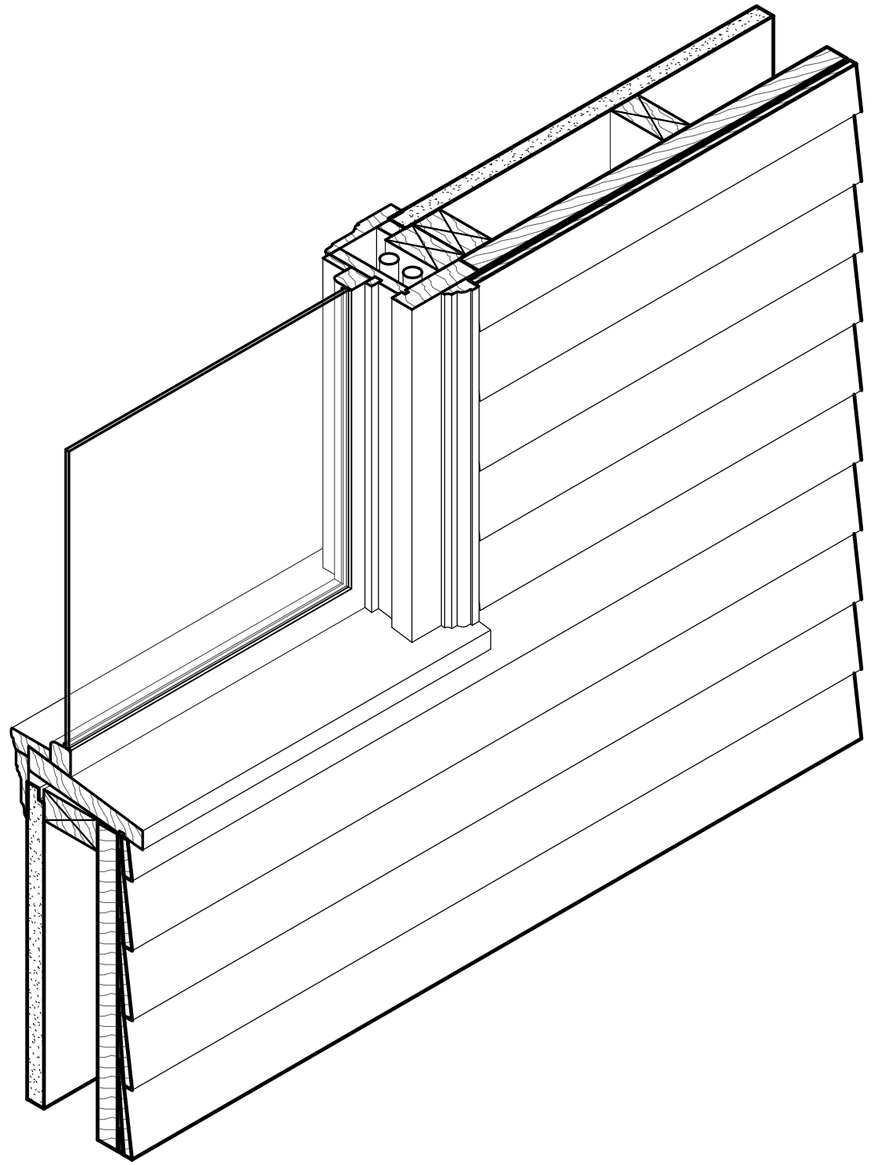

Carleton Immersive Media Studio

Carleton University
Visualization and Simulation Building,
Fourth Floor
1125 Colonel By Drive
Ottawa, ON, K1S5B6


t: 613 520 2600 x2867
f: 613 520 7841
info@cims.carleton.ca
www.cims.carleton.ca


Typical Timber Construction

Detail - Window Sill

Project	CDMICA	3	
Date	09/08/2013		
Drawn by	P. Akiki	Do not scale drawings.	
Checked by	J. Rafeiro	Scale	3" = 1'-0"

8/13/2013 10:48:12 AM

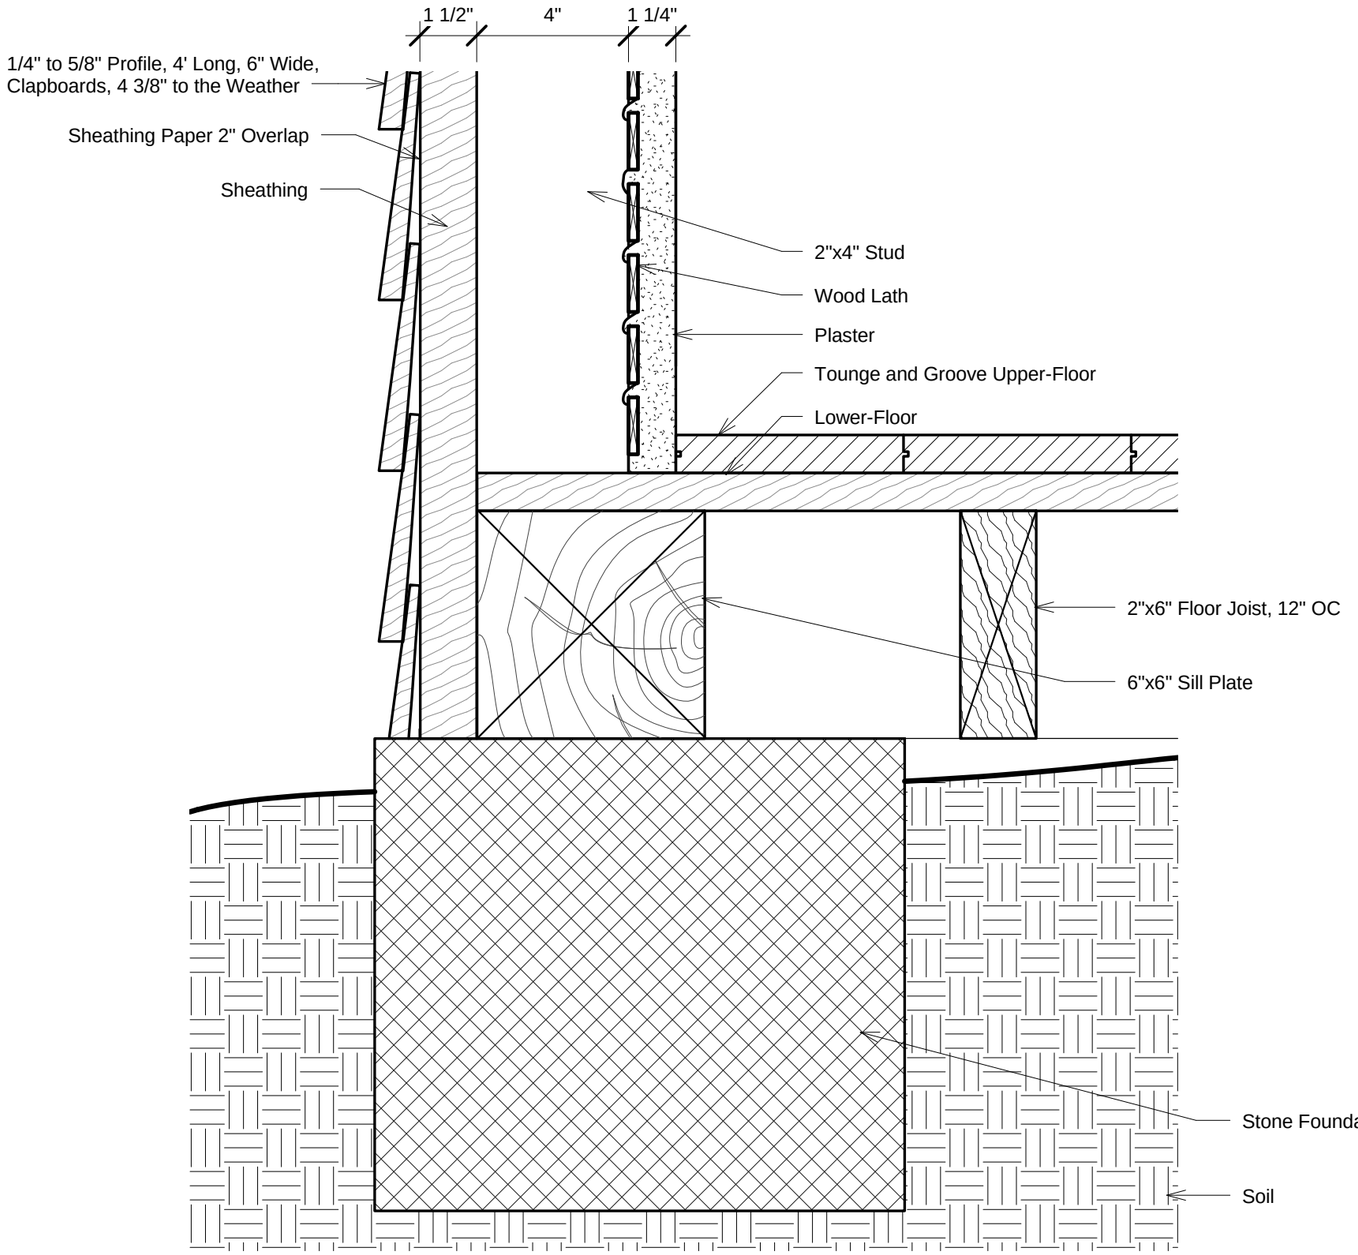

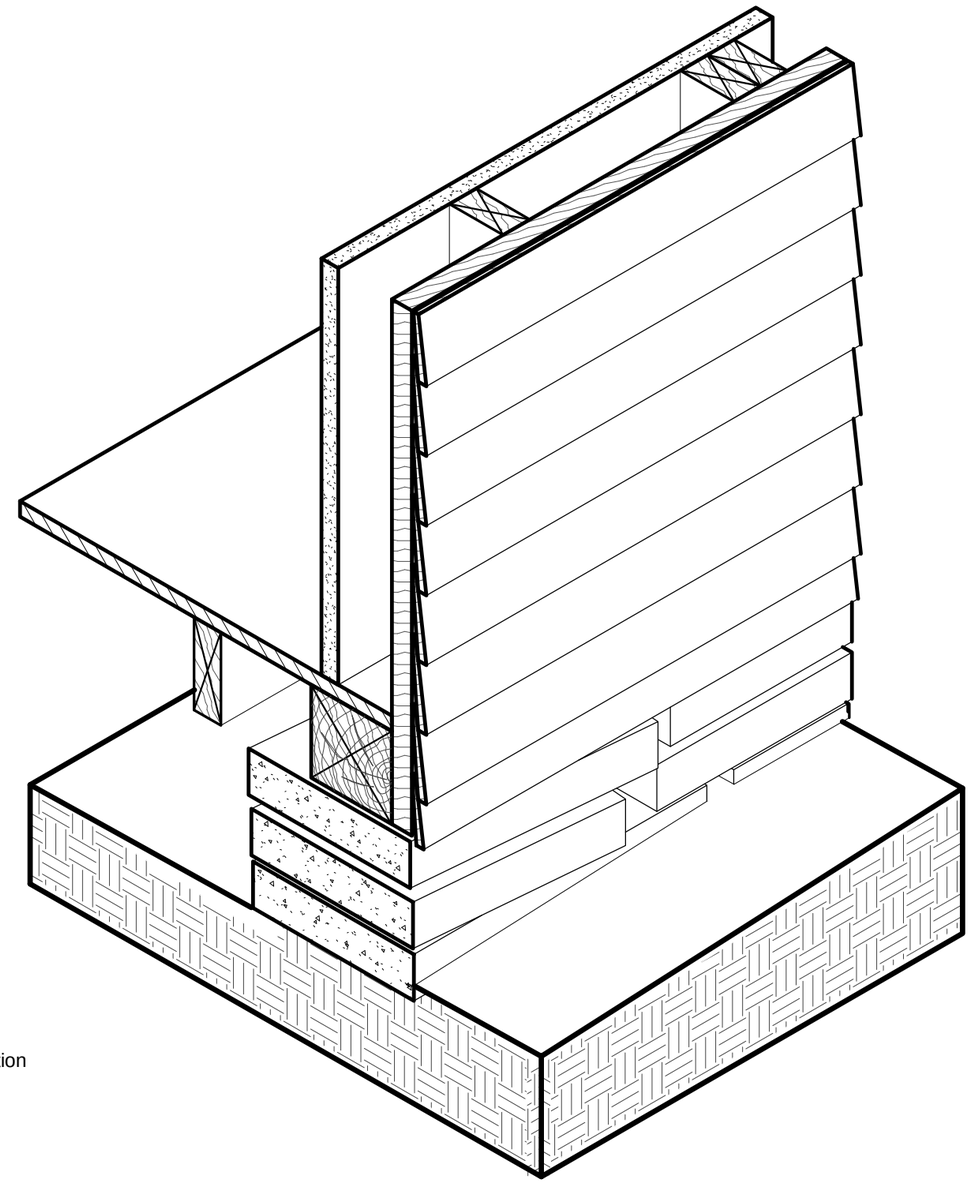

Carleton Immersive Media Studio

Carleton University
Visualization and Simulation Building,
Fourth Floor
1125 Colonel By Drive
Ottawa, ON, K1S5B6

t: 613 520 2600 x2867
f: 613 520 7841
info@cims.carleton.ca
www.cims.carleton.ca

Typical Timber Construction

Section Detail - Foundation


Project	CDMICA
Date	09/08/2013
Drawn by	P. Akiki
Checked by	Checker


4

Do not scale drawings.

Scale 3" = 1'-0"

8/13/2013 10:48:14 AM

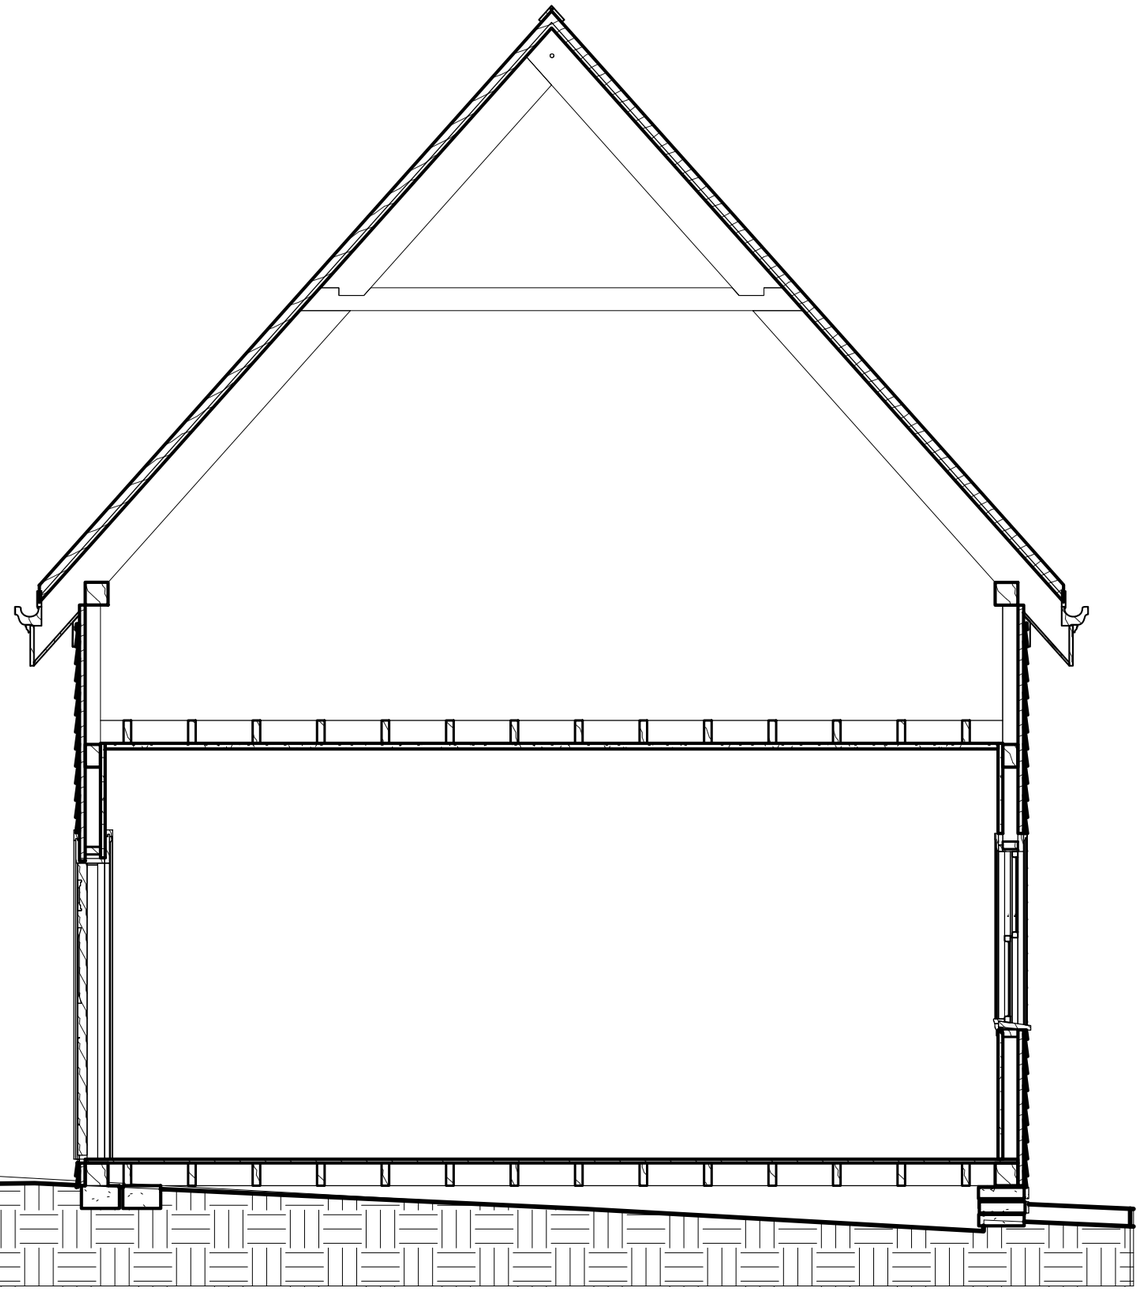

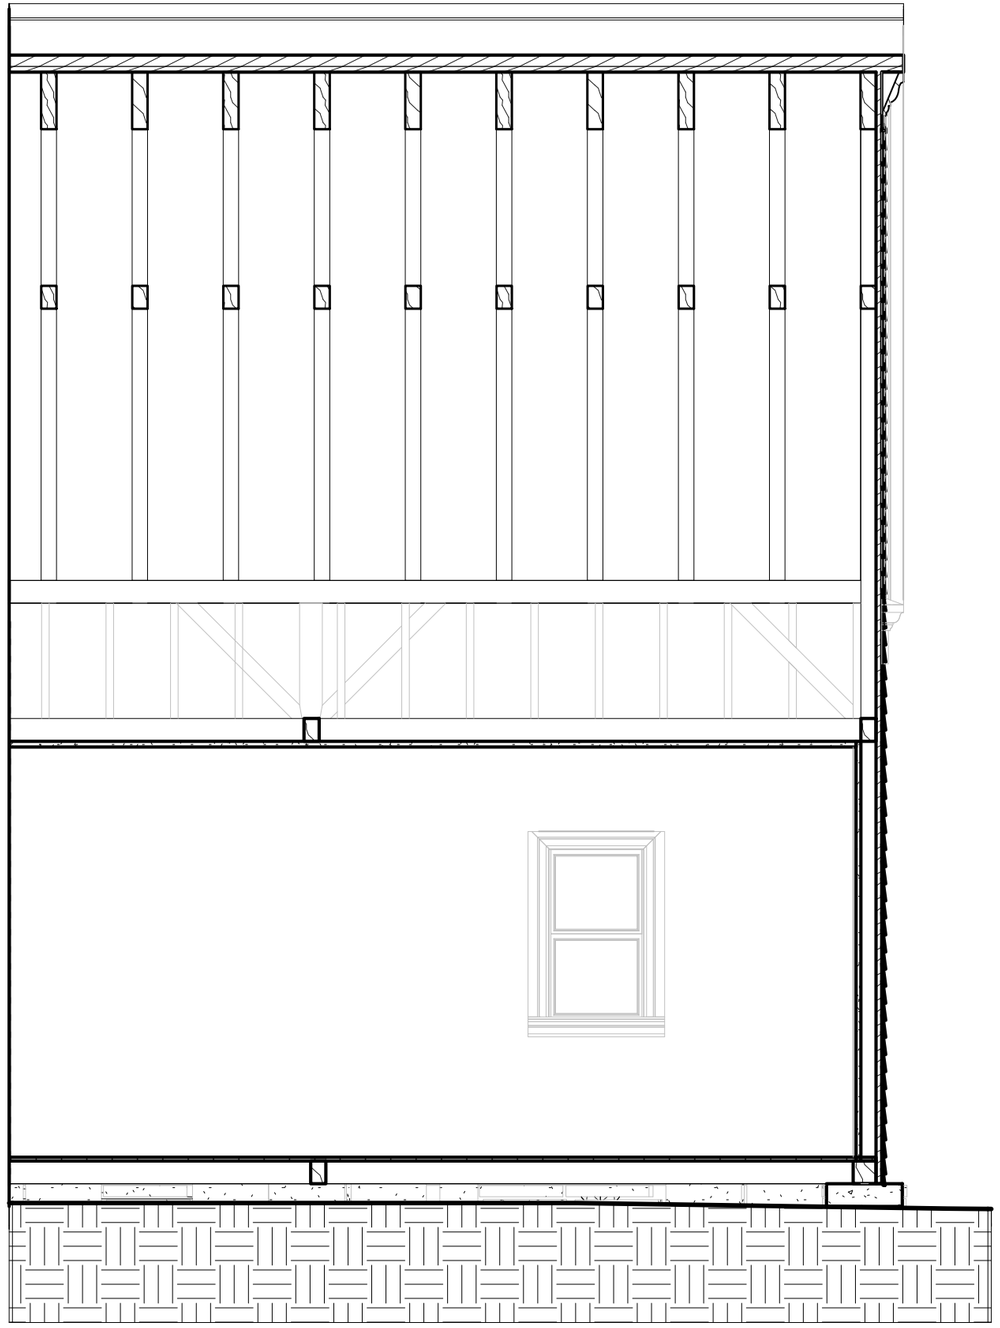

Carleton Immersive Media Studio

Carleton University
Visualization and Simulation Building,
Fourth Floor
1125 Colonel By Drive
Ottawa, ON, K1S5B6

t: 613 520 2600 x2867
f: 613 520 7841
info@cims.carleton.ca
www.cims.carleton.ca

Typical Timber Construction

Sections


Project	CDMICA
Date	09/08/2013
Drawn by	P. Akiki
Checked by	J. Rafeiro


5

Do not scale drawings.

Scale

8/13/2013 10:48:37 AM

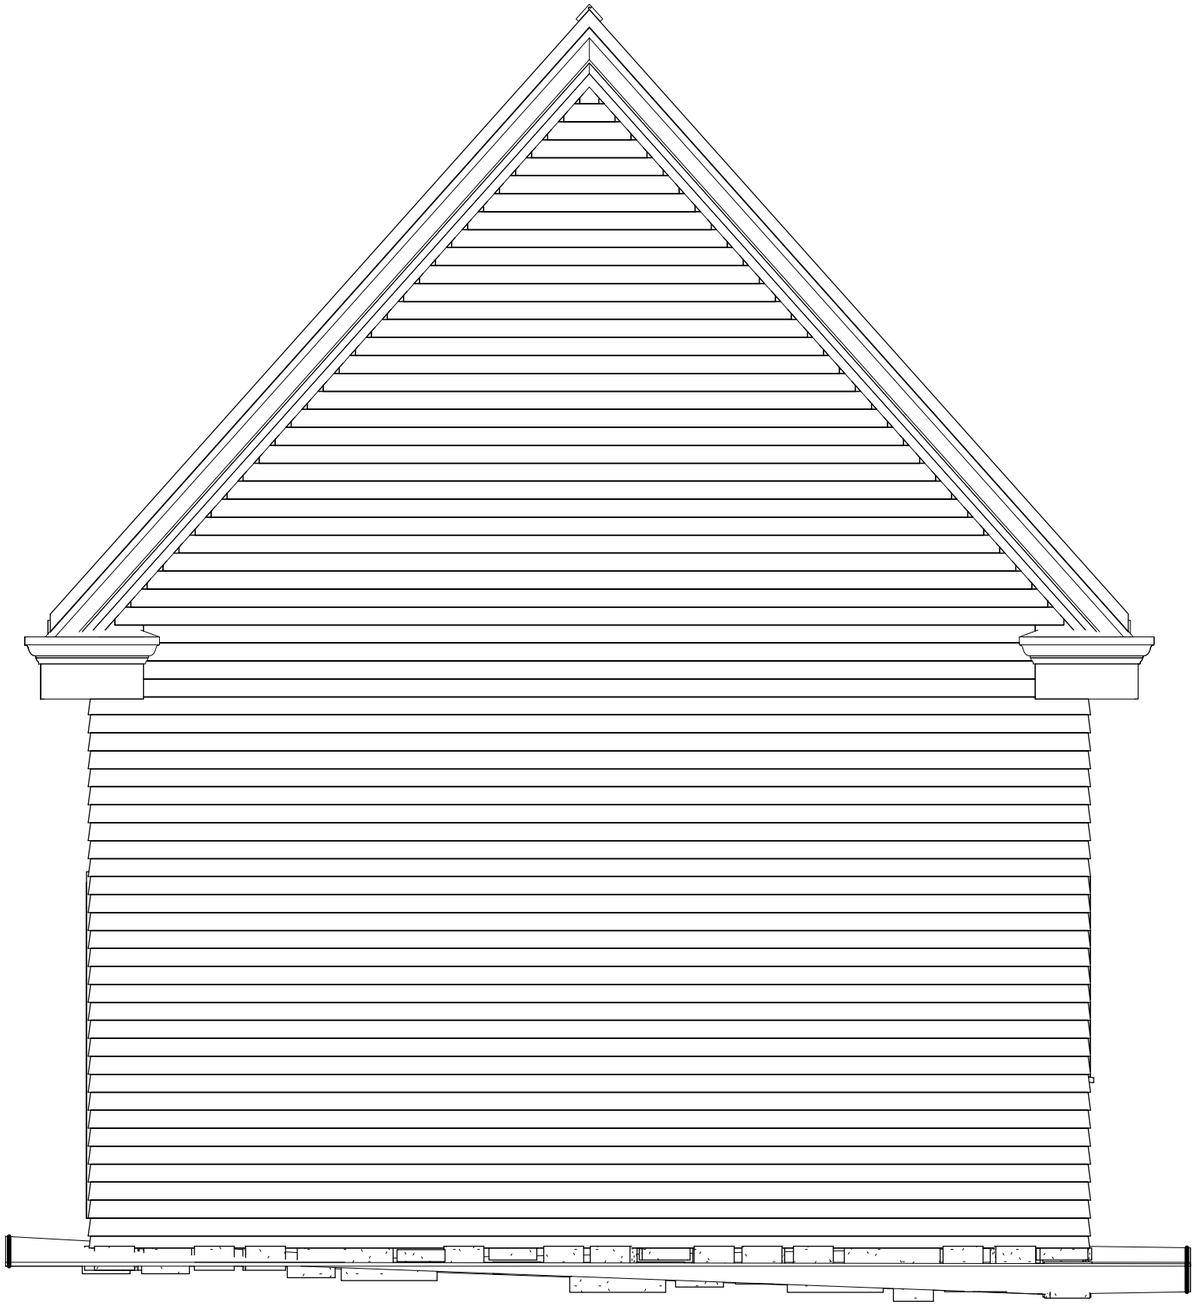

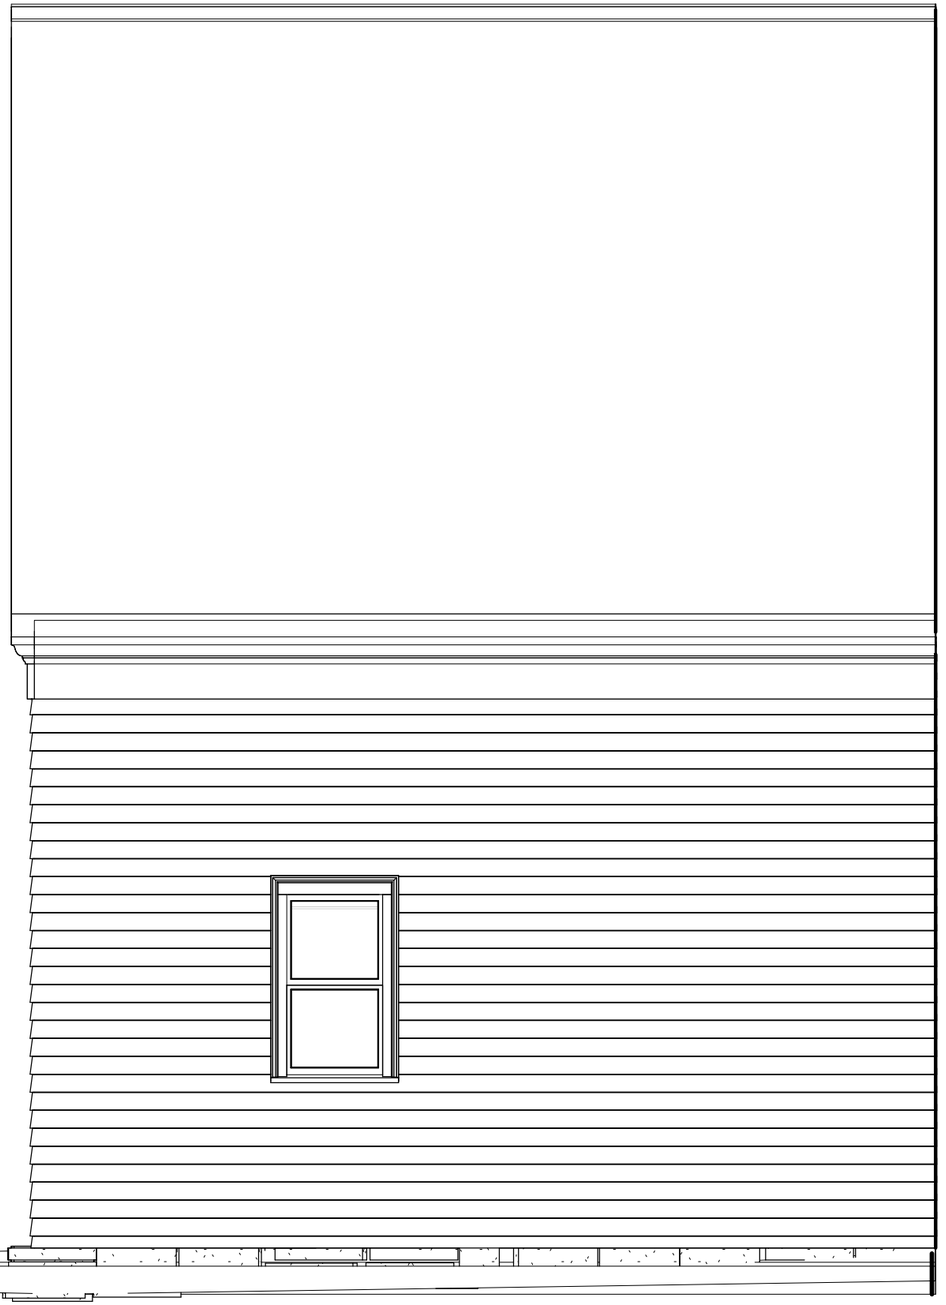

Carleton Immersive Media Studio

Carleton University
Visualization and Simulation Building,
Fourth Floor
1125 Colonel By Drive
Ottawa, ON, K1S5B6

t: 613 520 2600 x2867
f: 613 520 7841
info@cims.carleton.ca
www.cims.carleton.ca

Typical Timber Construction

Elevations

Project	CDMICA
Date	09/08/2013
Drawn by	P. Akiki
Checked by	J. Rafeiro

6

Do not scale drawings.

Scale

8/13/2013 10:48:41 AM