
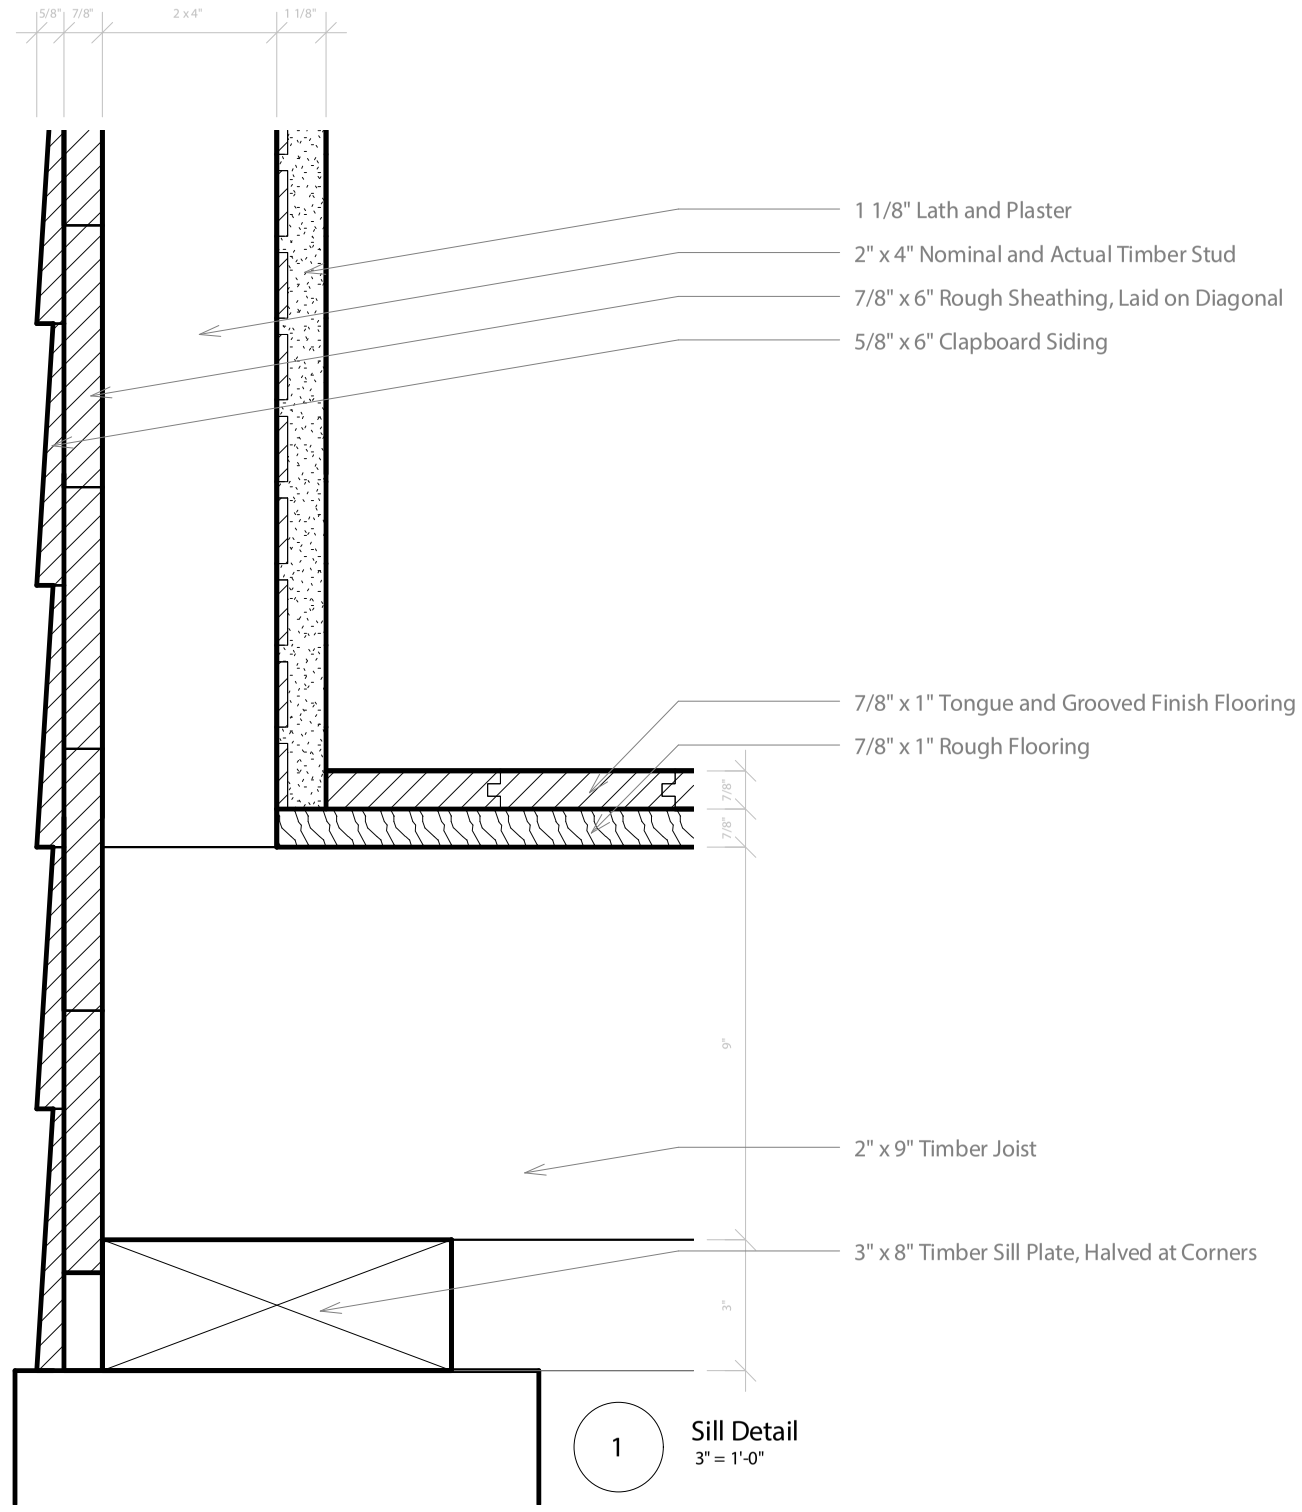


1 Sill Detail
3" = 1'-0"

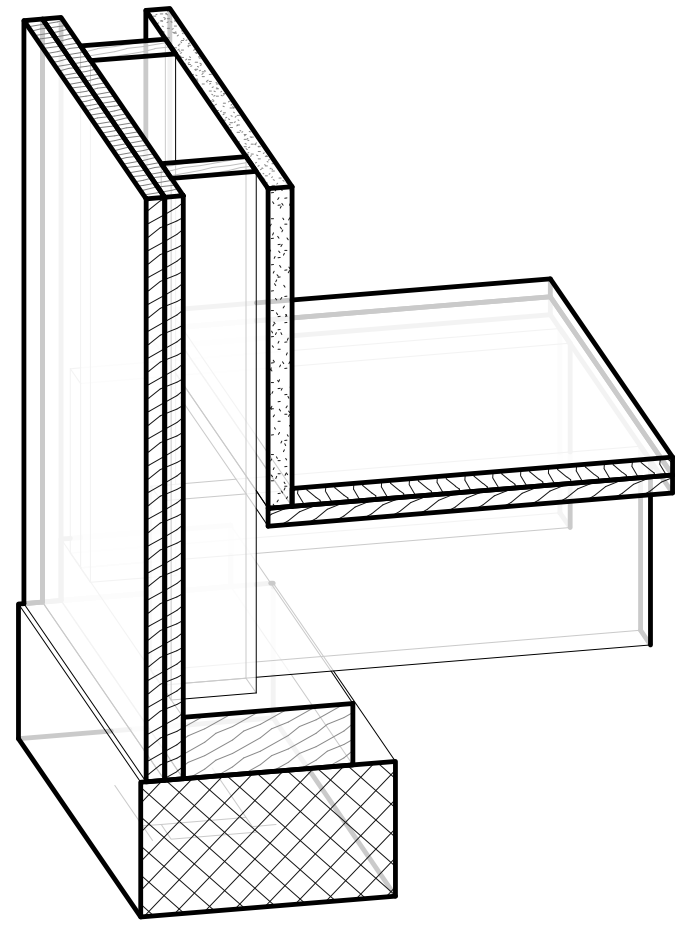

2 Sill Detail Axo

Carleton Immersive Media Studio
Carleton University
Visualization and Simulation Building,
Fourth Floor
1125 Colonel By Drive
Ottawa, ON, K1S5B6
t: 613 520 2600 x2867
f: 613 520 7841
info@cims.carleton.ca
www.cims.carleton.ca

Typical Detail All Nail Balloon Frame

Section Detail - Sill

Project	CDMICA
Date	Issue Date
Drawn by	MS
Checked by	N/A

A101

Do not scale drawings.

Scale 3" = 1'-0"

29/07/2013 2:00:24 PM