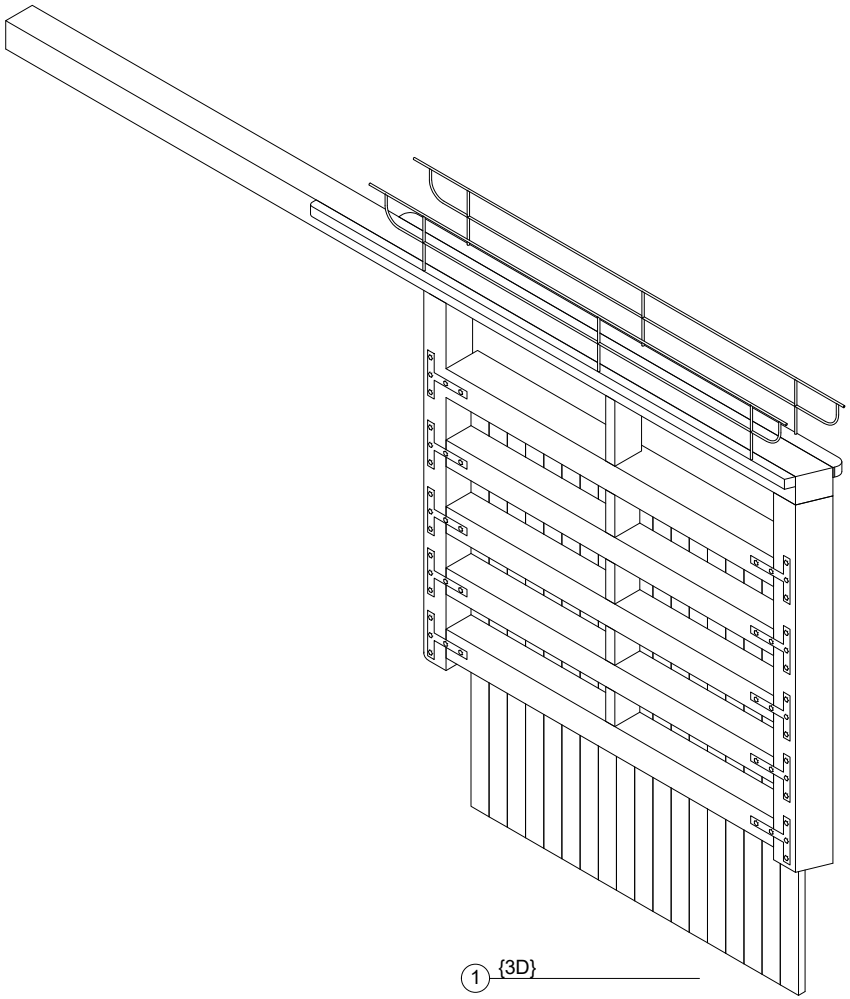


1 {3D}


Carleton Immersive Media Studio
Carleton University
Visualization and Simulation Building,
Fourth Floor
1125 Colonel By Drive
Ottawa, ON, K1S5B6
t: 613 520 2600
x2867
f: 613 520 7841
info@cims.carleton.ca
www.cims.carleton.ca

CDMICA

Lock Door Axonometric

Project	CDMICA	A102
Date	Issue Date	
Drawn by	Author	Do not scale drawings.
Checked by	Checker	Scale

10/31/2017 12:01:39 PM

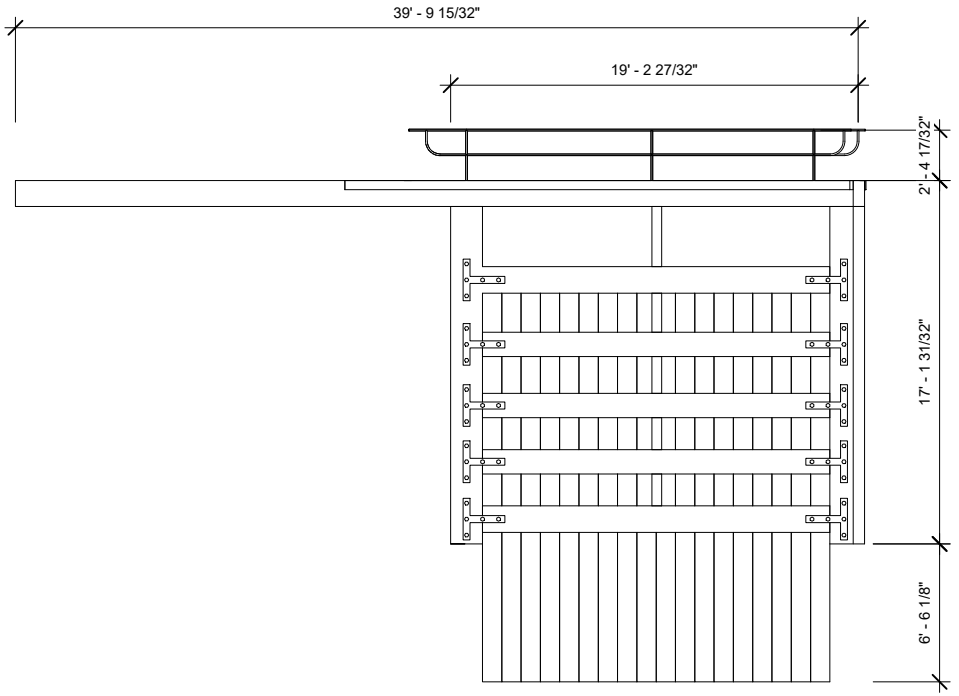

1 South
3/16" = 1'-0"

Carleton Immersive Media Studio
Carleton University
Visualization and Simulation Building,
Fourth Floor
1125 Colonel By Drive
Ottawa, ON, K1S5B6
t: 613 520 2600
x2867
f: 613 520 7841
info@cims.carleton.ca
www.cims.carleton.ca

CDMICA

Lock Door Elevation

Project	CDMICA
Date	Issue Date
Drawn by	Author
Checked by	Checker

A103

Do not scale drawings.

Scale 3/16" = 1'-0"

10/31/2017 12:01:03 PM