
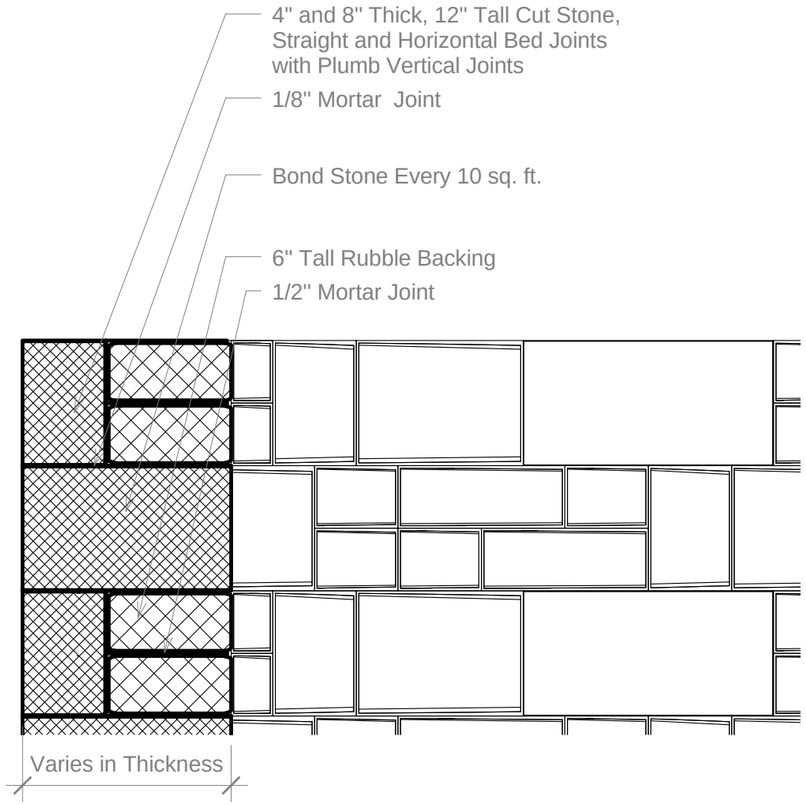


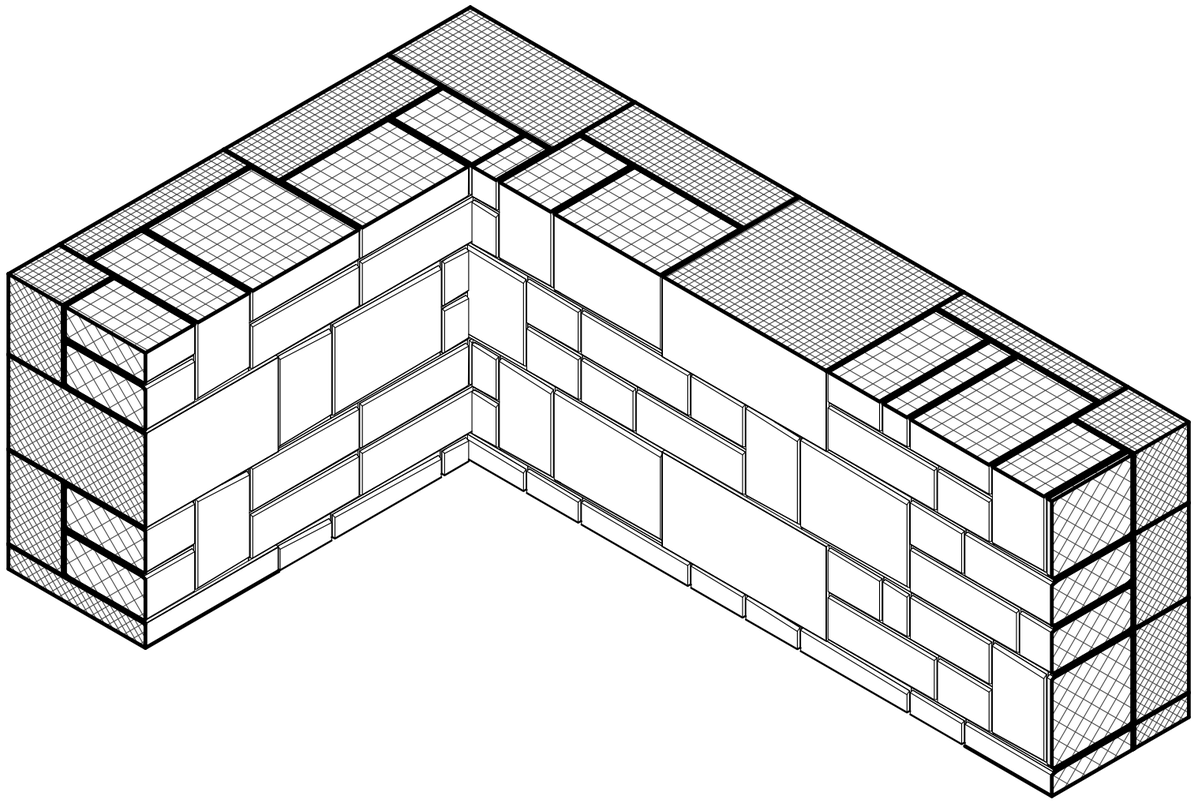

Carleton Immersive Media Studio

Carleton University
Visualization and Simulation Building,
Fourth Floor
1125 Colonel By Drive
Ottawa, ON, K1S5B6

t: 613 520 2600 x2867
f: 613 520 7841
info@cims.carleton.ca
www.cims.carleton.ca

Coursed Ashlar Wall

Bond stones

Project	CDMICA
Date	12/08/2013
Drawn by	A. Shakanova
Checked by	A. Piwowar

A101

Do not scale drawings.

Scale 1 : 13

13/08/2013 12:02:18 PM