
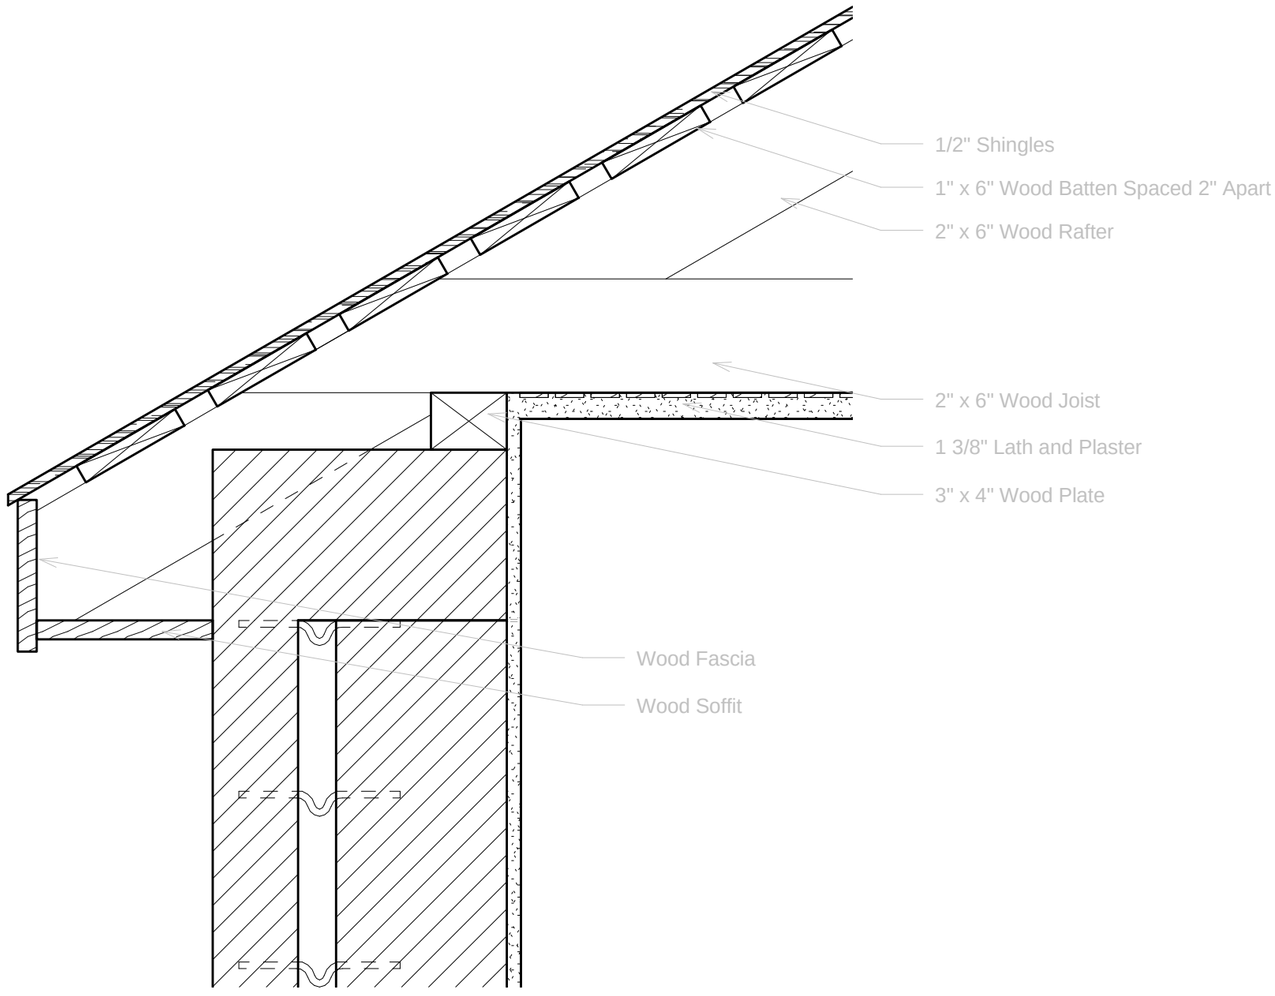


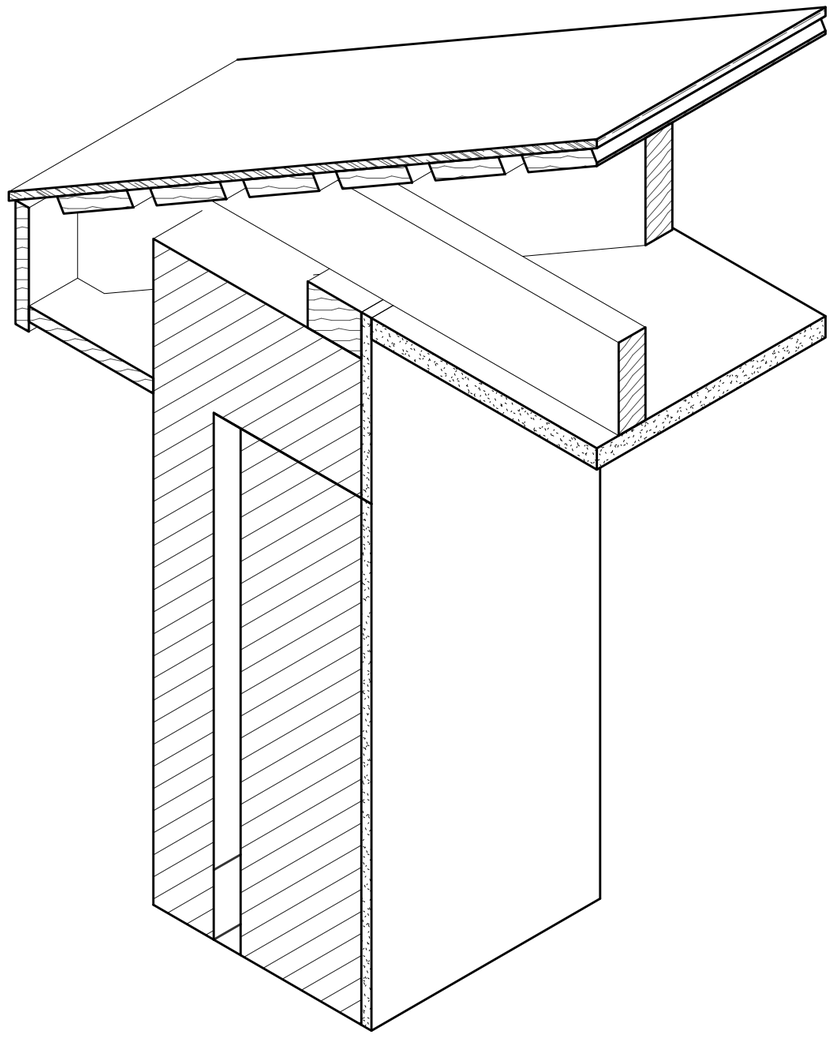

Carleton Immersive Media Studio

Carleton University
Visualization and Simulation Building,
Fourth Floor
1125 Colonel By Drive
Ottawa, ON, K1S5B6

t: 613 520 2600 x2867
f: 613 520 7841
info@cims.carleton.ca
www.cims.carleton.ca

15 1/2" Hollow Brick Wall

Wall Plate


Project	CDMICA
Date	16/07/2013
Drawn by	J. Rafeiro
Checked by	Checker


A101

Do not scale drawings.

Scale 1 1/2" = 1'-0"

06/08/2013 3:27:18 PM

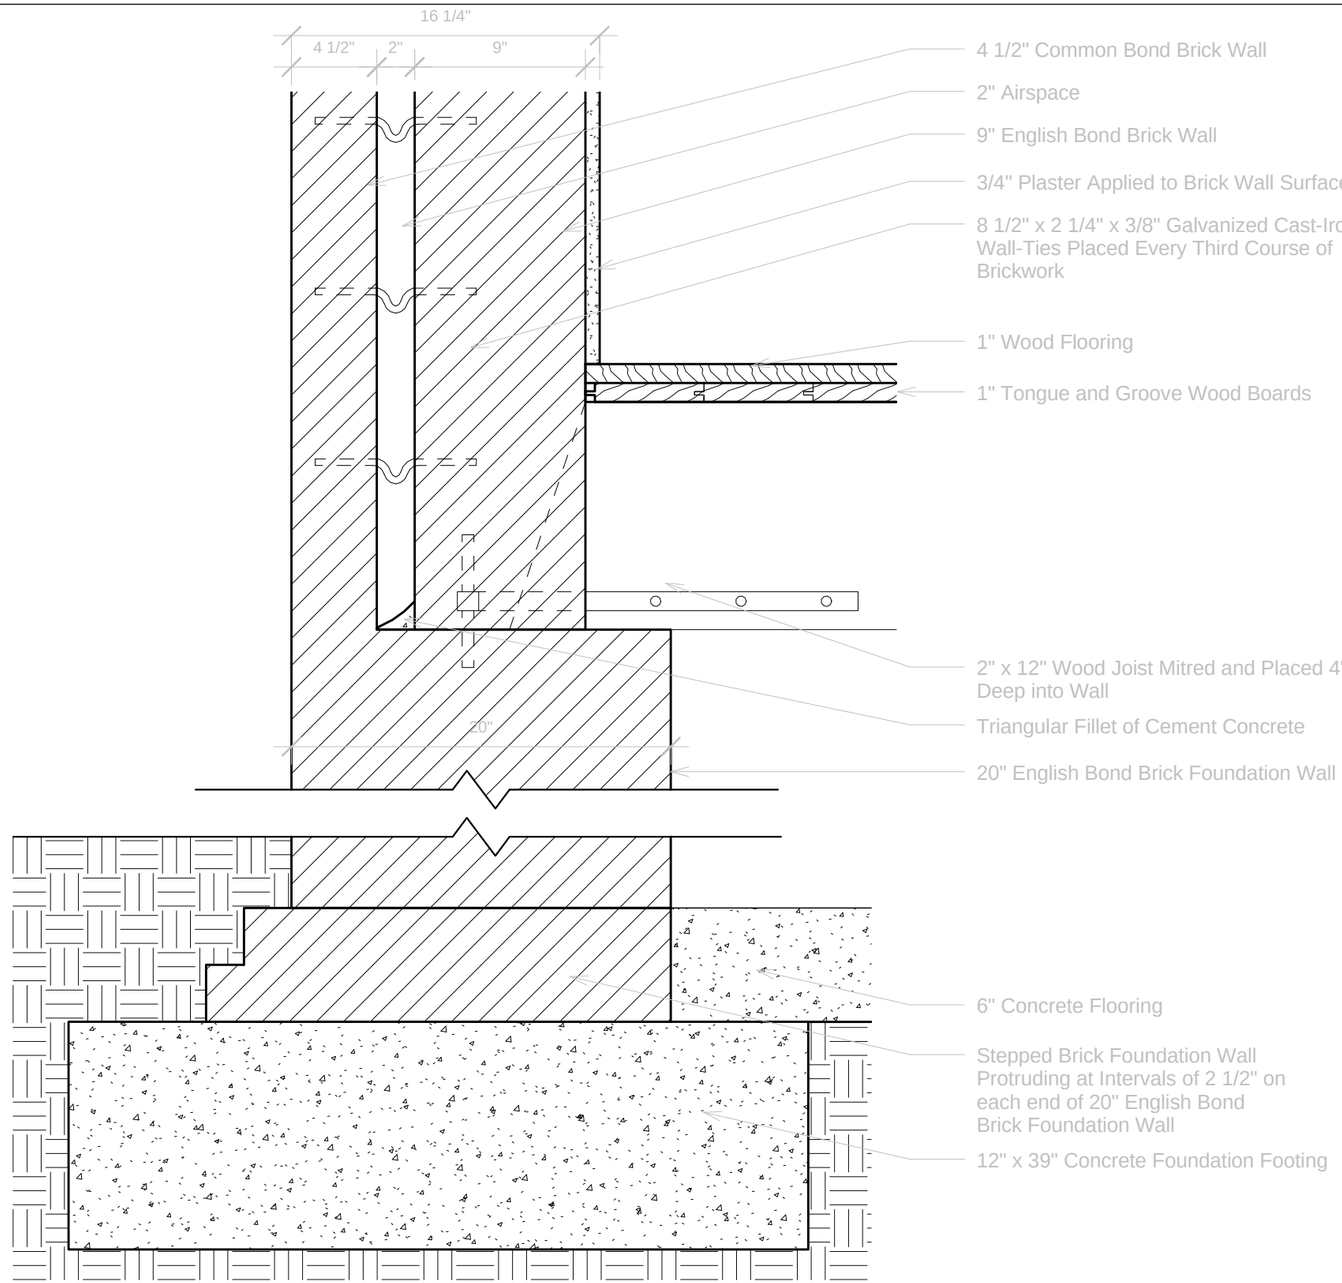

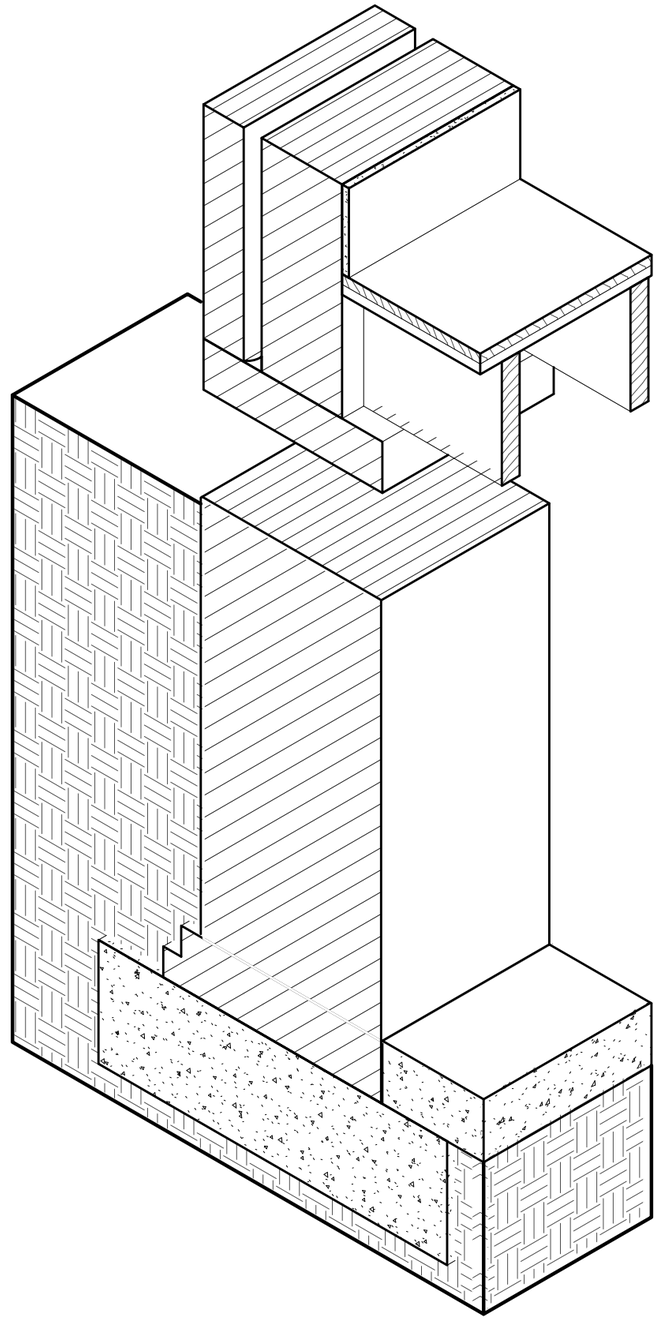

Carleton Immersive Media Studio

Carleton University
Visualization and Simulation Building,
Fourth Floor
1125 Colonel By Drive
Ottawa, ON, K1S5B6

t: 613 520 2600 x2867
f: 613 520 7841
info@cims.carleton.ca
www.cims.carleton.ca

15 1/2" Hollow Brick Wall

Sill Plate


Project	CDMICA
Date	16/07/2013
Drawn by	J. Rafeiro
Checked by	Checker


A102

Do not scale drawings.

Scale 1 1/2" = 1'-0"

06/08/2013 3:27:19 PM

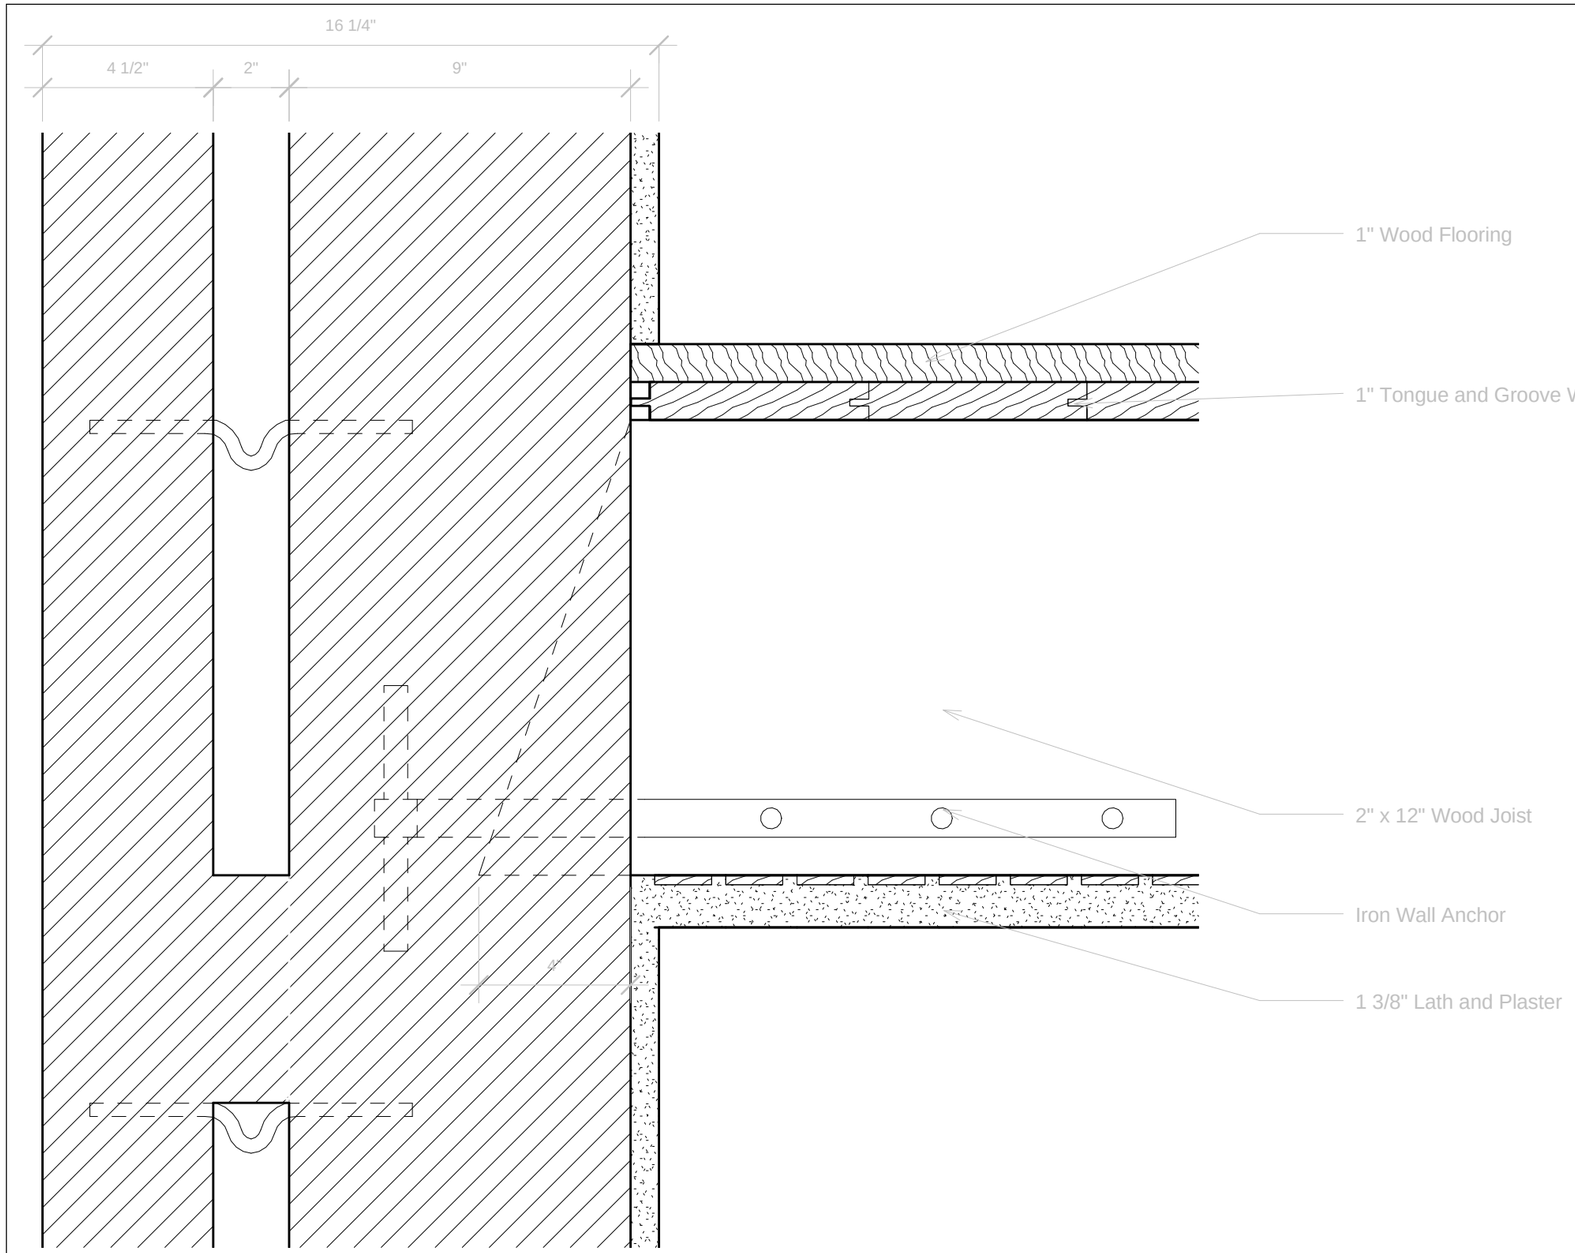

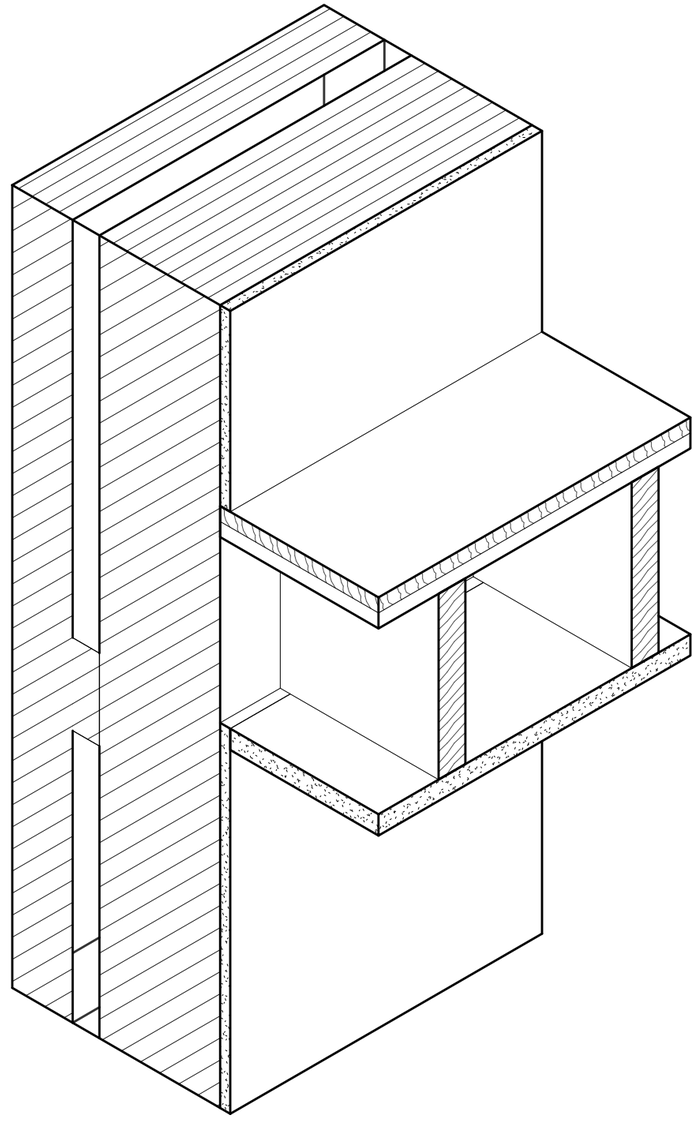

Carleton Immersive Media Studio

Carleton University
Visualization and Simulation Building,
Fourth Floor
1125 Colonel By Drive
Ottawa, ON, K1S5B6

t: 613 520 2600 x2867
f: 613 520 7841
info@cims.carleton.ca
www.cims.carleton.ca

15 1/2" Hollow Brick Wall

Wall Sill Level 2


Project	CDMICA
Date	16/07/2013
Drawn by	J. Rafeiro
Checked by	Checker


A103

Do not scale drawings.

Scale 3" = 1'-0"

06/08/2013 3:27:25 PM

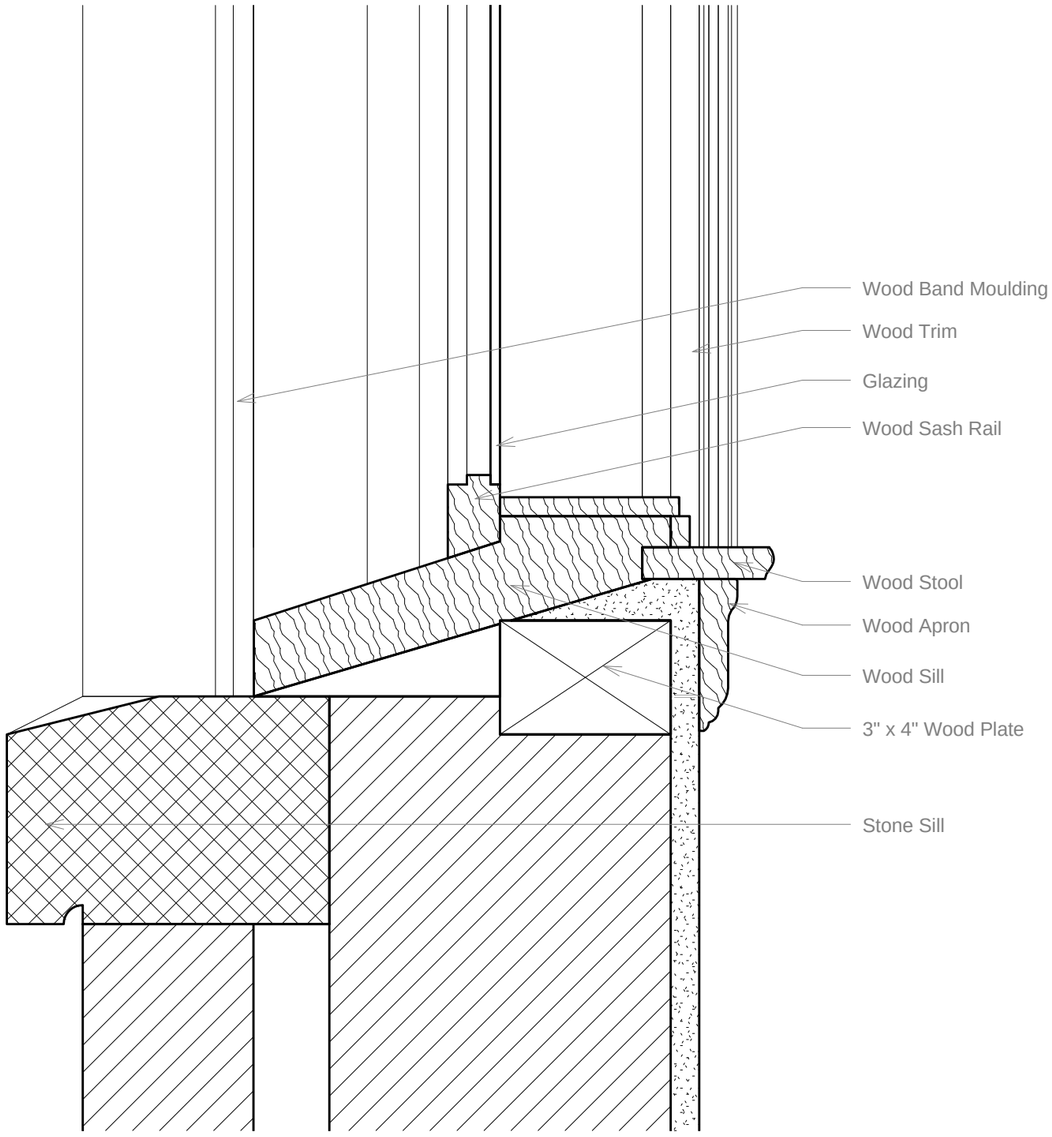

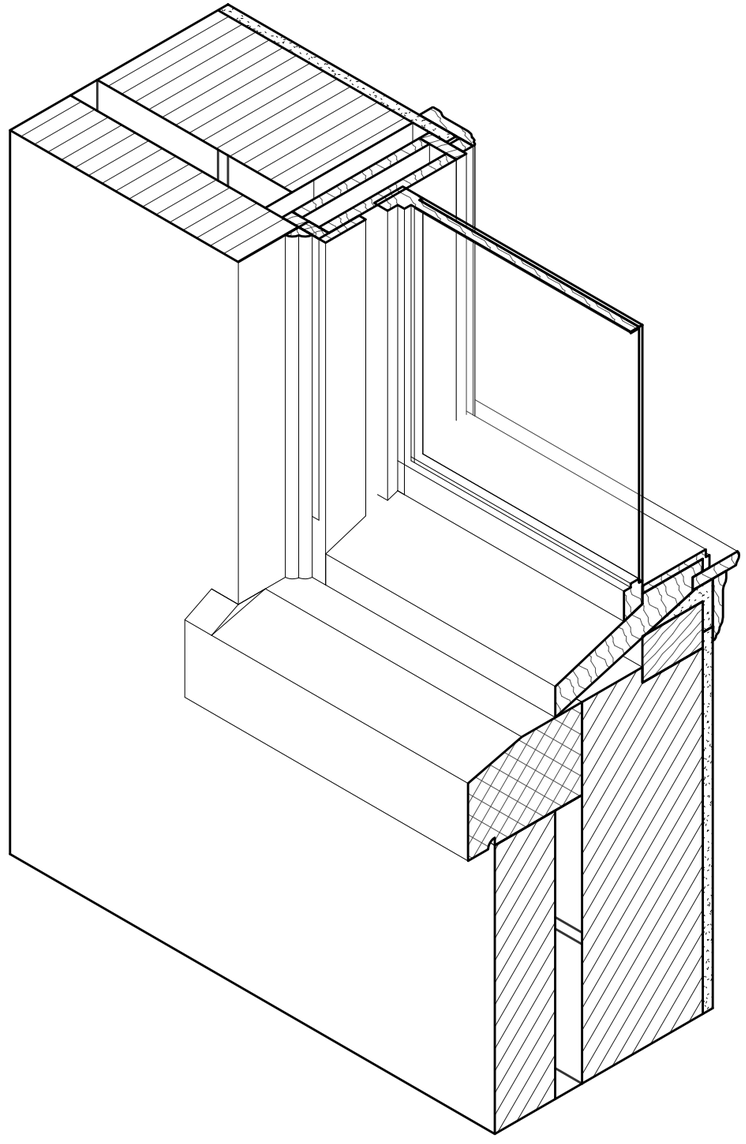

Carleton Immersive Media Studio

Carleton University
Visualization and Simulation Building,
Fourth Floor
1125 Colonel By Drive
Ottawa, ON, K1S5B6

t: 613 520 2600 x2867
f: 613 520 7841
info@cims.carleton.ca
www.cims.carleton.ca

15 1/2" Hollow Brick Wall

Window Sill


Project	CDMICA
Date	16/07/2013
Drawn by	J. Rafeiro
Checked by	Checker


A104

Do not scale drawings.

Scale 3" = 1'-0"

06/08/2013 3:27:26 PM

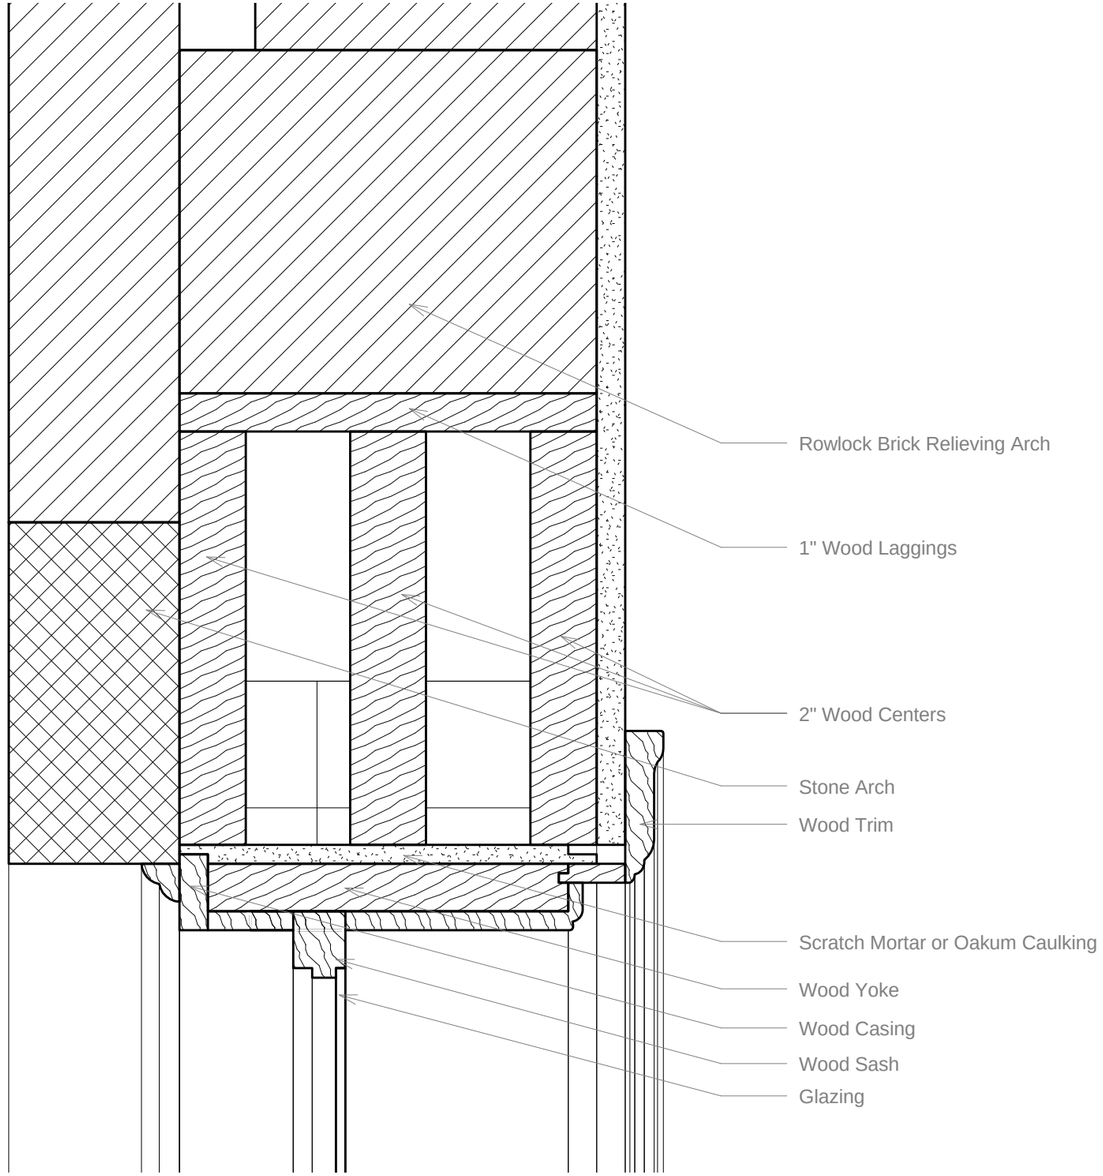

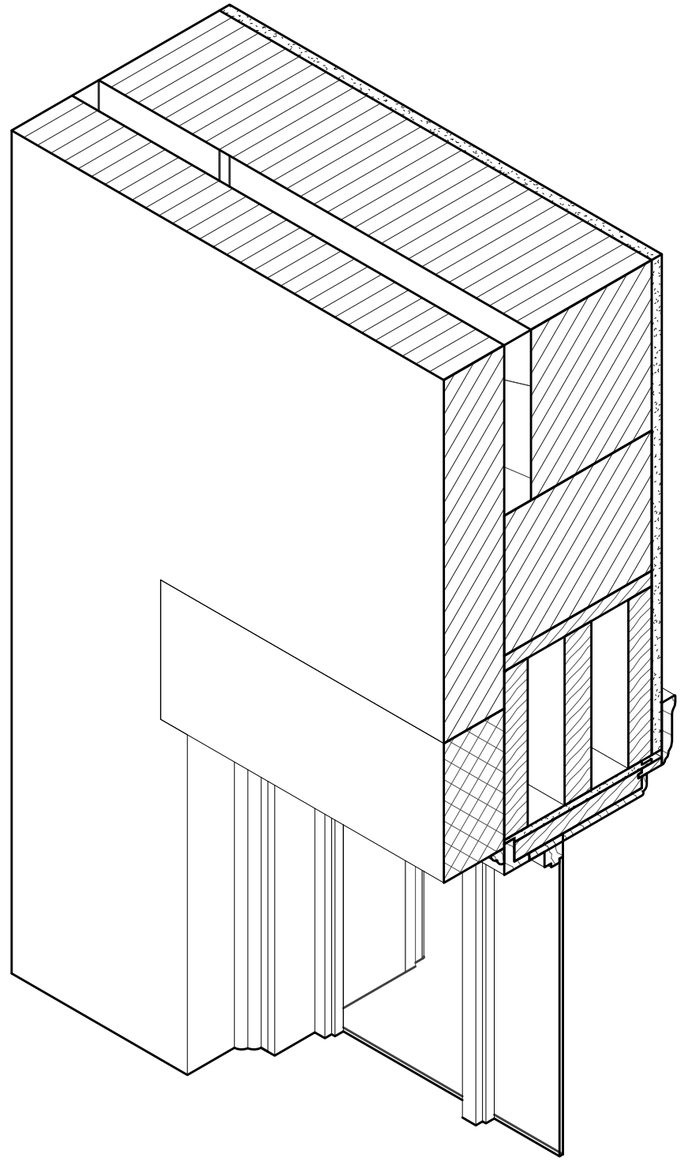

Carleton Immersive Media Studio

Carleton University
Visualization and Simulation Building,
Fourth Floor
1125 Colonel By Drive
Ottawa, ON, K1S5B6

t: 613 520 2600 x2867
f: 613 520 7841
info@cims.carleton.ca
www.cims.carleton.ca

15 1/2" Hollow Brick Wall

Window Lintel


Project	CDMICA
Date	16/07/2013
Drawn by	J. Rafeiro
Checked by	Checker

A105

Do not scale drawings.

Scale 3" = 1'-0"

06/08/2013 3:27:31 PM

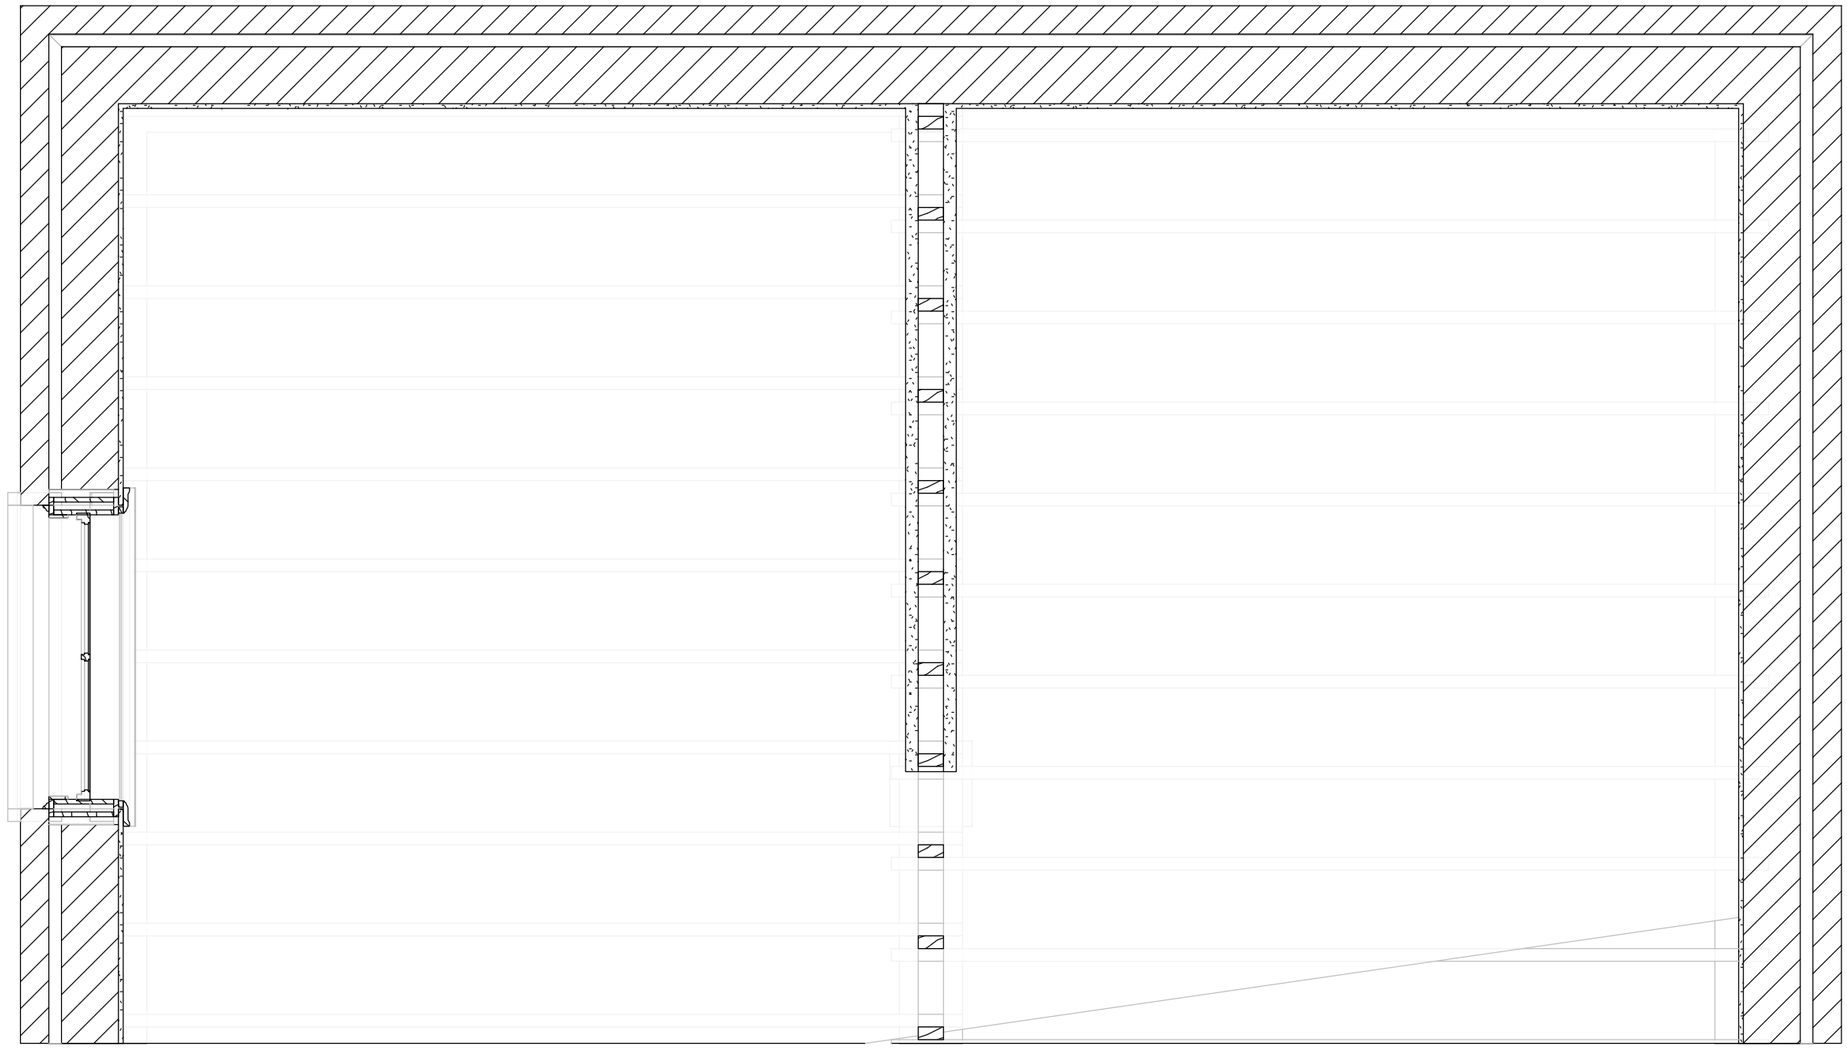

Carleton Immersive Media Studio

Carleton University
Visualization and Simulation Building,
Fourth Floor
1125 Colonel By Drive
Ottawa, ON, K1S5B6


t: 613 520 2600 x2867
f: 613 520 7841
info@cims.carleton.ca
www.cims.carleton.ca


15 1/2" Hollow Brick Wall

Plan

Project	CDMICA	A106
Date	16/07/2013	
Drawn by	J. Rafeiro	Do not scale drawings.
Checked by	Checker	Scale

06/08/2013 3:27:32 PM

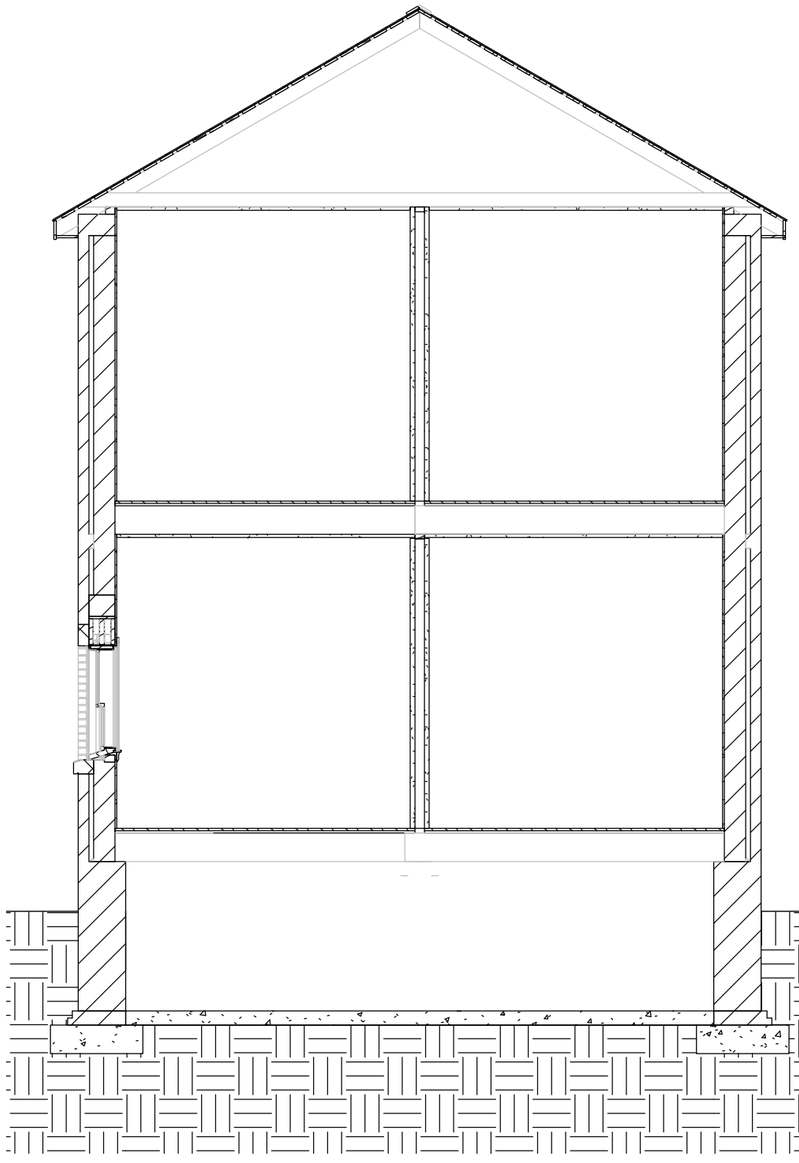

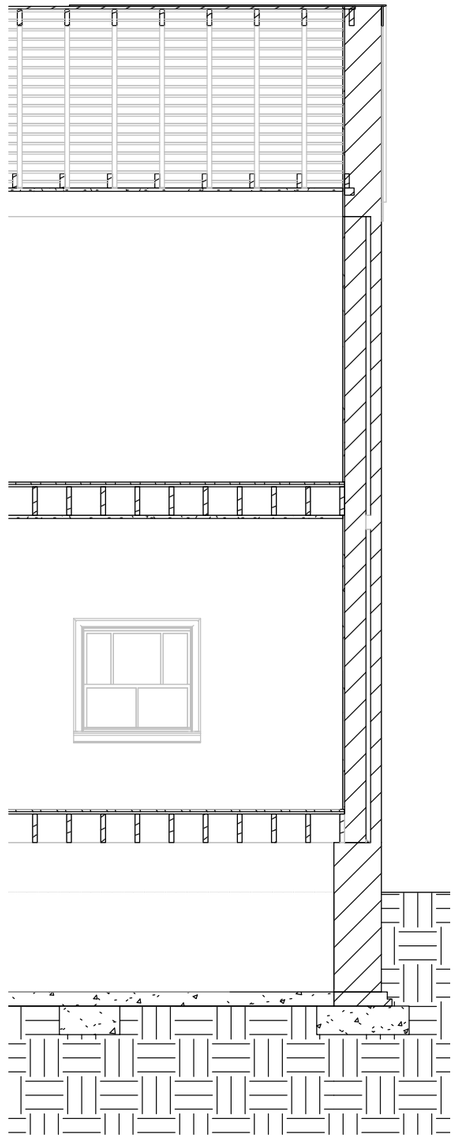

Carleton Immersive Media Studio

Carleton University
Visualization and Simulation Building,
Fourth Floor
1125 Colonel By Drive
Ottawa, ON, K1S5B6

t: 613 520 2600 x2867
f: 613 520 7841
info@cims.carleton.ca
www.cims.carleton.ca

15 1/2" Hollow Brick Wall

Sections


Project	CDMICA
Date	16/07/2013
Drawn by	J. Rafeiro
Checked by	Checker


A107

Do not scale drawings.

Scale 3/16" = 1'-0"

06/08/2013 3:27:37 PM

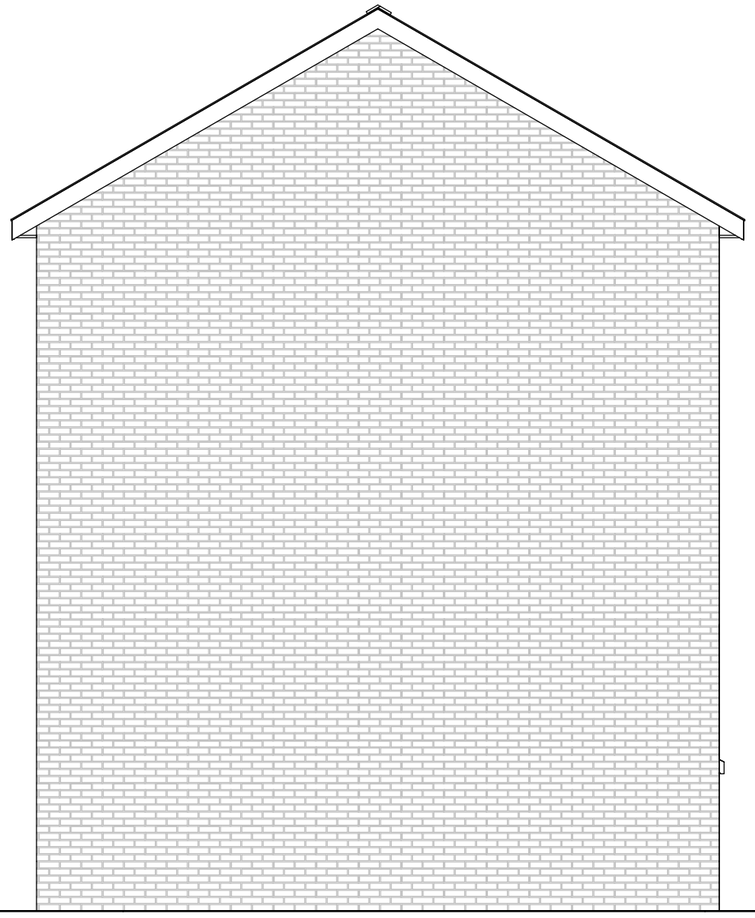

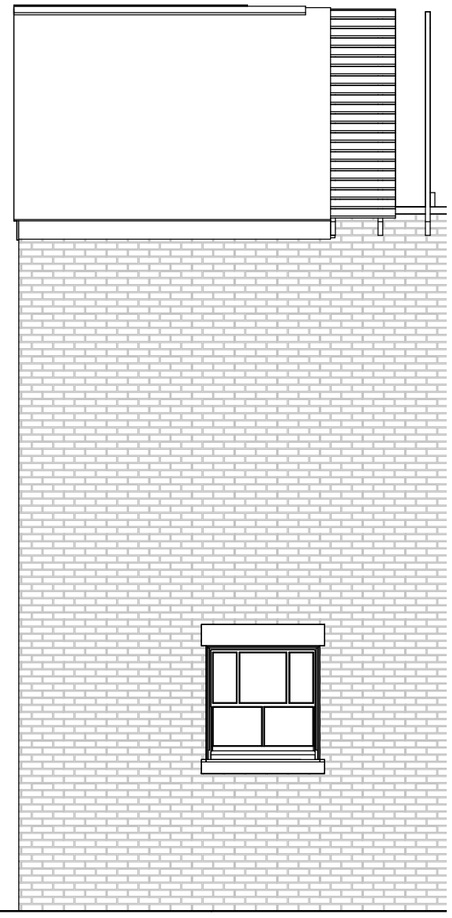

Carleton Immersive Media Studio

Carleton University
Visualization and Simulation Building,
Fourth Floor
1125 Colonel By Drive
Ottawa, ON, K1S5B6

t: 613 520 2600 x2867
f: 613 520 7841
info@cims.carleton.ca
www.cims.carleton.ca

15 1/2" Hollow Brick Wall

Elevations

Project	CDMICA
Date	16/07/2013
Drawn by	J. Rafeiro
Checked by	Checker

A108

Do not scale drawings.

Scale 3/16" = 1'-0"

06/08/2013 3:27:40 PM