
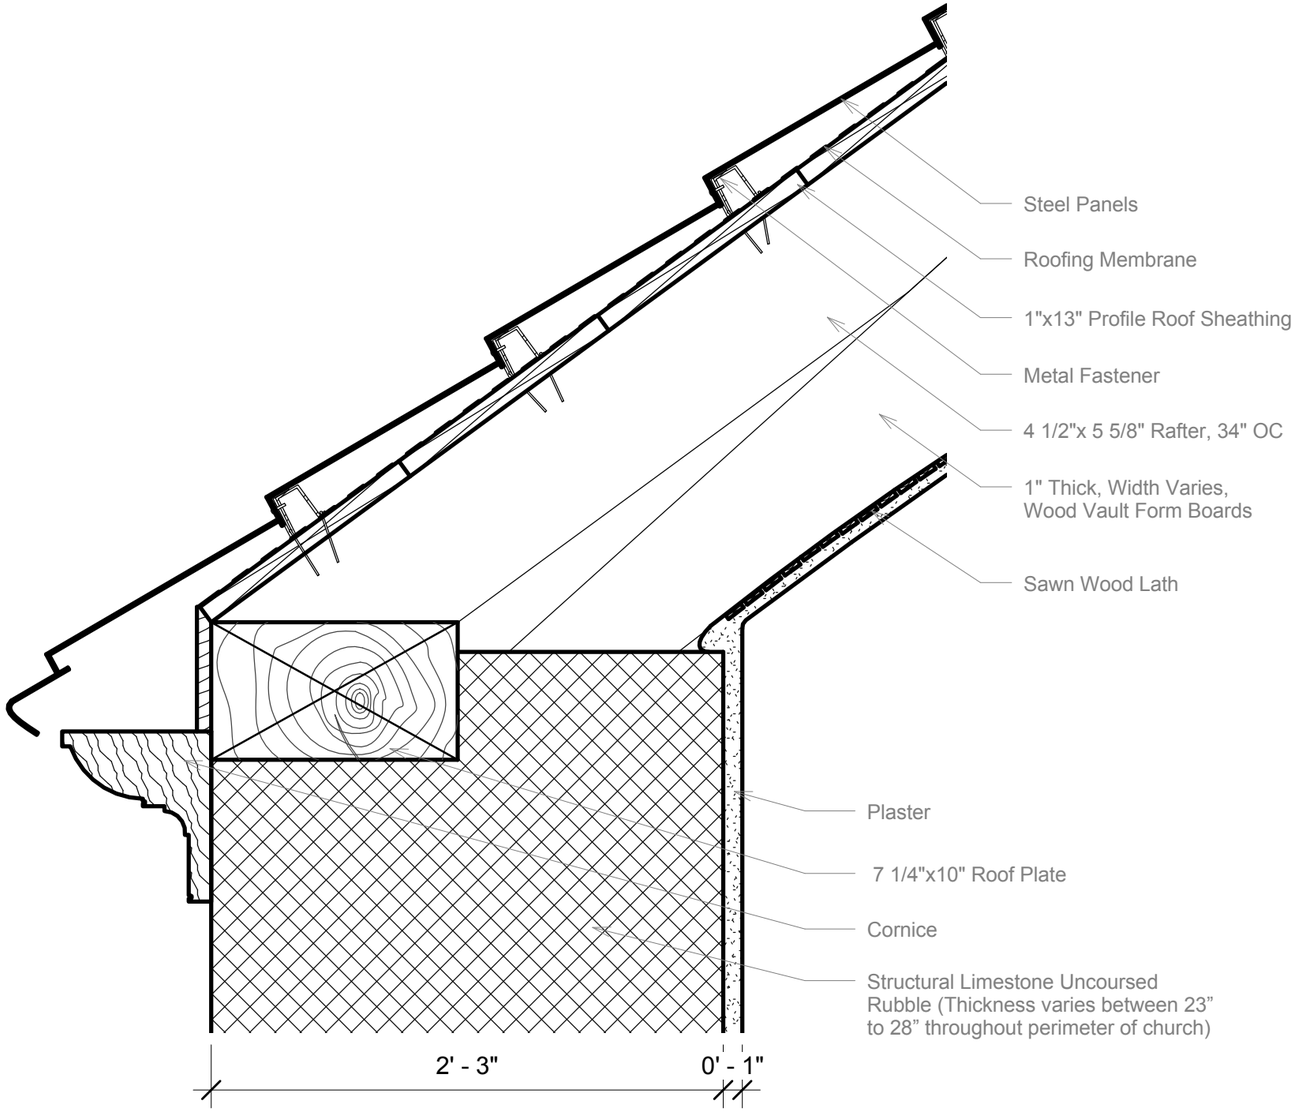


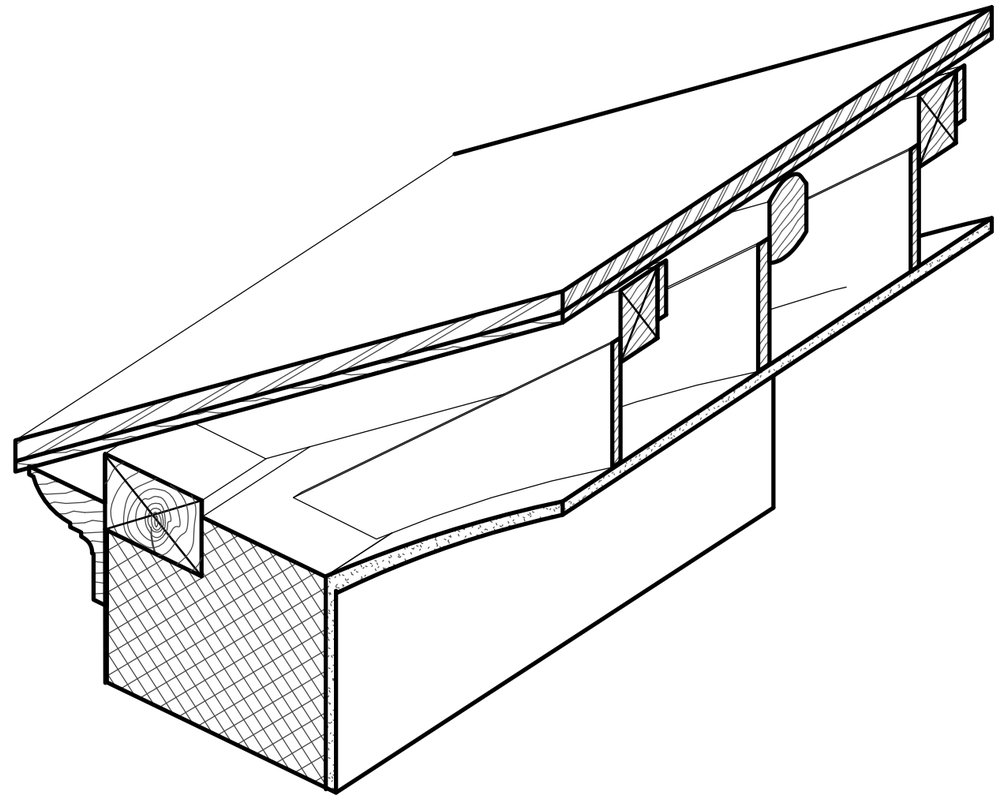

Carleton Immersive Media Studio

Carleton University
Visualization and Simulation Building,
Fourth Floor
1125 Colonel By Drive
Ottawa, ON, K1S5B6

t: 613 520 2600 x2867
f: 613 520 7841
info@cims.carleton.ca
www.cims.carleton.ca

Anglican Church (1845), Ashton Ontario

Section Detail - Wall Plate

Project	CDMICA
Date	31/07/2013
Drawn by	P. Akiki
Checked by	A. Piwowar

1

Do not scale drawings.

Scale 1 1/2" = 1'-0"

8/1/2013 11:53:59 AM