
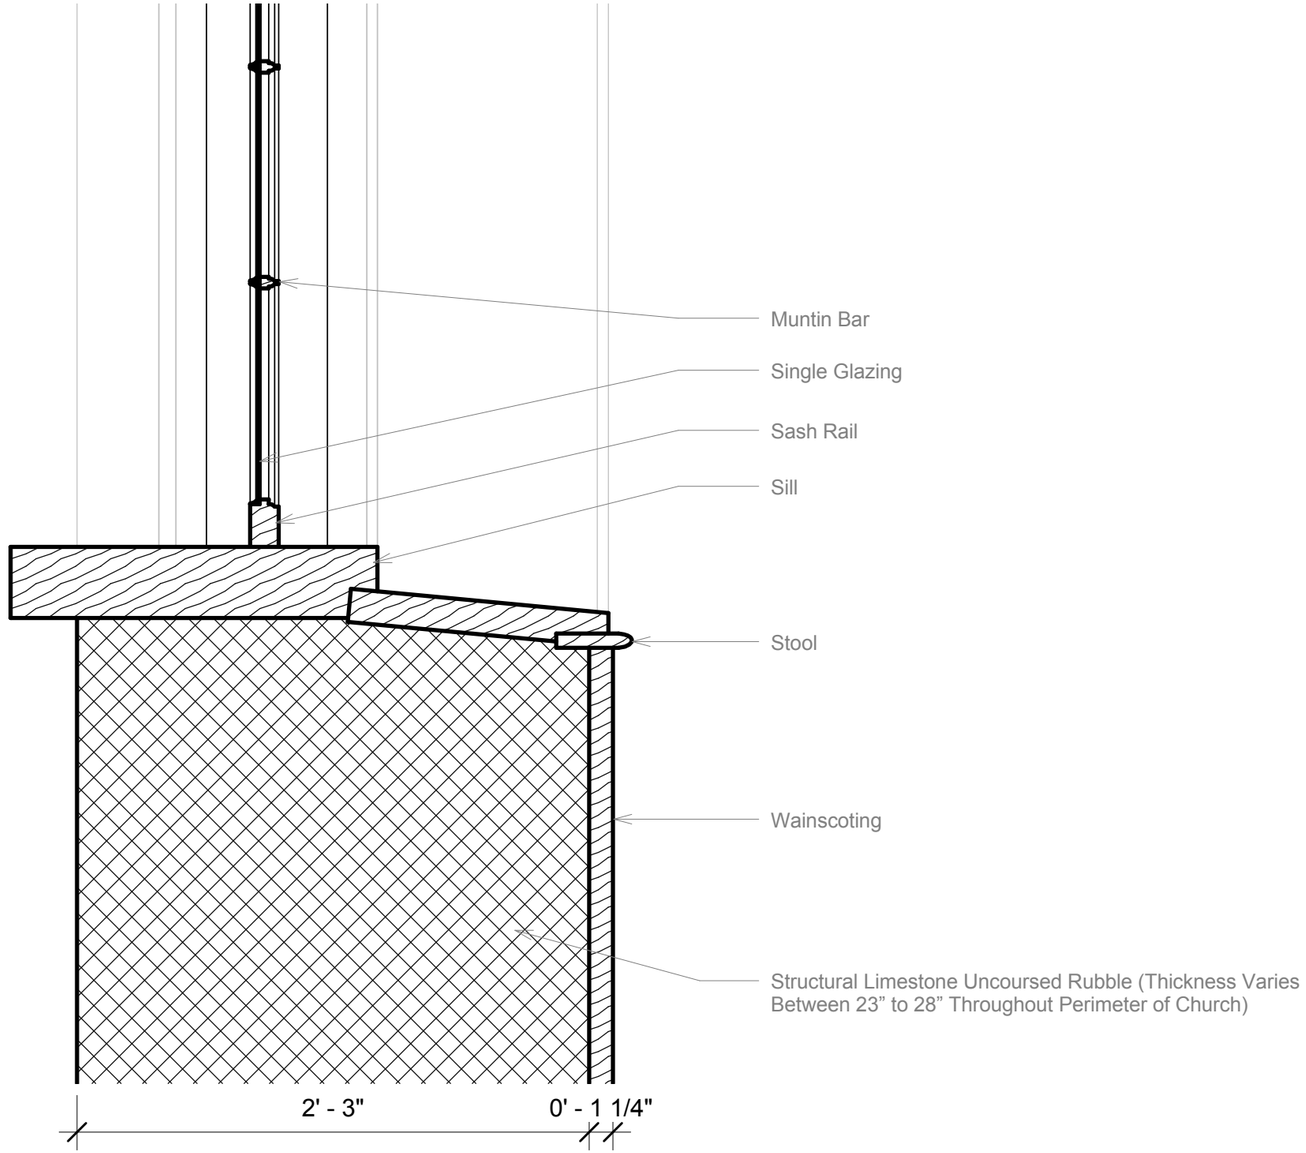


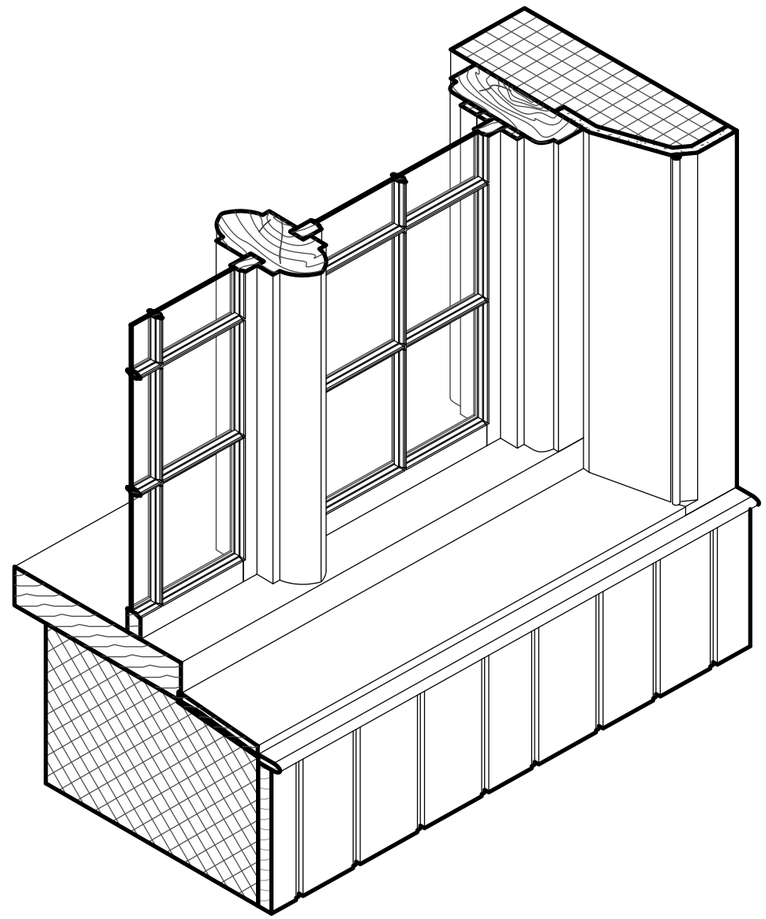

Carleton Immersive Media Studio	Carleton University Visualization and Simulation Building, Fourth Floor 1125 Colonel By Drive Ottawa, ON, K1S5B6	t: 613 520 2600 x2867 f: 613 520 7841 info@cims.carleton.ca www.cims.carleton.ca	Anglican Church (1845), Ashton Ontario
Section Detail - Window Sill	Project: CDMICA Date: 31/07/2013 Drawn by: P. Akiki Checked by: A. Piwowar	3 Do not scale drawings. Scale: 1 1/2" = 1'-0"	

8/1/2013 11:54:38 AM