
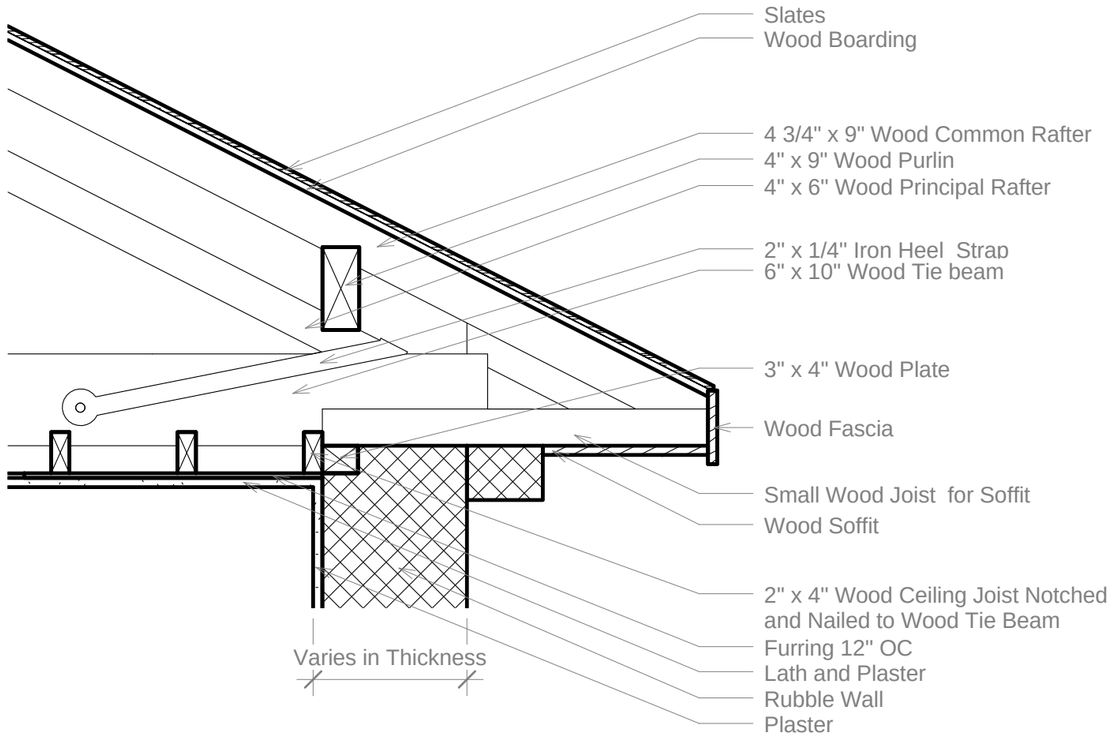


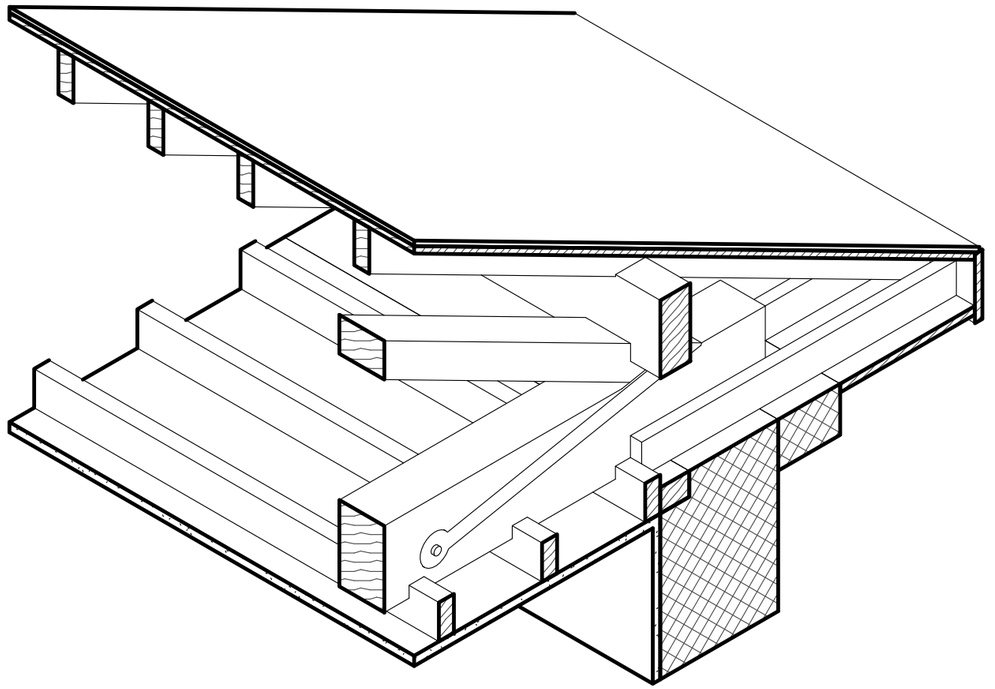

Carleton Immersive Media Studio

Carleton University
Visualization and Simulation Building,
Fourth Floor
1125 Colonel By Drive
Ottawa, ON, K1S5B6

t: 613 520 2600 x2867
f: 613 520 7841
info@cims.carleton.ca
www.cims.carleton.ca

Random Rubble Construction

Wall Plate


Project	CDMICA
Date	12/08/2013
Drawn by	A. Shakanova
Checked by	A. Piwowar


A101

Do not scale drawings.

Scale 1 : 15

13/08/2013 12:00:01 PM

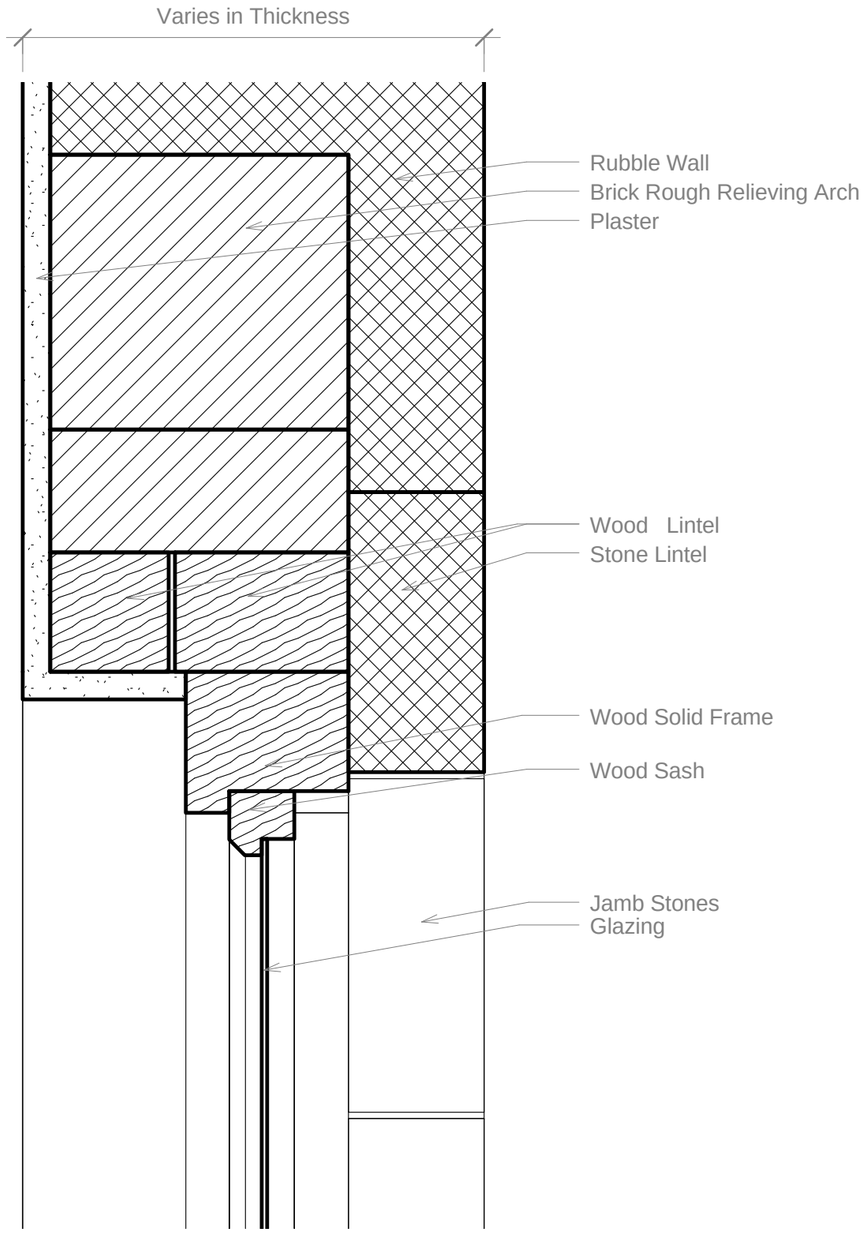

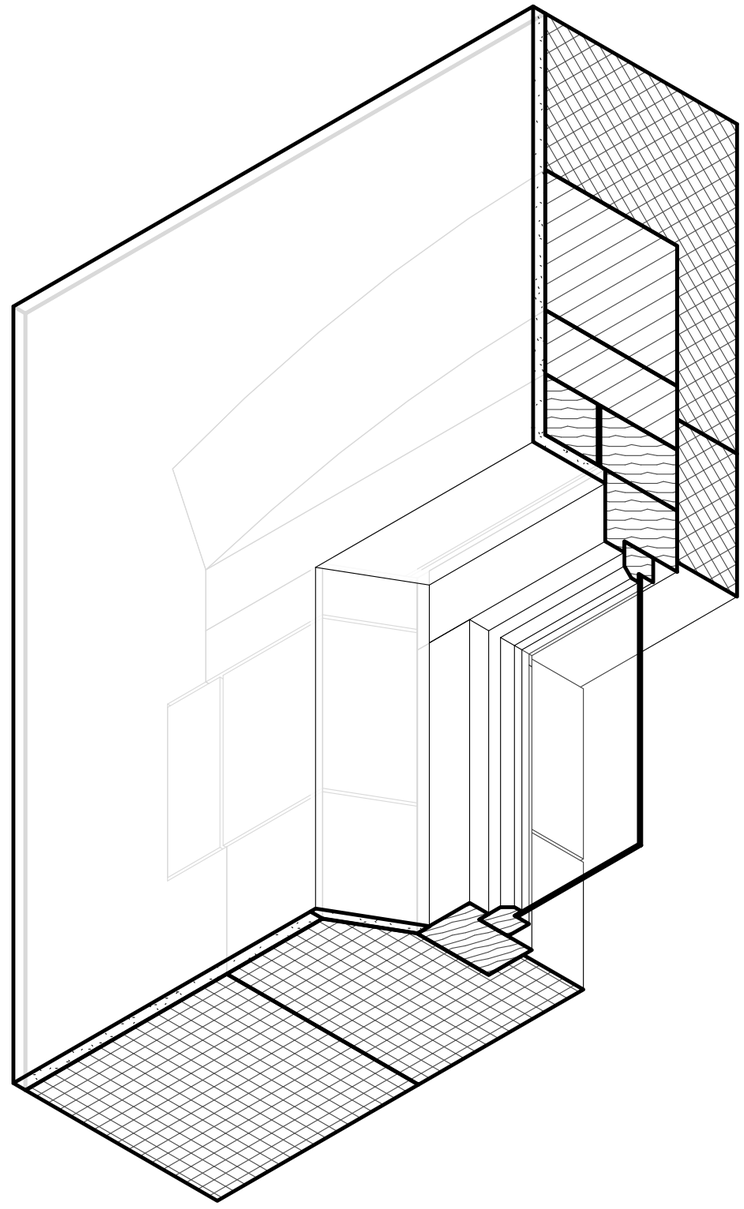

Carleton Immersive Media Studio
Carleton University
Visualization and Simulation Building,
Fourth Floor
1125 Colonel By Drive
Ottawa, ON, K1S5B6
t: 613 520 2600 x2867
f: 613 520 7841
info@cims.carleton.ca
www.cims.carleton.ca

Random Rubble Construction

Window Lintel


Project	CDMICA
Date	12/08/2013
Drawn by	A. Shakanova
Checked by	A. Piwowar


A102

Do not scale drawings.

Scale 1 : 5

13/08/2013 12:00:04 PM

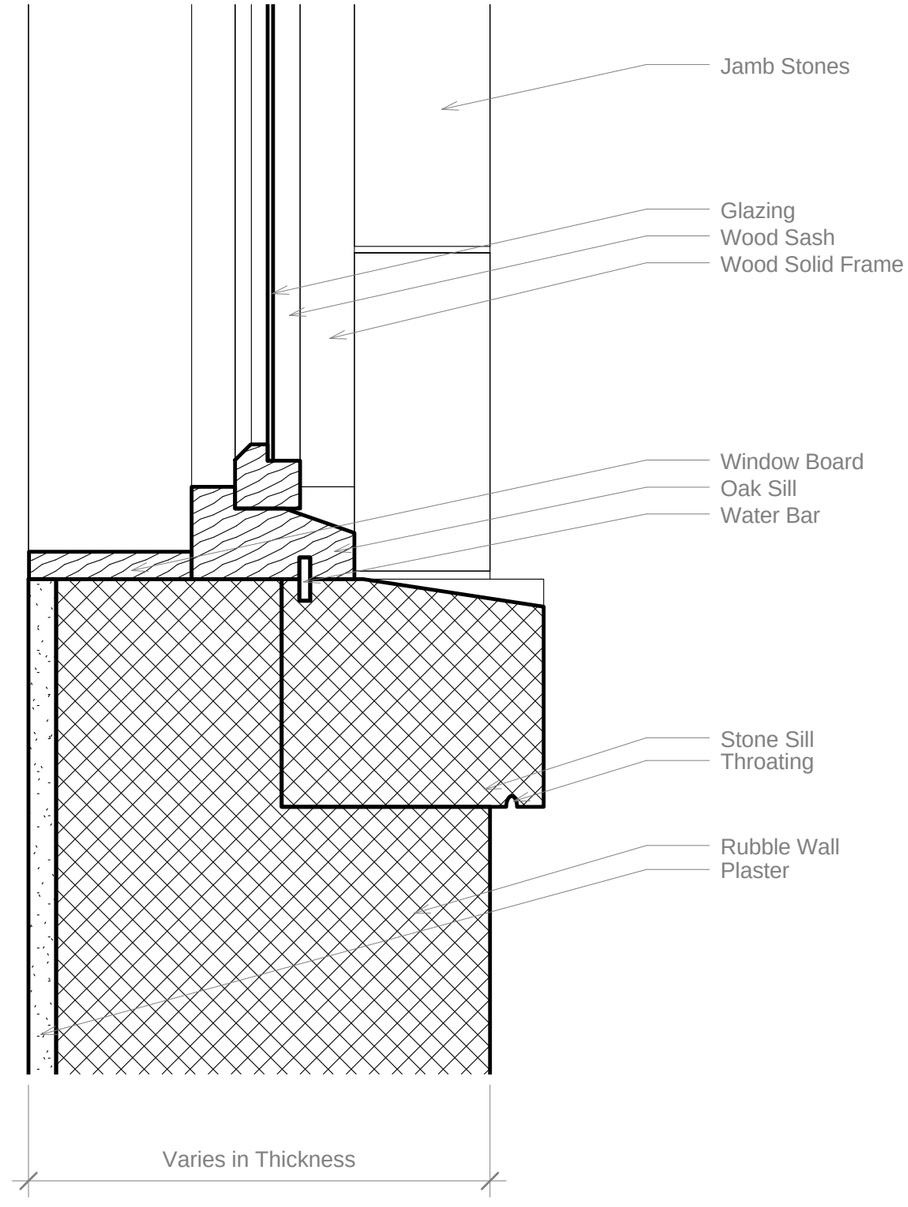

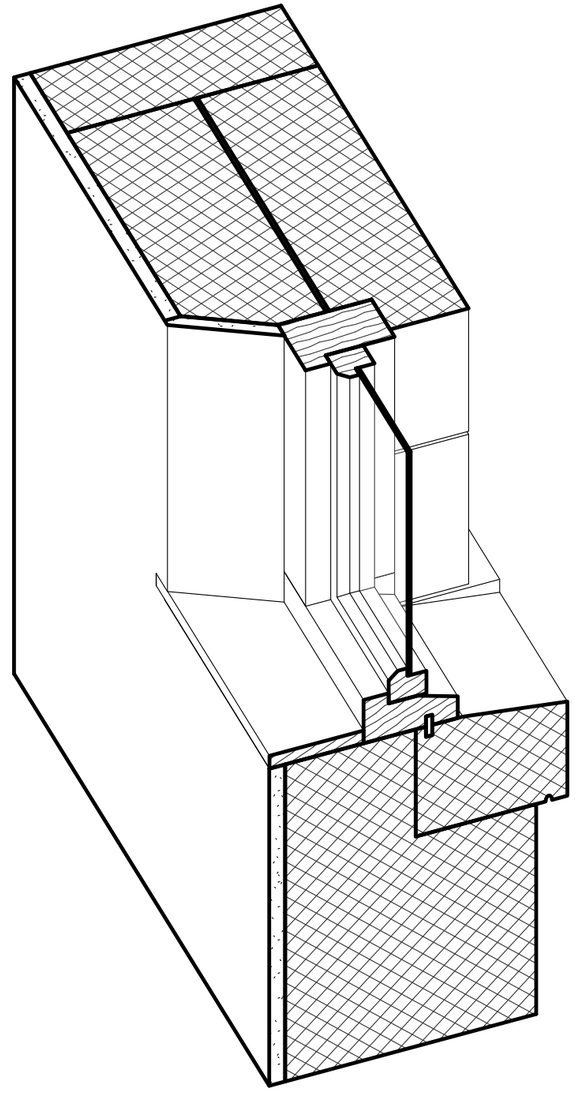

Carleton Immersive Media Studio

Carleton University
Visualization and Simulation Building,
Fourth Floor
1125 Colonel By Drive
Ottawa, ON, K1S5B6

t: 613 520 2600 x2867
f: 613 520 7841
info@cims.carleton.ca
www.cims.carleton.ca

Random Rubble Construction

Window Sill


Project	CDMICA
Date	12/08/2013
Drawn by	A. Shakanova
Checked by	A. Piwowar


A103


Do not scale drawings.

Scale 1 : 5

13/08/2013 12:00:06 PM

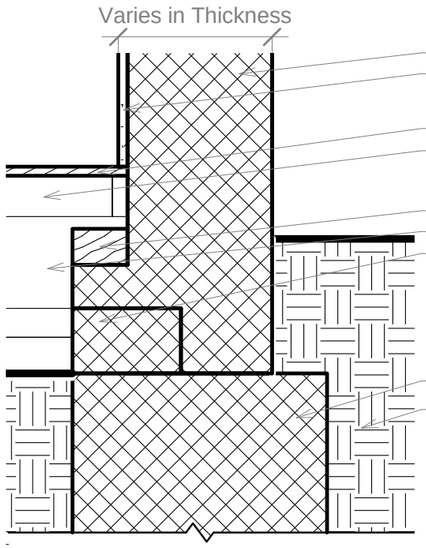

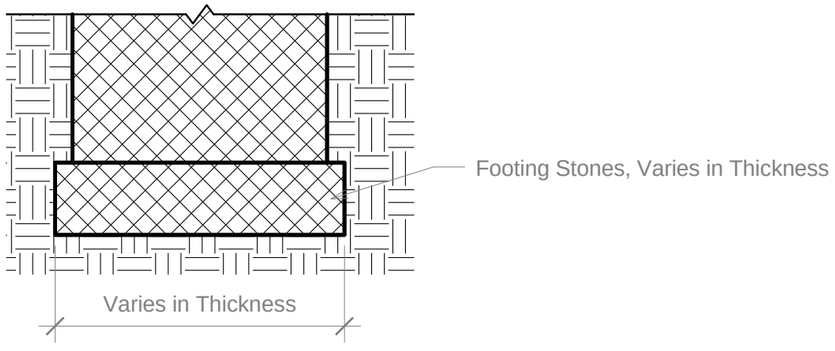

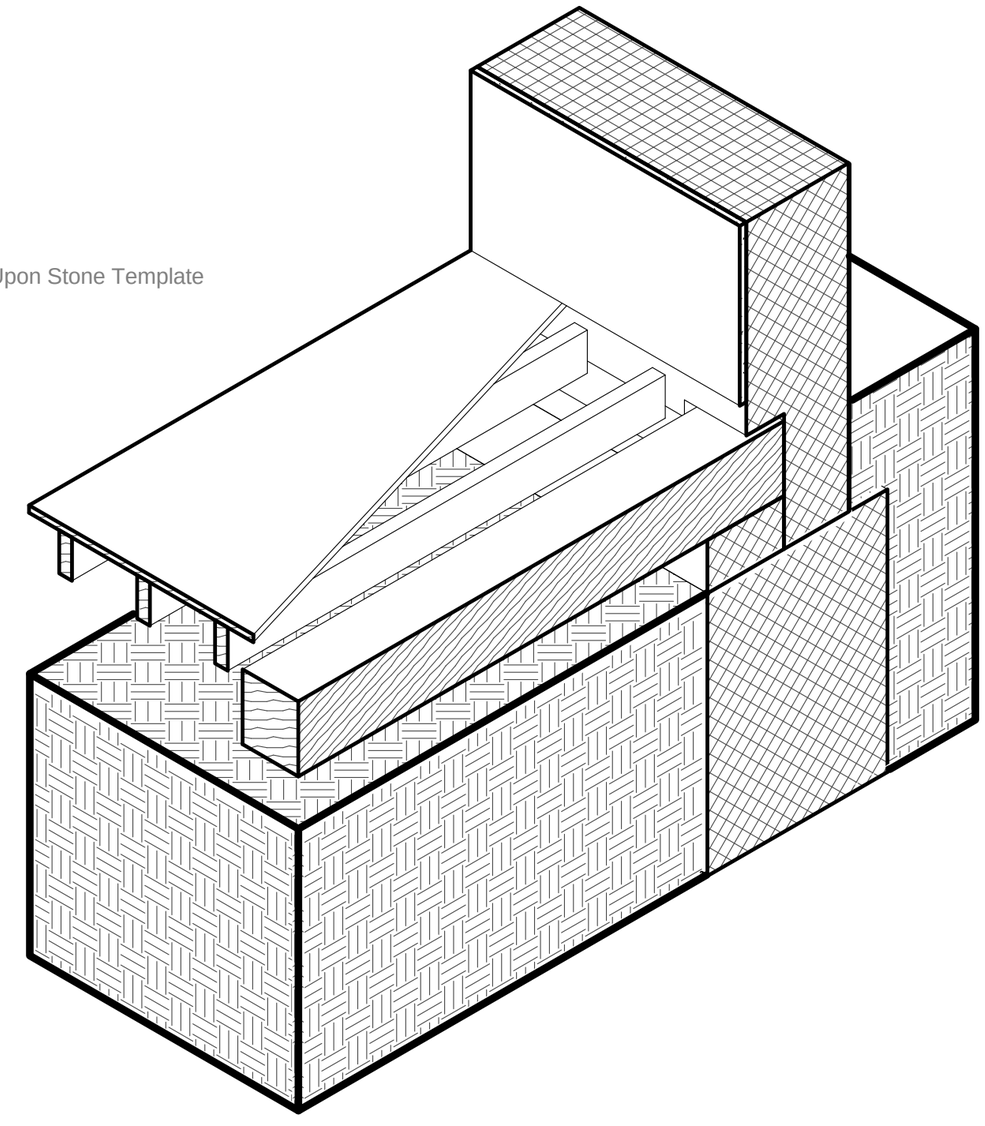

Carleton Immersive Media Studio
Carleton University
Visualization and Simulation Building,
Fourth Floor
1125 Colonel By Drive
Ottawa, ON, K1S5B6
t: 613 520 2600 x2867
f: 613 520 7841
info@cims.carleton.ca
www.cims.carleton.ca

Random Rubble Construction

Sill Plate


Project	CDMICA
Date	12/08/2013
Drawn by	A. Shakanova
Checked by	A. Piwowar

A104

Do not scale drawings.

Scale 1 : 15

13/08/2013 12:00:08 PM

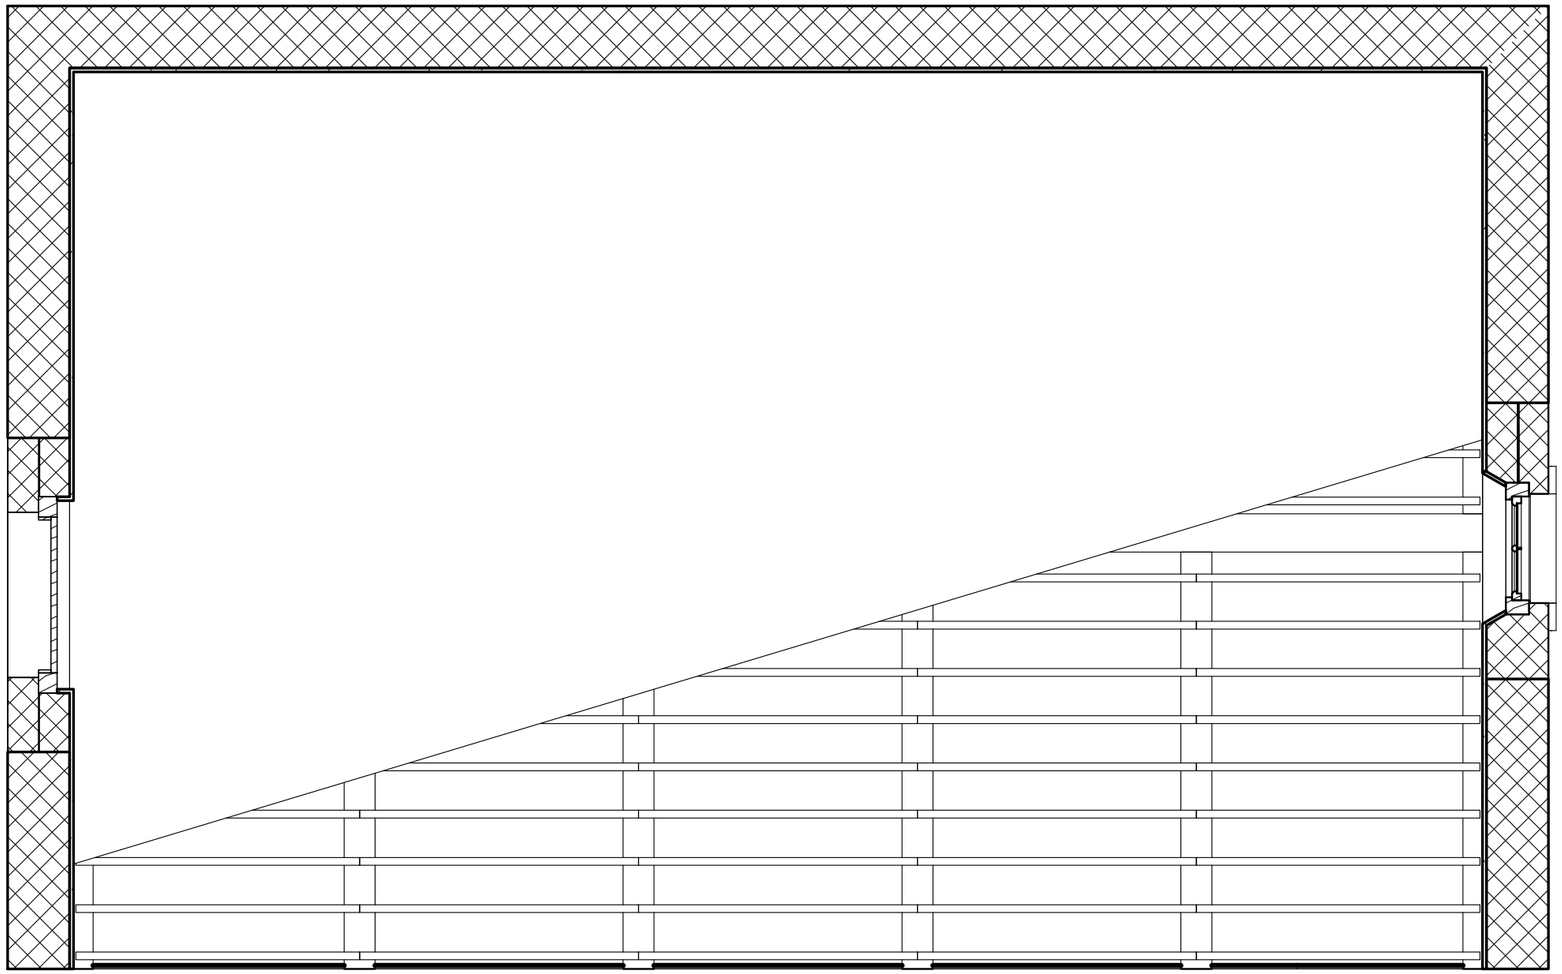

Carleton Immersive Media Studio

Carleton University
Visualization and Simulation Building,
Fourth Floor
1125 Colonel By Drive
Ottawa, ON, K1S5B6


t: 613 520 2600 x2867
f: 613 520 7841
info@cims.carleton.ca
www.cims.carleton.ca


Random Rubble Construction

Plan

Project	CDMICA	A105
Date	12/08/2013	
Drawn by	A. Shakanova	Do not scale drawings.
Checked by	A. Piwowar	Scale

13/08/2013 12:00:13 PM

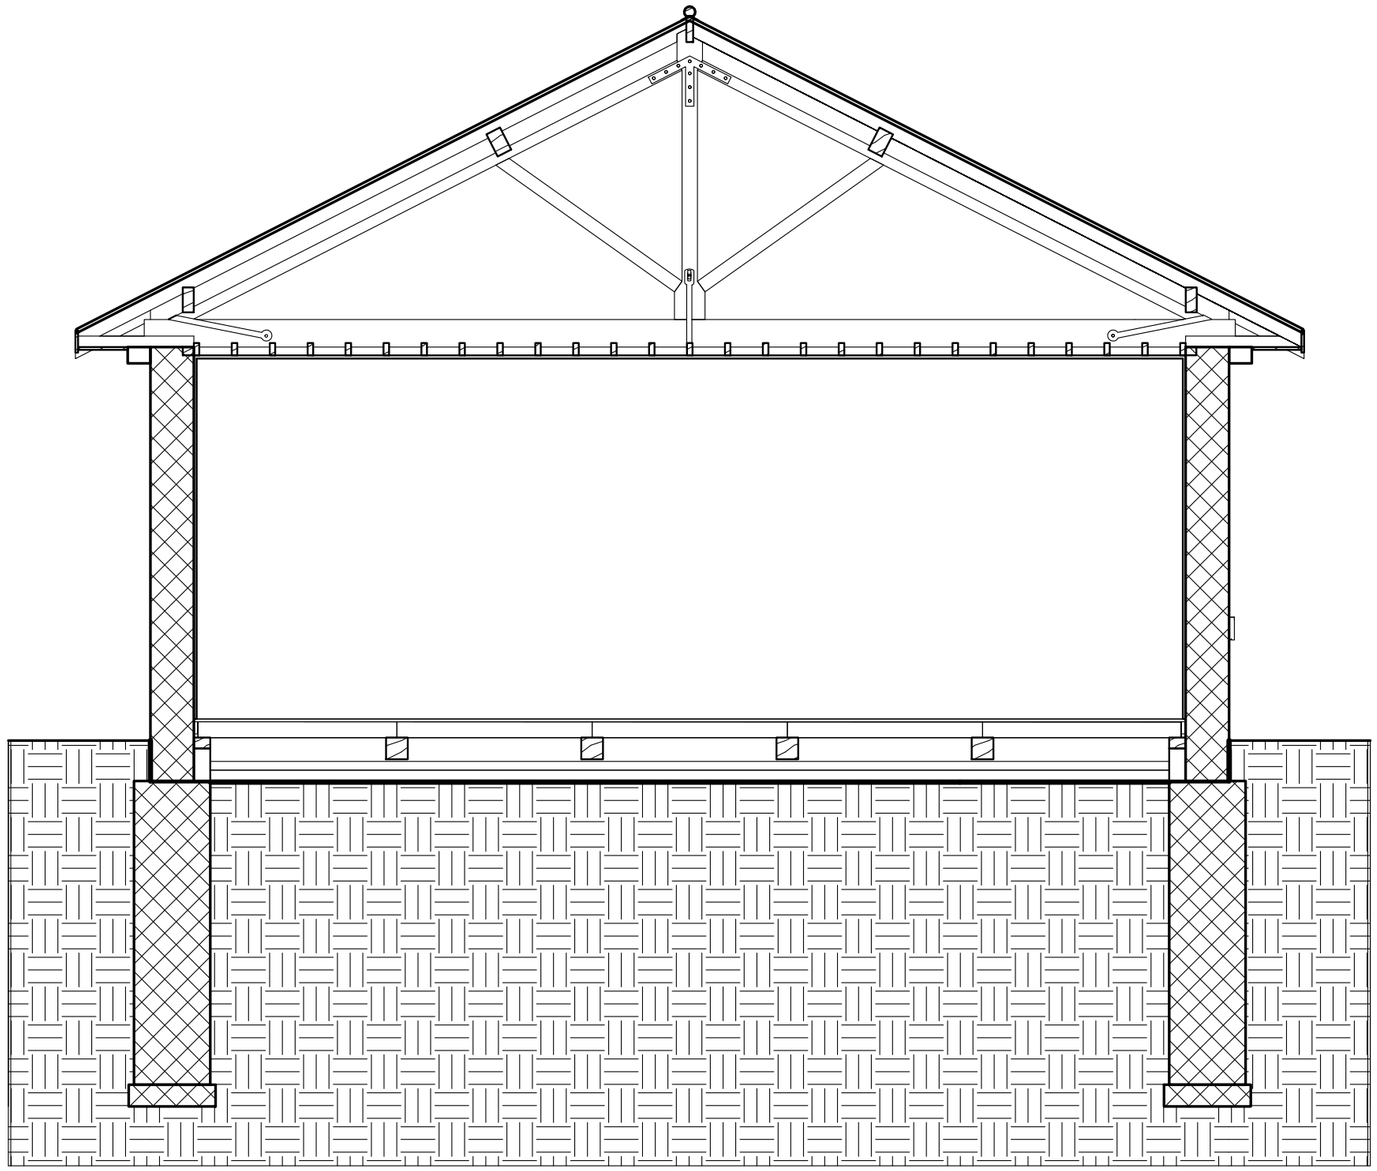

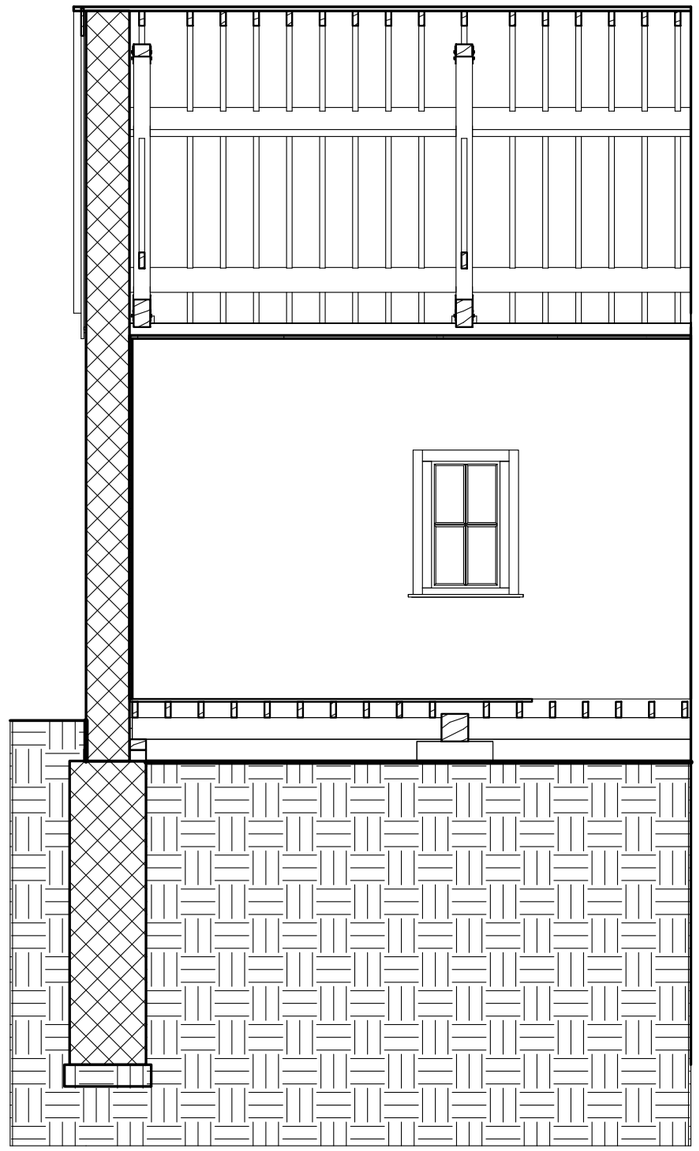

Carleton Immersive Media Studio

Carleton University
Visualization and Simulation Building,
Fourth Floor
1125 Colonel By Drive
Ottawa, ON, K1S5B6

t: 613 520 2600 x2867
f: 613 520 7841
info@cims.carleton.ca
www.cims.carleton.ca

Random Rubble Construction

Section

Project	CDMICA	A106
Date	12/08/2013	
Drawn by	A. Shakanova	Do not scale drawings.
Checked by	A. Piwowar	Scale

13/08/2013 12:00:17 PM