
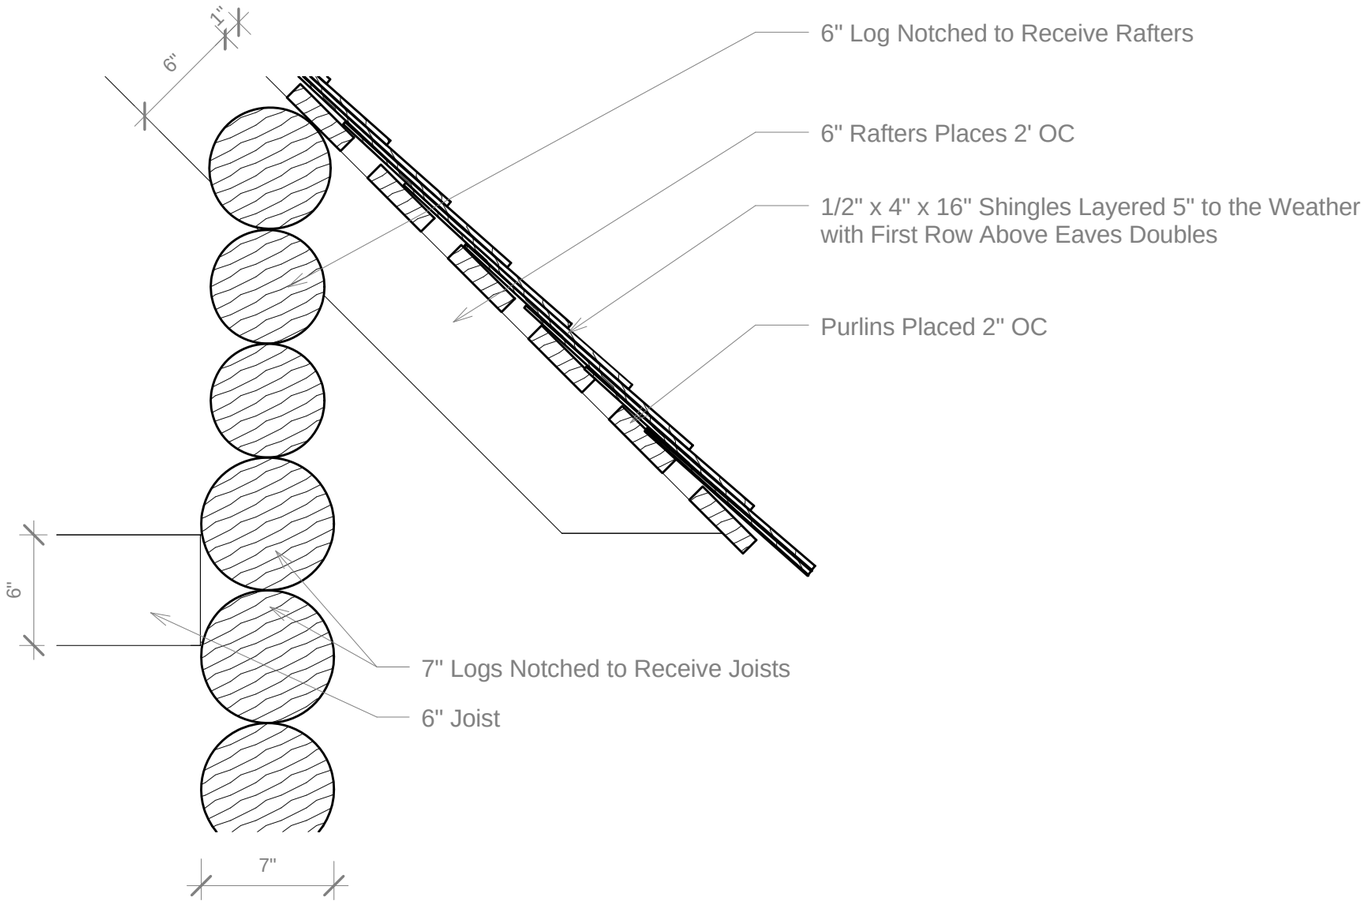


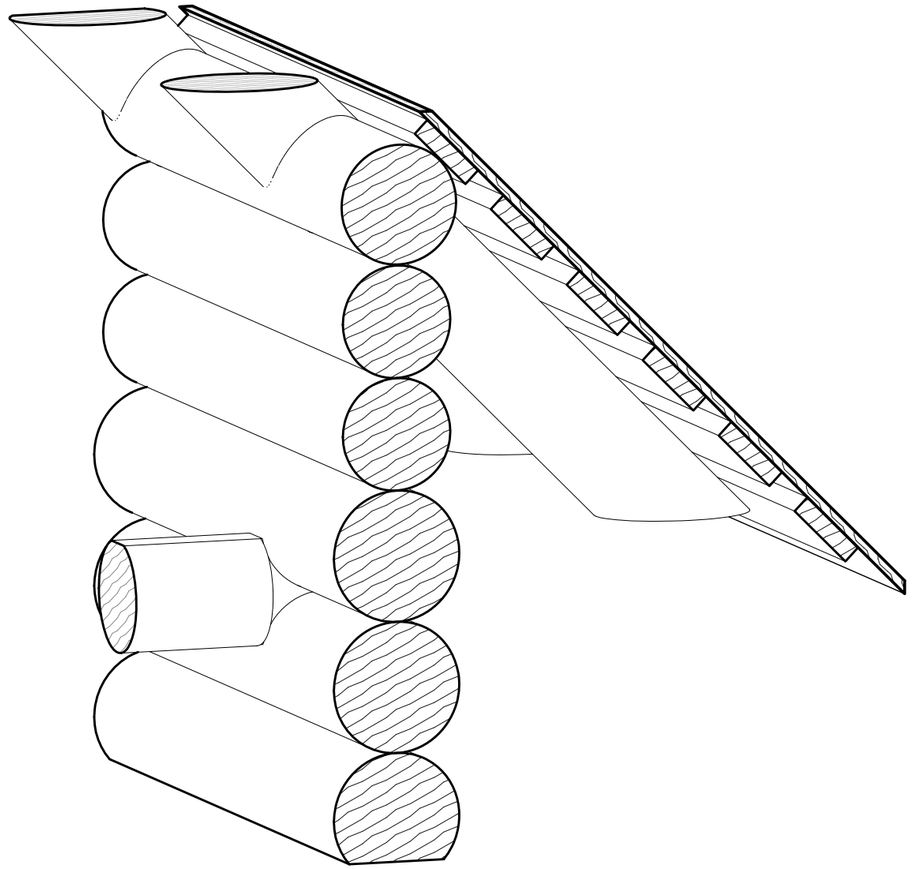

Carleton Immersive Media Studio

Carleton University
Visualization and Simulation Building,
Fourth Floor
1125 Colonel By Drive
Ottawa, ON, K1S5B6

t: 613 520 2600 x2867
f: 613 520 7841
info@cims.carleton.ca
www.cims.carleton.ca

Typical Saddle Notch Log Construction

Section Detail - Wall Plate


Project	CDMICA
Date	8/6/2013
Drawn by	A. Piwowar
Checked by	P. Akiki


A101

Do not scale drawings.

Scale 1 1/2" = 1'-0"

8/6/2013 3:47:51 PM

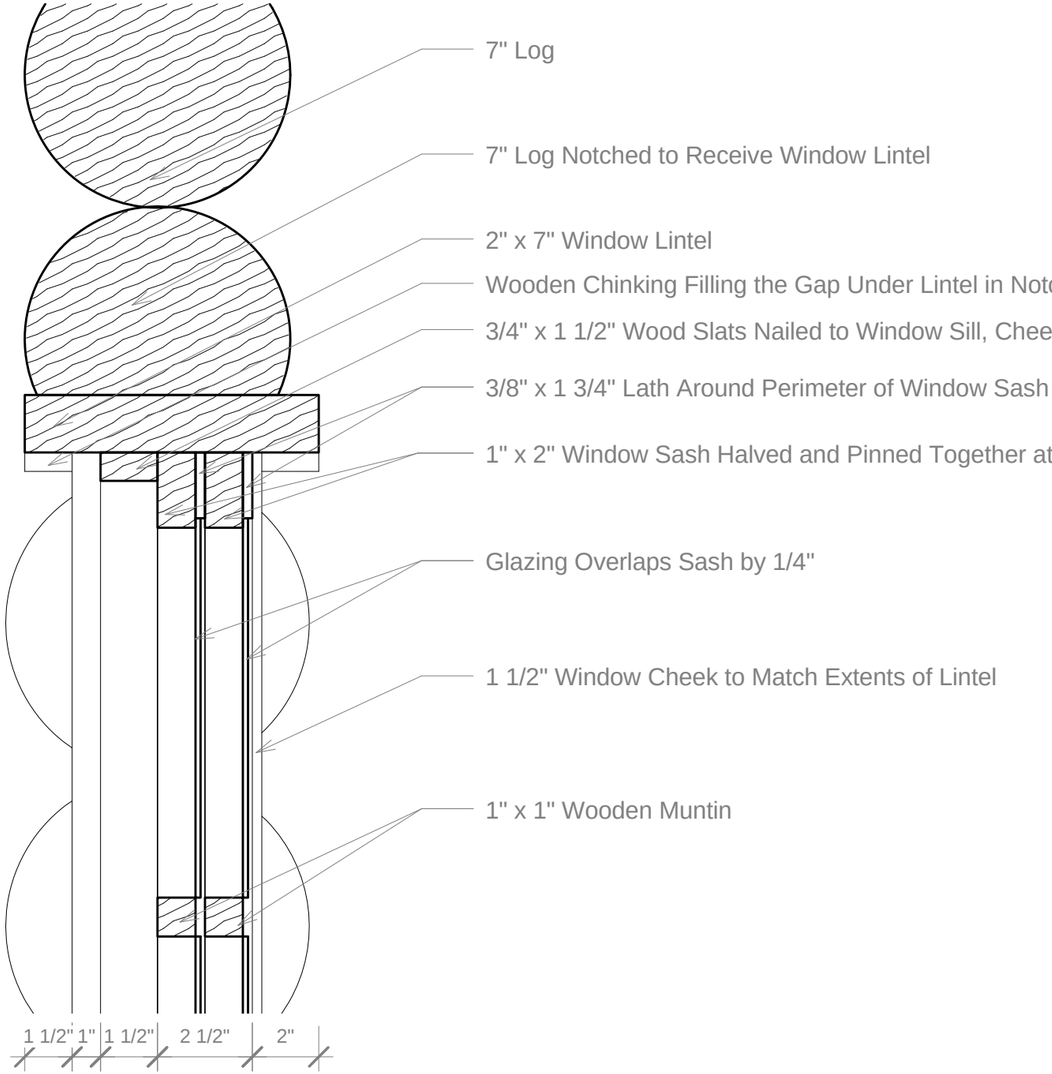

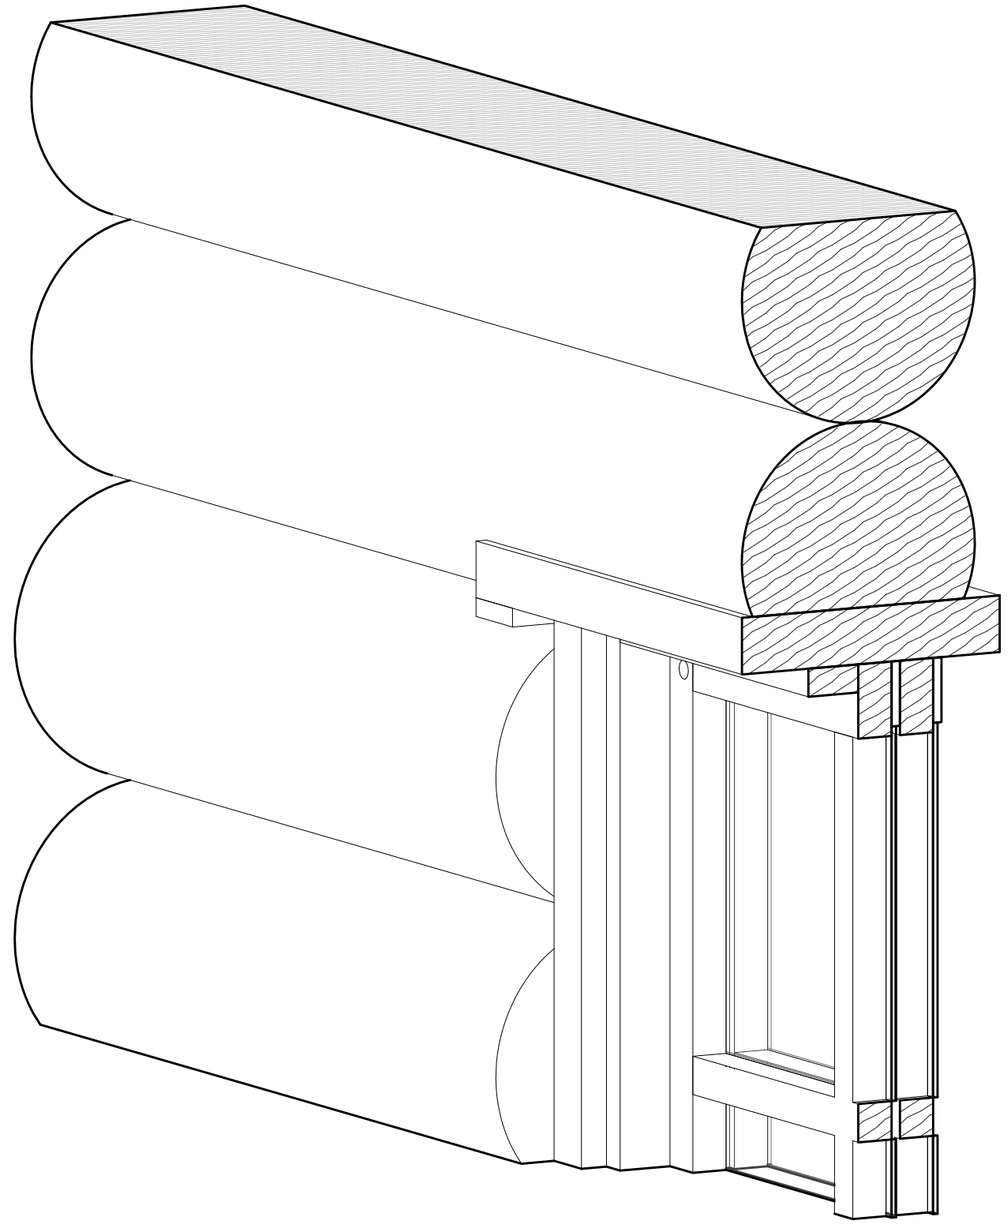

Carleton Immersive Media Studio

Carleton University
Visualization and Simulation Building,
Fourth Floor
1125 Colonel By Drive
Ottawa, ON, K1S5B6

t: 613 520 2600 x2867
f: 613 520 7841
info@cims.carleton.ca
www.cims.carleton.ca

Typical Saddle Notch Log Construction

Section Detail - Window Lintel


Project	CDMICA
Date	8/6/2013
Drawn by	A. Piwowar
Checked by	P. Akiki


A102

Do not scale drawings.

Scale 3" = 1'-0"

8/6/2013 3:47:52 PM

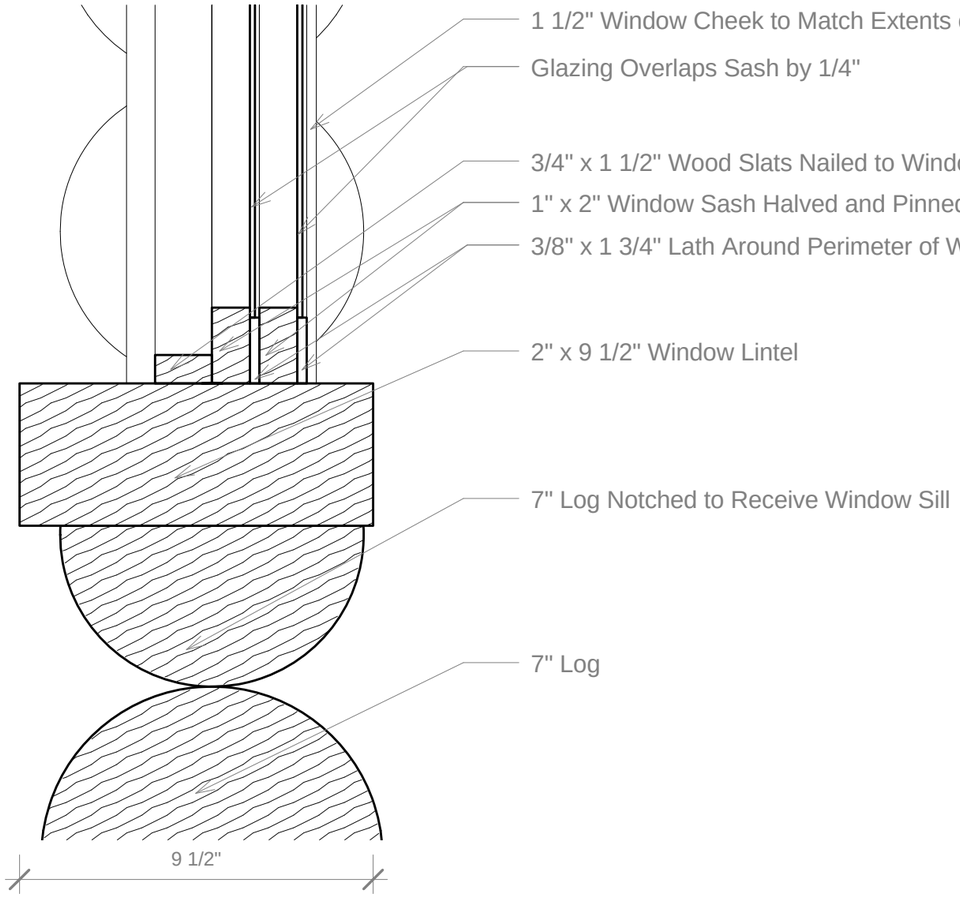

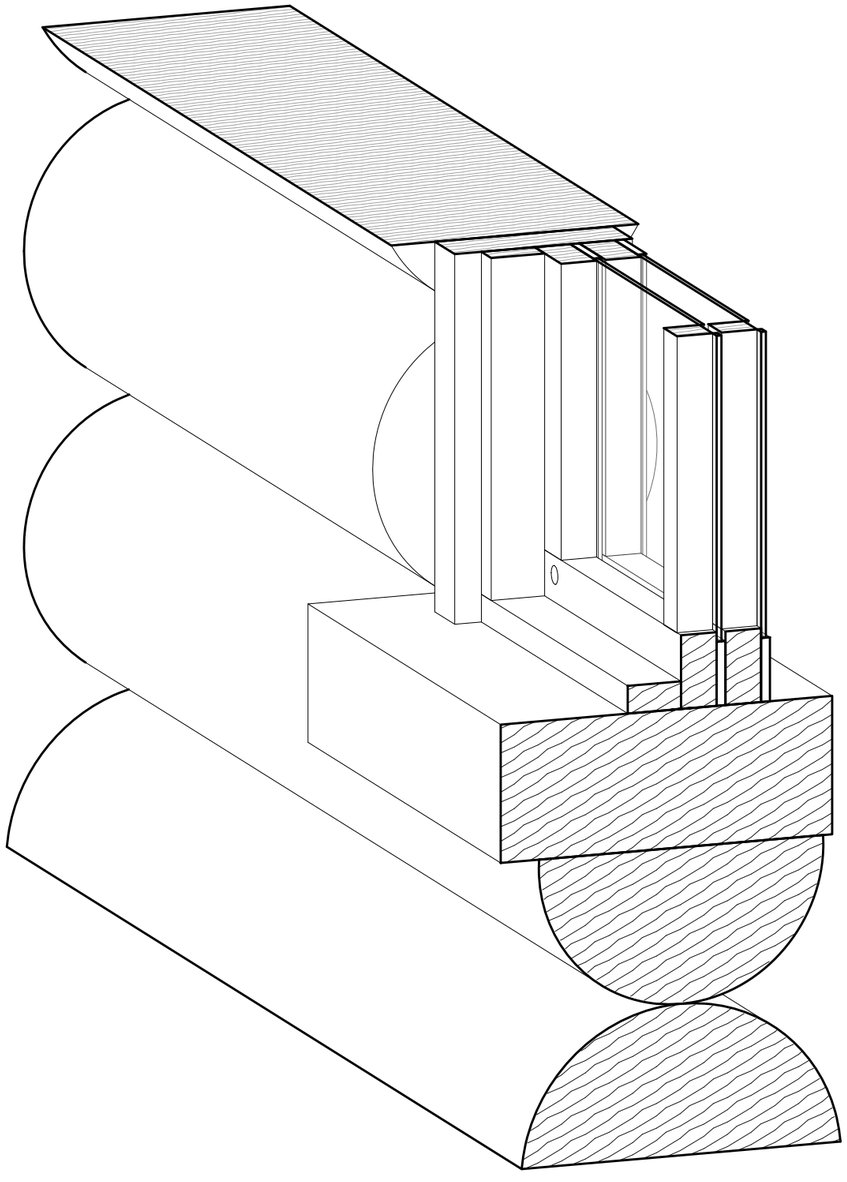

Carleton Immersive Media Studio

Carleton University
Visualization and Simulation Building,
Fourth Floor
1125 Colonel By Drive
Ottawa, ON, K1S5B6

t: 613 520 2600 x2867
f: 613 520 7841
info@cims.carleton.ca
www.cims.carleton.ca

Typical Saddle Notch Log Construction

Section Detail - Window Sill


Project	CDMICA
Date	8/6/2013
Drawn by	A. Piwowar
Checked by	P. Akiki


A103

Do not scale drawings.

Scale 3" = 1'-0"

8/6/2013 3:47:53 PM

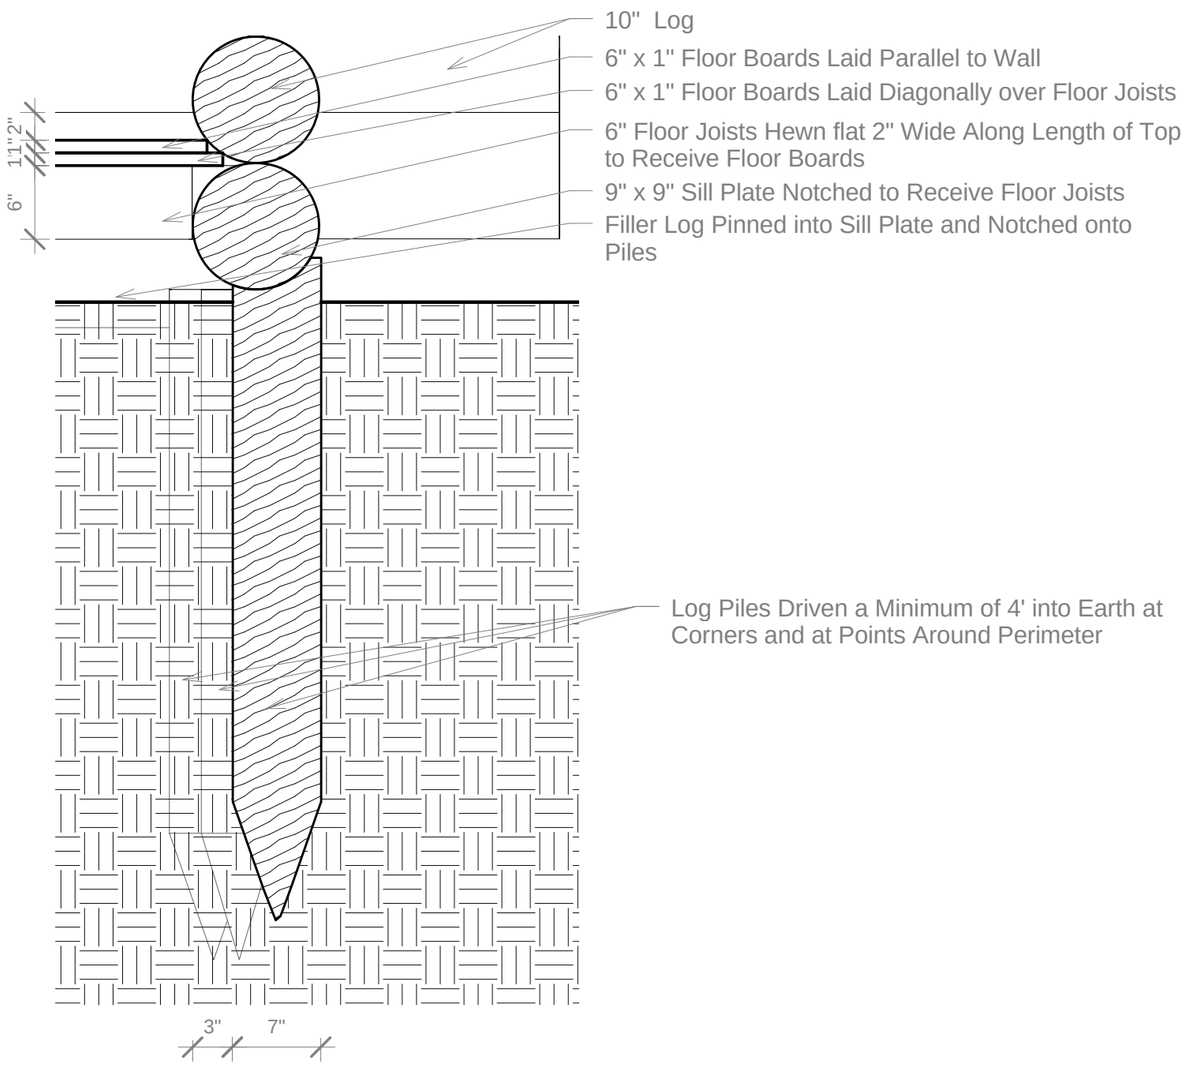

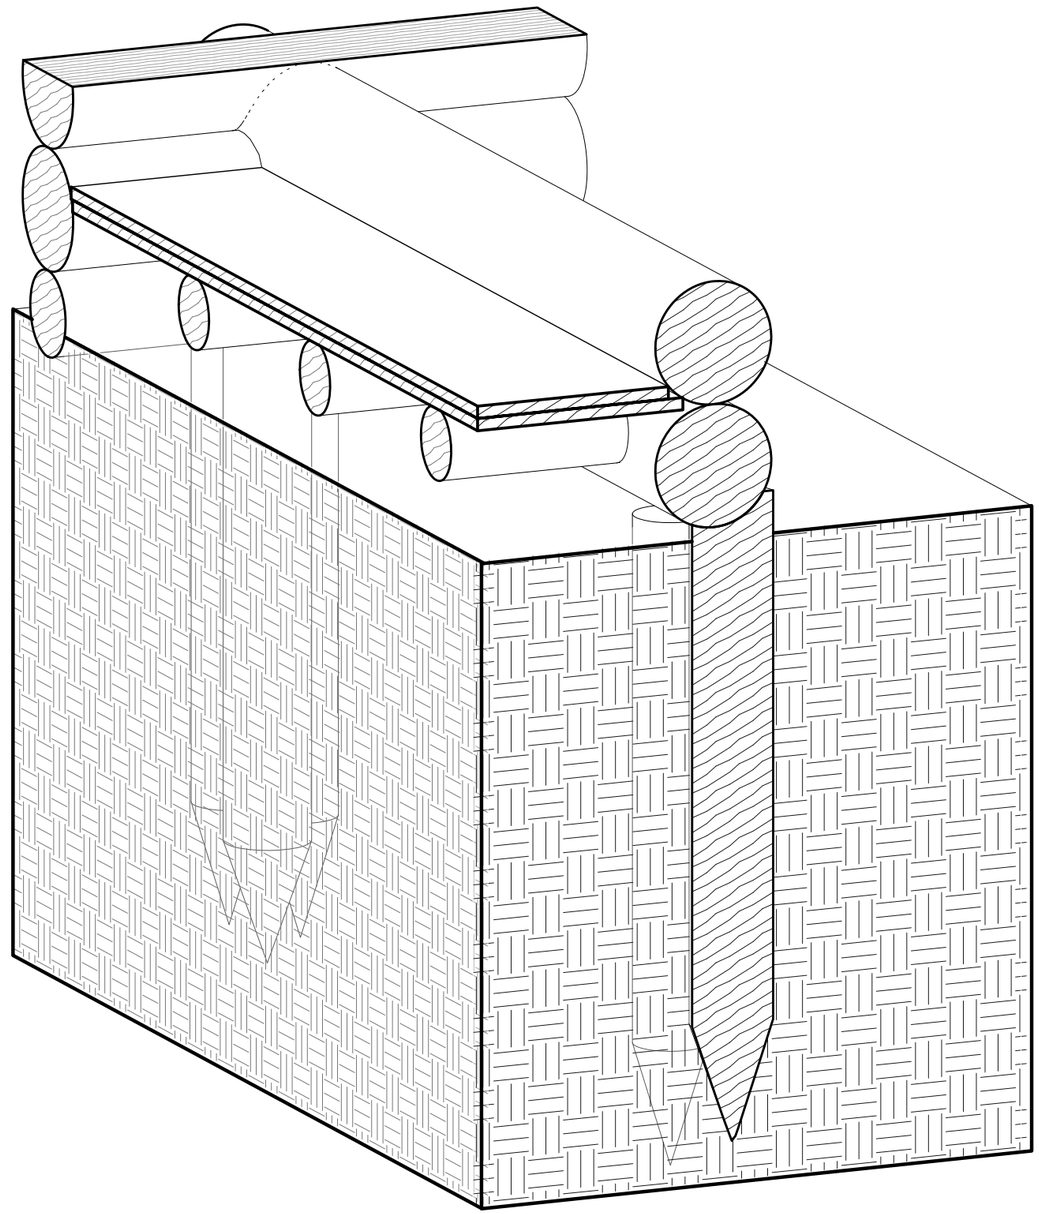

Carleton Immersive Media Studio

Carleton University
Visualization and Simulation Building,
Fourth Floor
1125 Colonel By Drive
Ottawa, ON, K1S5B6

t: 613 520 2600 x2867
f: 613 520 7841
info@cims.carleton.ca
www.cims.carleton.ca

Typical Saddle Notch Log Construction

Section Detail - Sill Plate


Project	CDMICA
Date	8/6/2013
Drawn by	A. Piwowar
Checked by	P. Akiki

A104

Do not scale drawings.

Scale 1" = 1'-0"

8/6/2013 3:47:55 PM

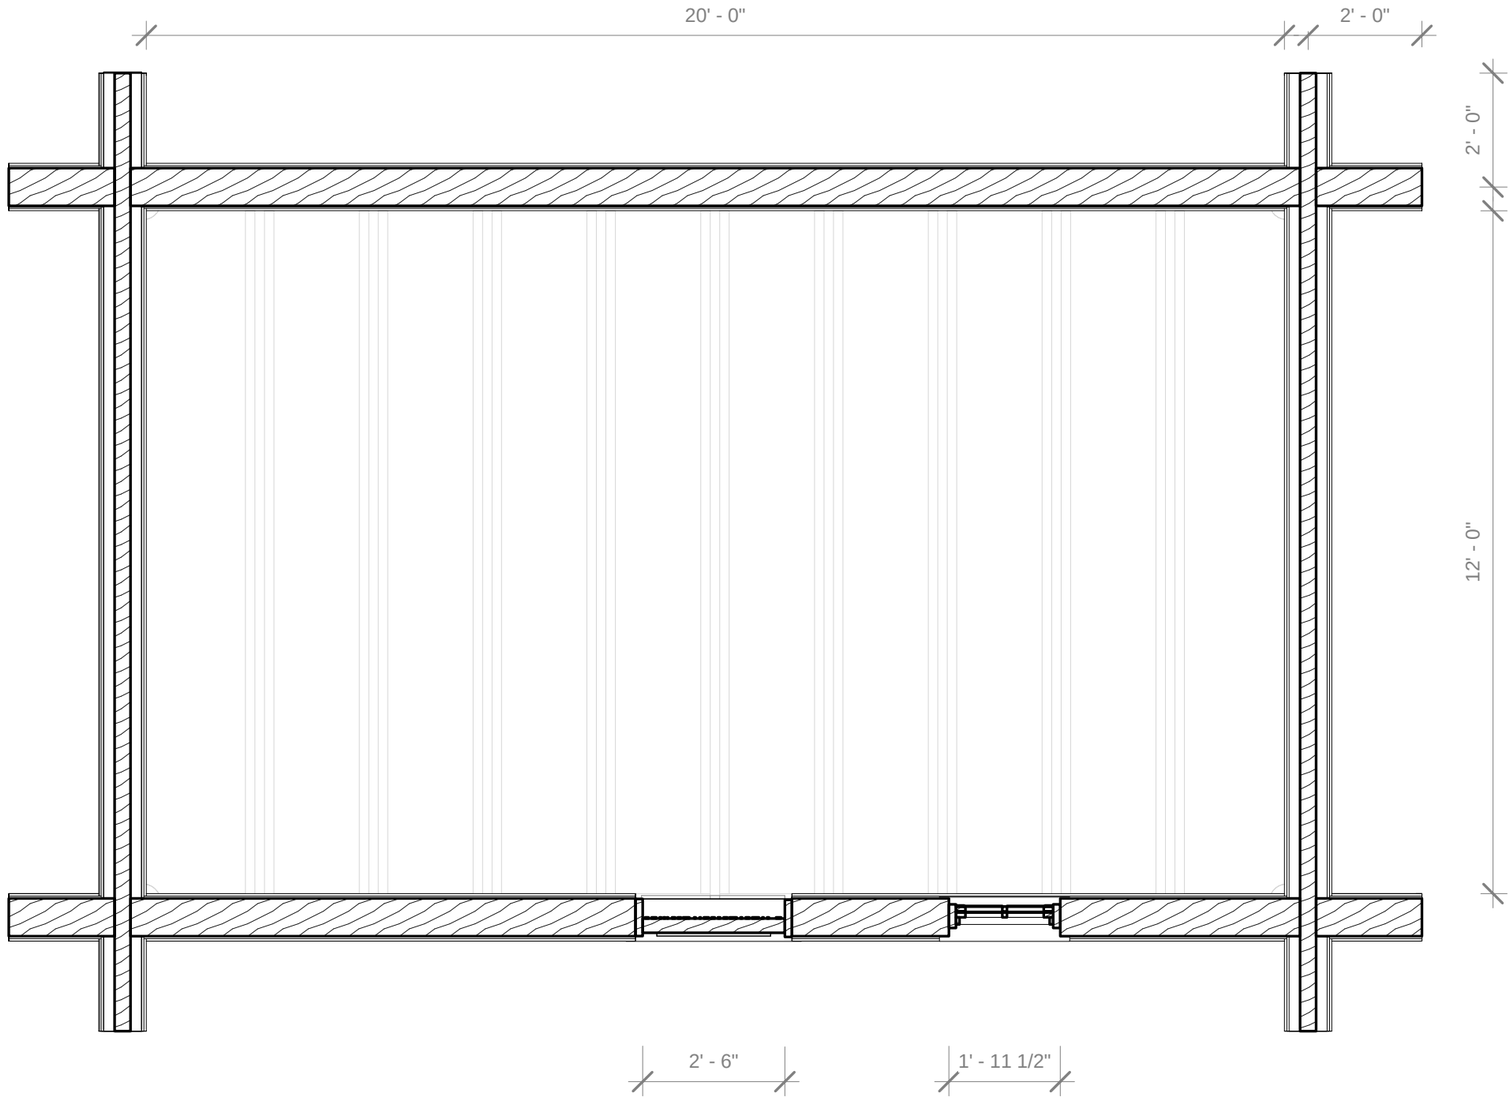

Carleton Immersive Media Studio

Carleton University
Visualization and Simulation Building,
Fourth Floor
1125 Colonel By Drive
Ottawa, ON, K1S5B6


t: 613 520 2600 x2867
f: 613 520 7841
info@cims.carleton.ca
www.cims.carleton.ca


Typical Saddle Notch Log Construction

Plan

Project	CDMICA	A105
Date	8/6/2013	
Drawn by	Author	Do not scale drawings.
Checked by	Checker	Scale

8/6/2013 3:47:57 PM

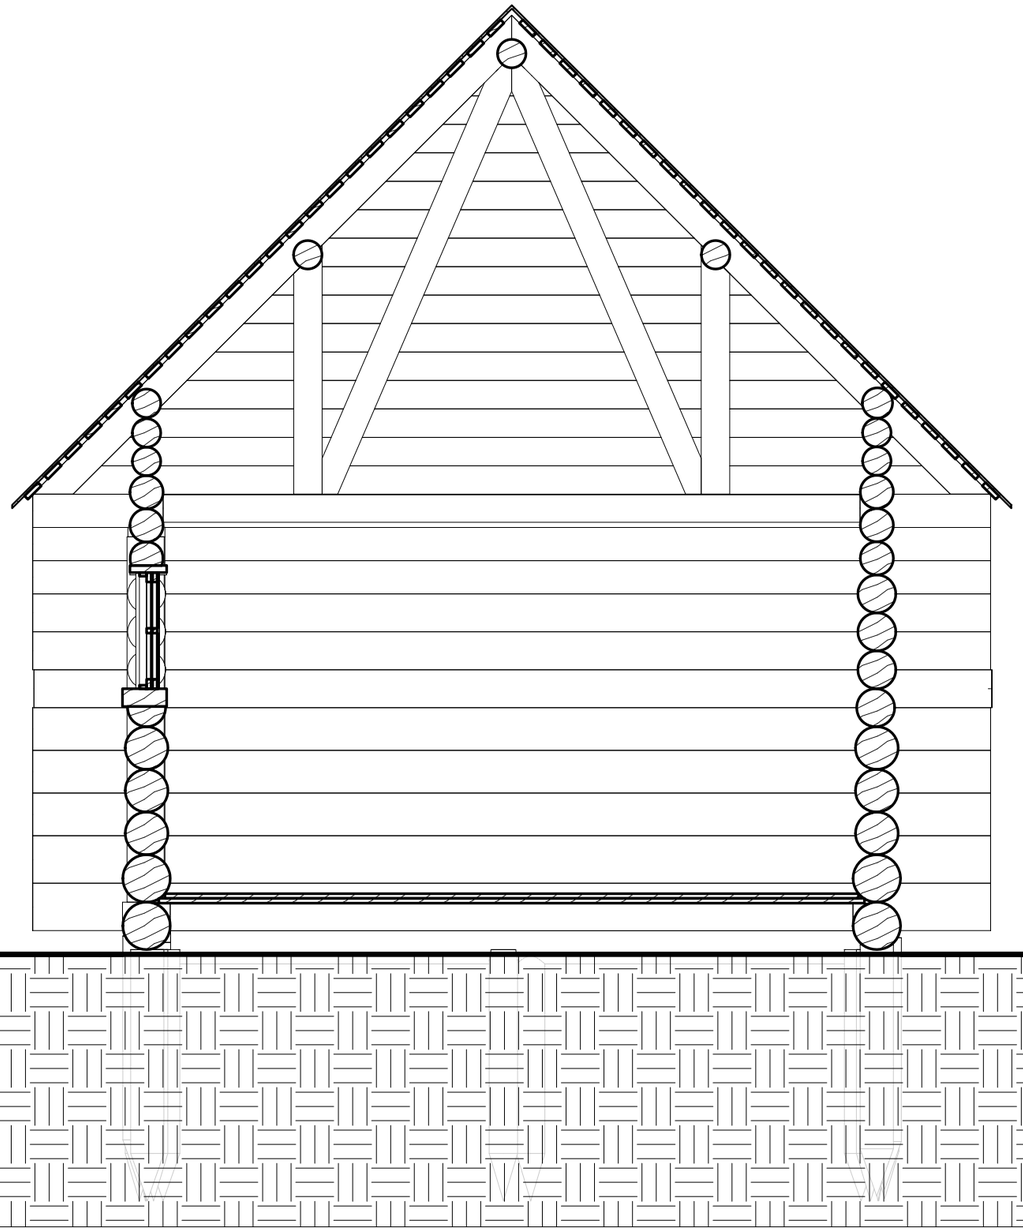

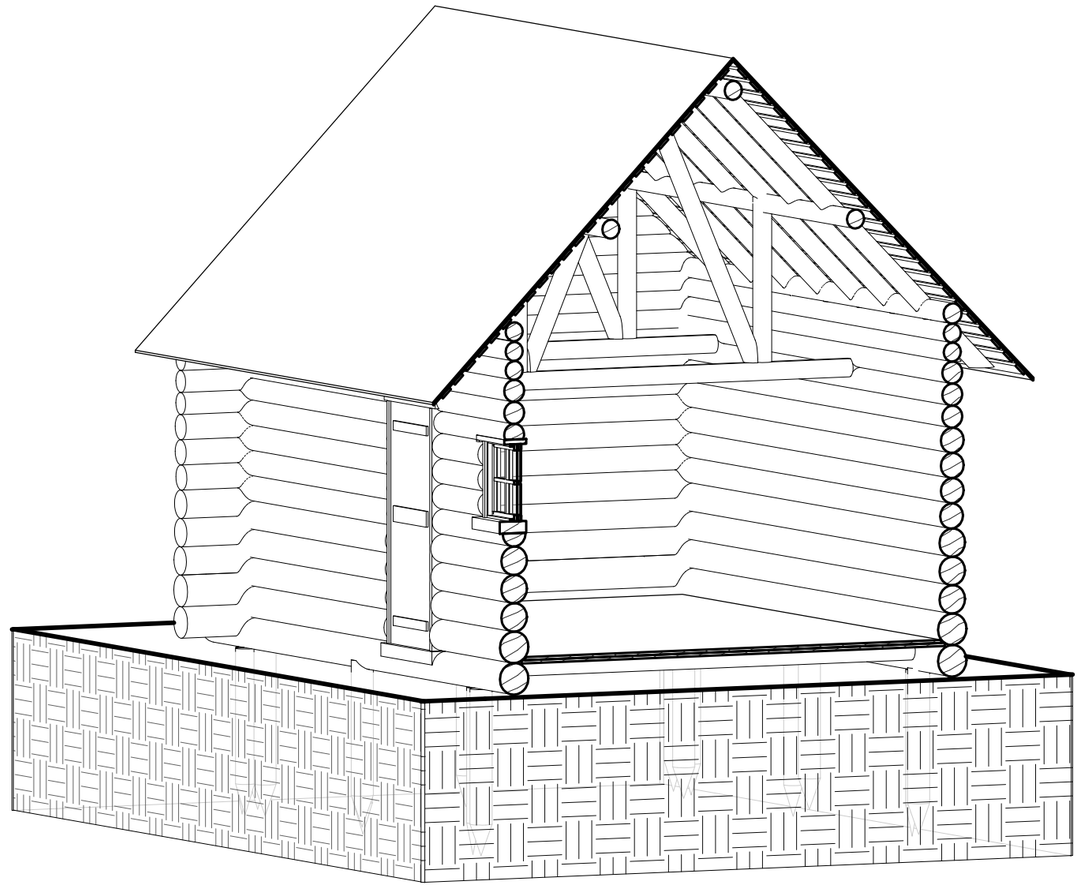

Carleton Immersive Media Studio

Carleton University
Visualization and Simulation Building,
Fourth Floor
1125 Colonel By Drive
Ottawa, ON, K1S5B6


t: 613 520 2600 x2867
f: 613 520 7841
info@cims.carleton.ca
www.cims.carleton.ca


Typical Saddle Notch Log Construction

Section 1

Project	CDMICA	A106
Date	8/6/2013	
Drawn by	A. Piwowar	Do not scale drawings.
Checked by	P. Akiki	Scale

8/6/2013 3:47:59 PM

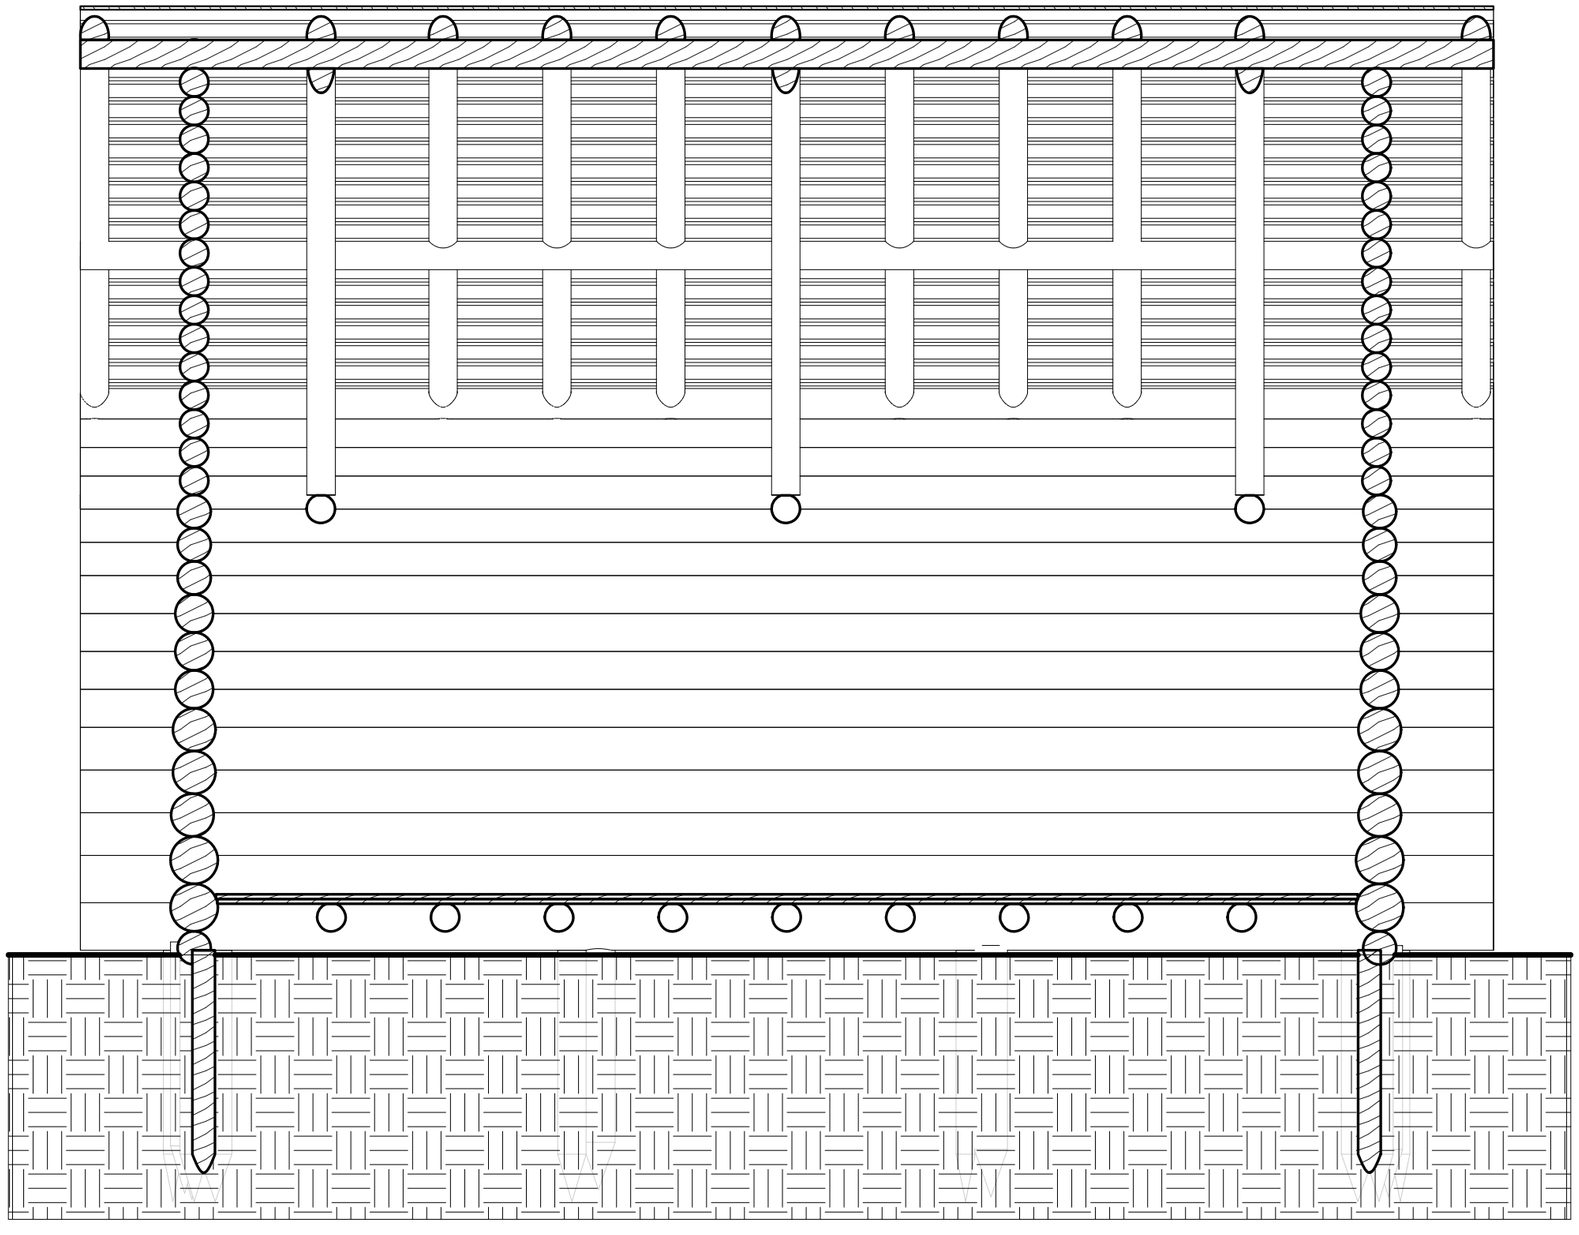

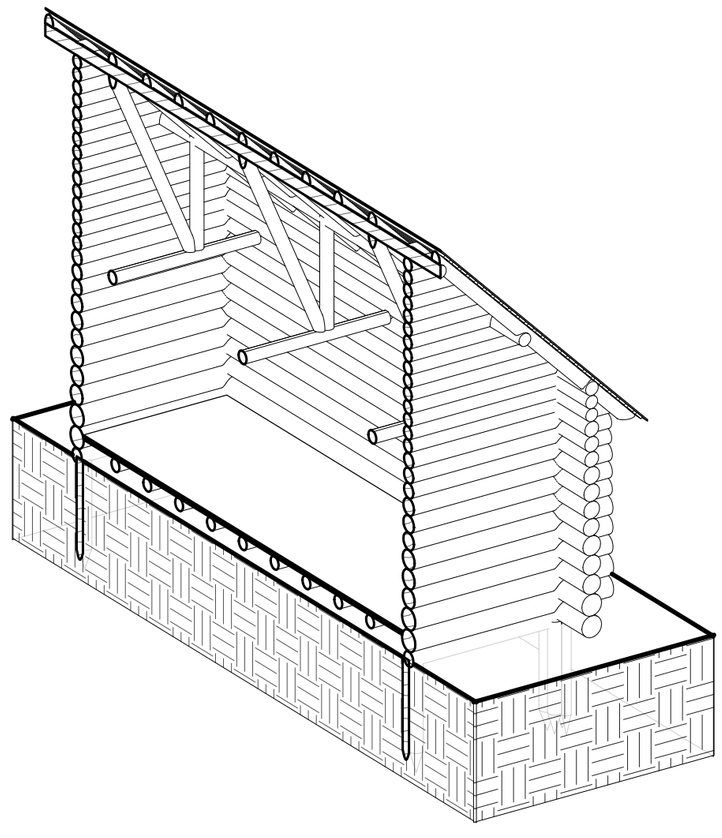

Carleton Immersive Media Studio

Carleton University
Visualization and Simulation Building,
Fourth Floor
1125 Colonel By Drive
Ottawa, ON, K1S5B6

t: 613 520 2600 x2867
f: 613 520 7841
info@cims.carleton.ca
www.cims.carleton.ca

Typical Saddle Notch Log Construction

Section 2


Project	CDMICA
Date	8/6/2013
Drawn by	A. Piwowar
Checked by	P. Akiki


A107

Do not scale drawings.

Scale

8/6/2013 3:48:01 PM

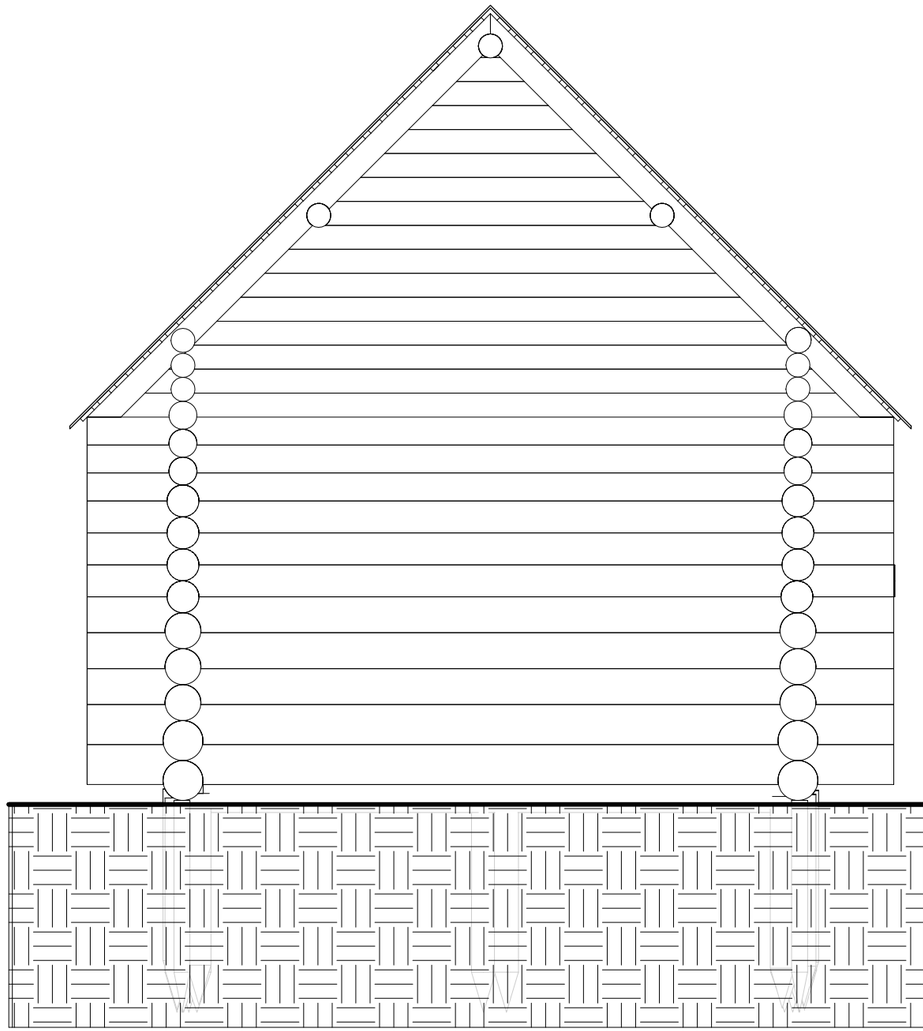

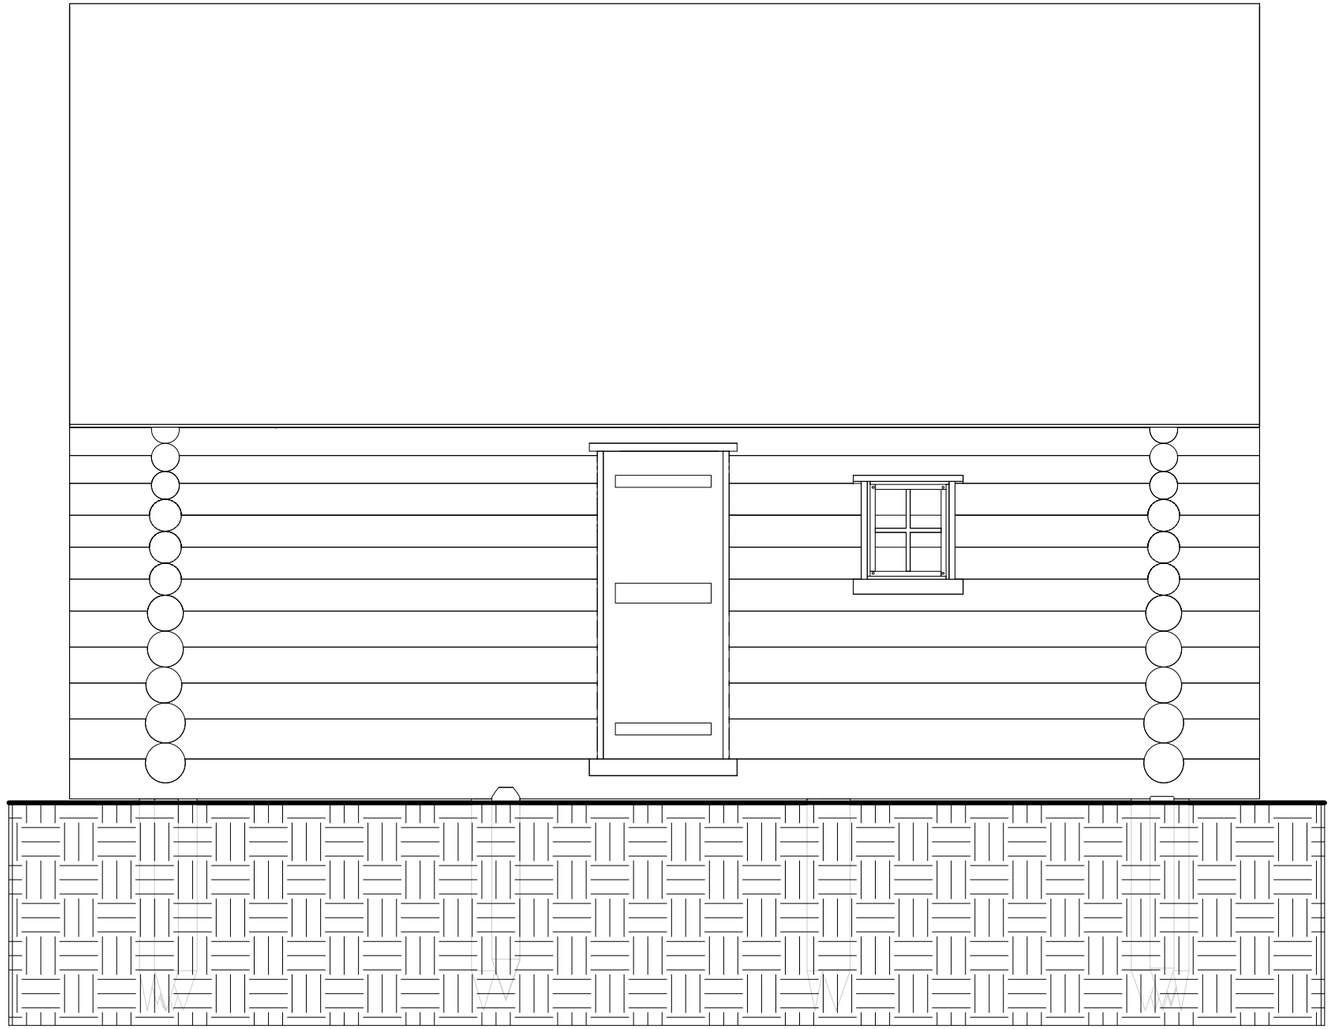

Carleton Immersive Media Studio

Carleton University
Visualization and Simulation Building,
Fourth Floor
1125 Colonel By Drive
Ottawa, ON, K1S5B6

t: 613 520 2600 x2867
f: 613 520 7841
info@cims.carleton.ca
www.cims.carleton.ca

Typical Saddle Notch Log Construction

Elevations 1 and 2

Project	CDMICA
Date	8/6/2013
Drawn by	A. Piwowar
Checked by	P. Akiki

A108

Do not scale drawings.

Scale

8/6/2013 3:49:56 PM