

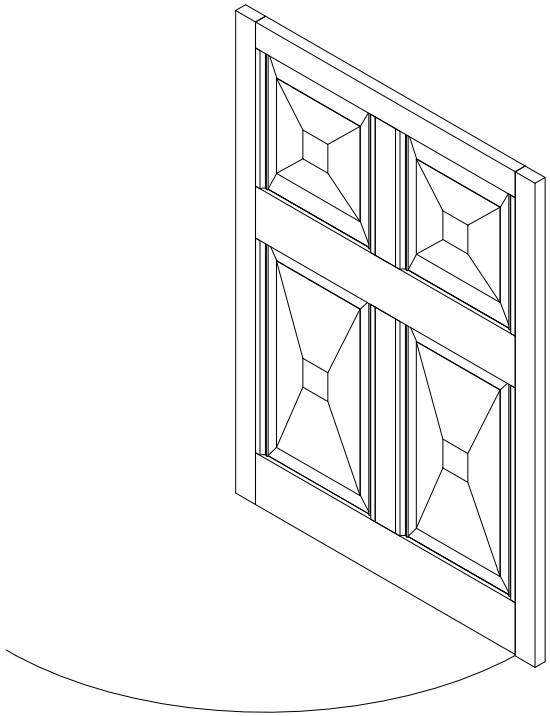


1 {3D}

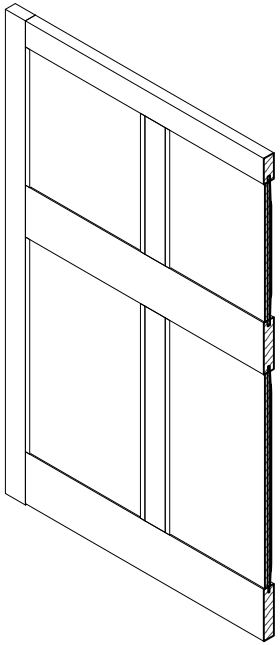

2 Axonometric Section

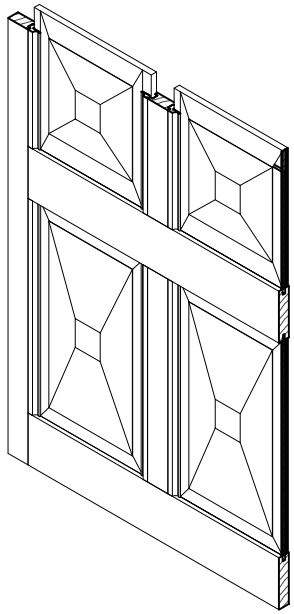

3 Axonometric Section2


Carleton Immersive Media Studio
Carleton University
Visualization and Simulation Building,
Fourth Floor
1125 Colonel By Drive
Ottawa, ON, K1S5B6
t: 613 520 2600 x2867
f: 613 520 7841
info@cims.carleton.ca
www.cims.carleton.ca

CDMICA

Axonometric- Raised sunk fielded panelled door

Project	CDMICA	A101
Date	Issue Date	
Drawn by	Pallavi Swaranjali	Do not scale drawings.
Checked by	Checker	Scale

6/8/2017 12:01:21 PM

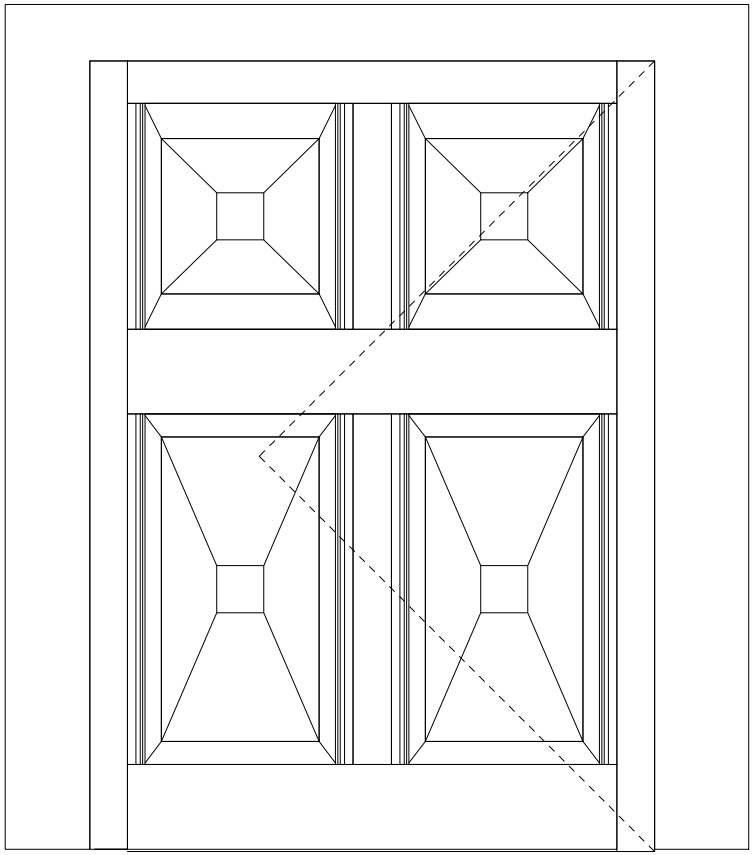

1 South
1" = 1'-0"

Carleton Immersive Media Studio

Carleton University
Visualization and Simulation Building,
Fourth Floor
1125 Colonel By Drive
Ottawa, ON, K1S5B6

t: 613 520 2600 x2867
f: 613 520 7841
info@cims.carleton.ca
www.cims.carleton.ca

CDMICA

Elevation- Raised sunk fielded panelled door


Project	CDMICA
Date	Issue Date
Drawn by	Pallavi Swaranjali
Checked by	Checker

A104

Do not scale drawings.

Scale 1" = 1'-0"

6/8/2017 12:05:19 PM

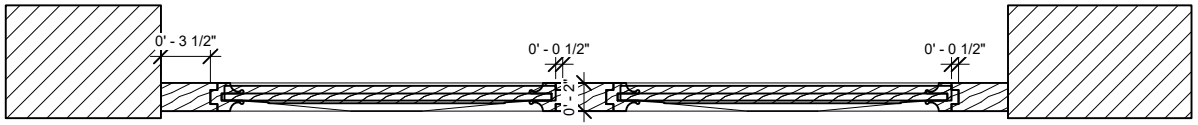

1 Plan

Carleton Immersive Media Studio

Carleton University
Visualization and Simulation Building,
Fourth Floor
1125 Colonel By Drive
Ottawa, ON, K1S5B6


t: 613 520 2600 x2867
f: 613 520 7841
info@cims.carleton.ca
www.cims.carleton.ca

CDMICA


Plan- Raised sunk fielded panelled door

Project	CDMICA	A102
Date	Issue Date	
Drawn by	Pallavi Swaranjali	Do not scale drawings.
Checked by	Checker	Scale

6/8/2017 12:01:34 PM

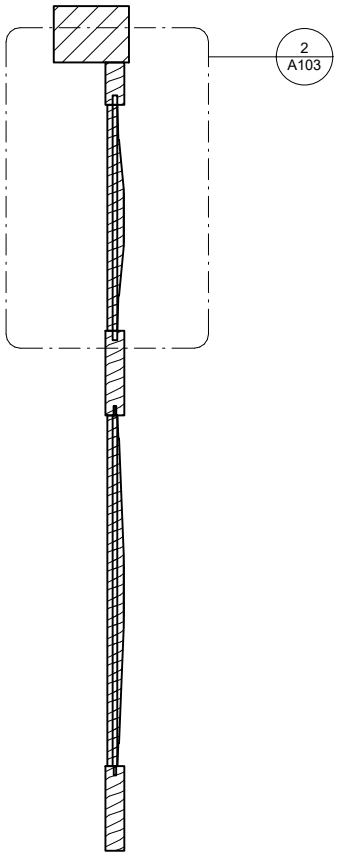

1 Section 1
1" = 1'-0"

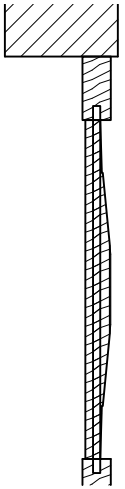

2 Top Section
1 1/2" = 1'-0"

Carleton Immersive Media Studio
Carleton University
Visualization and Simulation Building,
Fourth Floor
1125 Colonel By Drive
Ottawa, ON, K1S5B6
t: 613 520 2600 x2867
f: 613 520 7841
info@cims.carleton.ca
www.cims.carleton.ca

CDMICA

Section- Raised sunk fielded panelled door

Project	CDMICA
Date	Issue Date
Drawn by	Pallavi Swaranjali
Checked by	Checker

A103

Do not scale drawings.

Scale As indicated

6/8/2017 12:06:01 PM