
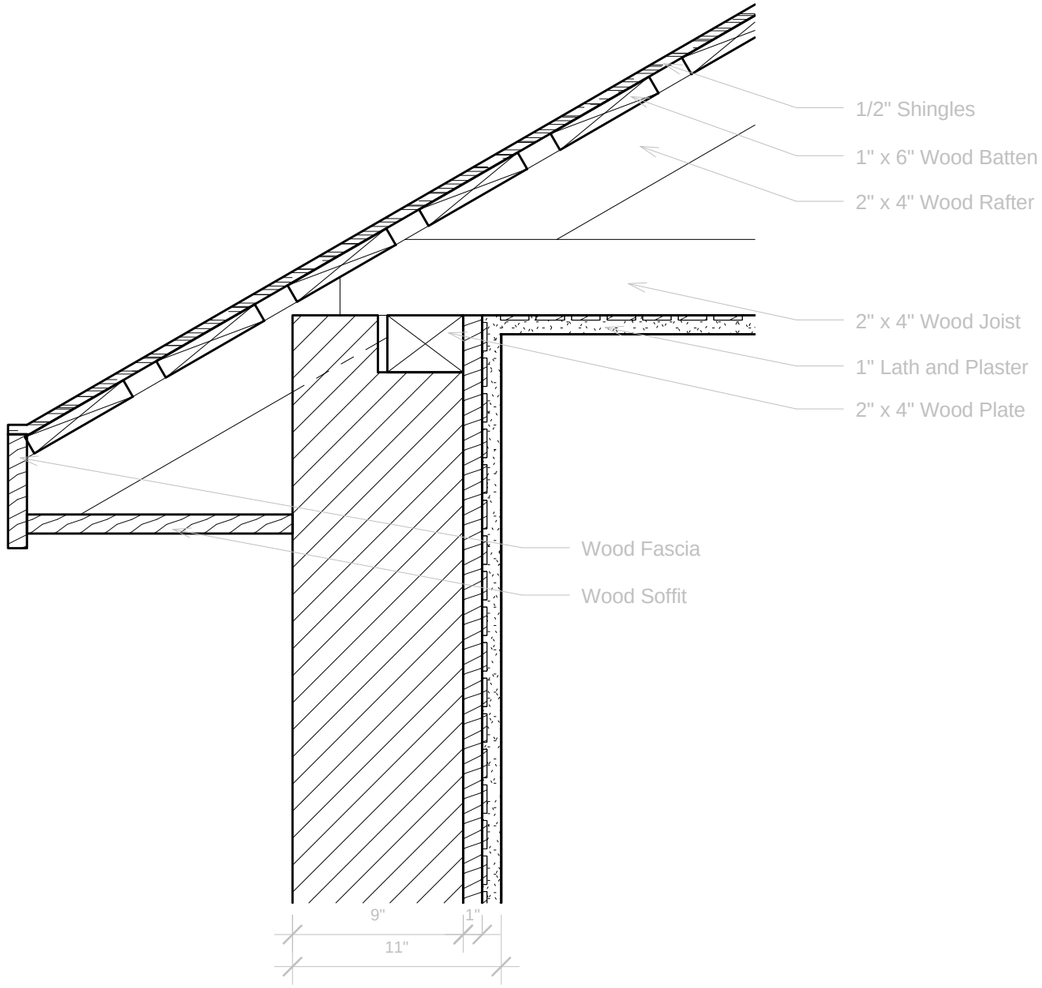


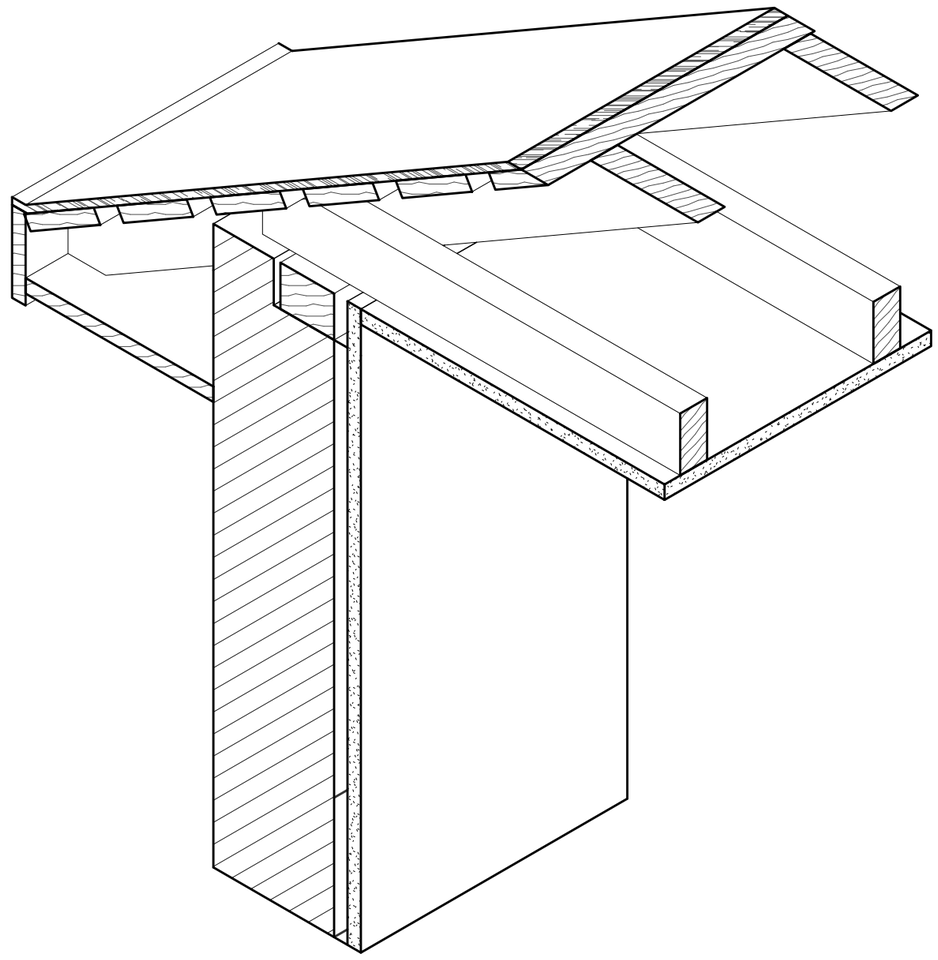

Carleton Immersive Media Studio

Carleton University
Visualization and Simulation Building,
Fourth Floor
1125 Colonel By Drive
Ottawa, ON, K1S5B6

t: 613 520 2600 x2867
f: 613 520 7841
info@cims.carleton.ca

9" English Bond Solid Brick Wall

Wall Plate


Project number	CDMICA
Date	16/07/2013
Drawn by	J. Rafeiro
Checked by	Checker


A101

Accuracy ± 1", Do not scale drawings.

Scale 1 1/2" = 1'-0"

06/08/2013 2:20:08 PM

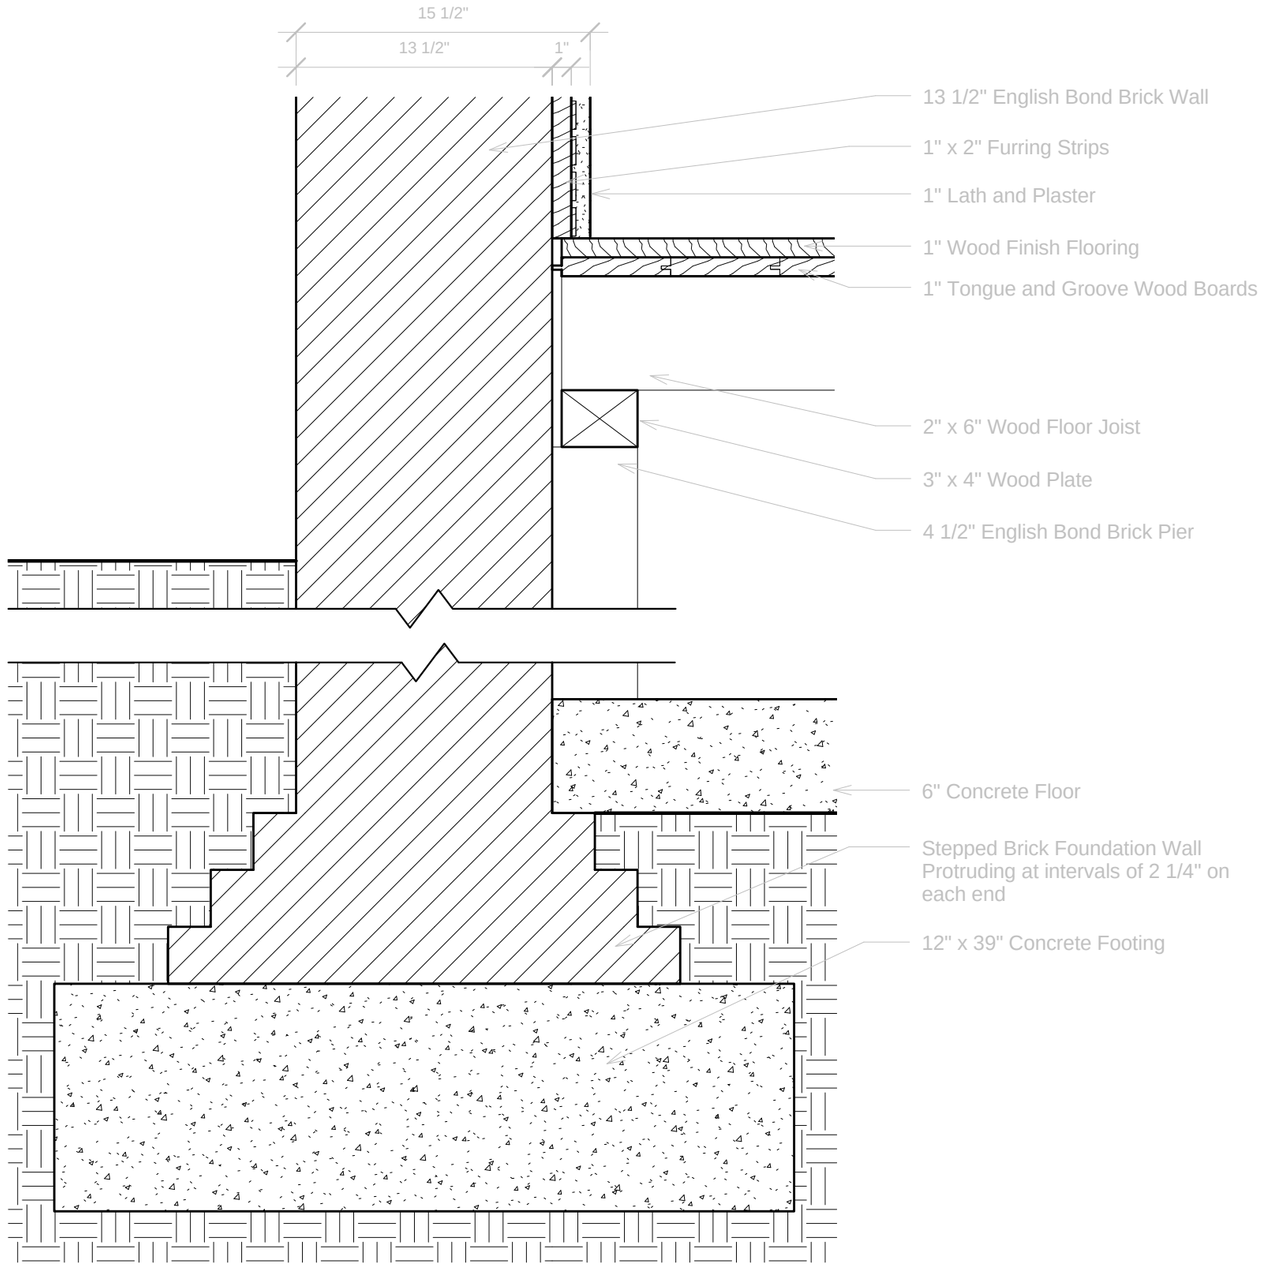

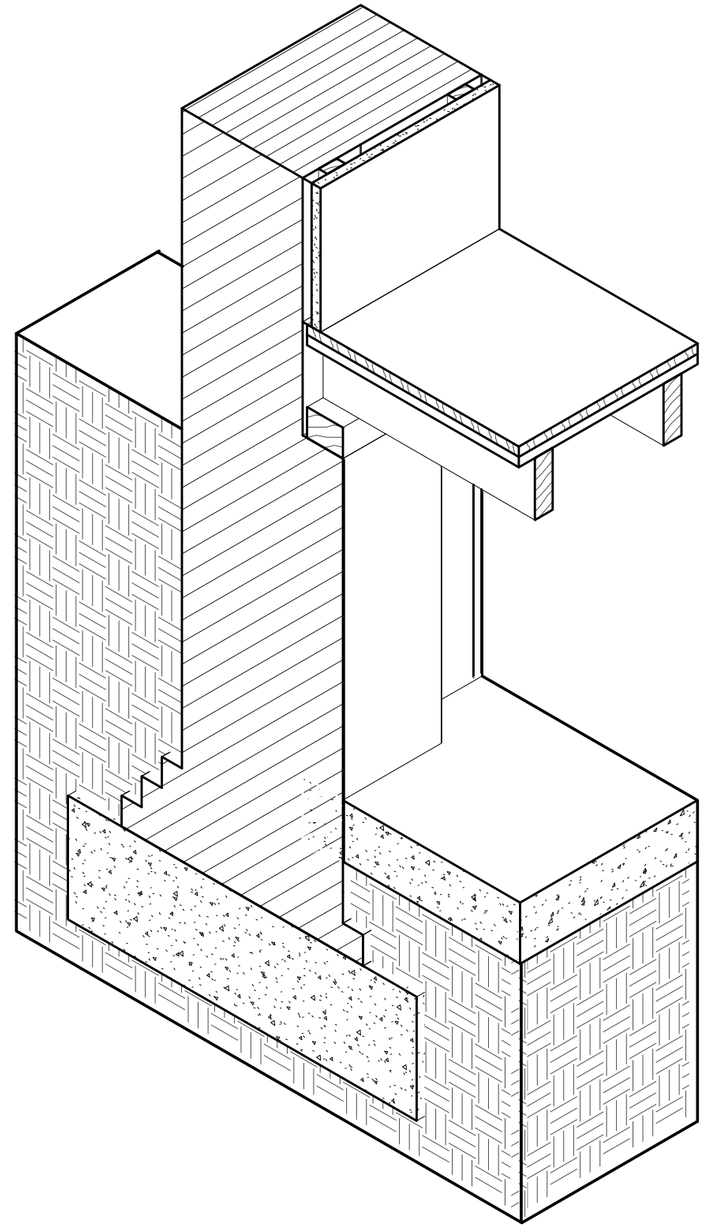

Carleton Immersive Media Studio

Carleton University
Visualization and Simulation
Building,
Fourth Floor
1125 Colonel By Drive
Ottawa, ON, K1S5B6

t: 613 520 2600 x2867
f: 613 520 7841
info@cims.carleton.ca

9" English Bond Solid Brick Wall

Sill Plate


Project number	CDMICA
Date	16/07/2013
Drawn by	J. Rafeiro
Checked by	Checker


A102

Accuracy ± 1", Do not scale drawings.

Scale 1 1/2" = 1'-0"

06/08/2013 2:20:11 PM

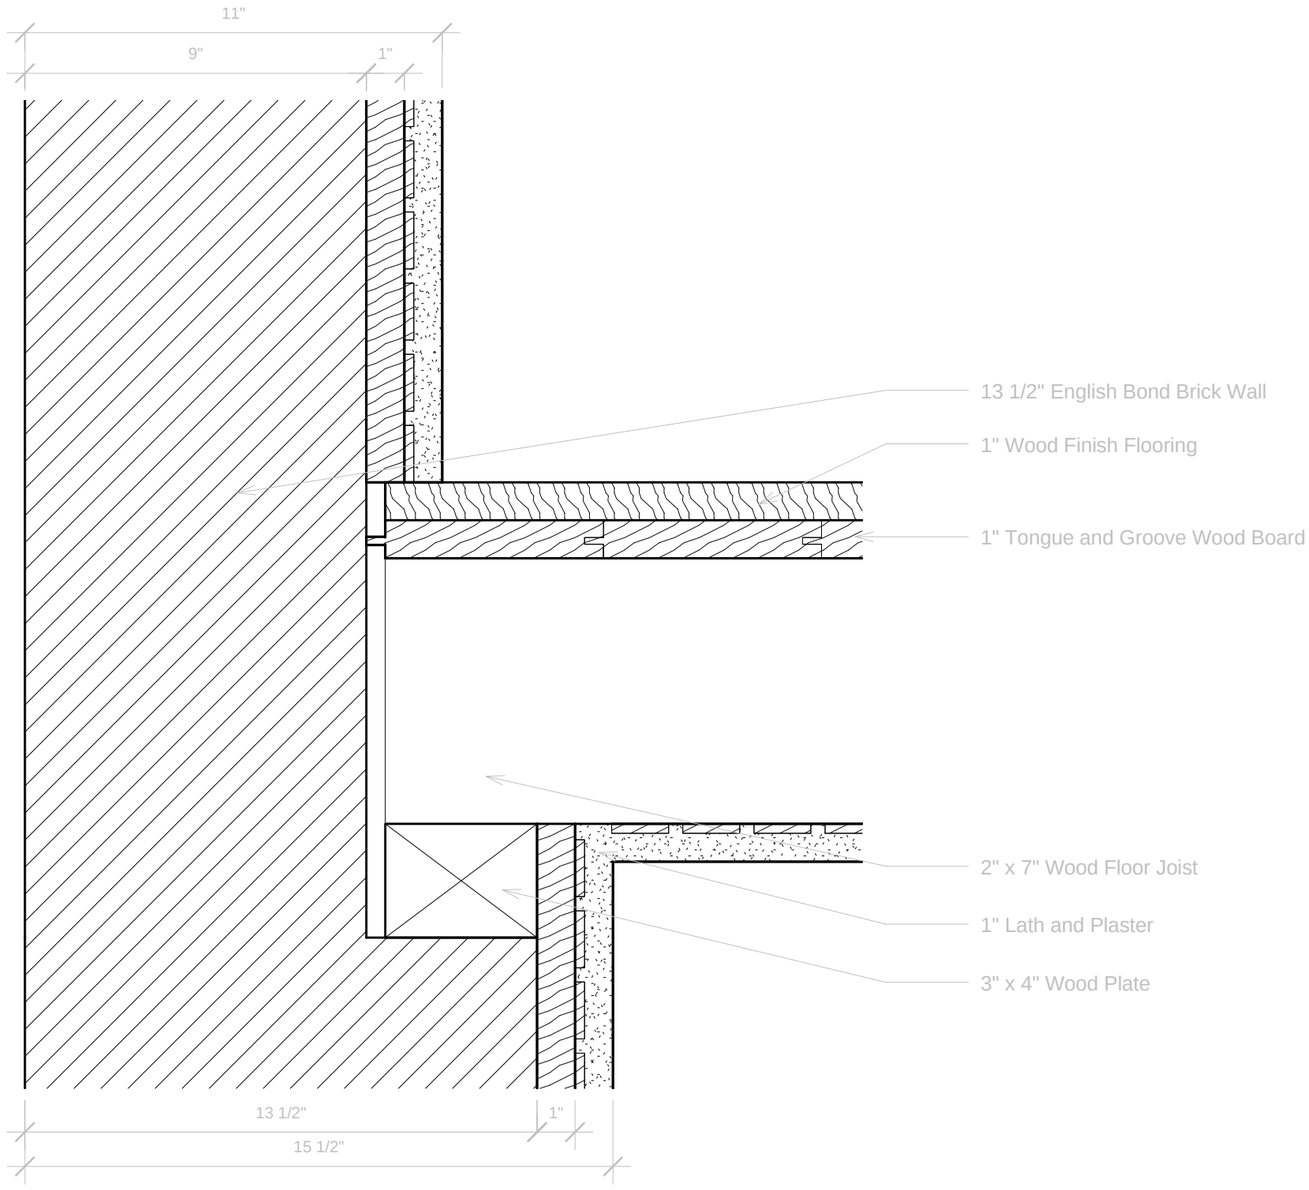

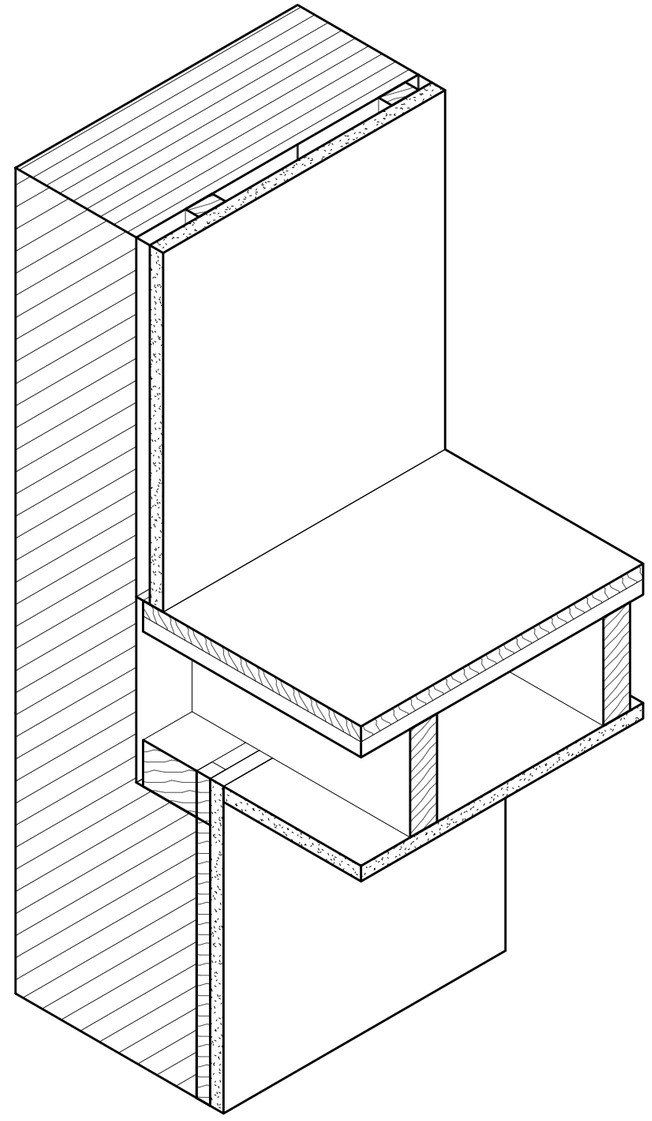

Carleton Immersive Media Studio

Carleton University
Visualization and Simulation Building,
Fourth Floor
1125 Colonel By Drive
Ottawa, ON, K1S5B6

t: 613 520 2600 x2867
f: 613 520 7841
info@cims.carleton.ca

9" English Bond Solid Brick Wall

Wall Sill Level 2


Project number	CDMICA
Date	16/07/2013
Drawn by	Author
Checked by	Checker


A103

Accuracy ± 1", Do not scale drawings.

Scale 3" = 1'-0"

06/08/2013 2:20:17 PM

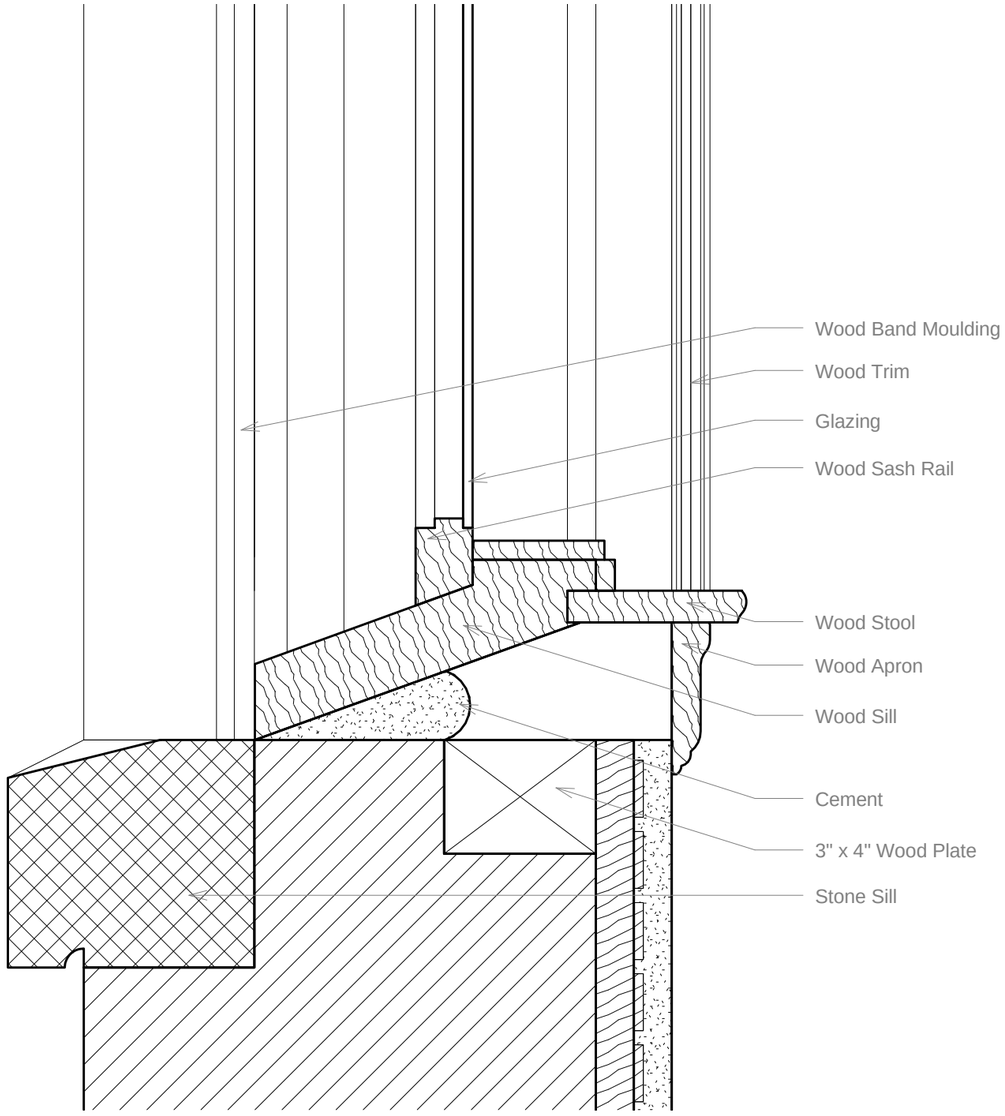

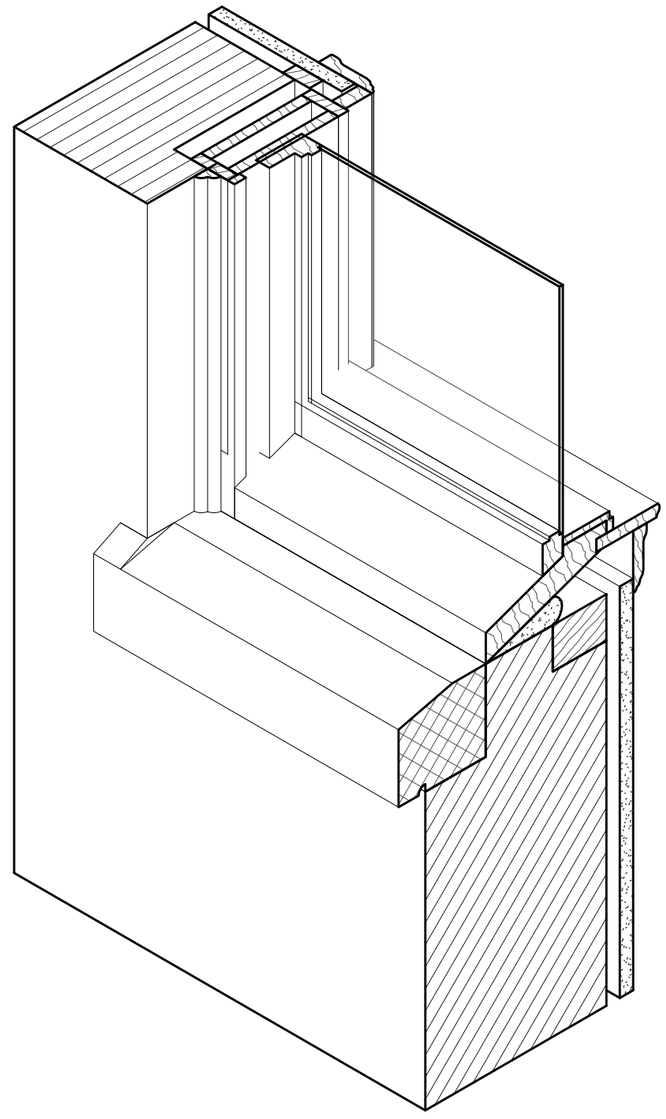

Carleton Immersive Media Studio

Carleton University
Visualization and Simulation Building,
Fourth Floor
1125 Colonel By Drive
Ottawa, ON, K1S5B6

t: 613 520 2600 x2867
f: 613 520 7841
info@cims.carleton.ca

9" English Bond Solid Brick Wall

Window Sill


Project number	CDMICA
Date	16/07/2013
Drawn by	J. Rafeiro
Checked by	Checker


A104

Accuracy ± 1", Do not scale drawings.

Scale 3" = 1'-0"

06/08/2013 2:20:19 PM

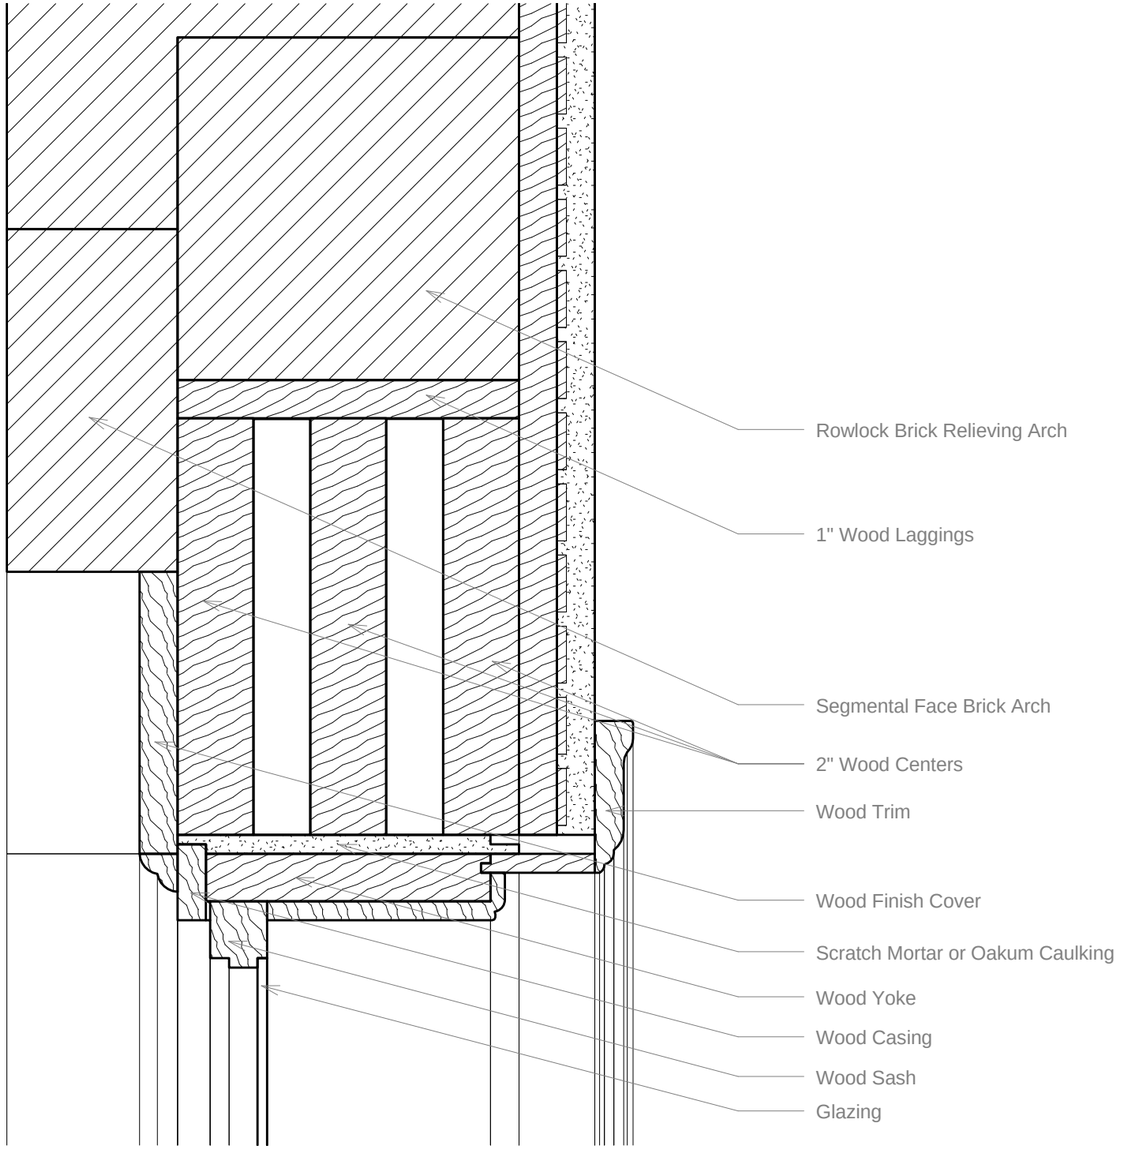

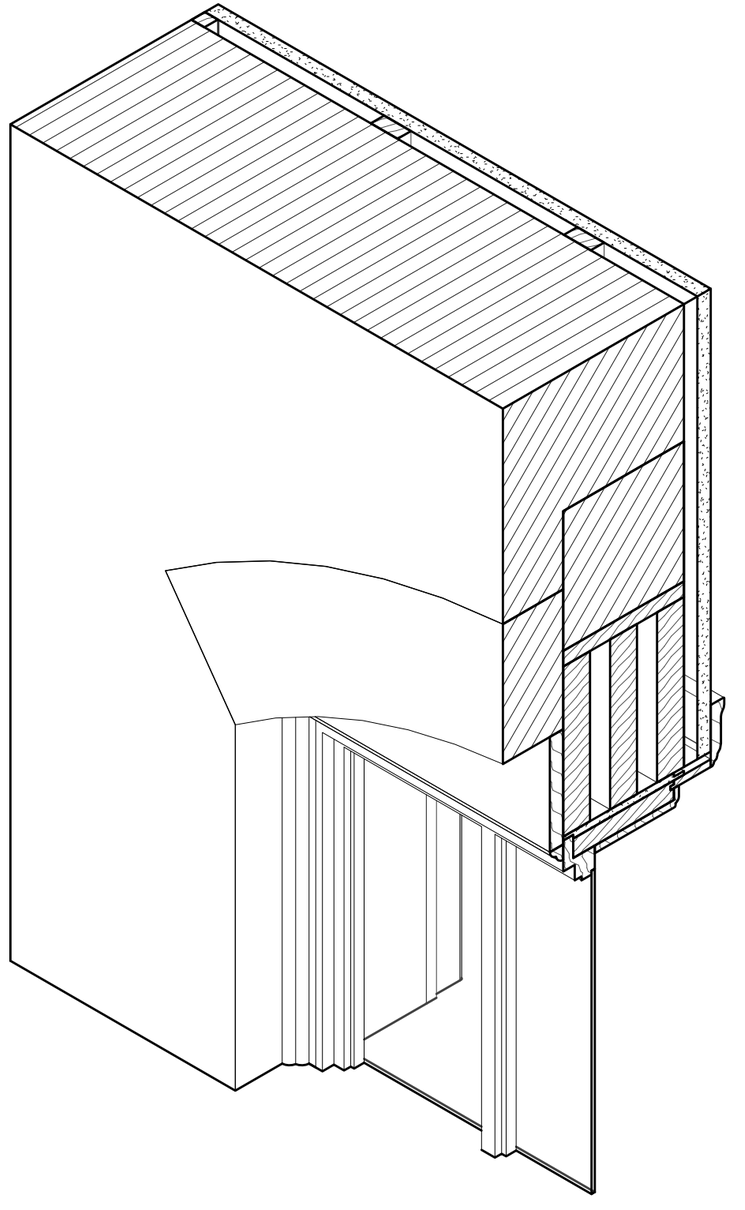

Carleton Immersive Media Studio

Carleton University
Visualization and Simulation
Building,
Fourth Floor
1125 Colonel By Drive
Ottawa, ON, K1S5B6

t: 613 520 2600 x2867
f: 613 520 7841
info@cims.carleton.ca

9" English Bond Solid Brick Wall

Window Lintel


Project number	CDMICA
Date	16/07/2013
Drawn by	J. Rafeiro
Checked by	Checker

A105

Accuracy ± 1", Do not scale drawings.

Scale 3" = 1'-0"

06/08/2013 2:20:22 PM

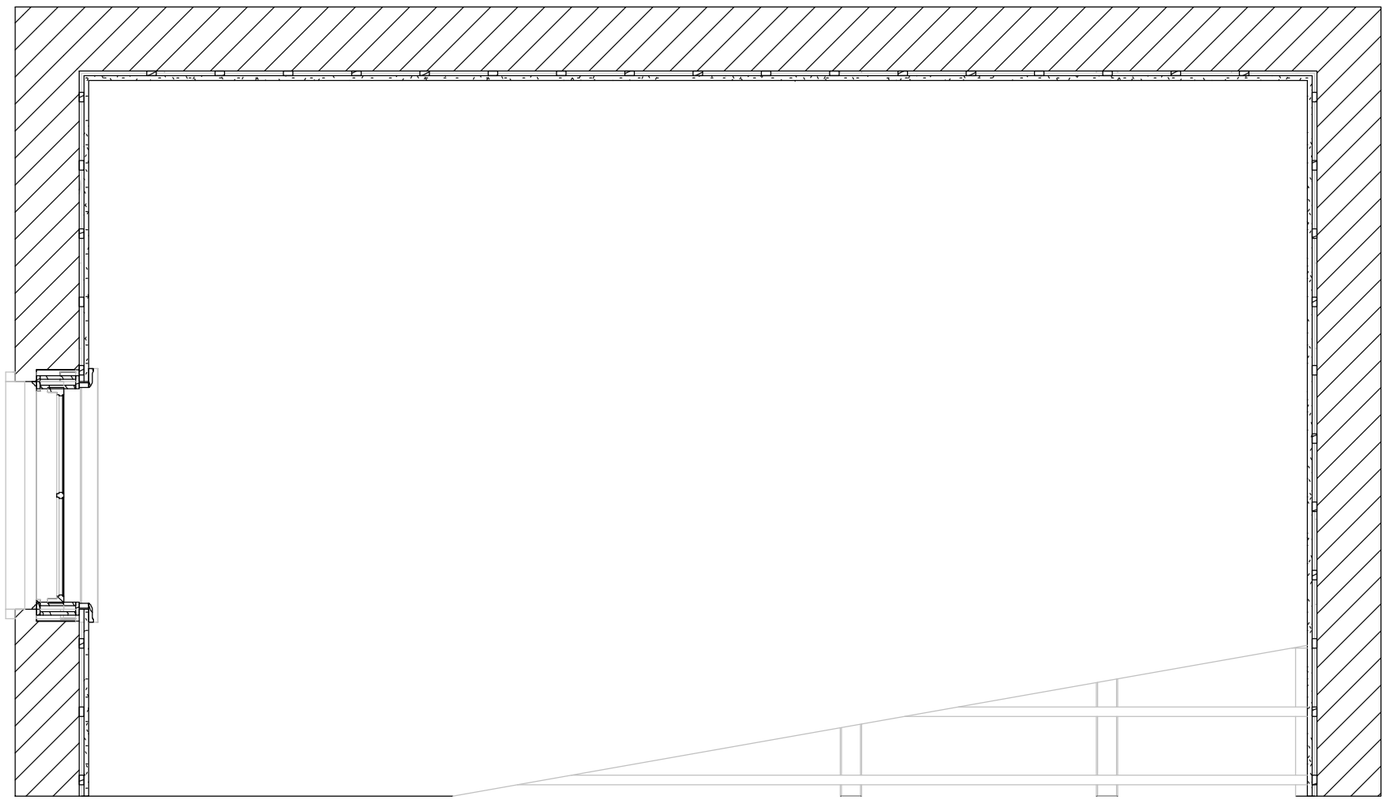

Carleton Immersive Media Studio

Carleton University
Visualization and Simulation Building,
Fourth Floor
1125 Colonel By Drive
Ottawa, ON, K1S5B6

t: 613 520 2600 x2867
f: 613 520 7841
info@cims.carleton.ca

9" English Bond Solid Brick Wall

Plan


Project number	CDMICA
Date	16/07/2013
Drawn by	J. Rafeiro
Checked by	Checker


A106

Accuracy ± 1", Do not scale drawings.

Scale

06/08/2013 2:20:25 PM

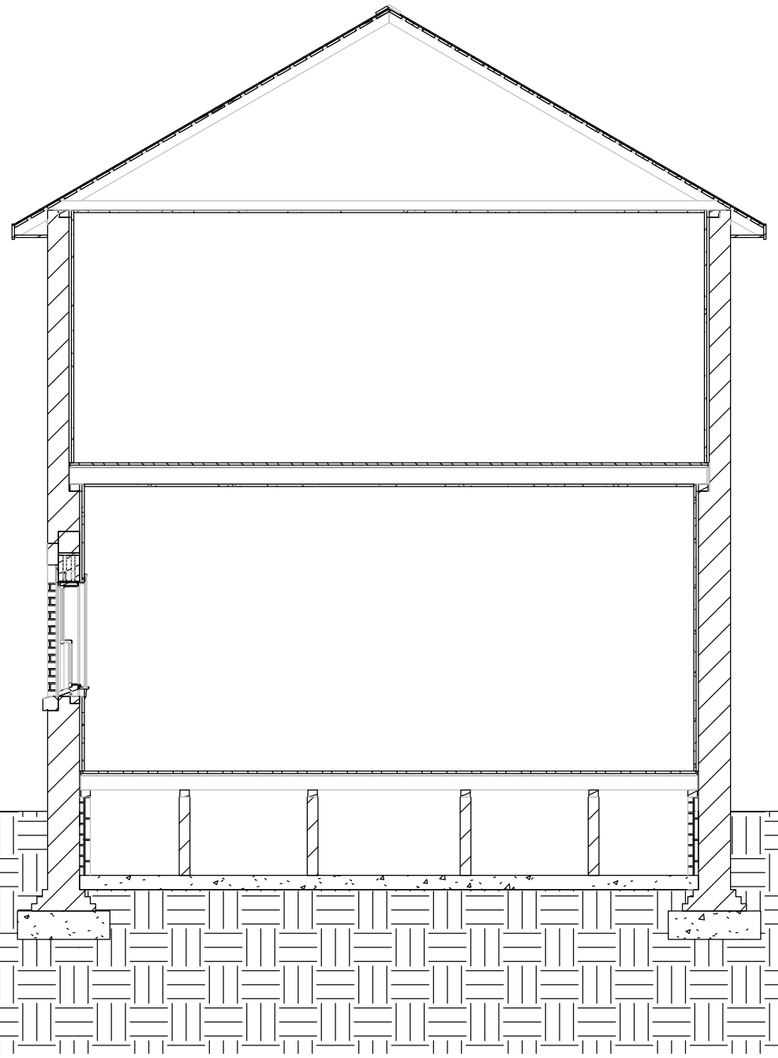

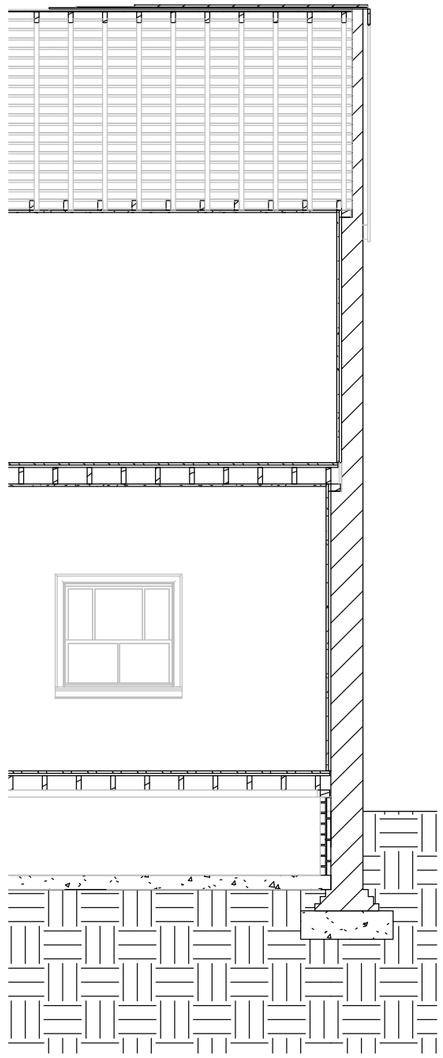

Carleton Immersive Media Studio

Carleton University
Visualization and Simulation Building,
Fourth Floor
1125 Colonel By Drive
Ottawa, ON, K1S5B6

t: 613 520 2600 x2867
f: 613 520 7841
info@cims.carleton.ca

9" English Bond Solid Brick Wall

Sections


Project number	CDMICA
Date	16/07/2013
Drawn by	J. Rafeiro
Checked by	Checker


A107

Accuracy ± 1", Do not scale drawings.

Scale 3/16" = 1'-0"

06/08/2013 2:20:29 PM

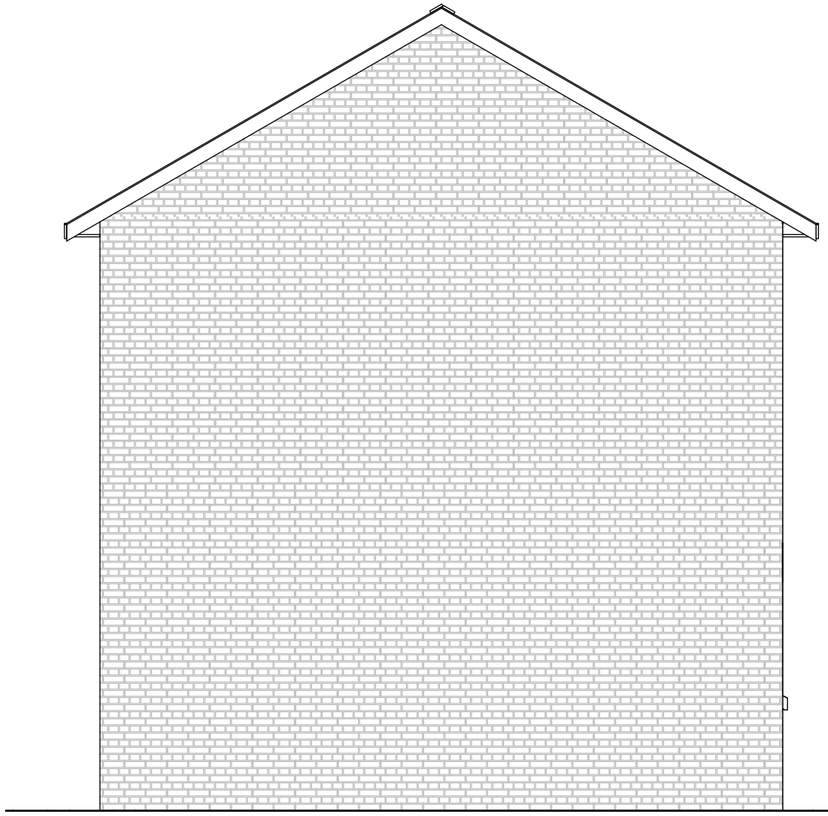

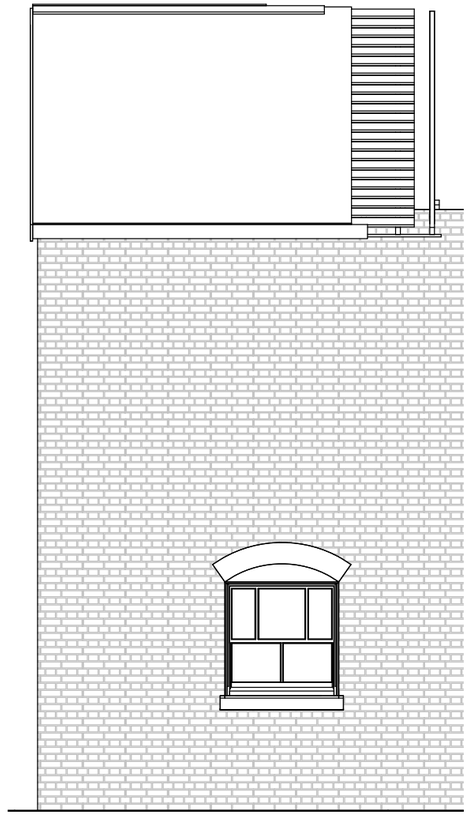

Carleton Immersive Media Studio

Carleton University
Visualization and Simulation Building,
Fourth Floor
1125 Colonel By Drive
Ottawa, ON, K1S5B6

t: 613 520 2600 x2867
f: 613 520 7841
info@cims.carleton.ca

9" English Bond Solid Brick Wall

Elevations

Project number	CDMICA
Date	16/07/2013
Drawn by	J. Rafeiro
Checked by	Checker

A108

Accuracy ± 1", Do not scale drawings.

Scale 3/16" = 1'-0"

06/08/2013 2:20:34 PM