
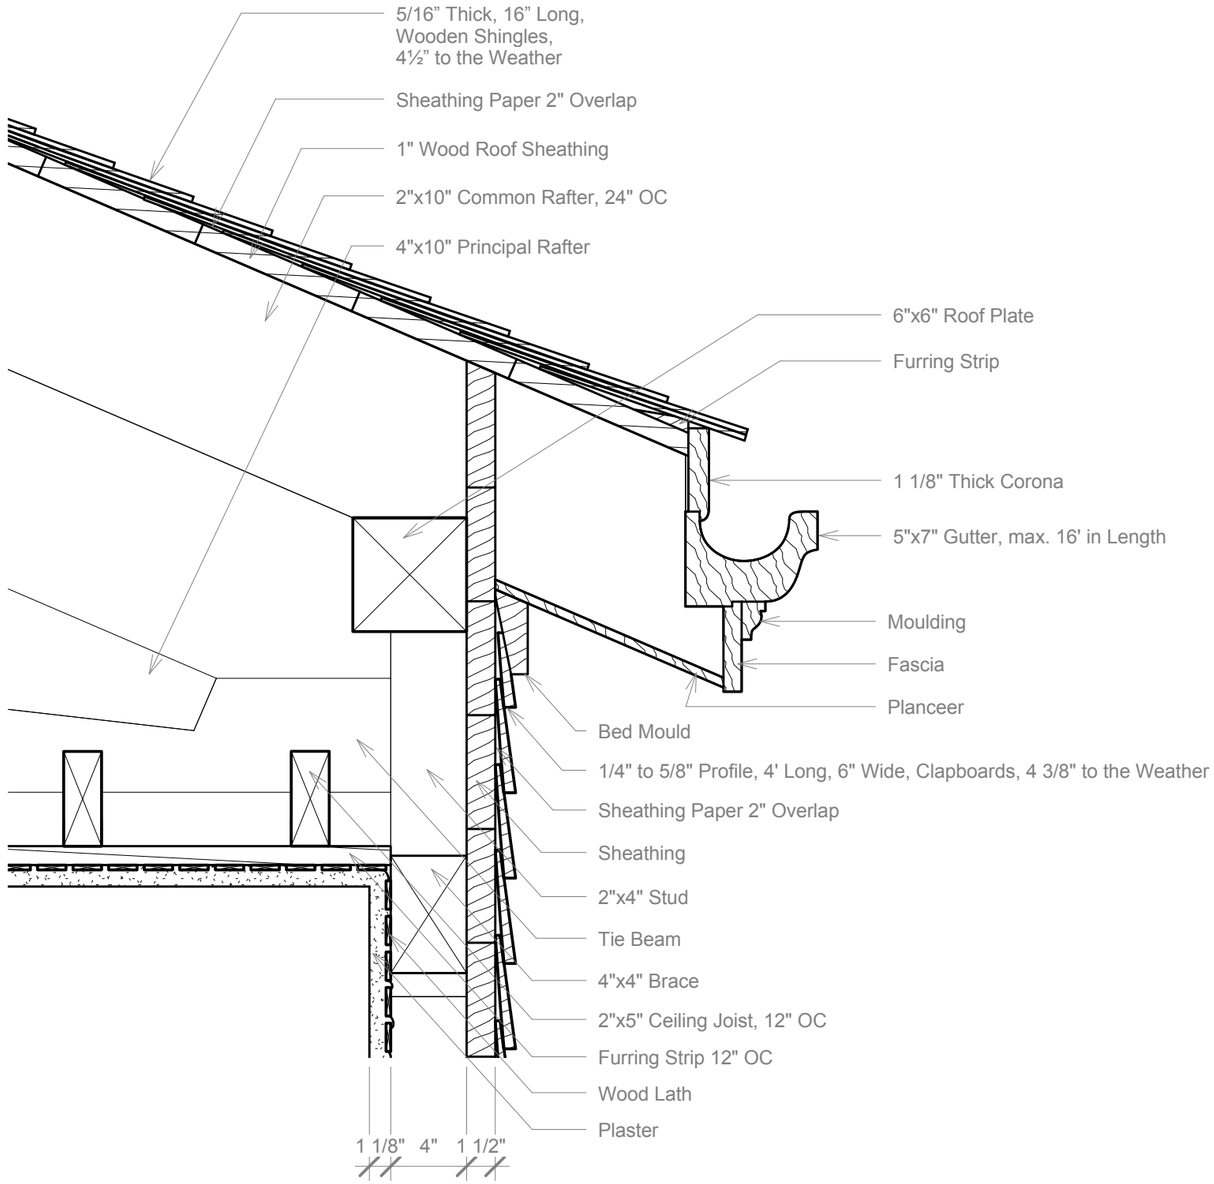


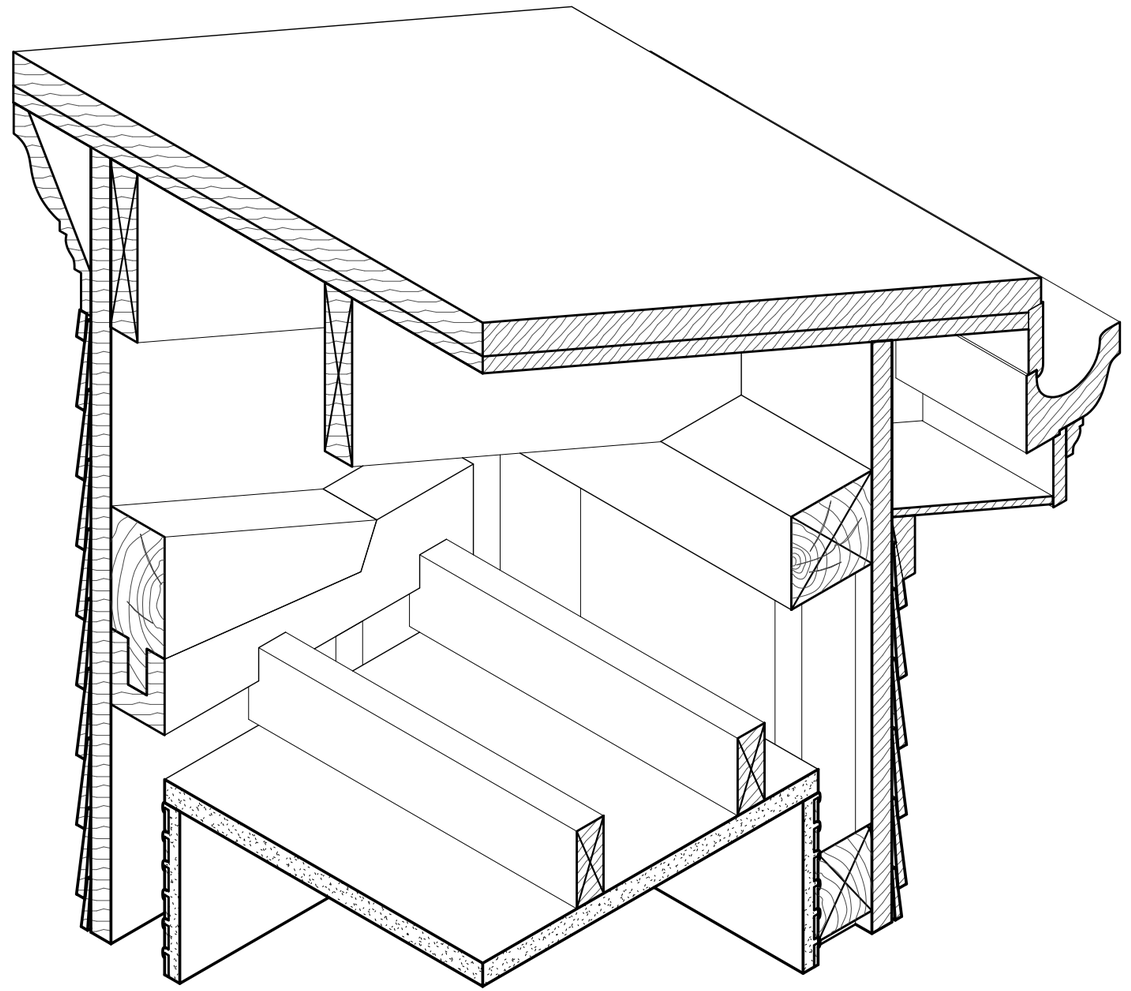

Carleton Immersive Media Studio

Carleton University
Visualization and Simulation Building,
Fourth Floor
1125 Colonel By Drive
Ottawa, ON, K1S5B6

t: 613 520 2600 x2867
f: 613 520 7841
info@cims.carleton.ca
www.cims.carleton.ca

Typical Timber Construction

Section Detail - Wall Plate


Project	CDMICA
Date	31/07/2013
Drawn by	P. Akiki
Checked by	A. Piwowar


1

Do not scale drawings.

Scale 1 1/2" = 1'-0"

7/31/2013 4:03:35 PM

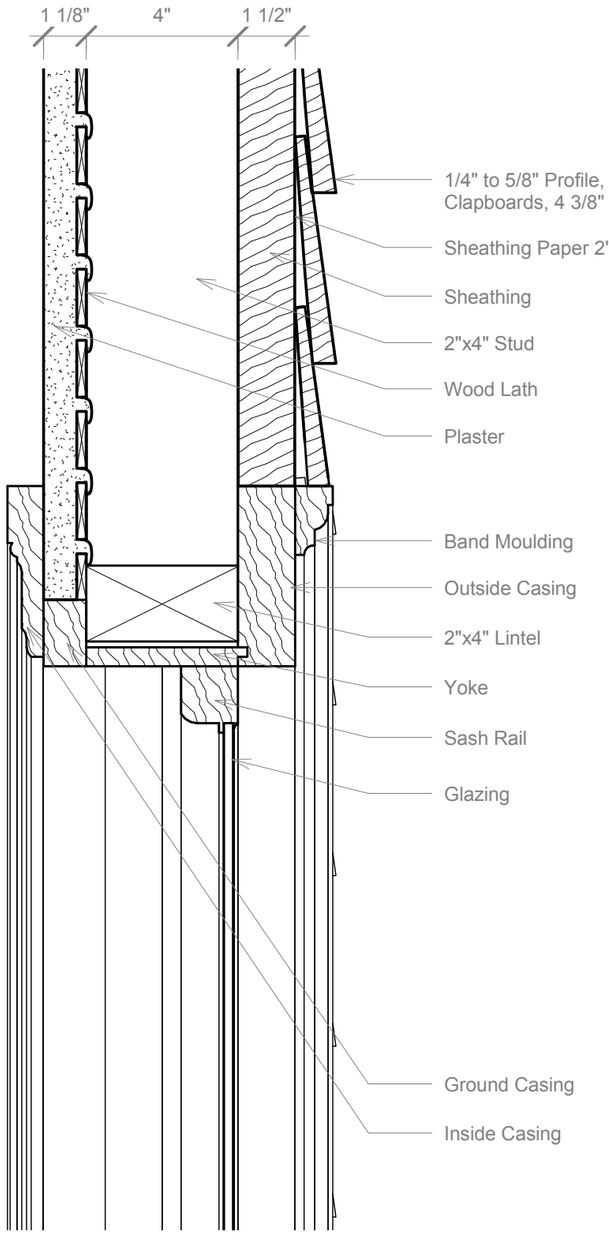

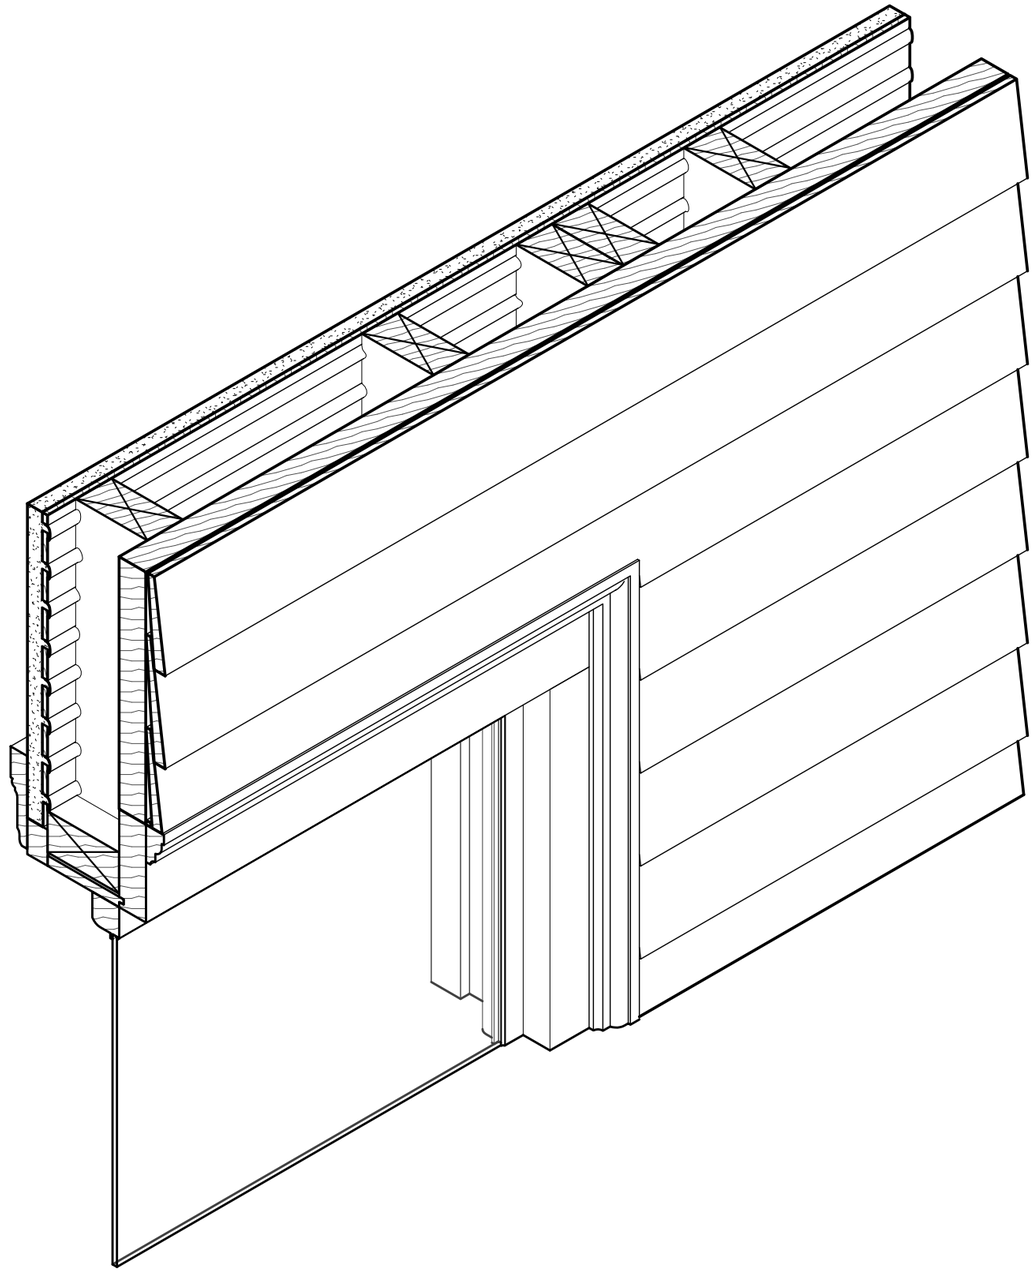

Carleton Immersive Media Studio

Carleton University
Visualization and Simulation Building,
Fourth Floor
1125 Colonel By Drive
Ottawa, ON, K1S5B6

t: 613 520 2600 x2867
f: 613 520 7841
info@cims.carleton.ca
www.cims.carleton.ca

Typical Timber Construction

Section Detail - Window Frame


Project	CDMICA
Date	31/07/2013
Drawn by	P. Akiki
Checked by	A. Piwowar

2


Do not scale drawings.

Scale 3" = 1'-0"


01/08/2013 10:08:38 AM

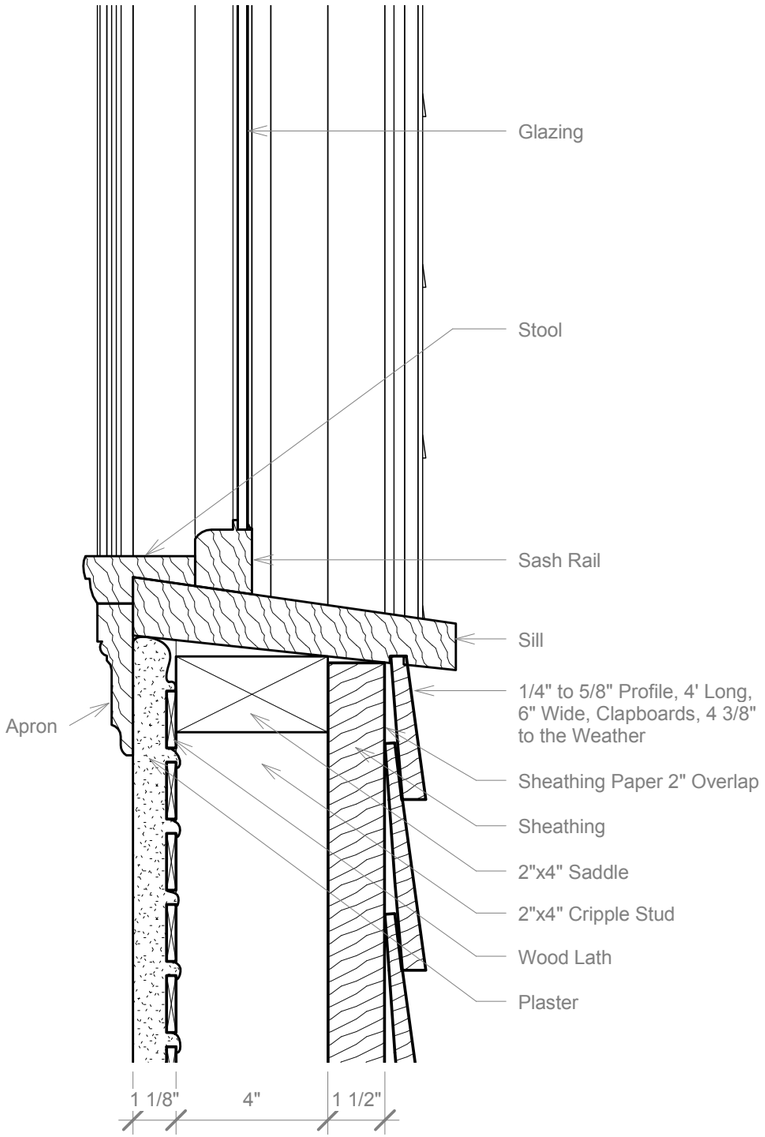

1 Section_Window Sill to Wall
3" = 1'-0"

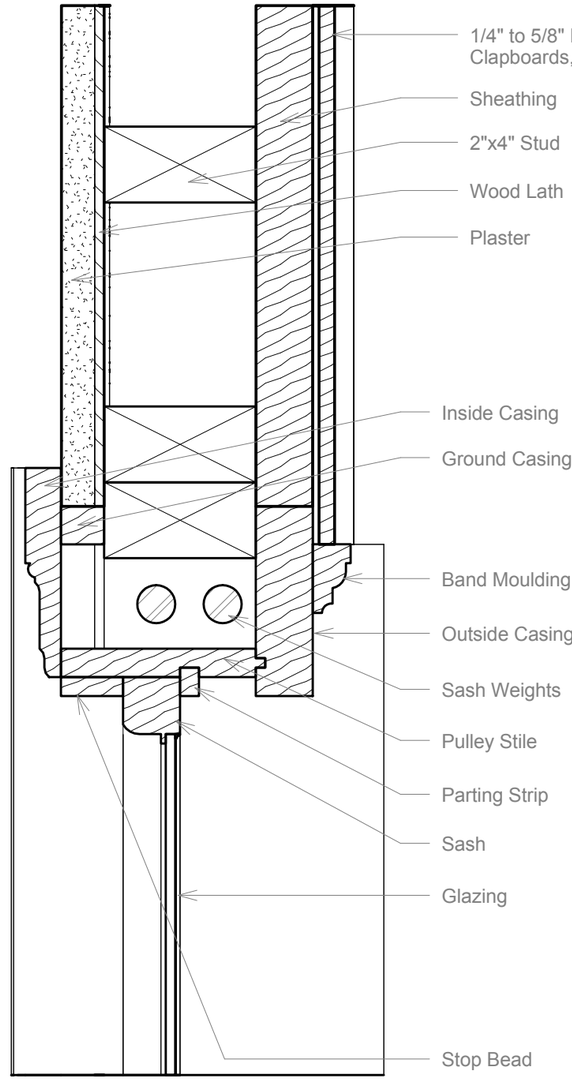

2 Plan_Window Jamb

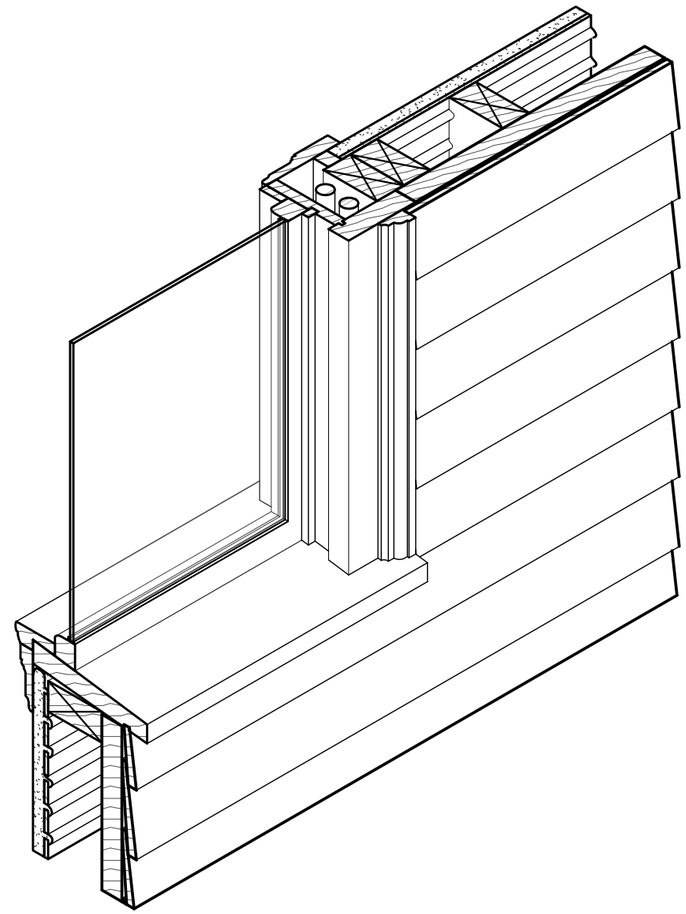

3 Axonometric_Window Sill to Wall


Carleton Immersive Media Studio
Carleton University
Visualization and Simulation Building,
Fourth Floor
1125 Colonel By Drive
Ottawa, ON, K1S5B6
t: 613 520 2600 x2867
f: 613 520 7841
info@cims.carleton.ca
www.cims.carleton.ca


Typical Timber Construction

Detail - Window Sill

Project	CDMICA	3	
Date	31/07/2013		
Drawn by	P. Akiki	Do not scale drawings.	
Checked by	A. Piwowar	Scale	3" = 1'-0"

01/08/2013 10:09:30 AM

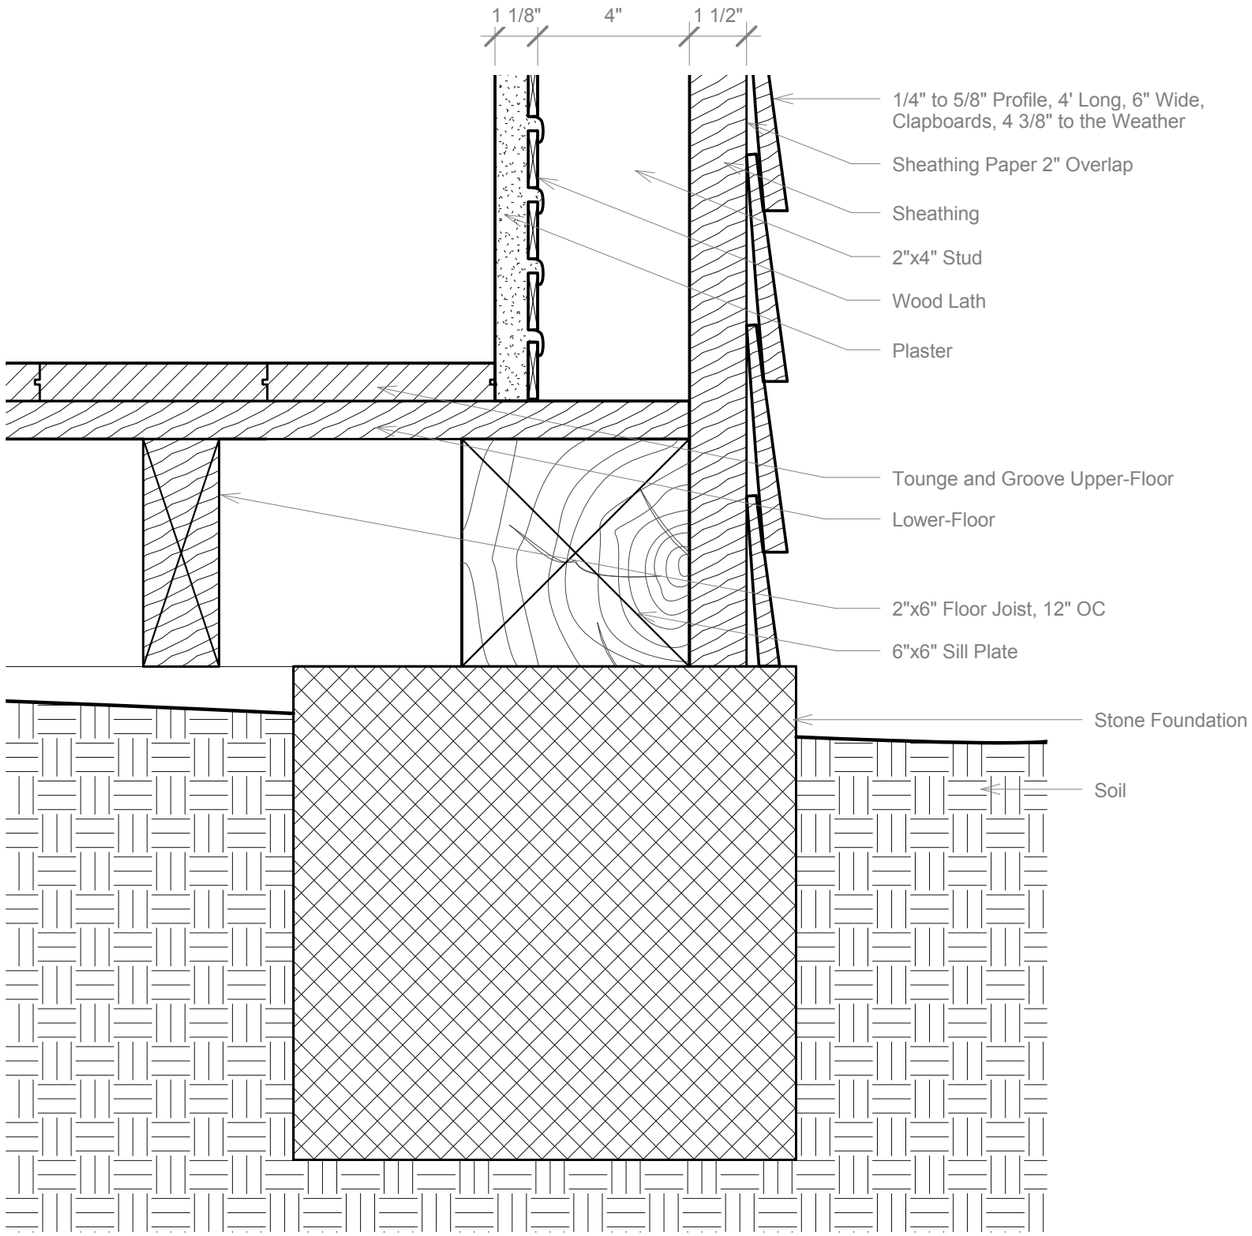

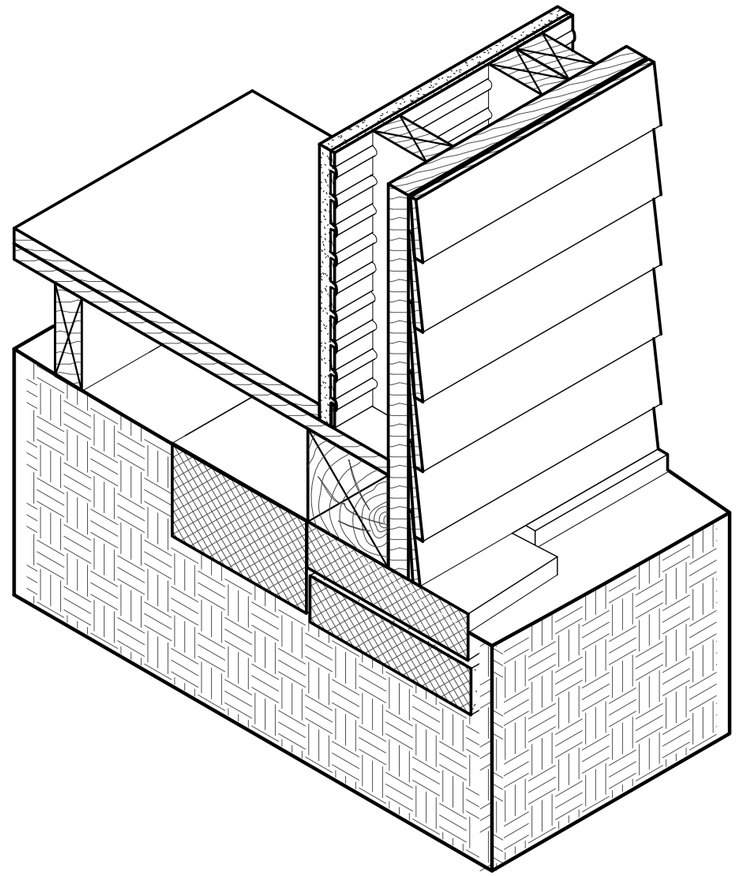

Carleton Immersive Media Studio

Carleton University
Visualization and Simulation Building,
Fourth Floor
1125 Colonel By Drive
Ottawa, ON, K1S5B6

t: 613 520 2600 x2867
f: 613 520 7841
info@cims.carleton.ca
www.cims.carleton.ca

Typical Timber Construction

Section Detail - Foundation


Project	CDMICA
Date	31/07/2013
Drawn by	P. Akiki
Checked by	A. Piwowar

4


Do not scale drawings.

Scale 3" = 1'-0"


01/08/2013 10:09:49 AM

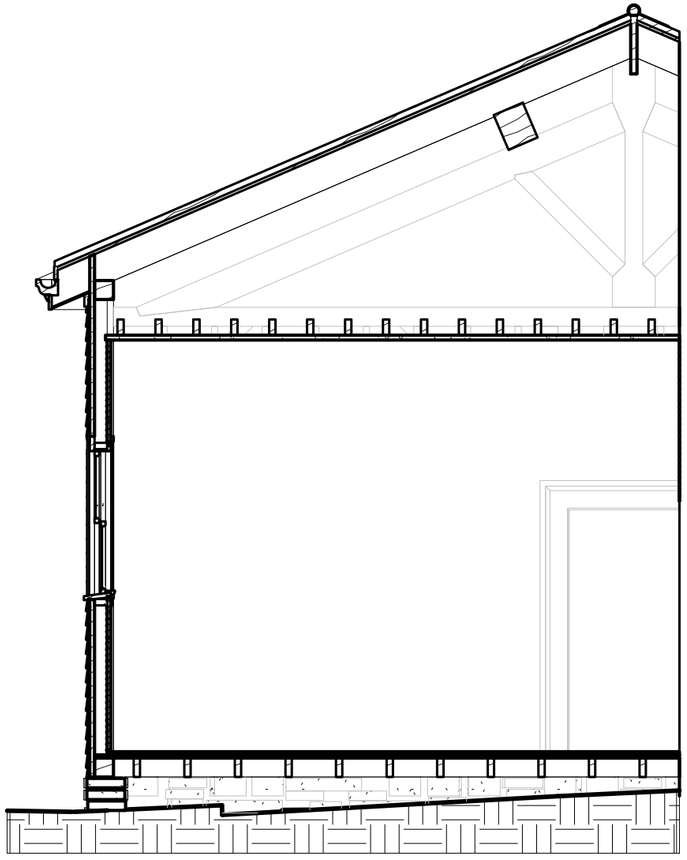

1 Section - 1

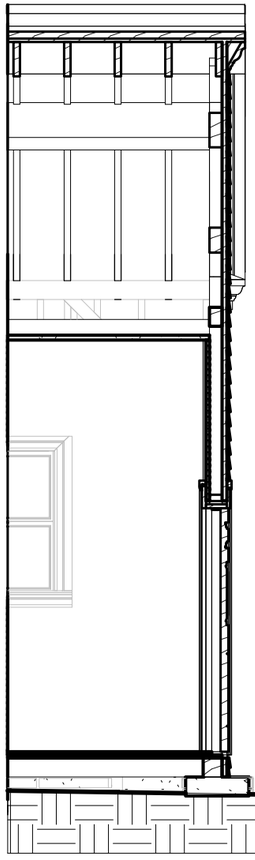

2 Section - 2

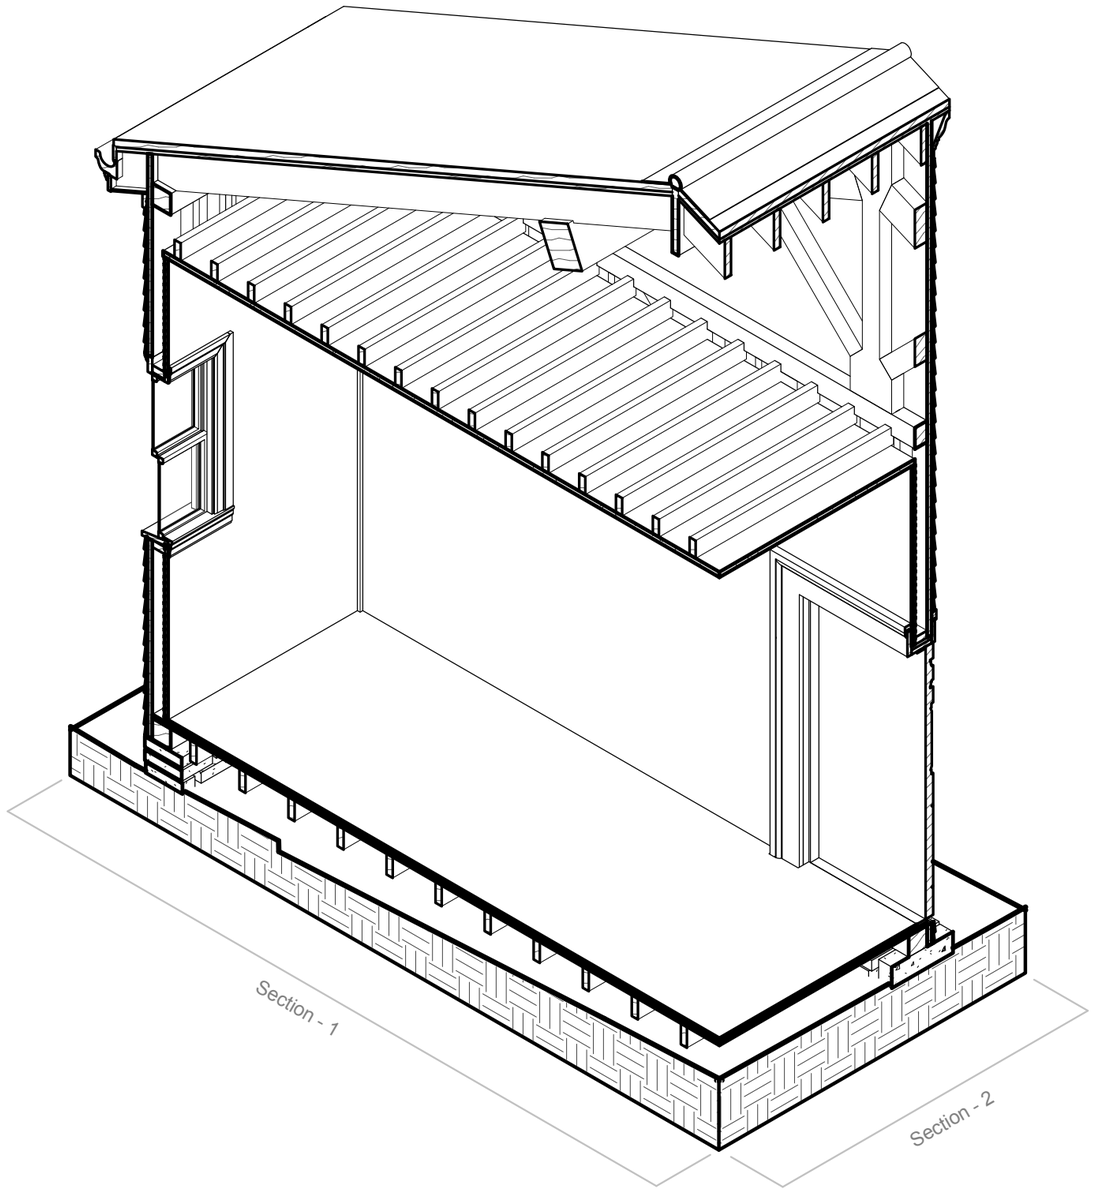

Carleton Immersive Media Studio

Carleton University
Visualization and Simulation Building,
Fourth Floor
1125 Colonel By Drive
Ottawa, ON, K1S5B6

t: 613 520 2600 x2867
f: 613 520 7841
info@cims.carleton.ca
www.cims.carleton.ca

Typical Timber Construction

Sections

Project	CDMICA
Date	31/07/2013
Drawn by	P. Akiki
Checked by	A. Piwowar


5

Do not scale drawings.

Scale

01/08/2013 10:10:01 AM



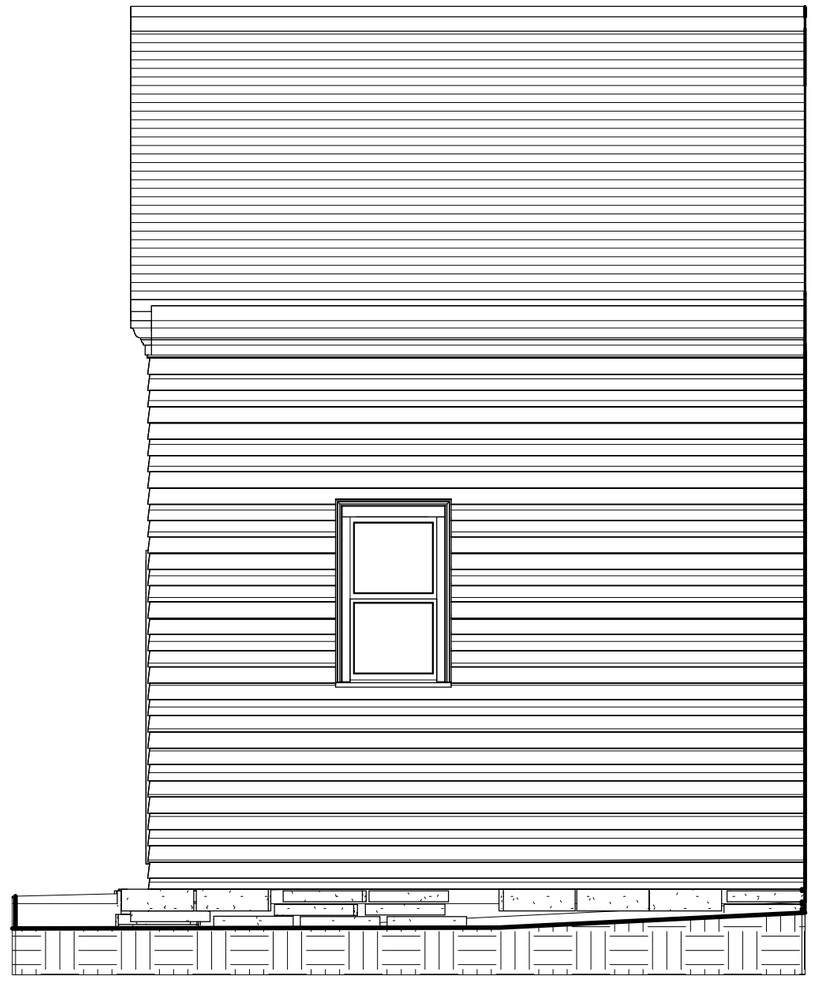

Carleton Immersive Media Studio

Carleton University
Visualization and Simulation Building,
Fourth Floor
1125 Colonel By Drive
Ottawa, ON, K1S5B6

t: 613 520 2600 x2867
f: 613 520 7841
info@cims.carleton.ca
www.cims.carleton.ca

Typical Timber Construction

Elevations

Project	CDMICA	6
Date	31/07/2013	
Drawn by	Author	Do not scale drawings.
Checked by	Checker	Scale

01/08/2013 10:10:17 AM