
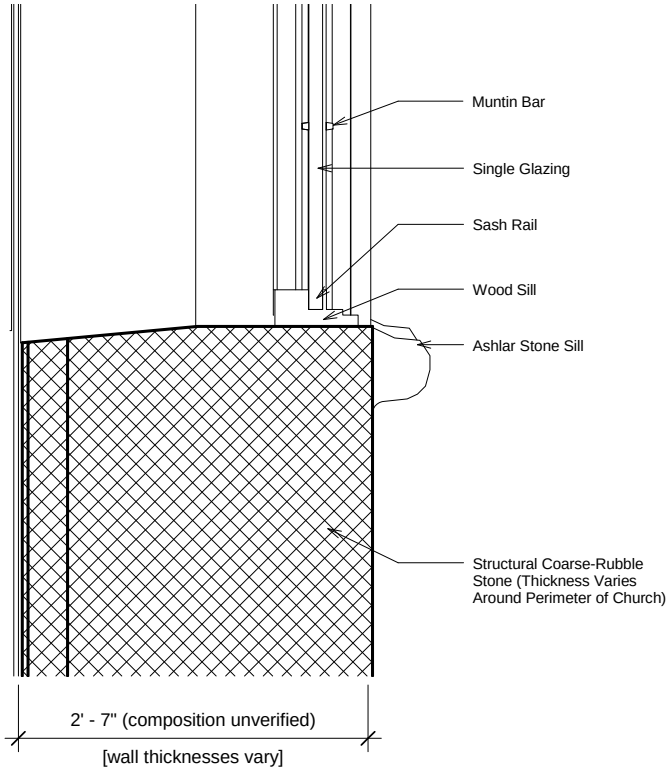


1 Window Section

1 : 10

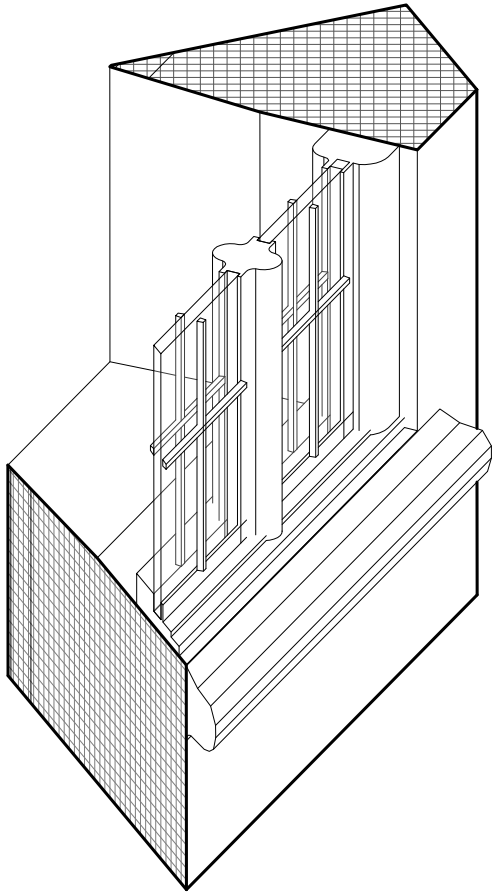

2 3D Window Sill

Carleton Immersive Media Studio
Carleton University
Visualization and Simulation Building,
Fourth Floor
1125 Colonel By Drive
Ottawa, ON, K1S5B6
t: 613 520 2600 x2867
f: 613 520 7841
info@cims.carleton.ca
www.cims.carleton.ca

Auld Kirk

Window Sill Detail

Project	CDMICA
Date	31 October 2013
Drawn by	C. Hanley
Checked by	Checker

A105

Do not scale drawings.

Scale 1 : 10

2013-11-01 09:55:20